



Department of Urban Development &  
Building Construction (DUDBC)  
Urban Resilience and Livability Improvement Project  
(URLIP)  
Project Coordination Office  
Babarmahal, Kathmandu, Nepal

---

# **Danda River Corridor Development**

Volume 3: Detailed Engineering Design Drawing  
for

Project Implementation Unit

Siddharthanagar Municipality

**August 2026**

---

**Design Revision by:**

**SUPERVISION & DESIGN CONSULTANT (SDC)**

Building Design Authority(P) Ltd.- BN- UDAYA JV



# LANDSCAPE DRAWINGS



# CONTENTS

| LANDSCAPE PART                       |   |           |
|--------------------------------------|---|-----------|
| Master plan                          | 1 | L-001     |
| Master plan - A,B                    | 2 | L-001A, B |
| Master plan - C,D                    | 2 | L-001C,D  |
| Master plan - Waste Collection Point | 1 | L-002     |
| Master plan- Site Access Road        | 1 | L-003     |
| Master plan- Cycle Track Length      | 1 | L-004a    |
| Master plan- Cycle Track Types       | 1 | L-004b    |
| A Zone Dimension Key                 | 1 | L-005     |
| A Zone Dimension Plan-01             | 1 | L-006     |
| A Zone Dimension Plan-02             | 1 | L-007     |
| A Zone Dimension Plan-03             | 1 | L-008     |
| A Zone Dimension Plan-04             | 1 | L-009     |
| A Zone Dimension Plan-05             | 1 | L-010     |
| B Zone Dimension Plan                | 1 | L-011     |
| C Zone Dimension Key                 | 1 | L-012     |
| C Zone Dimension Plan-01             | 1 | L-013     |
| C Zone Dimension Plan-02             | 1 | L-014     |
| C Zone Dimension Plan-03             | 1 | L-015     |
| C Zone Dimension Plan-04             | 1 | L-016     |
| D Zone Dimension Key                 | 1 | L-017     |
| D Zone Dimension Plan-01             | 1 | L-018     |
| D Zone Dimension Plan-02             | 1 | L-019     |
| Schedule of Paving,Funiture          | 1 | L-020     |
| A Zone Paving,Funiture Plan Key      | 1 | L-021     |
| A Zone Paving,Funiture Plan-01       | 1 | L-022     |
| A Zone Paving,Funiture Plan-02       | 1 | L-023     |
| A Zone Paving,Funiture Plan-03       | 1 | L-024     |
| A Zone Paving,Funiture Plan-04       | 1 | L-025     |
| A Zone Paving,Funiture Plan-05       | 1 | L-026     |
| B Zone Paving,Funiture Plan-1        | 1 | L-027     |
| C Zone Paving,Funiture Plan Key      | 1 | L-028     |
| C Zone Paving,Funiture Plan-01       | 1 | L-029     |
| C Zone Paving,Funiture Plan-02       | 1 | L-030     |
| C Zone Paving,Funiture Plan-03       | 1 | L-031     |
| C Zone Paving,Funiture Plan-04       | 1 | L-032     |
| D Zone Paving,Funiture Plan Key      | 1 | L-033     |
| D Zone Paving,Funiture Plan-01       | 1 | L-034     |
| D Zone Paving,Funiture Plan-02       | 1 | L-035     |

| LANDSCAPE PART                |    |           |
|-------------------------------|----|-----------|
| Schedule of Tree              | 2  | L-036 A,B |
| A Zone Green Area Plan        | 1  | L-037     |
| B Zone Green Area Plan        | 1  | L-038     |
| C Zone Green Area Plan        | 1  | L-039     |
| D Zone Green Area Plan        | 1  | L-040     |
| A Zone Planting Plan Key      | 1  | L-041     |
| A Zone Planting Plan-01       | 1  | L-042     |
| A Zone Planting Plan-02       | 1  | L-043     |
| A Zone Planting Plan-03       | 1  | L-044     |
| A Zone Planting Plan-04       | 1  | L-045     |
| A Zone Planting Plan-05       | 1  | L-046     |
| B Zone Planting Plan          | 1  | L-047     |
| C Zone Planting Key           | 1  | L-048     |
| C Zone Planting Plan-01       | 1  | L-049     |
| C Zone Planting Plan-02       | 1  | L-050     |
| C Zone Planting Plan-03       | 1  | L-051     |
| C Zone Planting Plan-04       | 1  | L-052     |
| D Zone Planting Plan Key      | 1  | L-053     |
| D Zone Planting Plan-01       | 1  | L-054     |
| D Zone Planting Plan-02       | 1  | L-055     |
| Bicycle Road Type 1 Details   | 2  | L-056     |
| Bicycle Road Type 2 Details   | 1  | L-057     |
| Bicycle Road Type 3 Details   | 1  | L-058     |
| Deck Road Zone C              | 7  | L-059     |
| Sectional detail-Zone A       | 12 | L-060     |
| Deck Detail Zone A            | 1  | L-061     |
| Resting Facility A            | 1  | L-062     |
| Resting Facility B            | 1  | L-063     |
| Pergola A Detail              | 1  | L-064     |
| Pergola B Detail-1            | 1  | L-065     |
| Pergola C Detail              | 1  | L-066     |
| Amphitheater Zone B           | 1  | L-067     |
| Amphitheater Zone B           | 1  | L-068     |
| Bodhi Tree Sectional Detail   | 1  | L-069     |
| Bodhi Tree Sectional Detail   | 1  | L-070     |
| Pergola D- Zone B             | 1  | L-071     |
| Tensile Shade Details-Zone C  | 1  | L-072     |
| Tensile Shade Details- Zone C | 1  | L-073     |

[illegible]

CLIENT:



Department of Urban Development &  
Building Construction (DUDBC)  
Urban Resilience and Livability Improvement Project  
(URLIP)  
Project Coordination Office  
Babarmahal, Kathmandu, Nepal

PROJECT TITLE:

Danda River  
Corridor Development

**NOTE:**

The following drawings have been prepared in accordance with the Final DPR of Western Urban Corridor Development Project Report

ISSUES &amp; REVISIONS:

| NO. | DATE      | REVISION |
|-----|-----------|----------|
| 1   | June 2026 | First    |
|     |           |          |
|     |           |          |

SHEET TITLE:

## TABLE OF CONTENTS

SITE INFORMATION:

NAME: Danda River Corridor

AREA: 109294 sq meters

LOCATION: Siddharthanagar Municipality

| CONSULTANT                                    | CLIENT                                                                                |
|-----------------------------------------------|---------------------------------------------------------------------------------------|
| Team Leader:<br>Dr.Er.Madhav Narayan Shrestha | Approved By:                                                                          |
| Reviewed By:<br>Ar. Shristee Shrestha         |  |

Design Revision by:

**SUPERVISION & DESIGN CONSULTANT (SDC)**

Building Design Authority(P) Ltd.- BN- UDAYA JV




PAPER SIZE: A3

SCALE:

DATE: June 2026

SHEET NO: L-000



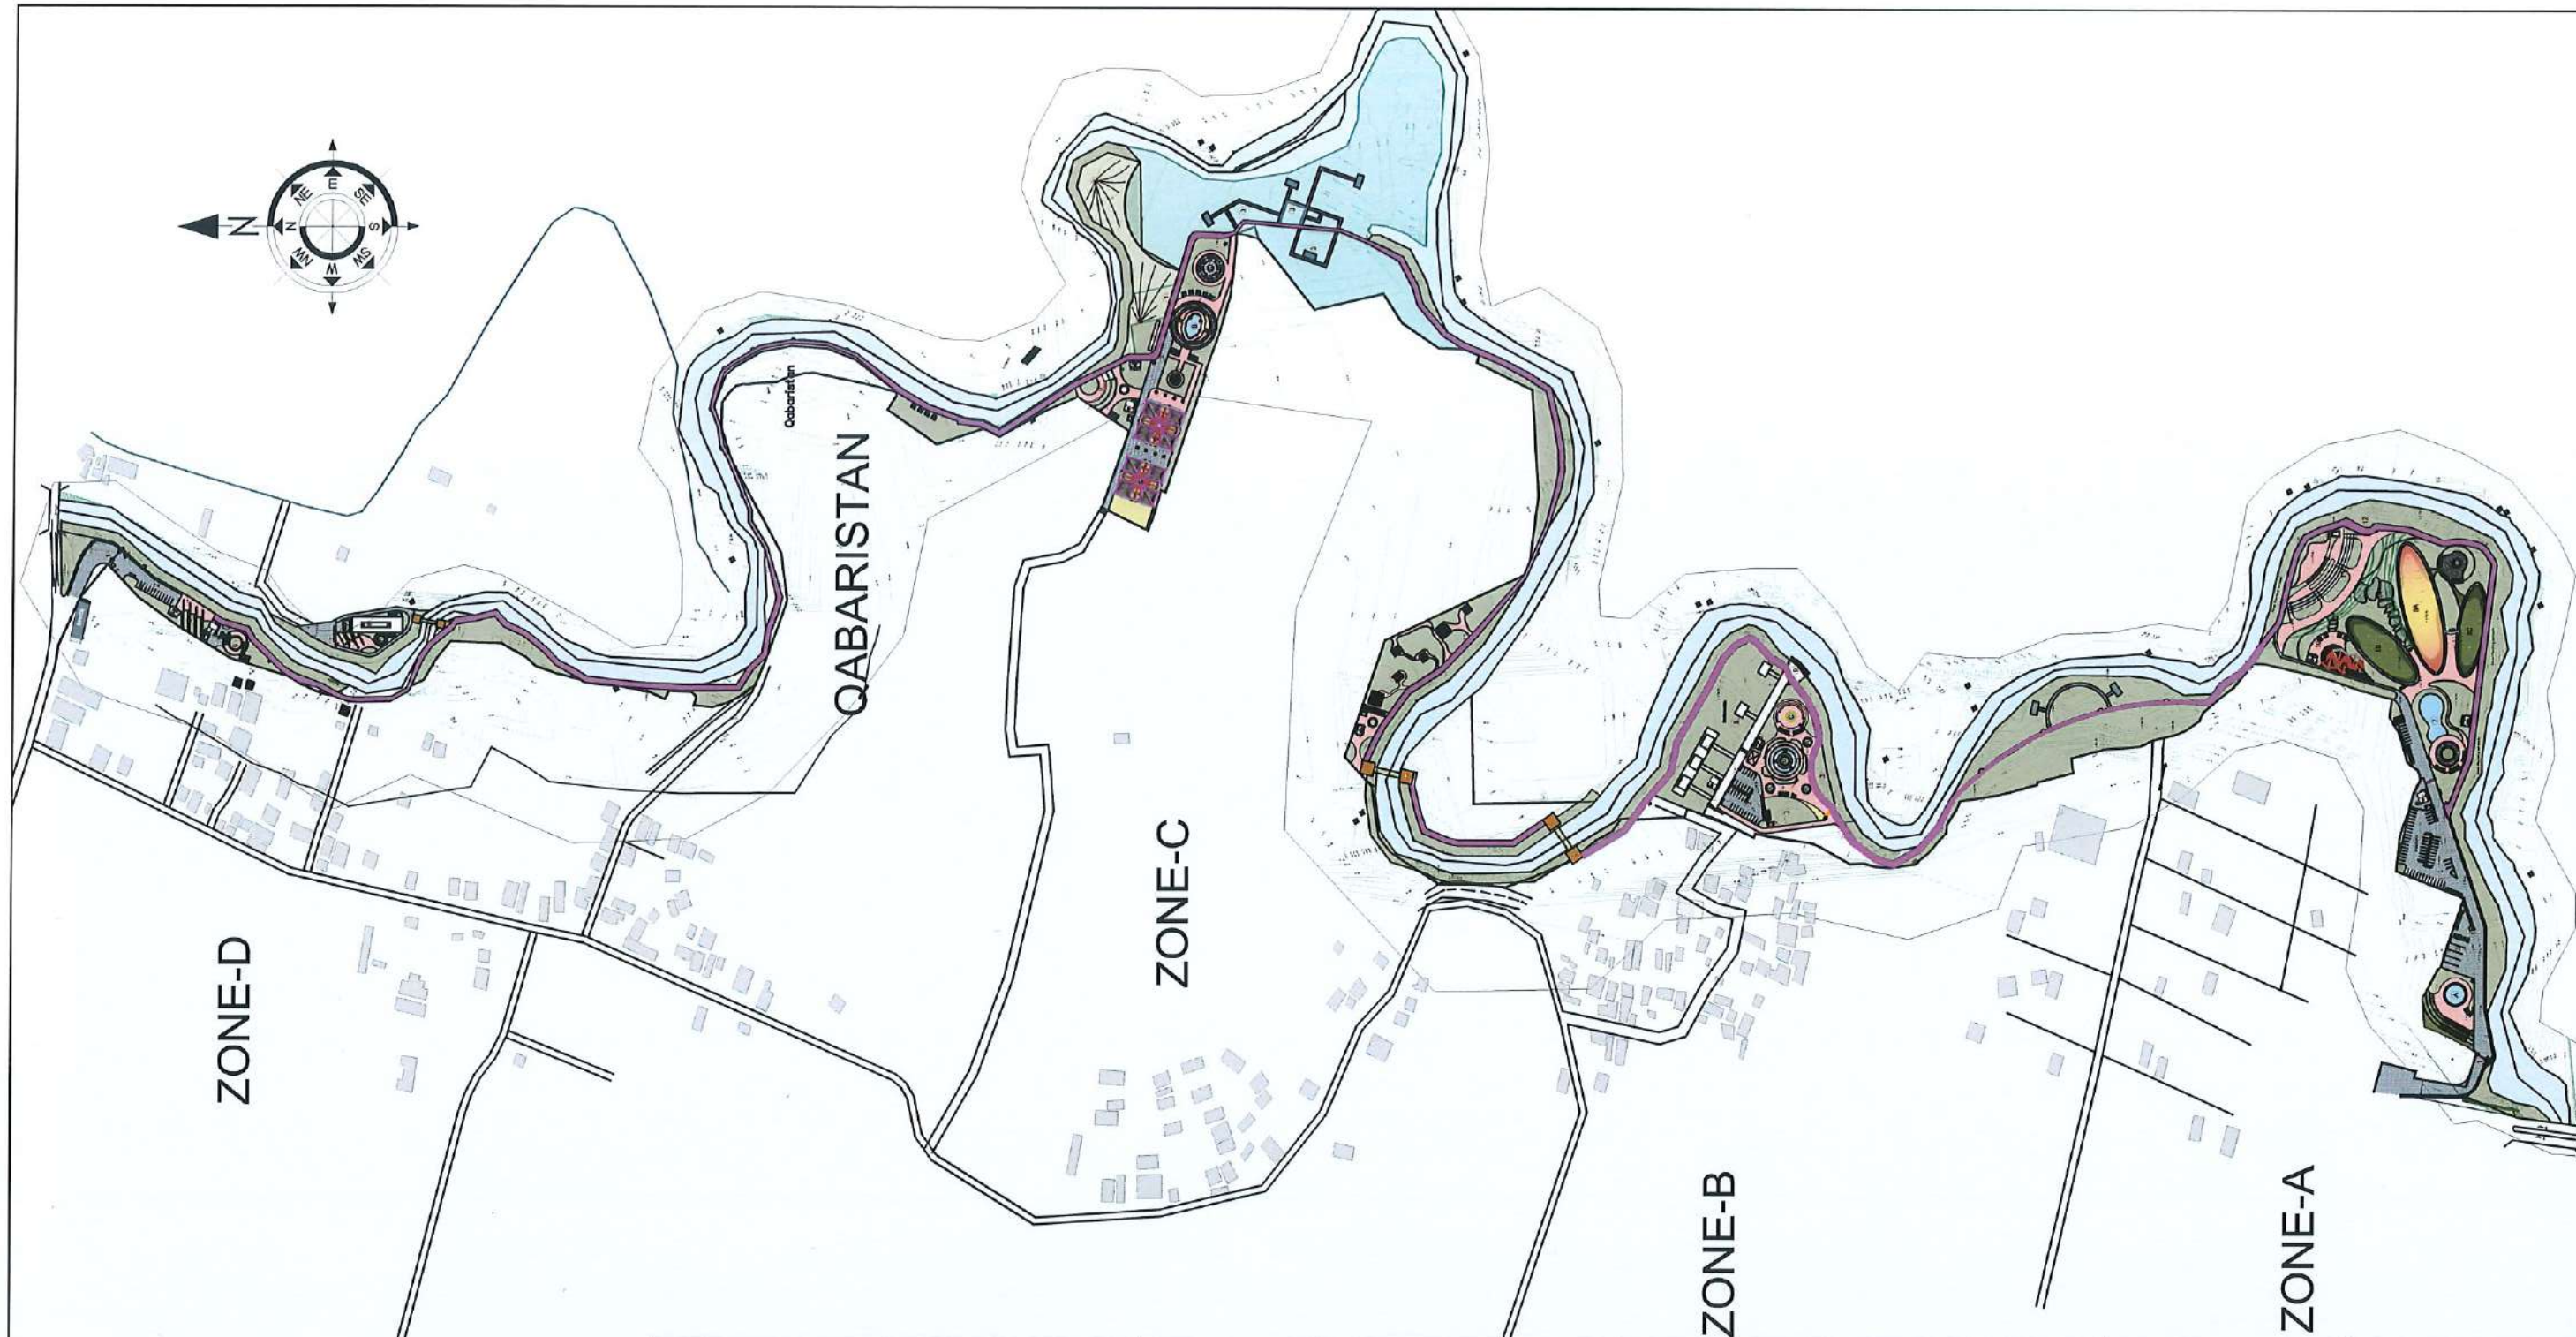

|   |   |  |                                        |           |                                               |   |                |
|---|---|--|----------------------------------------|-----------|-----------------------------------------------|---|----------------|
| <div>CLIENT:</div> <div> Department of Urban Development &amp; Building Construction (DUDBC)<br/>Urban Resilience and Livability Improvement Project (URLIP)<br/>Project Coordination Office<br/>Babarmahal, Kathmandu, Nepal</div> | The following drawings have been prepared in accordance with the Final DPR of Western Urban Corridor Development Project Report |  | ISSUES & REVISIONS:                    |           | CONSULTANT                                    | CLIENT   |                |
|   |   |  |                                        |           | Team Leader:<br>Dr.Er.Madhav Narayan Shrestha | Approved By:   |                |
|   |   |  | Reviewed By:<br>Ar. Shristee Shrestha  |           |                                               |   |                |
|   |   |  | NO.                                    | DATE      | REVISION                                      | Design Revision by:<br><br>SUPERVISION & DESIGN CONSULTANT (SDC)<br>Building Design Authority(P) Ltd.- BN- UDAYA JV<br><div></div> |                |
|   |   |  | 1                                      | 2026 June | First                                         |   |                |
|   |   |  |                                        |           |                                               |   |                |
|   |   |  |                                        |           |                                               |   |                |
|   |   |  |                                        |           |                                               |   |                |
| PROJECT TITLE:<br>Danda River<br>Corridor Development   |   |  | SHEET TITLE:<br>MASTER PLAN            |           |                                               |   |                |
|   |   |  |                                        |           |                                               |   |                |
| NOTE:   |   |  | SITE INFORMATION:                      |           |                                               |   |                |
|   |   |  | NAME: Danda River Corridor             |           |                                               |   |                |
|   |   |  | AREA: 109294 sq meters                 |           |                                               | PAPER SIZE: A3   | SCALE: 1:5000  |
|   |   |  | LOCATION: Siddharthanagar Municipality |           |                                               | DATE: June 2026   | SHEET NO: L-01 |



**CLIENT:**

Department of Urban Development &  
Building Construction (DUDBC)  
Urban Resilience and Livability Improvement Project  
(URLIP)  
Project Coordination Office  
Babarmahal, Kathmandu, Nepal

**PROJECT TITLE:**

## Danda River Corridor Development

**NOTE:**

The following drawings have been prepared in  
accordance with the Final DPR of Western  
Urban Corridor Development Project Report

**ISSUES & REVISIONS:**

| NO. | DATE      | REVISION |
|-----|-----------|----------|
| 1   | June 2026 | First    |
|     |           |          |
|     |           |          |
|     |           |          |
|     |           |          |

**SHEET TITLE:**

MASTER PLAN ZONE A

**SITE INFORMATION:**

NAME: Danda River Corridor

AREA: 109294 sq meters

LOCATION: Siddharthanagar Municipality

| CONSULTANT                                    | CLIENT       |
|-----------------------------------------------|--------------|
| Team Leader:<br>Dr.Er.Madhav Narayan Shrestha | Approved By: |
| Reviewed By:<br>Ar. Shristee Shrestha         |              |

**Design Revision by:****SUPERVISION & DESIGN CONSULTANT (SDC)**

Building Design Authority(P) Ltd.- BN-UDAYA JV




PAPER SIZE: A3

SCALE: 1:1500

DATE: June 2026

SHEET NO: L-01 A



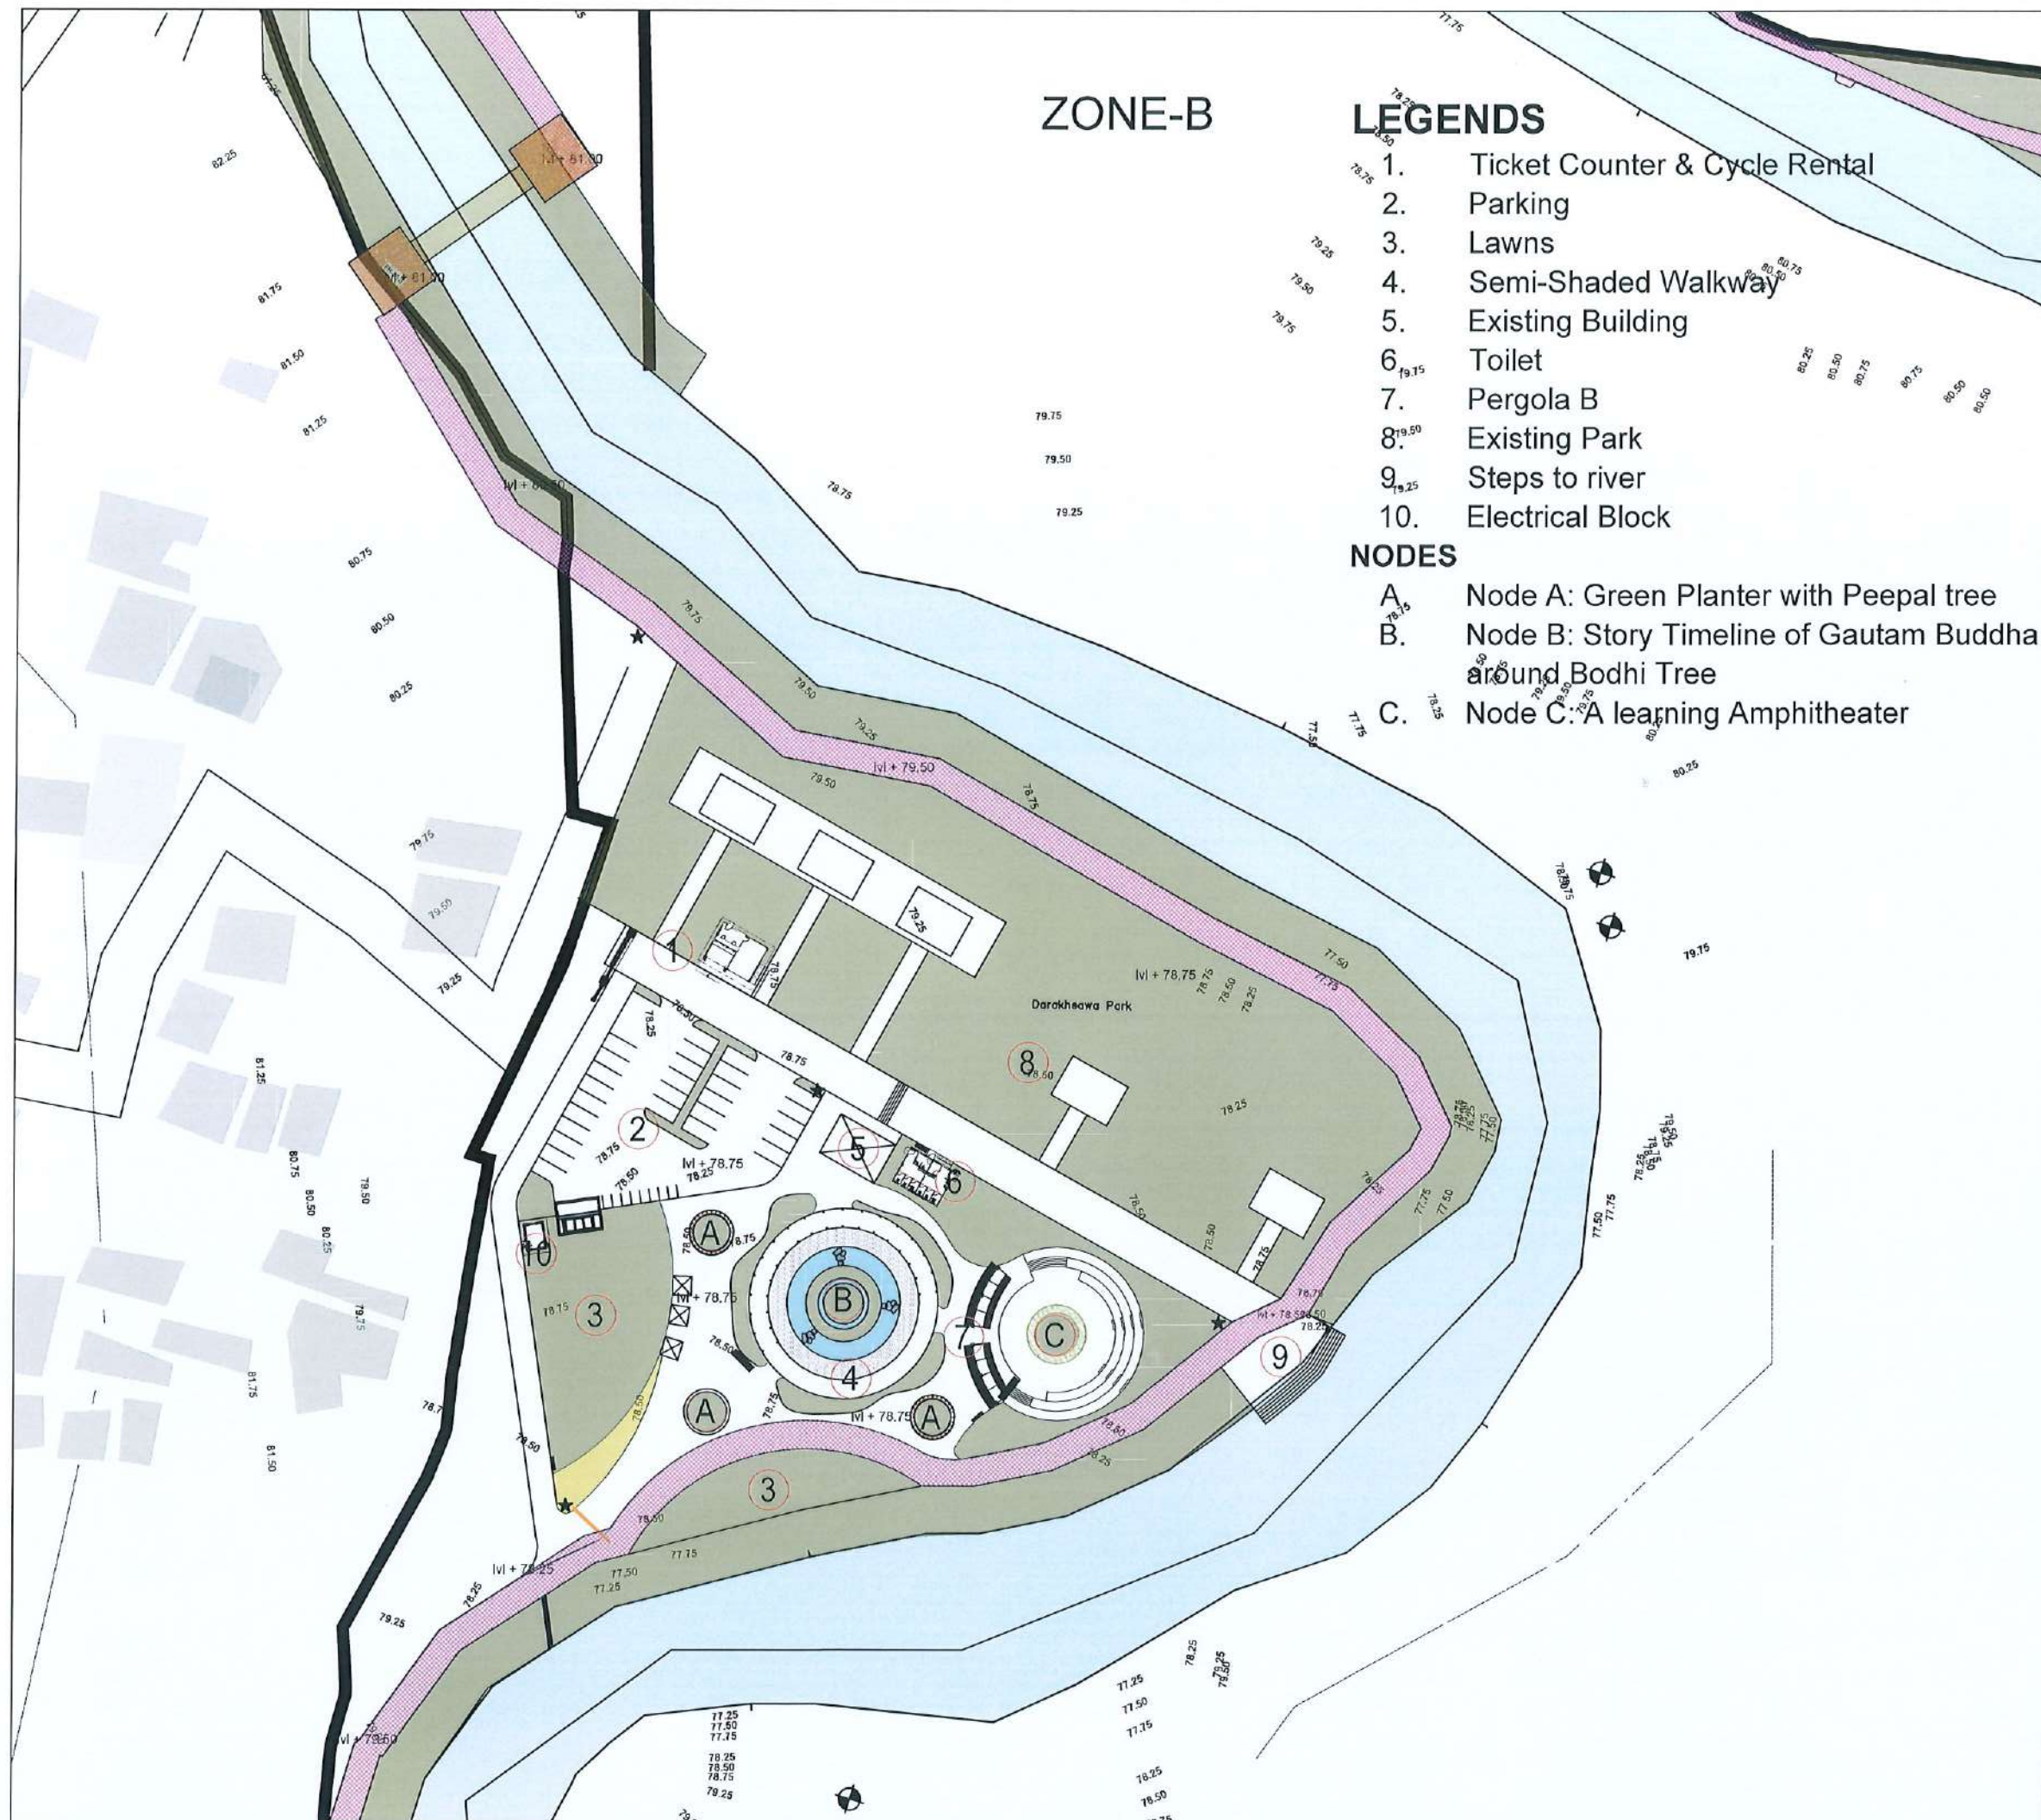

## ZONE-B

### LEGENDS

1. Ticket Counter & Cycle Rental
2. Parking
3. Lawns
4. Semi-Shaded Walkway
5. Existing Building
6. Toilet
7. Pergola B
8. Existing Park
9. Steps to river
10. Electrical Block

### NODES

- A. Node A: Green Planter with Peepal tree
- B. Node B: Story Timeline of Gautam Buddha around Bodhi Tree
- C. Node C: A learning Amphitheater

#### CLIENT:



Department of Urban Development &  
Building Construction (DUDBC)  
Urban Resilience and Livability Improvement Project  
(URLIP)  
Project Coordination Office  
Babarmahal, Kathmandu, Nepal

#### PROJECT TITLE:

Danda River  
Corridor Development

#### NOTE:

The following drawings have been prepared in  
accordance with the Final DPR of Western  
Urban Corridor Development Project Report

#### ISSUES & REVISIONS:

| NO. | DATE      | REVISION |
|-----|-----------|----------|
| 1   | June 2026 | First    |
|     |           |          |
|     |           |          |

#### SHEET TITLE:

MASTER PLAN ZONE B

#### SITE INFORMATION:

NAME: Danda River Corridor

AREA: 109294 sq meters

LOCATION: Siddharthnagar Municipality

| CONSULTANT                                    | CLIENT       |
|-----------------------------------------------|--------------|
| Team Leader:<br>Dr.Er.Madhav Narayan Shrestha | Approved By: |
| Reviewed By:<br>Ar. Shristee Shrestha         |              |

Design Revision by:

#### SUPERVISION & DESIGN CONSULTANT (SDC)

Building Design Authority(P) Ltd.- BN-UDAYA JV



PAPER SIZE: A3

SCALE: 1:750

DATE: June 2026

SHEET NO: L-01 B



## ZONE-C

### LEGENDS

1. Public Toilet and Wash Area
2. Picnic Decks
3. Walking Decks
4. Pergola A
5. Tensile Shade for meditation lawn
6. Ticket Counter and Electrical Block
7. Sleeping Buddha
8. Prayer Flag Pole with viewing slope
9. Green Seating steps

### NODES

- A. Node A: Bajra Maze
- B. Node B: Buddha Pond
- C. Node C: Gautam Buddha Statue



#### CLIENT:



Department of Urban Development &  
Building Construction (DUDBC)  
Urban Resilience and Livability Improvement Project  
(URLIP)  
Project Coordination Office  
Babarmahal, Kathmandu, Nepal

#### PROJECT TITLE:

**Danda River  
Corridor Development**

#### NOTE:

The following drawings have been prepared in  
accordance with the Final DPR of Western  
Urban Corridor Development Project Report

#### ISSUES & REVISIONS:

| NO. | DATE      | REVISION |
|-----|-----------|----------|
| 1   | June 2026 | First    |
|     |           |          |
|     |           |          |

#### SHEET TITLE:

MASTER PLAN ZONE C

#### SITE INFORMATION:

NAME: Danda River Corridor

AREA: 109294 sq meters

LOCATION: Siddharthanagar Municipality

| CONSULTANT                                      | CLIENT       |
|-------------------------------------------------|--------------|
| Team Leader:<br>Dr. Er. Madhav Narayan Shrestha | Approved By: |
| Reviewed By:<br>Ar. Shristee Shrestha           |              |

Design Revision by:

**SUPERVISION & DESIGN CONSULTANT (SDC)**

Building Design Authority(P) Ltd.- BN- UDAYA JV




PAPER SIZE: A3

SCALE: 1:1000

DATE: June 2026

SHEET NO: L-01 C



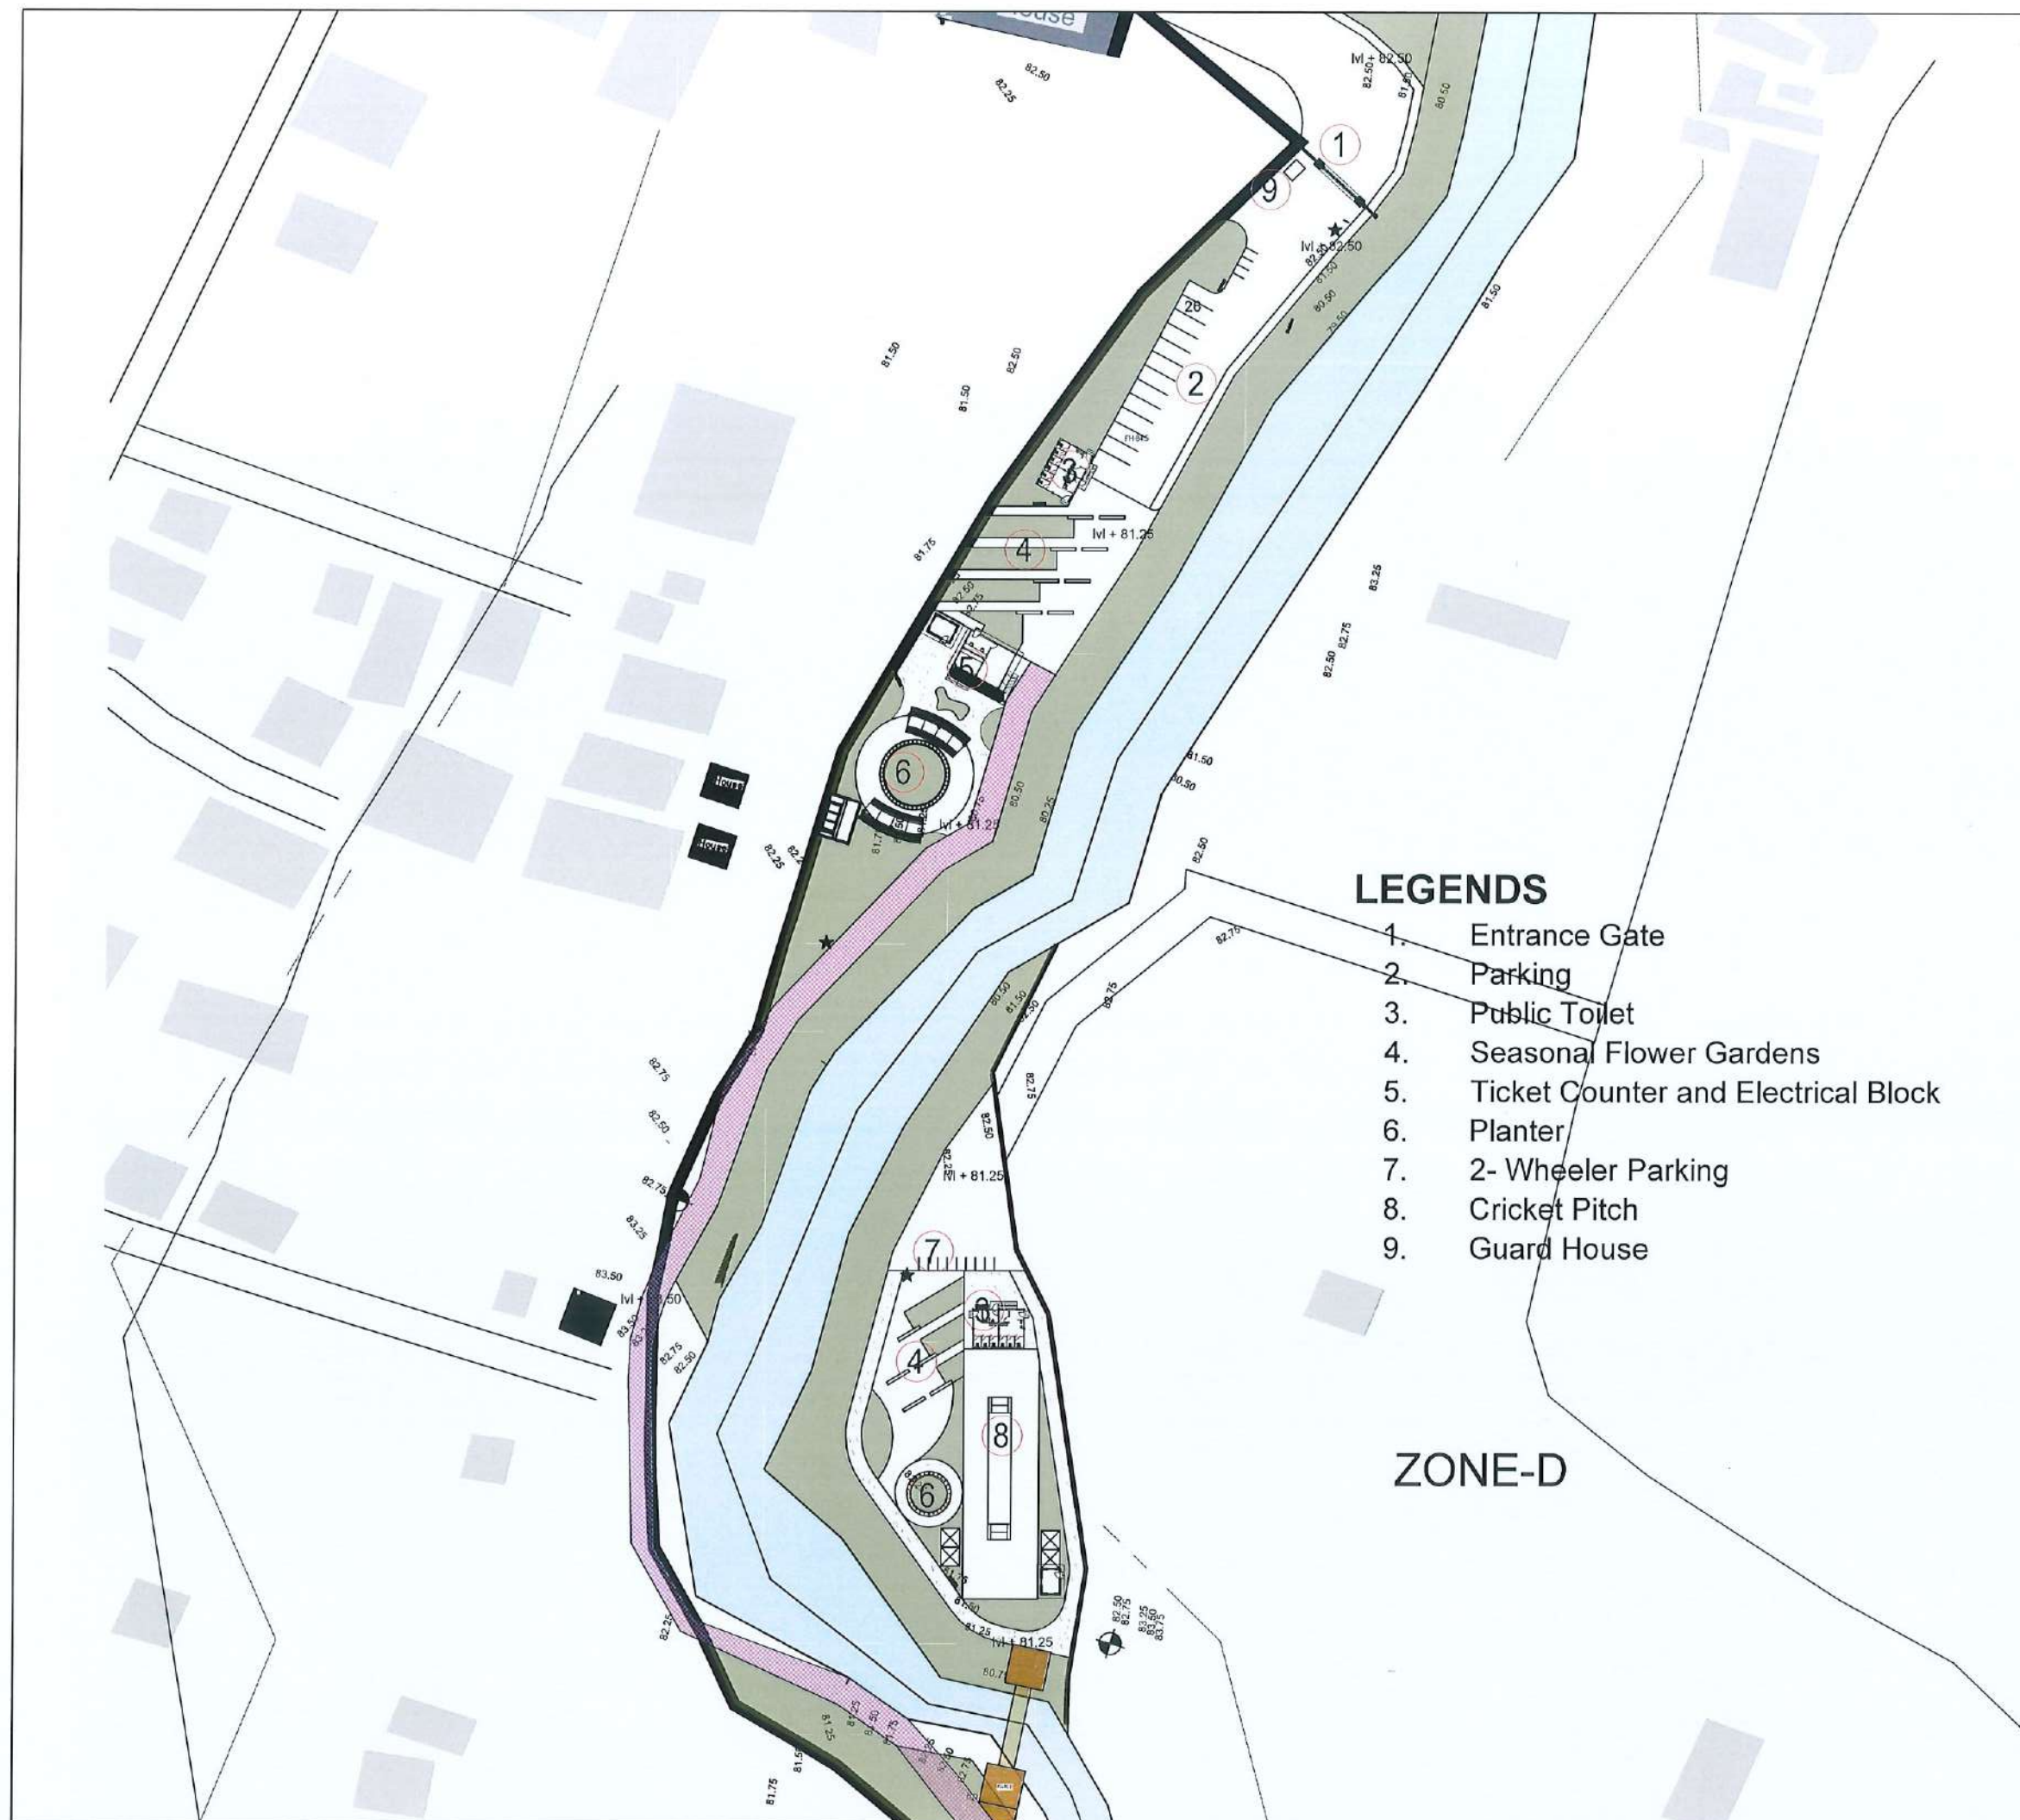

## LEGENDS

1. Entrance Gate
2. Parking
3. Public Toilet
4. Seasonal Flower Gardens
5. Ticket Counter and Electrical Block
6. Planter
7. 2- Wheeler Parking
8. Cricket Pitch
9. Guard House

ZONE-D

### CLIENT:



Department of Urban Development &  
Building Construction (DUDBC)  
Urban Resilience and Livability Improvement Project  
(URLIP)  
Project Coordination Office  
Babarmahal, Kathmandu, Nepal

### PROJECT TITLE:

Danda River  
Corridor Development

### NOTE:

The following drawings have been prepared in  
accordance with the Final DPR of Western  
Urban Corridor Development Project Report

### ISSUES & REVISIONS:

| NO. | DATE      | REVISION |
|-----|-----------|----------|
| 1   | June 2026 | First    |
|     |           |          |
|     |           |          |

### SHEET TITLE:

MASTER PLAN ZONE D

### SITE INFORMATION:


NAME: Danda River Corridor

AREA: 109294 sq meters

LOCATION: Siddharthanagar Municipality

| CONSULTANT                                                                               | CLIENT           |
|------------------------------------------------------------------------------------------|------------------|
| Team Leader:<br>Dr.Er.Madhav Narayan Shrestha                                            | Approved By:     |
| Reviewed By:<br>Ar. Shristee Shrestha                                                    |                  |
| Design Revision by:                                                                      |                  |
| SUPERVISION & DESIGN CONSULTANT (SDC)<br>Building Design Authority(P) Ltd.- BN- UDAYA JV |                  |
|                                                                                          |                  |
| PAPER SIZE: A3                                                                           | SCALE: 1:1250    |
| DATE: June 2026                                                                          | SHEET NO: L-01 D |



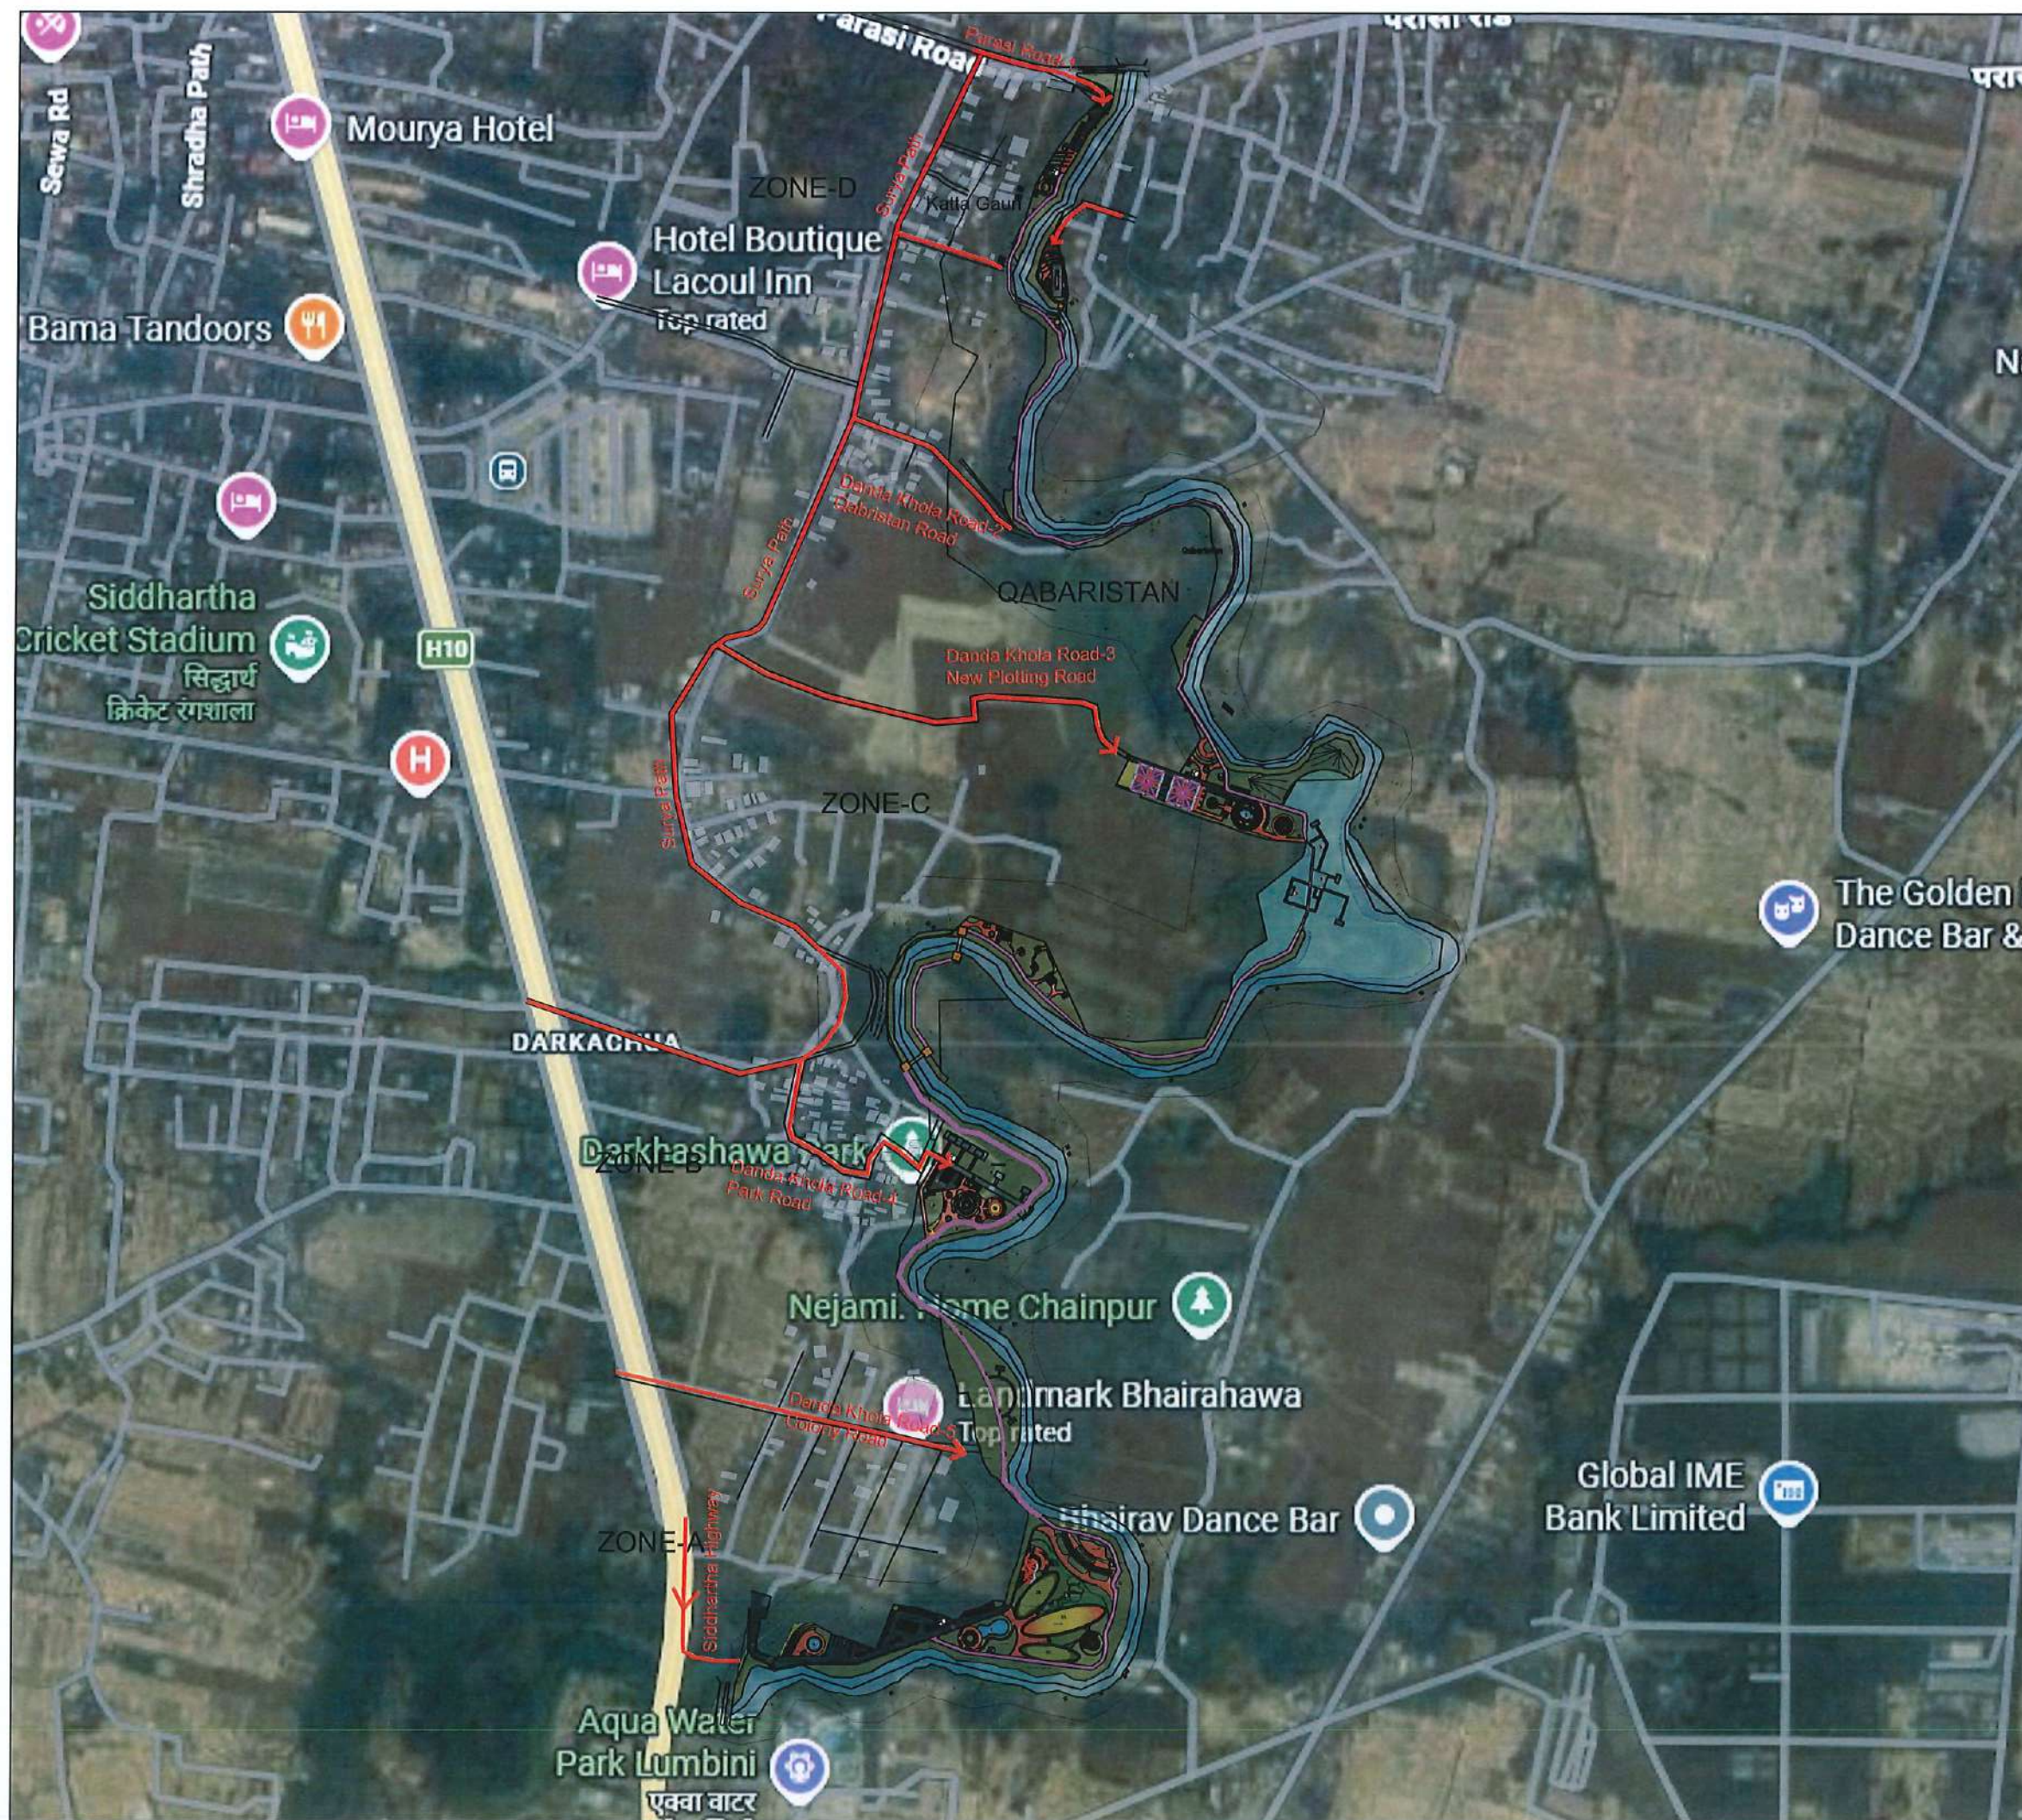

**CLIENT:**  
 Department of Urban Development & Building Construction (DUDBC)  
Urban Resilience and Livability Improvement Project (URLIP)  
Project Coordination Office  
Babarmahal, Kathmandu, Nepal

**PROJECT TITLE:**  
Danda River  
Corridor Development

**NOTE:**  
The following drawings have been prepared in accordance with the Final DPR of Western Urban Corridor Development Project Report

**ISSUES & REVISIONS:**

| NO. | DATE      | REVISION |
|-----|-----------|----------|
| 1   | June 2026 | First    |
|     |           |          |
|     |           |          |

**SHEET TITLE:**  
MASTER PLAN -SITE ACCESS ROAD

**SITE INFORMATION:**

NAME: Danda River Corridor  
AREA: 109294 sq meters  
LOCATION: Siddharthanagar Municipality

| CONSULTANT                                    | CLIENT                                                                                                |
|-----------------------------------------------|---|
| Team Leader:<br>Dr.Er.Madhav Narayan Shrestha | Approved By:<br> |
| Reviewed By:<br>Ar. Shristee Shrestha         |   |

**Design Revision by:**  
  
**SUPERVISION & DESIGN CONSULTANT (SDC)**  
Building Design Authority(P) Ltd.- BN- UDAYA JV



PAPER SIZE: A3  
SCALE: 1:1500  
DATE: June 2026  
SHEET NO: L- 03



CLIENT:  
Department of Urban Development & Building Construction (DUDBC)  
Urban Resilience and Livability Improvement Project (URLIP)  
Project Coordination Office  
Babarmahal, Kathmandu, Nepal

PROJECT TITLE:  
**Danda River Corridor Development**

NOTE:  
The following drawings have been prepared in accordance with the Final DPR of Western Urban Corridor Development Project Report

ISSUES & REVISIONS:

| NO. | DATE      | REVISION |
|-----|-----------|----------|
| 1   | June 2026 | First    |
|     |           |          |
|     |           |          |

SHEET TITLE:  
MASTER PLAN -Cycle Track Details

SITE INFORMATION:

NAME: Danda River Corridor  
AREA: 109294 sq meters  
LOCATION: Siddharthanagar Municipality

| CONSULTANT                                    | CLIENT       |
|-----------------------------------------------|--------------|
| Team Leader:<br>Dr.Er.Madhav Narayan Shrestha | Approved By: |
| Reviewed By:<br>Ar. Shristee Shrestha         |              |

Design Revision by:

SUPERVISION & DESIGN CONSULTANT (SDC)  
Building Design Authority(P) Ltd.- BN-UDAYA JV



PAPER SIZE: A3  
DATE: June 2026  
SCALE: 1:1500  
SHEET NO: L-04 a

CYCLE TRACK LENGTH


| NUMBER | UNIT | QTY     | REMARK |
|--------|------|---------|--------|
| L-1    | m    | 487.8   |        |
| L-2    | m    | 492.7   |        |
| L-3    | m    | 457.0   |        |
| L-4    | m    | 206.9   |        |
| L-5    | m    | 502.6   |        |
| L-6    | m    | 135.6   |        |
| L-7    | m    | 390.0   |        |
| L-8    | m    | 261.3   |        |
| L-9    | m    | 421.7   |        |
| L-10   | m    | 48.3    |        |
| L-11   | m    | 127.2   |        |
| TOTAL  | m    | 3,531.1 |        |

BRIDGE LENGTH


| NUMBER | UNIT | QTY | REMARK |
|--------|------|-----|--------|
| B-1    | m    | 22  |        |
| B-2    | m    | 22  |        |
| B-3    | m    | 13  |        |

CYCLE TRACK -Lane Division

| NUMBER | UNIT | QTY | REMARK            |
|--------|------|-----|-------------------|
| Lane 1 | m    |     | Double Cycle Lane |
| Lane 2 | m    |     | Single Cycle Lane |

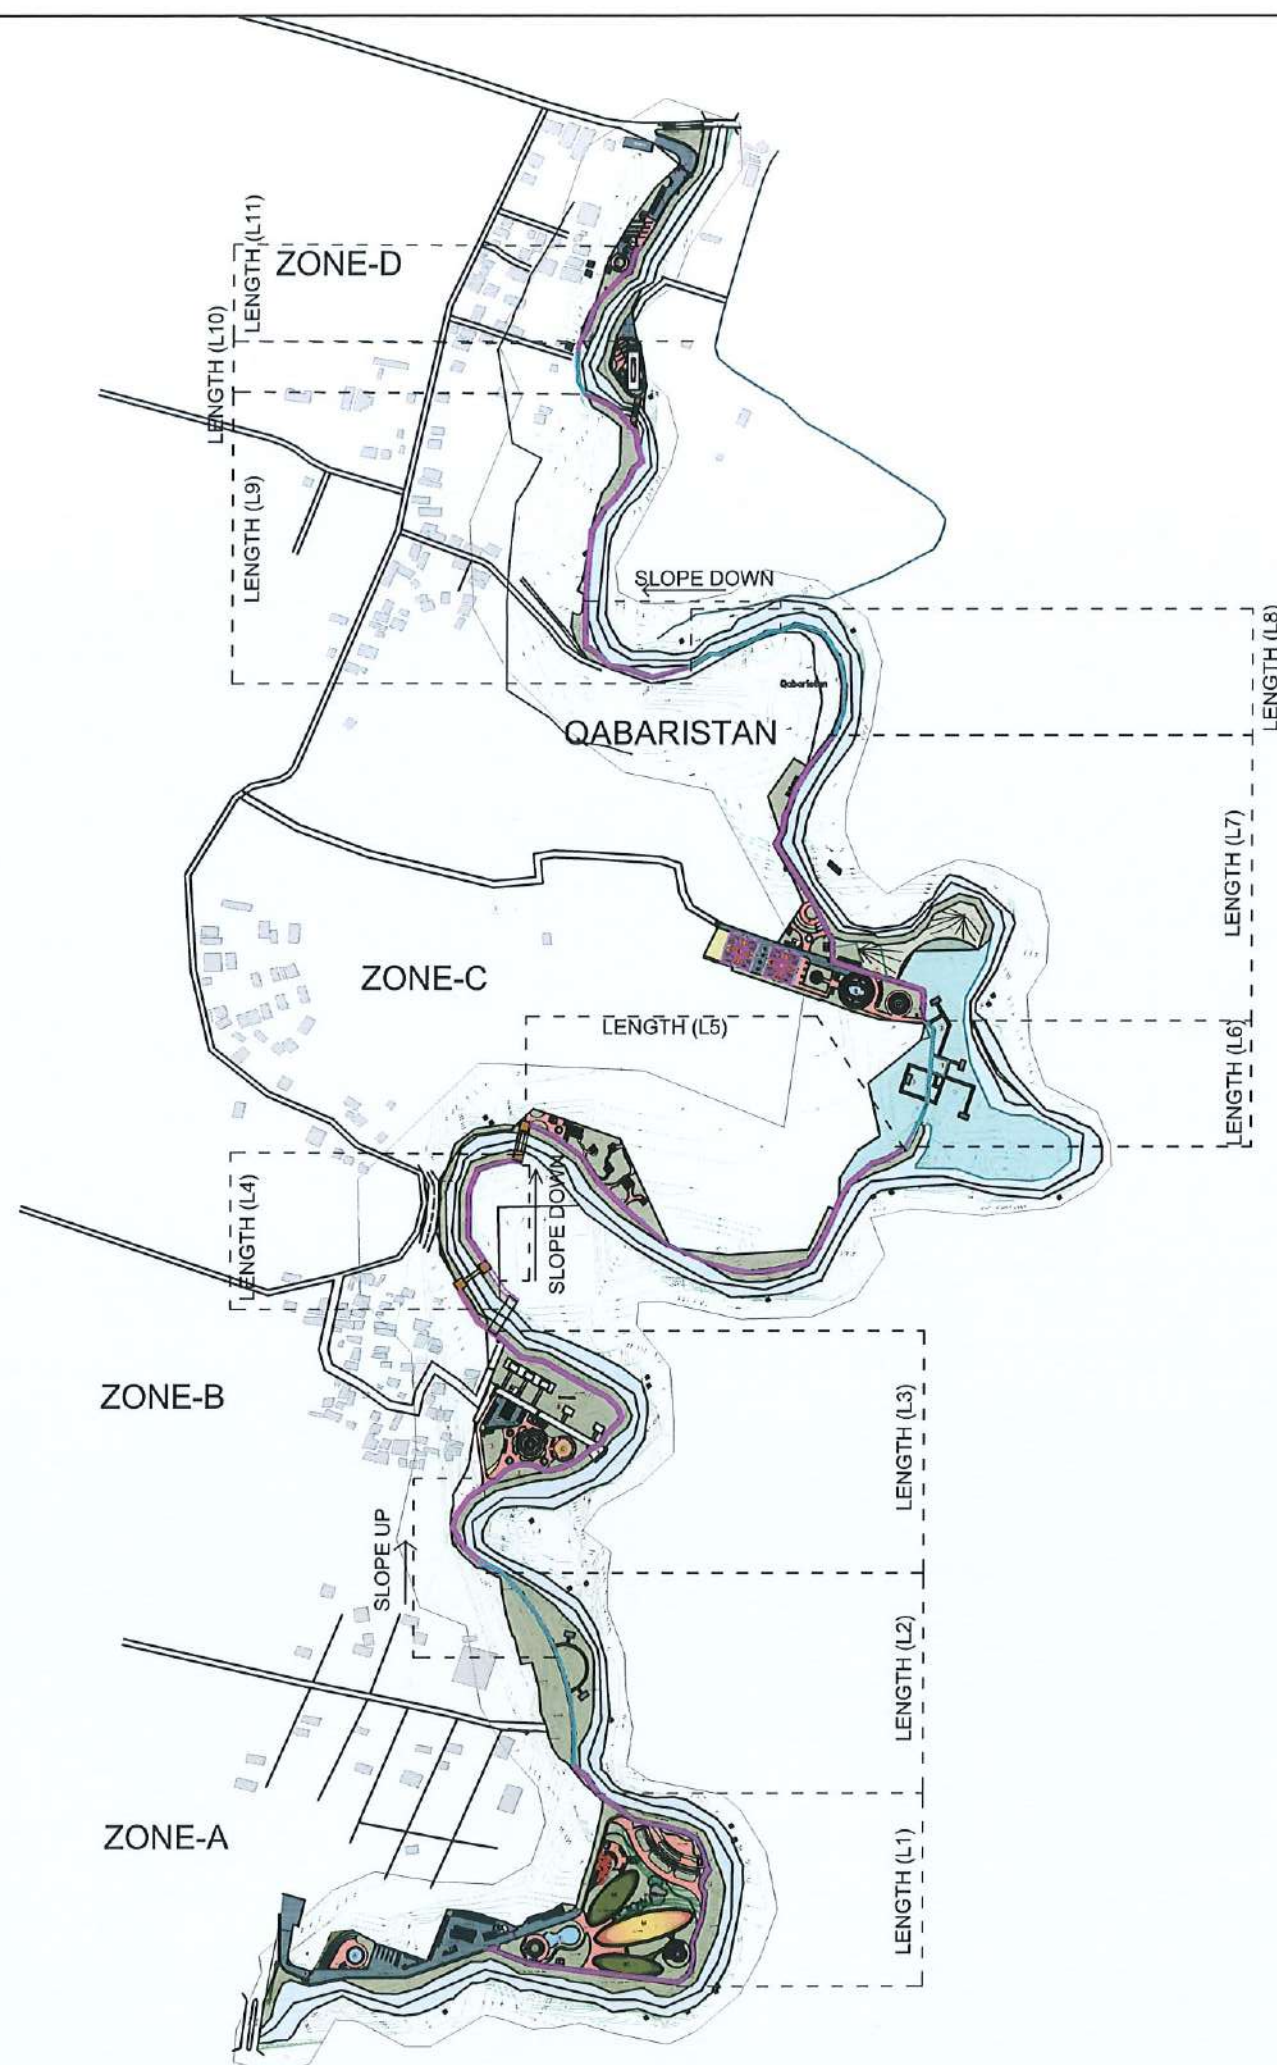



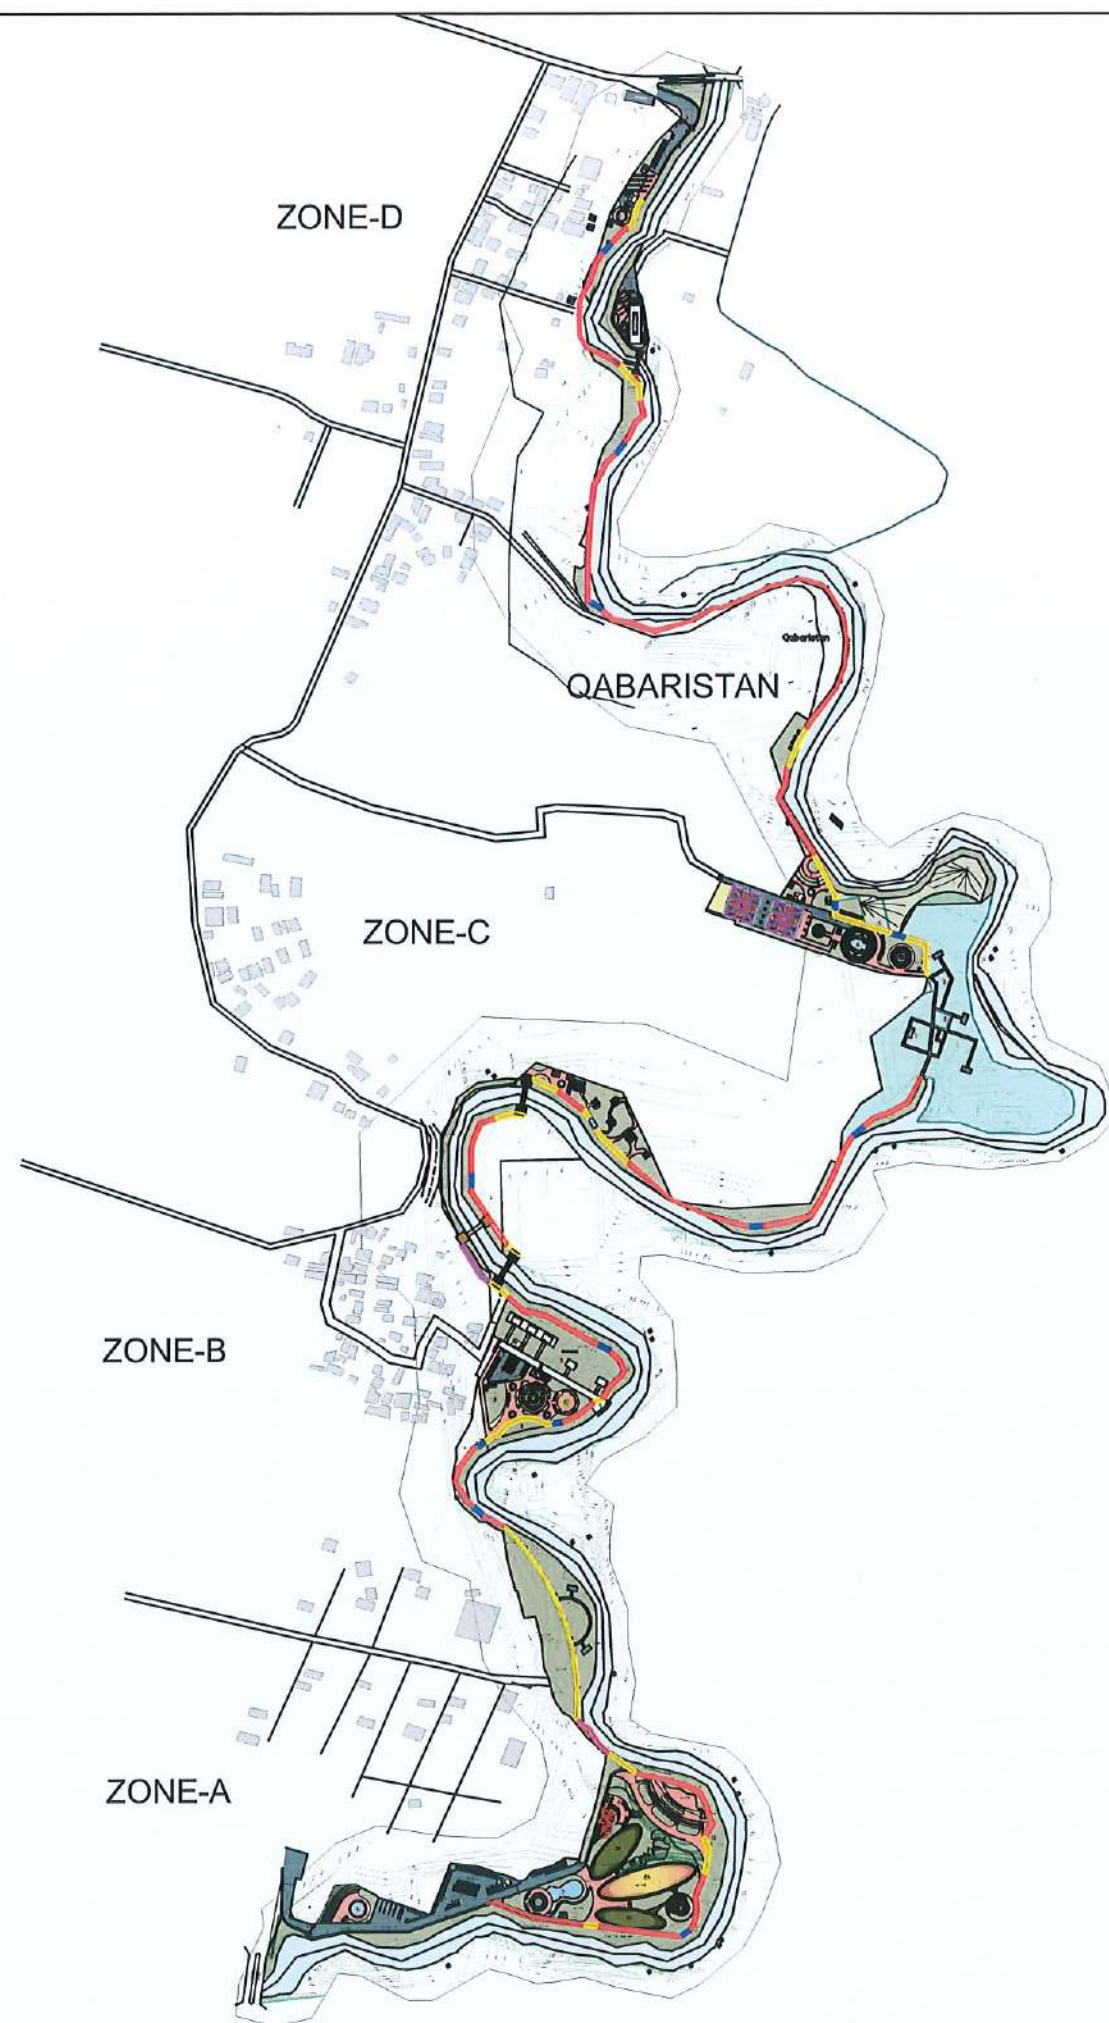

CYCLE TRACK TYPE

| NUMBER | UNIT | QTY | REMARK             |
|--------|------|-----|--------------------|
| Type-1 | m    |     | Without breaks     |
| Type-2 | m    |     | With access breaks |
| Type-3 | m    |     | With bench breaks  |

CLIENT:  
Department of Urban Development & Building Construction (DUDBC)  
Urban Resilience and Livability Improvement Project (URLIP)  
Project Coordination Office  
Babarmahal, Kathmandu, Nepal

PROJECT TITLE:  
Danda River  
Corridor Development

NOTE:  
The following drawings have been prepared in accordance with the Final DPR of Western Urban Corridor Development Project Report

ISSUES & REVISIONS:

| NO. | DATE      | REVISION |
|-----|-----------|----------|
| 1   | June 2026 | First    |
|     |           |          |
|     |           |          |

SHEET TITLE:  
MASTER PLAN- -Cycle Track Details

SITE INFORMATION:

NAME: Danda River Corridor

AREA: 109294 sq meters

LOCATION: Siddharthanagar Municipality

| CONSULTANT                                    | CLIENT       |
|-----------------------------------------------|--------------|
| Team Leader:<br>Dr.Er.Madhav Narayan Shrestha | Approved By: |
| Reviewed By:<br>Ar. Shristee Shrestha         |              |

Design Revision by:

SUPERVISION & DESIGN CONSULTANT (SDC)  
Building Design Authority(P) Ltd.- BN- UDAYA JV




PAPER SIZE: A3

SCALE: 1:1500

DATE: June 2026

SHEET NO: L-04 b



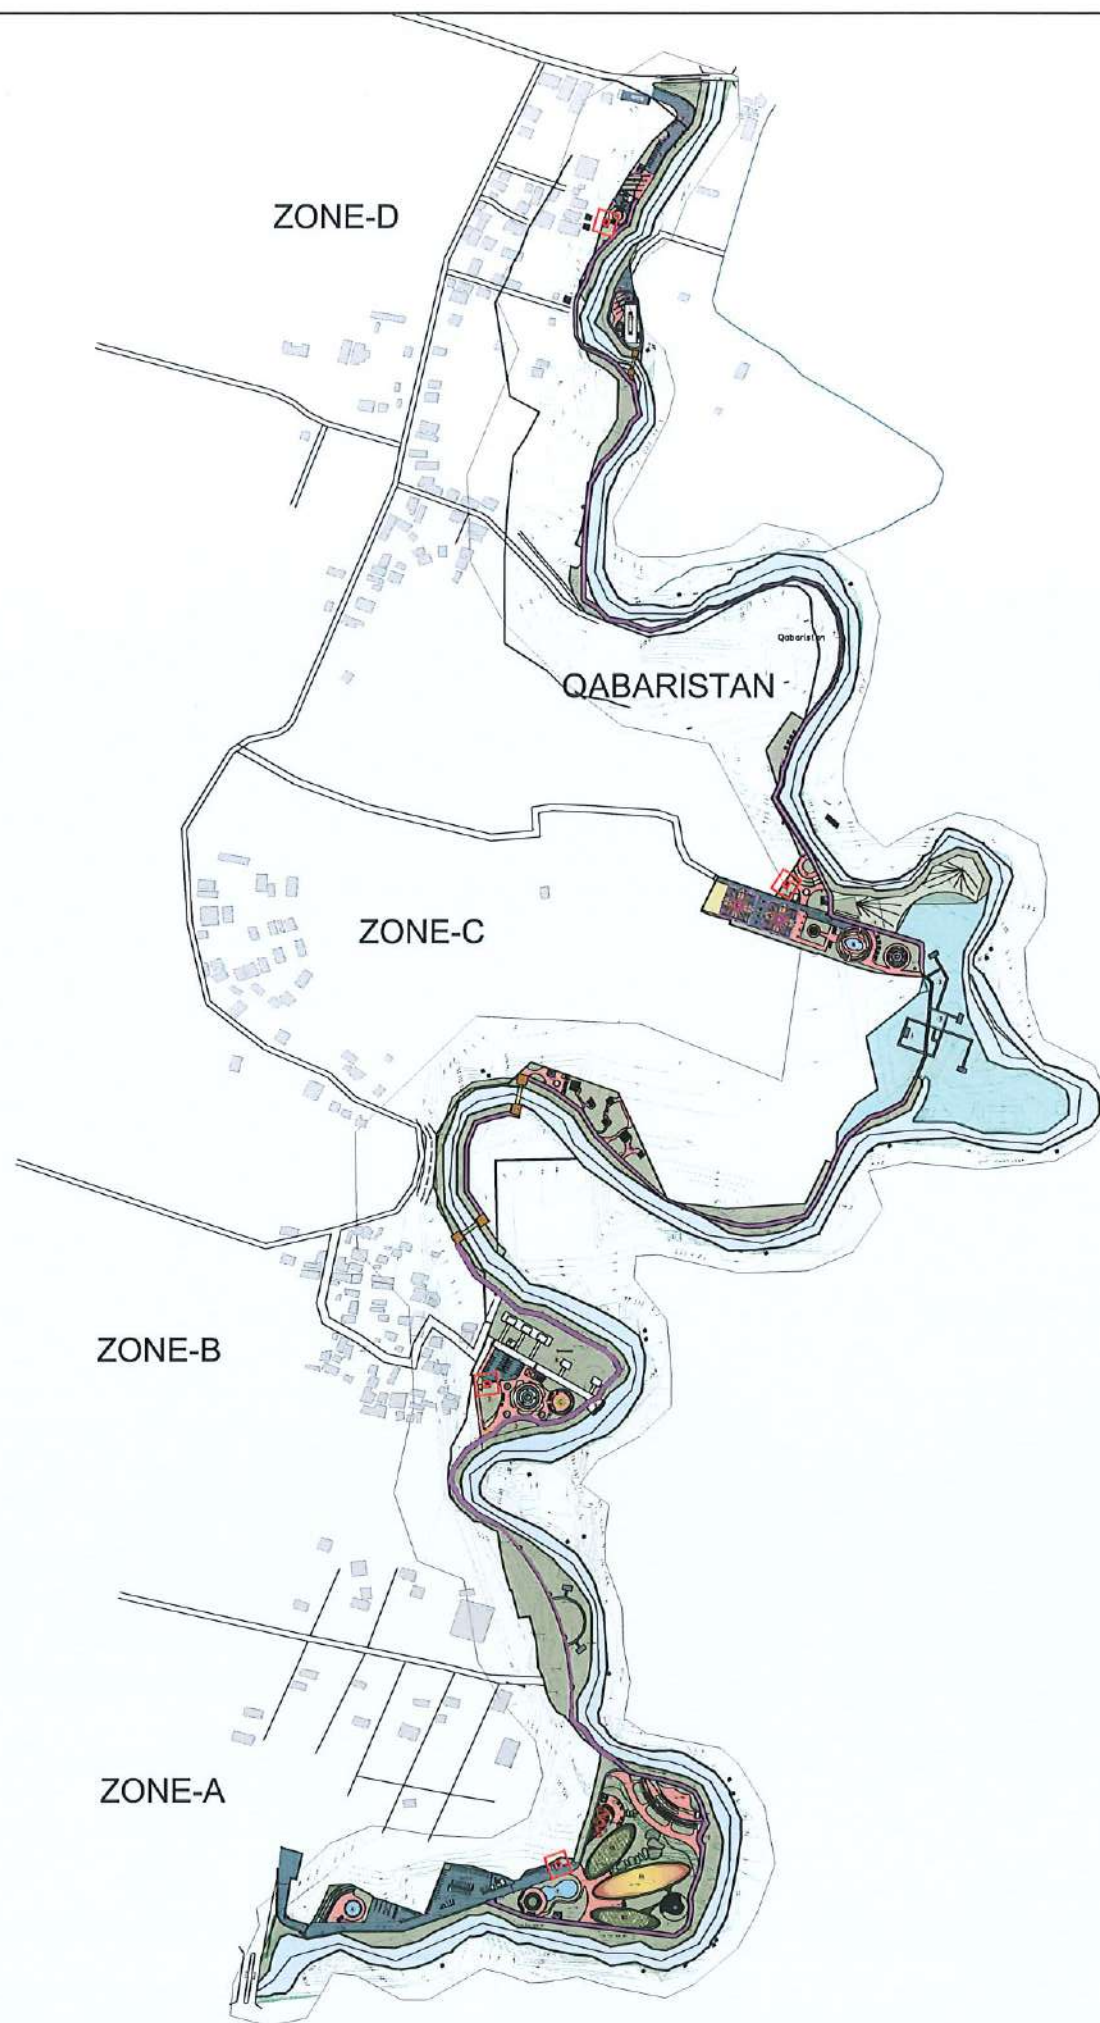

Waste Collection Point

| NUMBER        | QTY | REMARK      |
|---------------|-----|-------------|
| 4-Bins        | 26  |             |
| Compost Block | 4   | 3-way Block |

**CLIENT:**  
  
Department of Urban Development & Building Construction (DUDBC)  
Urban Resilience and Livability Improvement Project (URLIP)  
Project Coordination Office  
Babarmahal, Kathmandu, Nepal

**PROJECT TITLE:**  
Danda River  
Corridor Development

**NOTE:**  
The following drawings have been prepared in accordance with the Final DPR of Western Urban Corridor Development Project Report

**ISSUES & REVISIONS:**

| NO. | DATE      | REVISION |
|-----|-----------|----------|
| 1   | June 2026 | First    |
|     |           |          |
|     |           |          |

**SHEET TITLE:**  
MASTER PLAN- -Waste Collection Point

**SITE INFORMATION:**

NAME: Danda River Corridor

AREA: 109294 sq meters

LOCATION: Siddharthanagar Municipality

| CONSULTANT                                    | CLIENT           |
|-----------------------------------------------|------------------|
| Team Leader:<br>Dr.Er.Madhav Narayan Shrestha | Approved By:<br> |
| Reviewed By:<br>Ar. Shristee Shrestha         |                  |

**Design Revision by:**

**SUPERVISION & DESIGN CONSULTANT (SDC)**  
Building Design Authority(P) Ltd.- BN- UDAYA JV





PAPER SIZE: A3  
SCALE: 1:1500  
DATE: June 2026  
SHEET NO: L-02







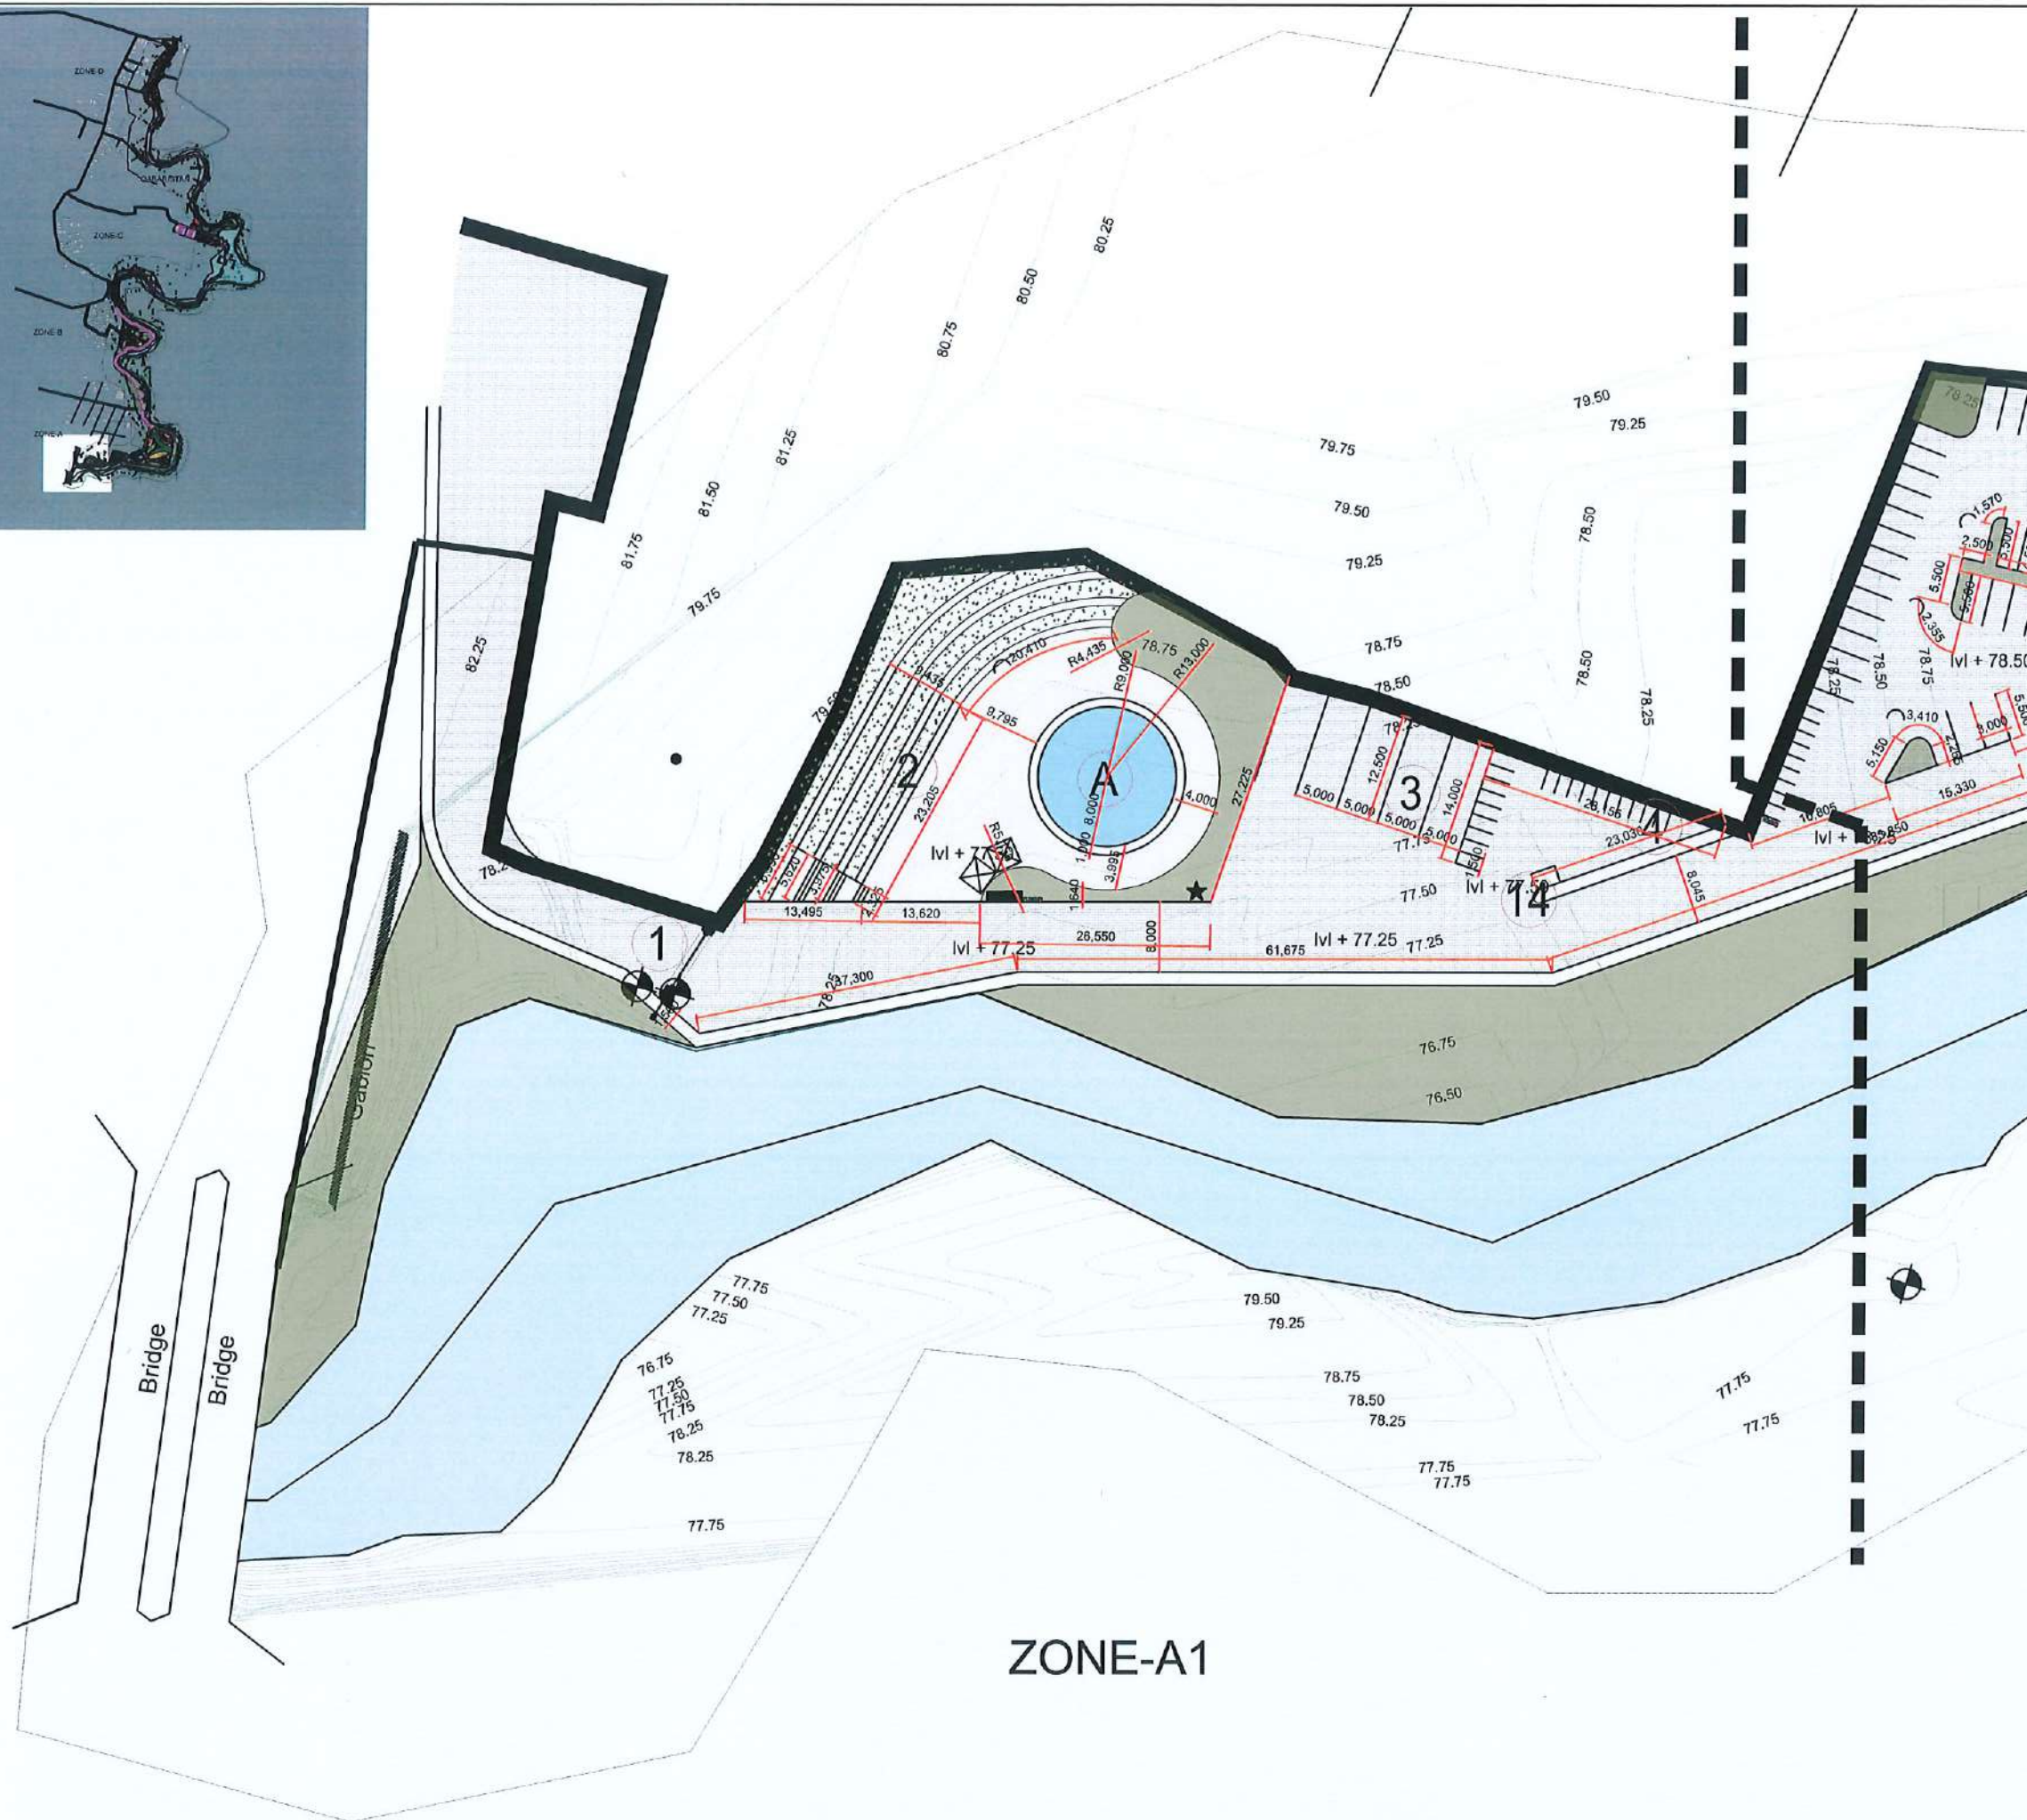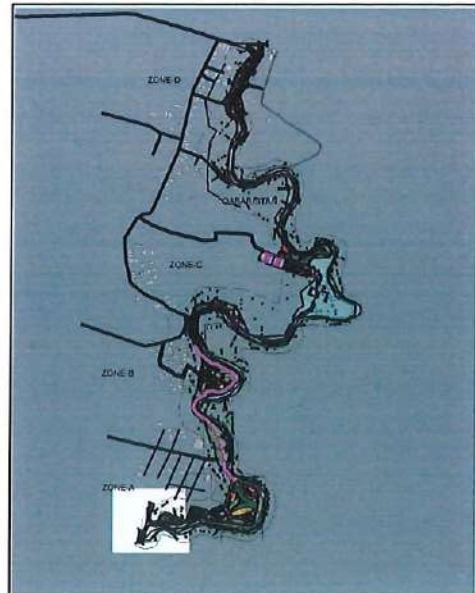

**CLIENT:**  
 Department of Urban Development & Building Construction (DUDBC)  
Urban Resilience and Livability Improvement Project (URLIP)  
Project Coordination Office  
Babarmahal, Kathmandu, Nepal


**PROJECT TITLE:**  
**Danda River Corridor Development**

**NOTE:**  
The following drawings have been prepared in accordance with the Final DPR of Western Urban Corridor Development Project Report

| ISSUES & REVISIONS: |           |          |
|---------------------|-----------|----------|
| NO.                 | DATE      | REVISION |
| 1                   | June 2026 | First    |
|                     |           |          |
|                     |           |          |

**SHEET TITLE:** MASTER PLAN ZONE A1  
Dimension Plan

**SITE INFORMATION:**  
NAME: Danda River Corridor  
AREA: 109294 sq meters  
LOCATION: Siddharthanagar Municipality

 
| CONSULTANT                                    | CLIENT                                                                                                |
|-----------------------------------------------|---|
| Team Leader:<br>Dr.Er.Madhav Narayan Shrestha | Approved By:<br> |
| Reviewed By:<br>Ar. Shristee Shrestha         |   |

**Design Revision by:**  
**SUPERVISION & DESIGN CONSULTANT (SDC)**  
Building Design Authority(P) Ltd.- BN- UDAYA JV



|                 |                |
|-----------------|----------------|
| PAPER SIZE: A3  | SCALE: 1:750   |
| DATE: June 2026 | SHEET NO: L-06 |



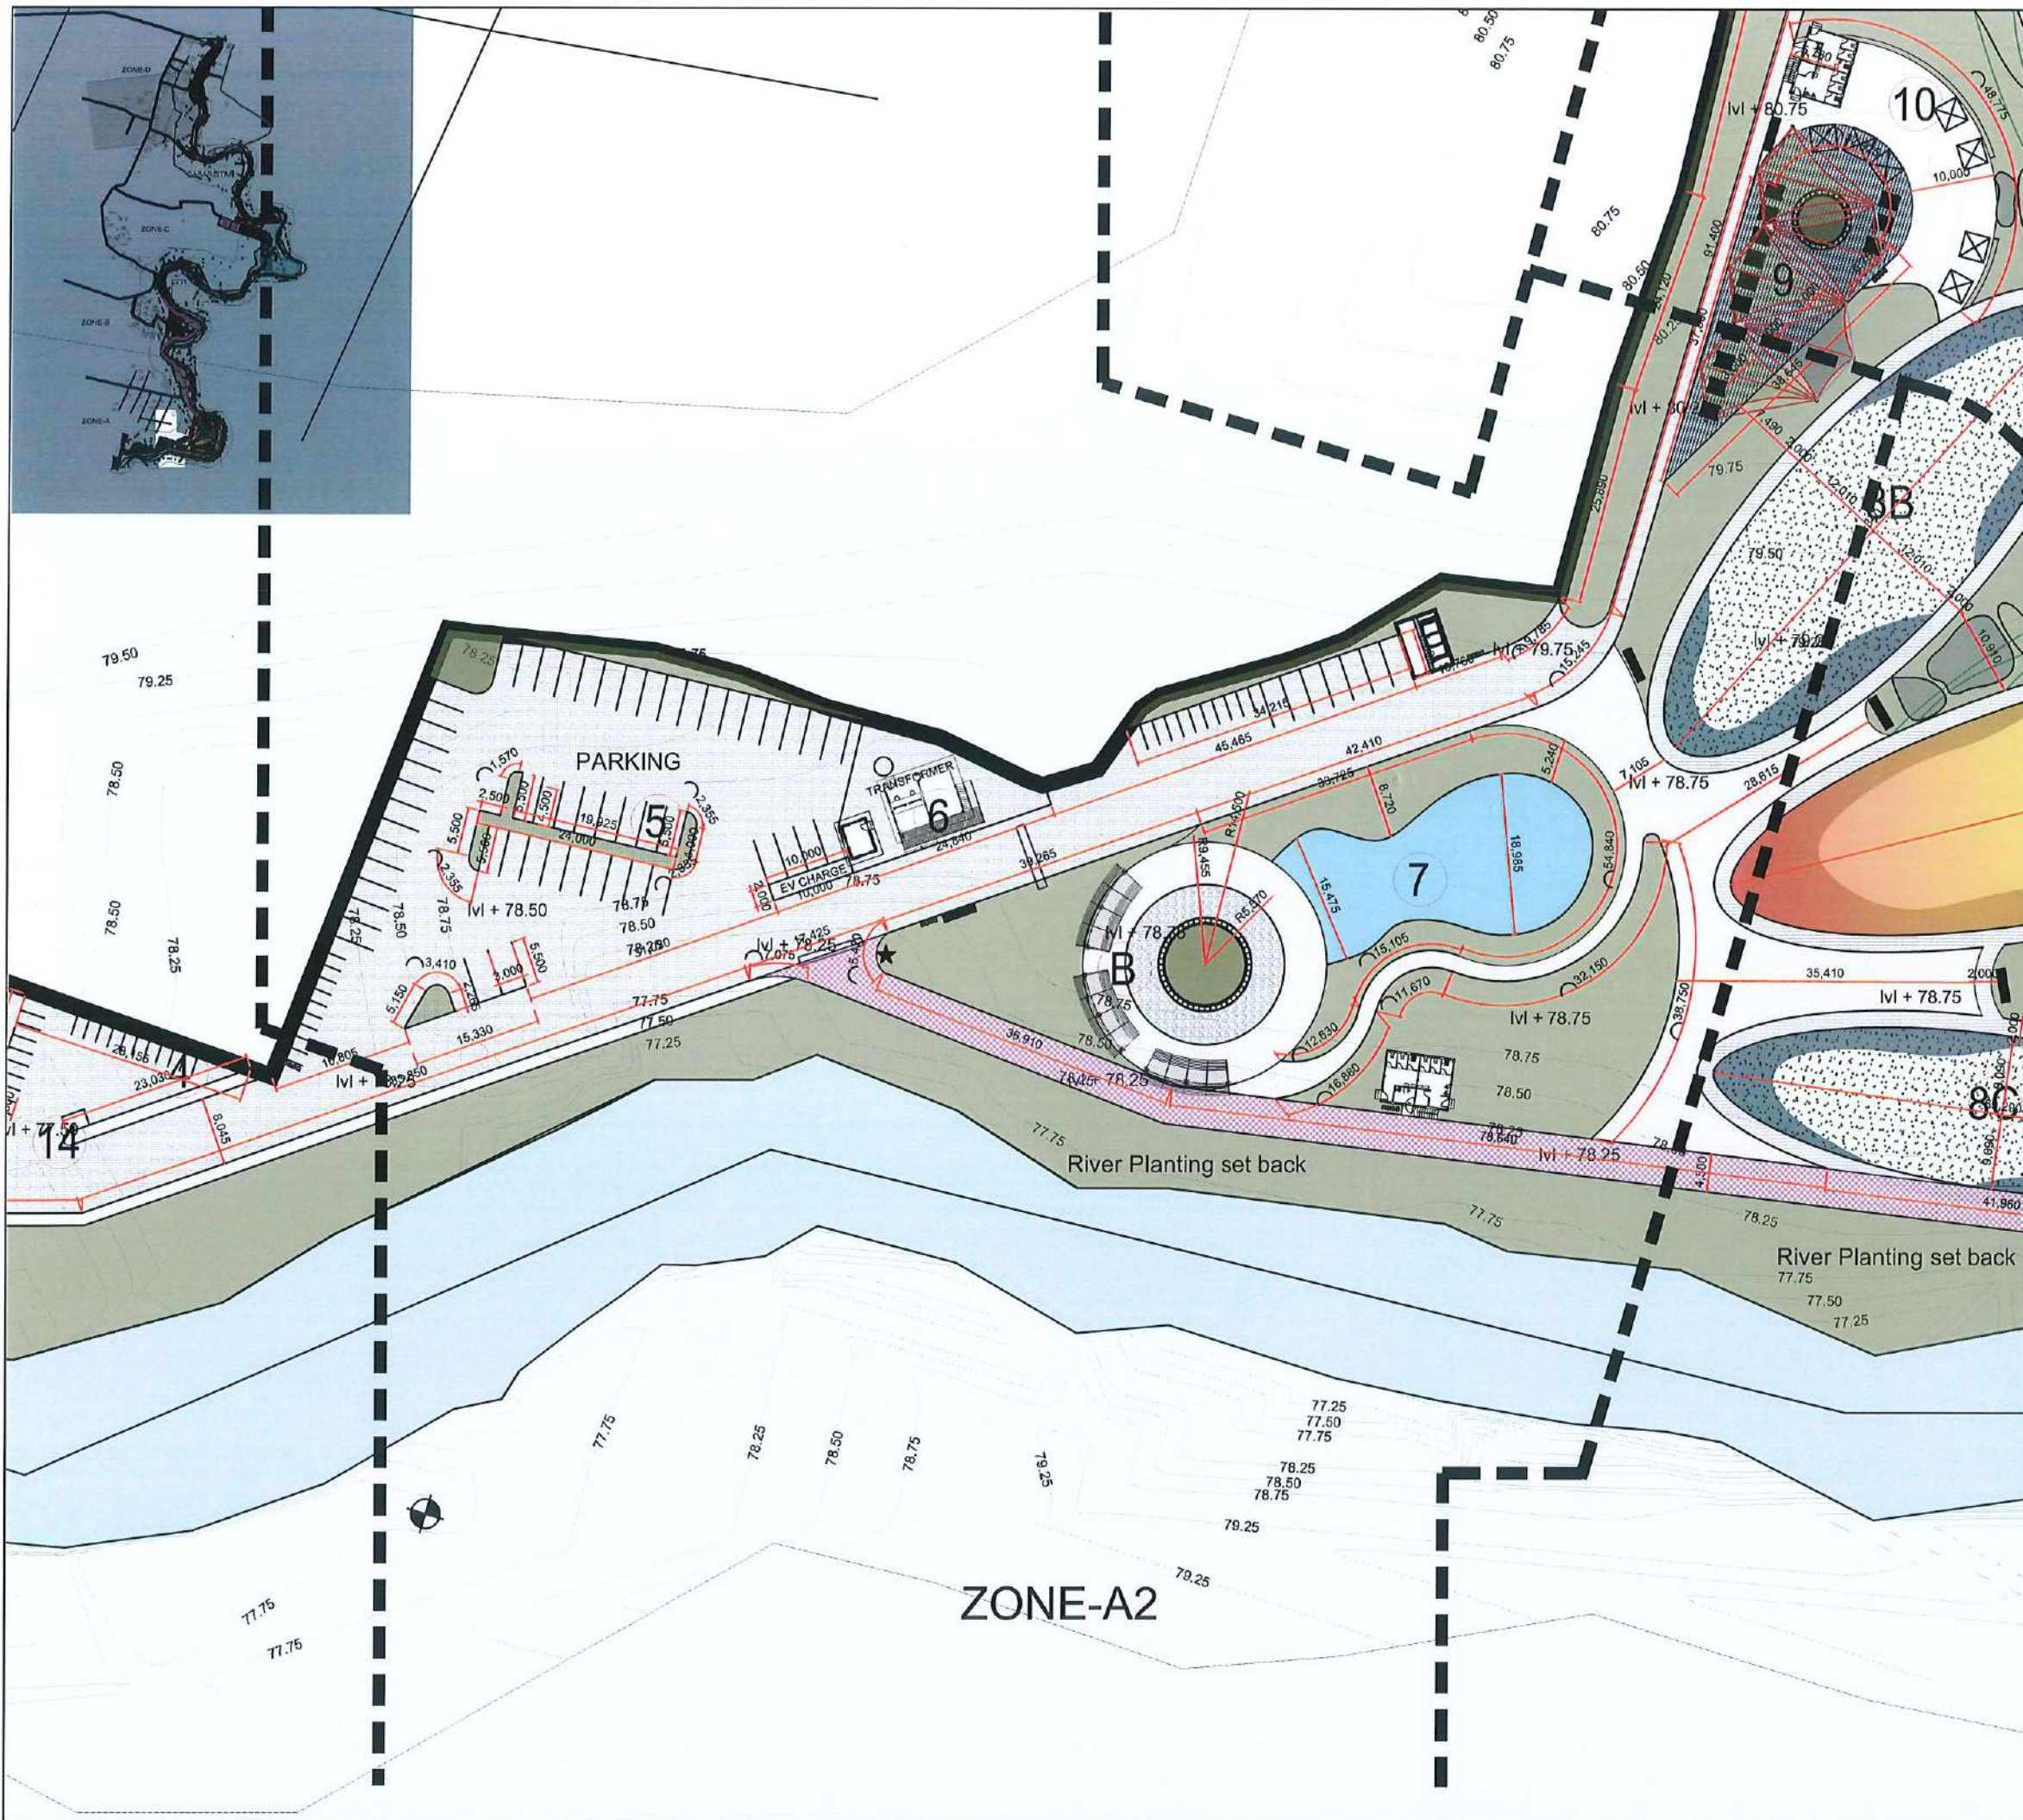

**CLIENT:**  
 Department of Urban Development & Building Construction (DUDBC)  
Urban Resilience and Livability Improvement Project (URLIP)  
Project Coordination Office  
Babarmahal, Kathmandu, Nepal

**PROJECT TITLE:**  
Danda River  
Corridor Development


**NOTE:**  
The following drawings have been prepared in accordance with the Final DPR of Western Urban Corridor Development Project Report

| ISSUES & REVISIONS: |           |          |
|---------------------|-----------|----------|
| NO.                 | DATE      | REVISION |
| 1                   | June 2026 | First    |

**SHEET TITLE:** MASTER PLAN ZONE A2  
Dimension Plan

**SITE INFORMATION:**  
NAME: Danda River Corridor  
AREA: 109294 sq meters  
LOCATION: Siddharthanagar Municipality


| CONSULTANT                                    | CLIENT       |
|-----------------------------------------------|--------------|
| Team Leader:<br>Dr.Er.Madhav Narayan Shrestha | Approved By: |
| Reviewed By:<br>Ar. Shristee Shrestha         |              |

 **Design Revision by:**   
**SUPERVISION & DESIGN CONSULTANT (SDC)**  
Building Design Authority(P) Ltd.- BN- UDAYA JV



|                 |                |
|-----------------|----------------|
| PAPER SIZE: A3  | SCALE: 1:750   |
| DATE: June 2026 | SHEET NO: L-07 |



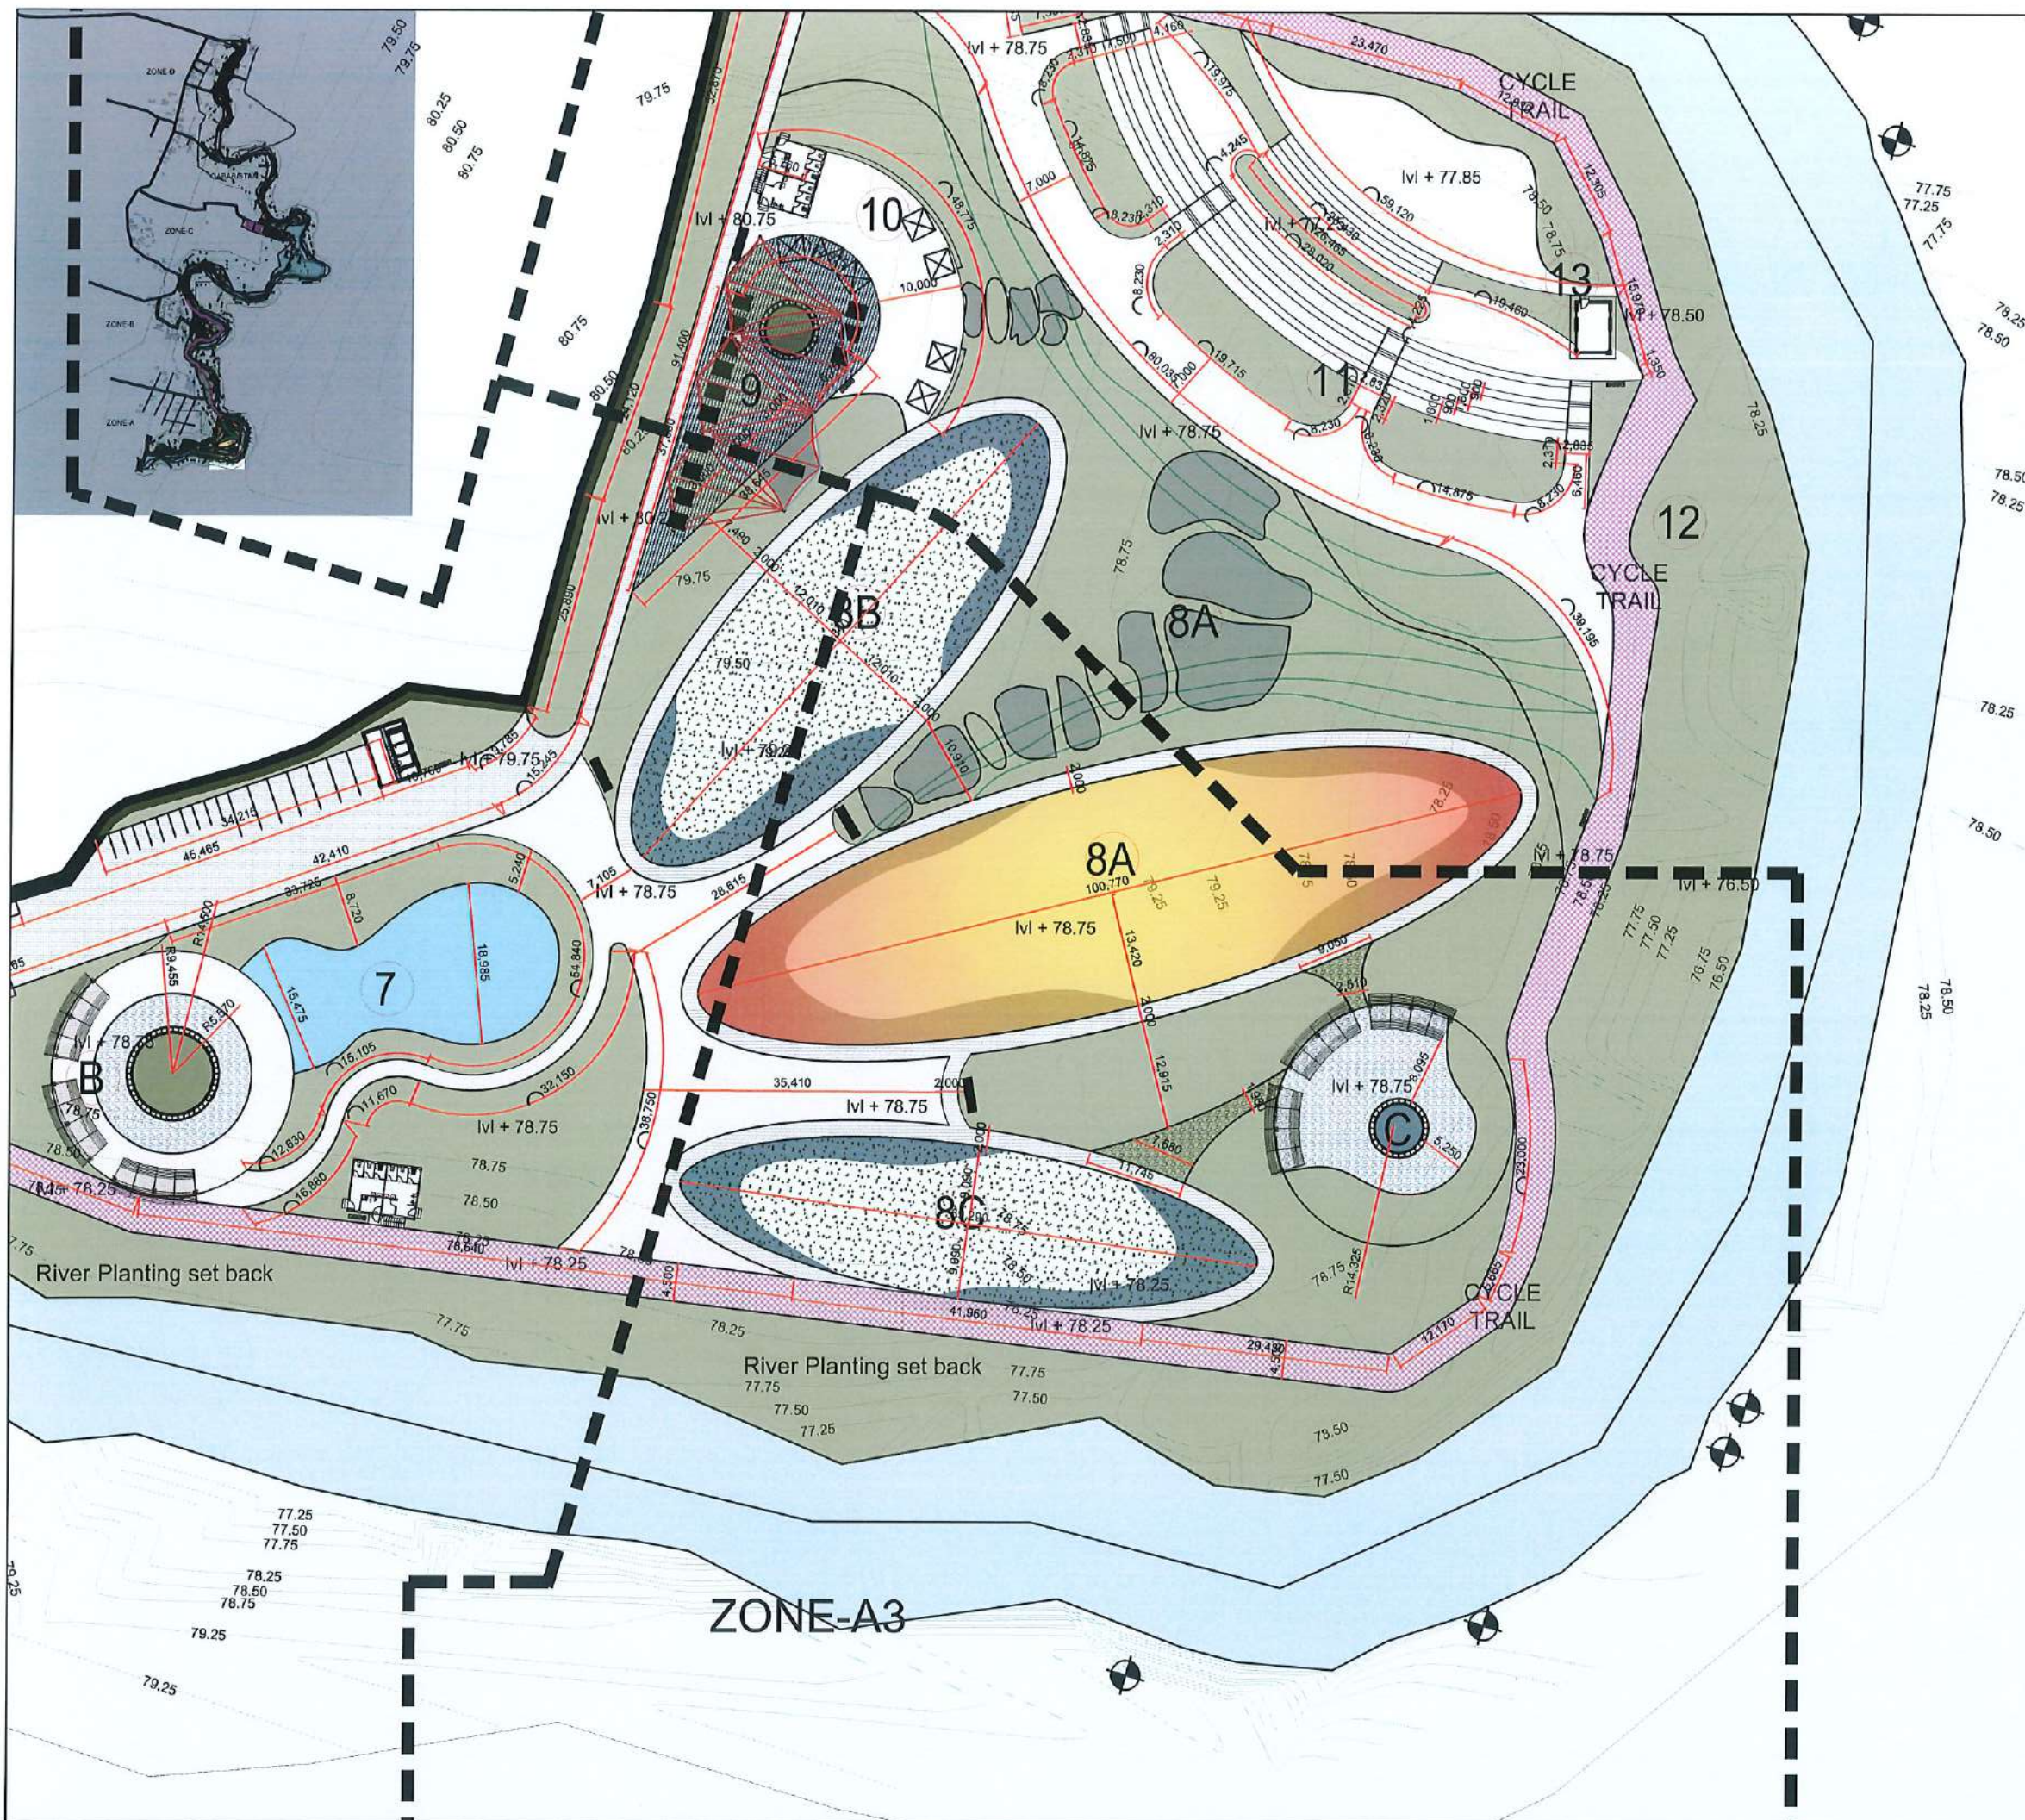

**CLIENT:**  
 Department of Urban Development & Building Construction (DUDBC)  
Urban Resilience and Livability Improvement Project (URLIP)  
Project Coordination Office  
Babarmahal, Kathmandu, Nepal

**PROJECT TITLE:**  
**Danda River Corridor Development**

**NOTE:**  
The following drawings have been prepared in accordance with the Final DPR of Western Urban Corridor Development Project Report

| ISSUES & REVISIONS: |           |          |
|---------------------|-----------|----------|
| NO.                 | DATE      | REVISION |
| 1                   | June 2026 | First    |
|                     |           |          |
|                     |           |          |

**SHEET TITLE:** MASTER PLAN ZONE A3  
Dimension Plan

**SITE INFORMATION:**  
NAME: Danda River Corridor  
AREA: 109294 sq meters  
LOCATION: Siddharthanagar Municipality


| CONSULTANT                                    | CLIENT       |
|-----------------------------------------------|--------------|
| Team Leader:<br>Dr.Er.Madhav Narayan Shrestha | Approved By: |
| Reviewed By:<br>Ar. Shristee Shrestha         |              |

**Design Revision by:**   
**SUPERVISION & DESIGN CONSULTANT (SDC)**  
Building Design Authority(P) Ltd.- BN- UDAYA JV



|                 |                |
|-----------------|----------------|
| PAPER SIZE: A3  | SCALE: 1:750   |
| DATE: June 2026 | SHEET NO: L-08 |



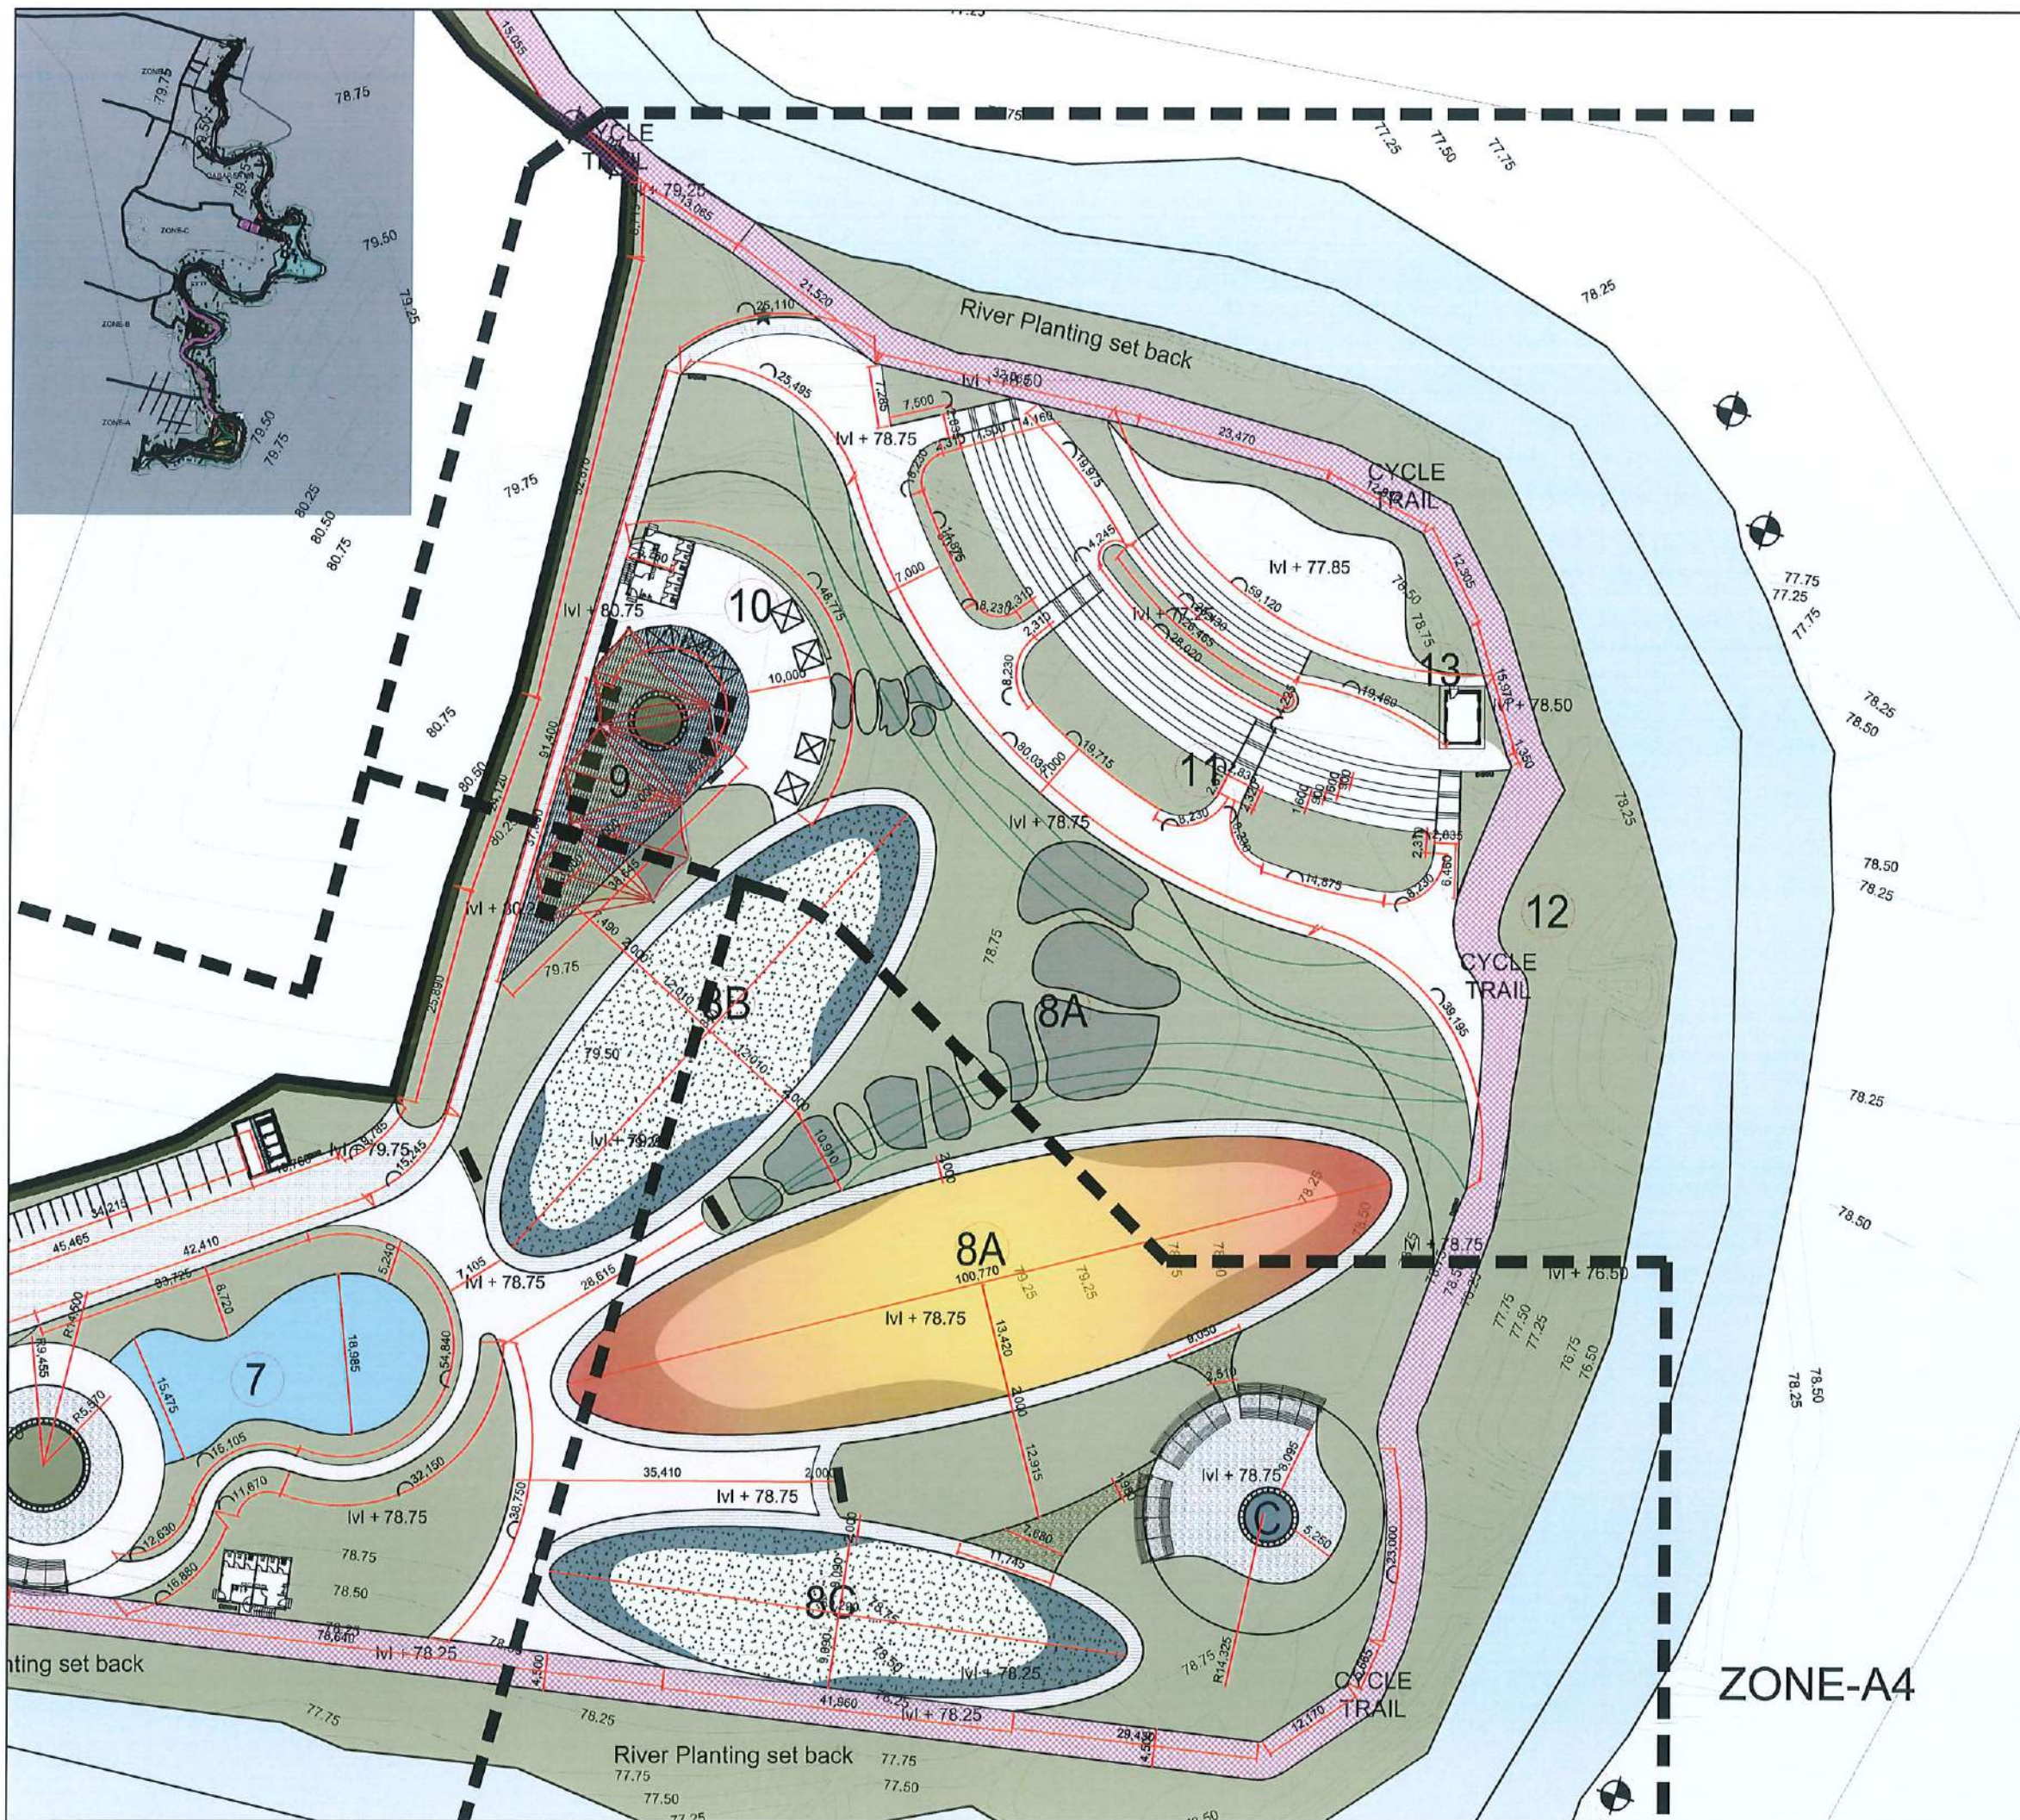

**CLIENT:**  
 Department of Urban Development & Building Construction (DUDBC)  
Urban Resilience and Livability Improvement Project (URLIP)  
Project Coordination Office  
Babarmahal, Kathmandu, Nepal

**PROJECT TITLE:**  
Danda River  
Corridor Development

**NOTE:**  
The following drawings have been prepared in accordance with the Final DPR of Western Urban Corridor Development Project Report

**ISSUES & REVISIONS:**

| NO. | DATE      | REVISION |
|-----|-----------|----------|
| 1   | June 2026 | First    |
|     |           |          |
|     |           |          |
|     |           |          |

**SHEET TITLE:** MASTER PLAN ZONE A4  
Dimension Plan

**SITE INFORMATION:**

NAME: Danda River Corridor

AREA: 109294 sq meters

LOCATION: Siddharthanagar Municipality

| CONSULTANT                                    | CLIENT       |
|-----------------------------------------------|--------------|
| Team Leader:<br>Dr.Er.Madhav Narayan Shrestha | Approved By: |
| Reviewed By:<br>Ar. Shristee Shrestha         |              |



Design Revision by: 

**SUPERVISION & DESIGN CONSULTANT (SDC)**  
Building Design Authority(P) Ltd.- BN- UDAYA JV



PAPER SIZE: A3  
DATE: June 2026  
SCALE: 1:750  
SHEET NO: L-09



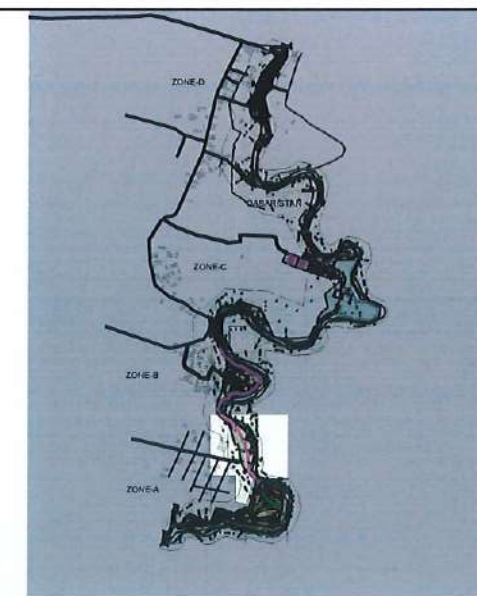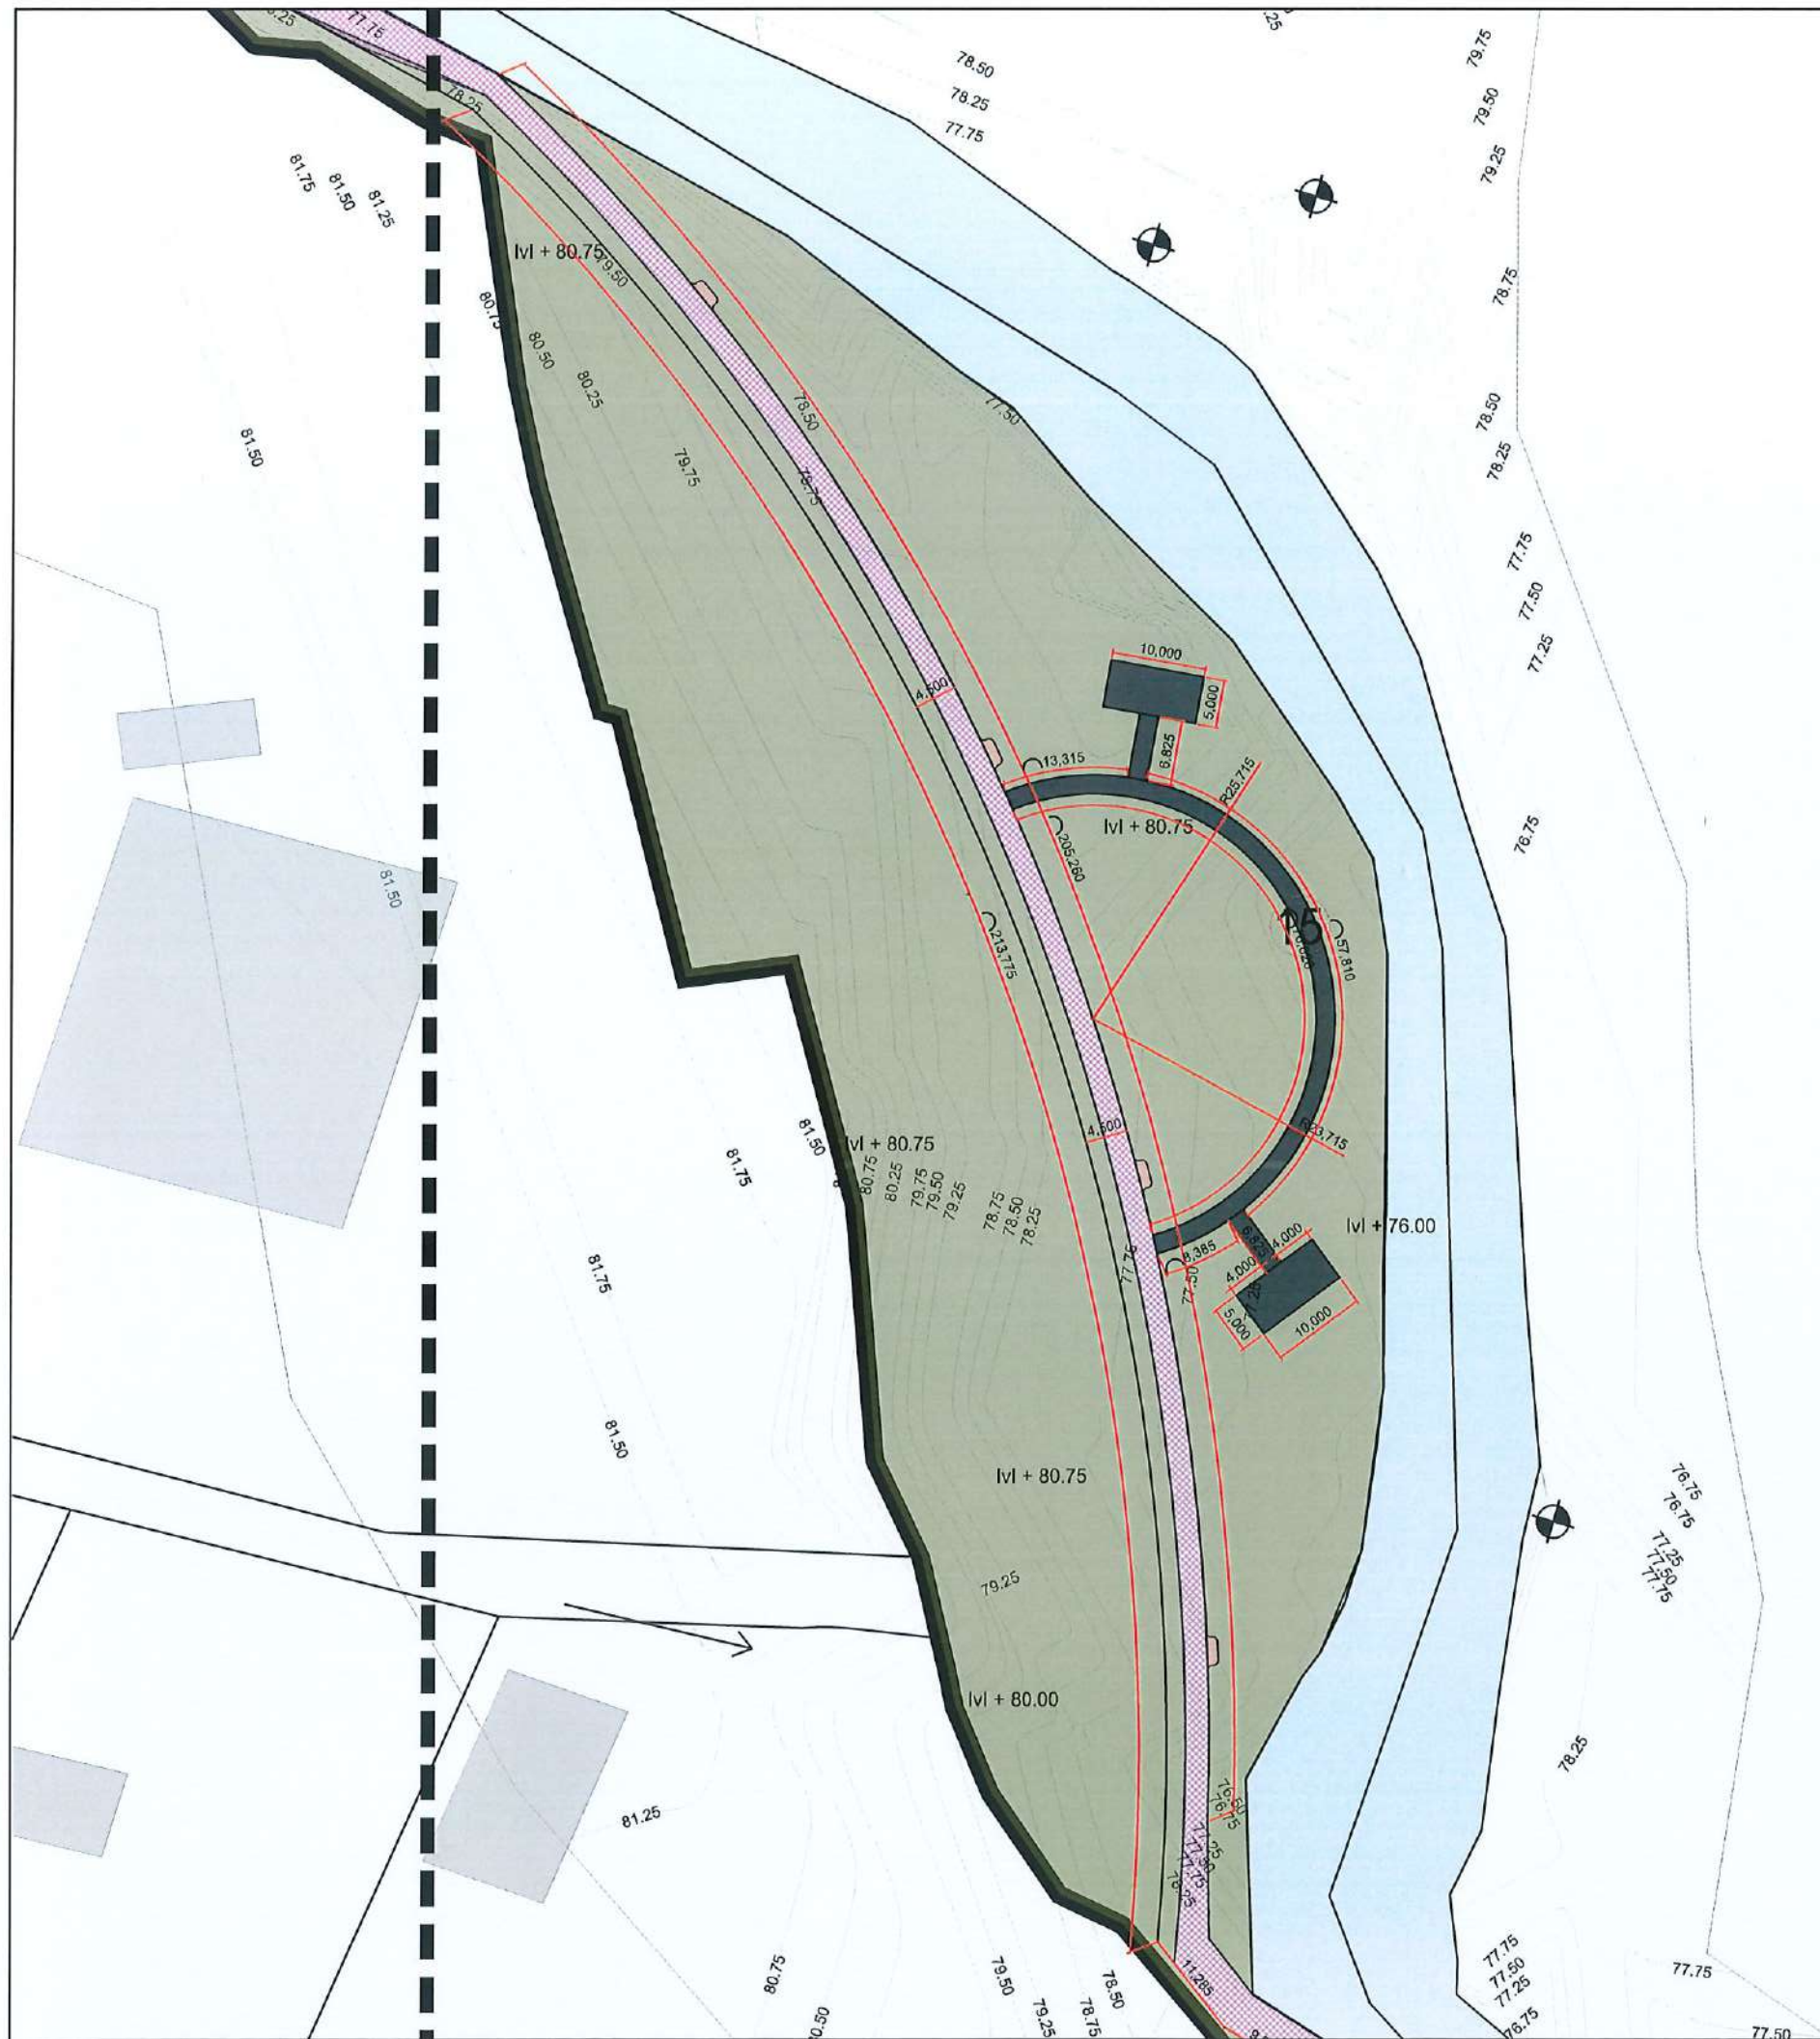

**CLIENT:**  
 Department of Urban Development & Building Construction (DUDBC)  
Urban Resilience and Livability Improvement Project (URLIP)  
Project Coordination Office  
Babarmahal, Kathmandu, Nepal

**PROJECT TITLE:**  
**Danda River Corridor Development**

**NOTE:**  
The following drawings have been prepared in accordance with the Final DPR of Western Urban Corridor Development Project Report

**ISSUES & REVISIONS:**

| NO. | DATE      | REVISION |
|-----|-----------|----------|
| 1   | June 2026 | First    |
|     |           |          |
|     |           |          |

**SHEET TITLE:** MASTER PLAN ZONE A5  
Dimension Plan

**SITE INFORMATION:**

NAME: Danda River Corridor

AREA: 109294 sq meters

LOCATION: Siddharthanagar Municipality

| CONSULTANT                                    | CLIENT                                                                                                |
|-----------------------------------------------|---|
| Team Leader:<br>Dr.Er.Madhav Narayan Shrestha | Approved By:<br> |
| Reviewed By:<br>Ar. Shristee Shrestha         |   |

**Design Revision by:**


**SUPERVISION & DESIGN CONSULTANT (SDC)**  
Building Design Authority(P) Ltd.- BN-UDAYA JV



**ZONE-A5**

|                 |                |
|-----------------|----------------|
| PAPER SIZE: A3  | SCALE: 1:750   |
| DATE: June 2026 | SHEET NO: L-10 |



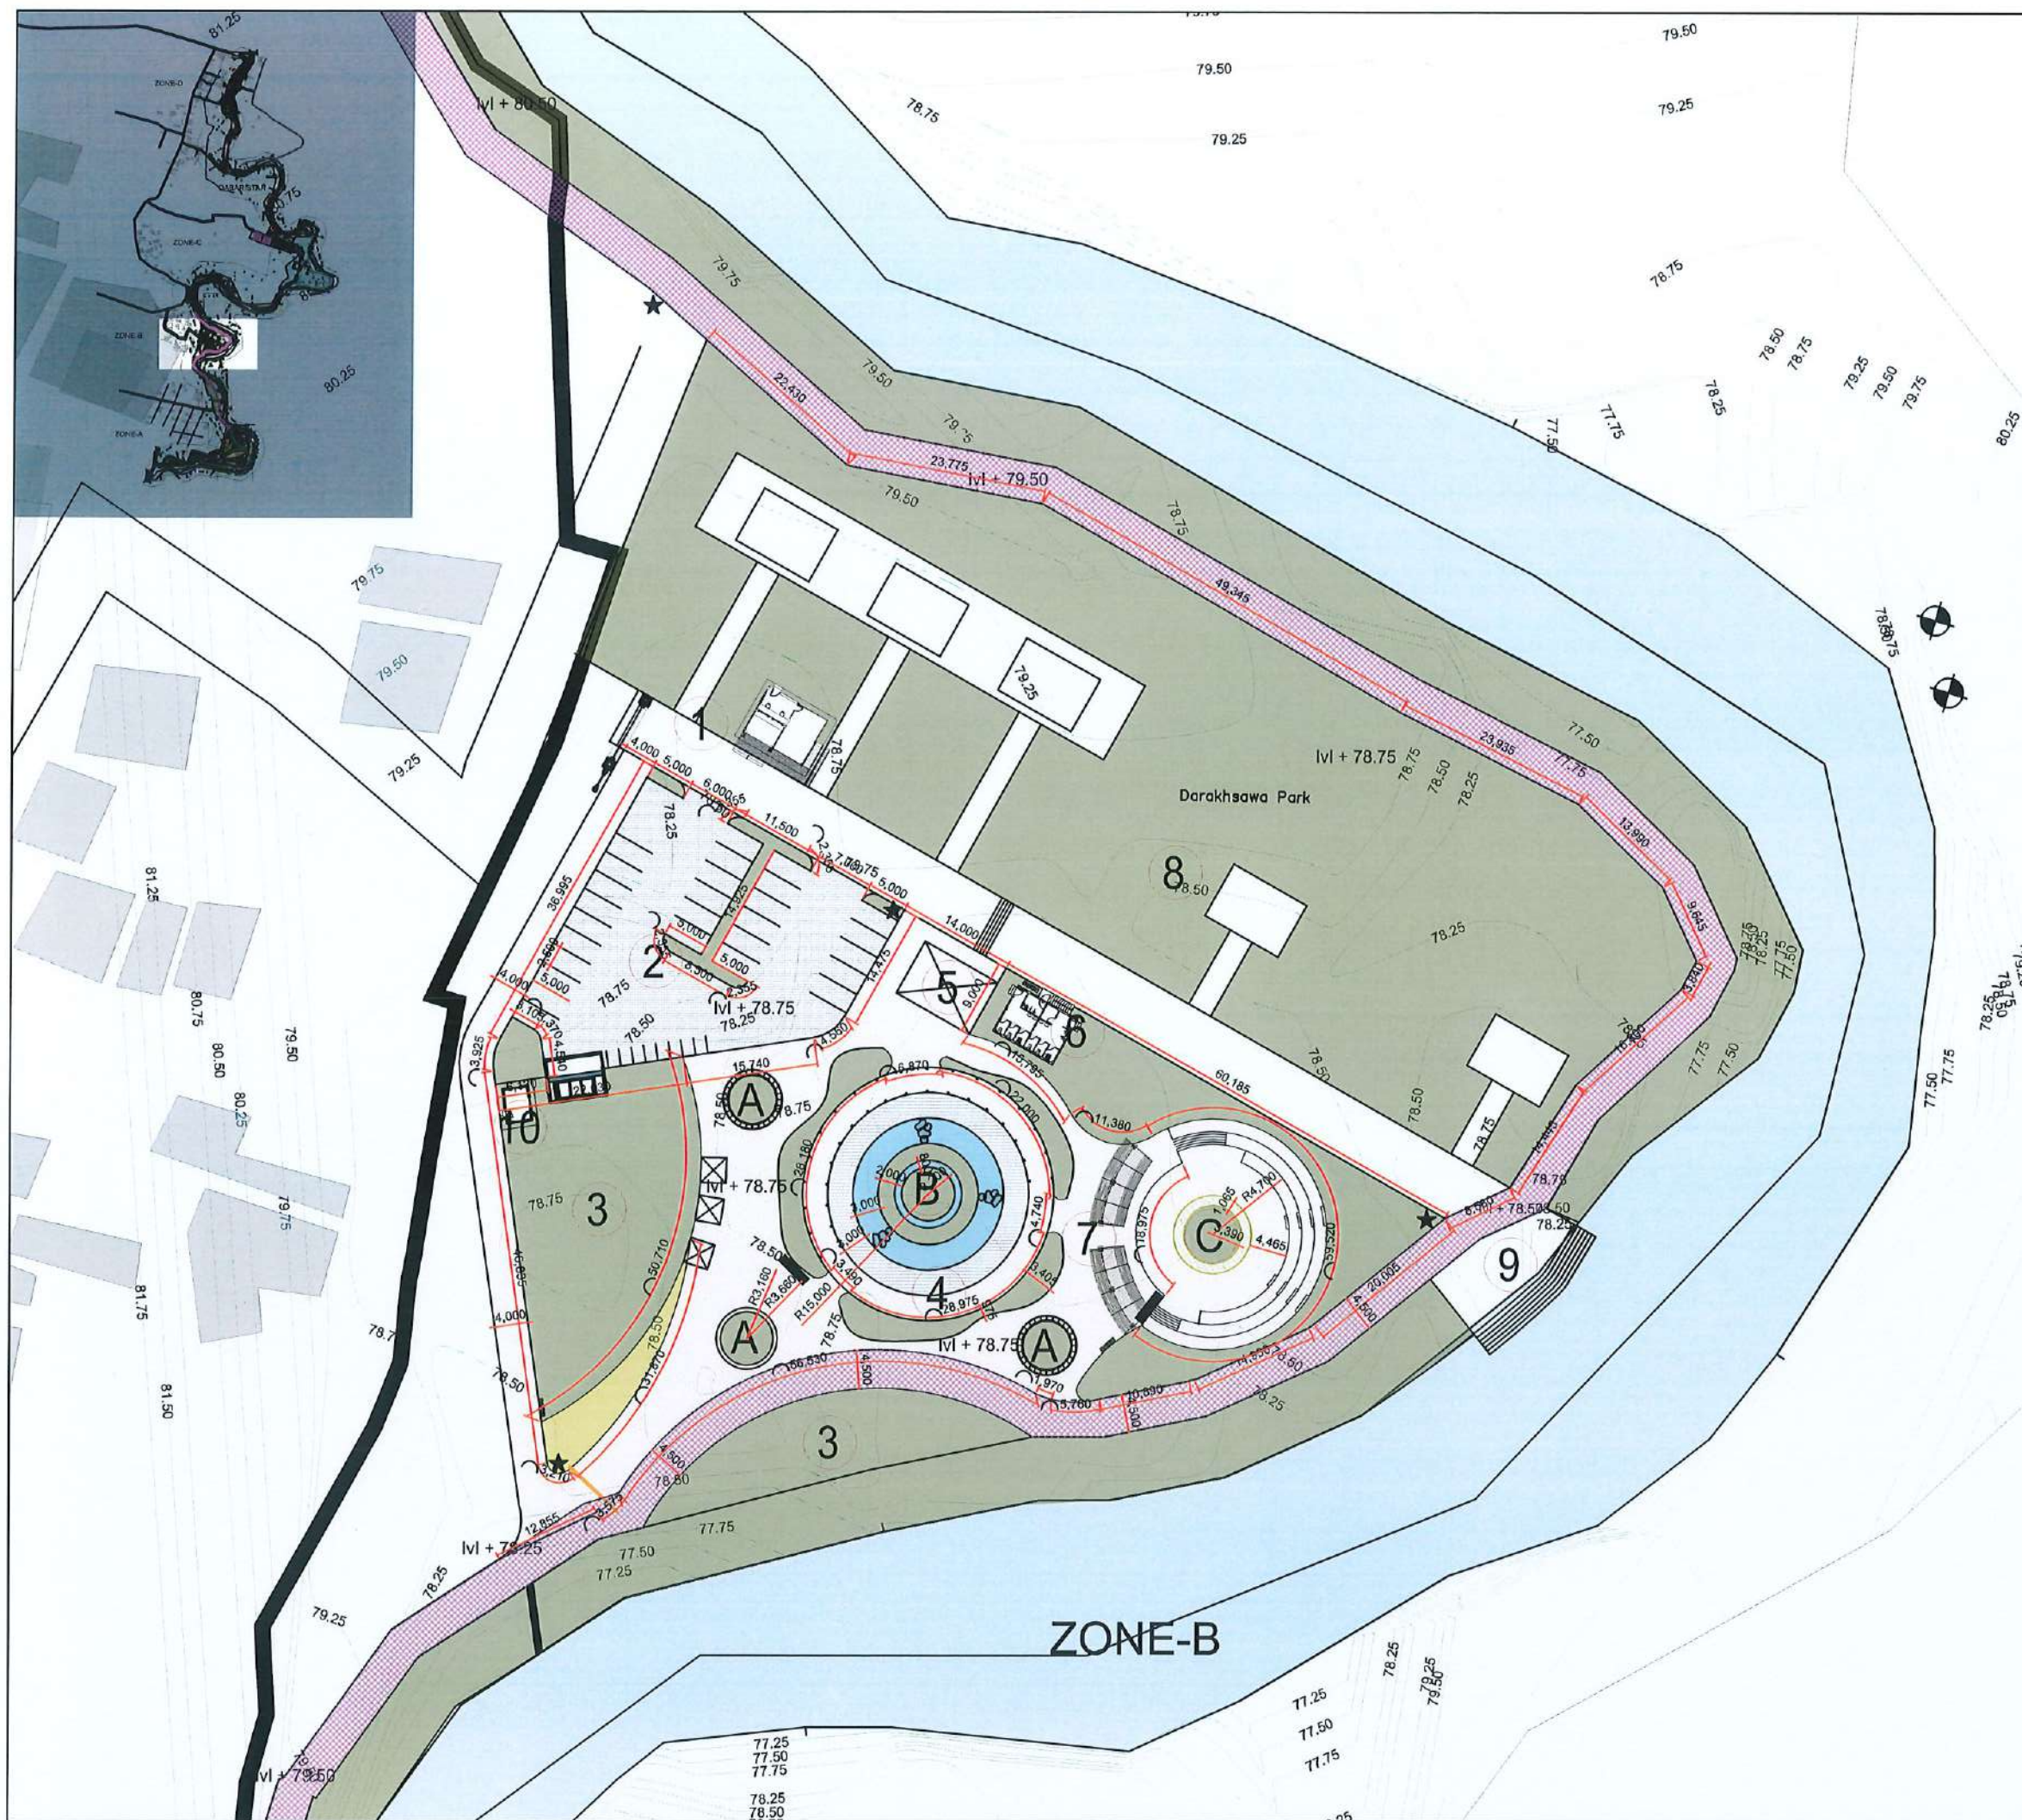

**CLIENT:**  
 Department of Urban Development & Building Construction (DUDBC)  
Urban Resilience and Livability Improvement Project (URLIP)  
Project Coordination Office  
Babarmahal, Kathmandu, Nepal

**PROJECT TITLE:**  
**Danda River Corridor Development**

**NOTE:**  
The following drawings have been prepared in accordance with the Final DPR of Western Urban Corridor Development Project Report

**ISSUES & REVISIONS:**

| NO. | DATE      | REVISION |
|-----|-----------|----------|
| 1   | June 2026 | First    |

**SHEET TITLE:** MASTER PLAN ZONE B  
Dimension Plan

**SITE INFORMATION:**

NAME: Danda River Corridor

AREA: 109294 sq meters

LOCATION: Siddharthanagar Municipality

| CONSULTANT                                    | CLIENT                                                                                                |
|-----------------------------------------------|---|
| Team Leader:<br>Dr.Er.Madhav Narayan Shrestha | Approved By:<br> |
| Reviewed By:<br>Ar. Shristee Shrestha         |   |


**Design Revision by:**

**SUPERVISION & DESIGN CONSULTANT (SDC)**  
Building Design Authority(P) Ltd.- BN- UDAYA JV



|                 |                |
|-----------------|----------------|
| PAPER SIZE: A3  | SCALE: 1:750   |
| DATE: June 2026 | SHEET NO: L-11 |



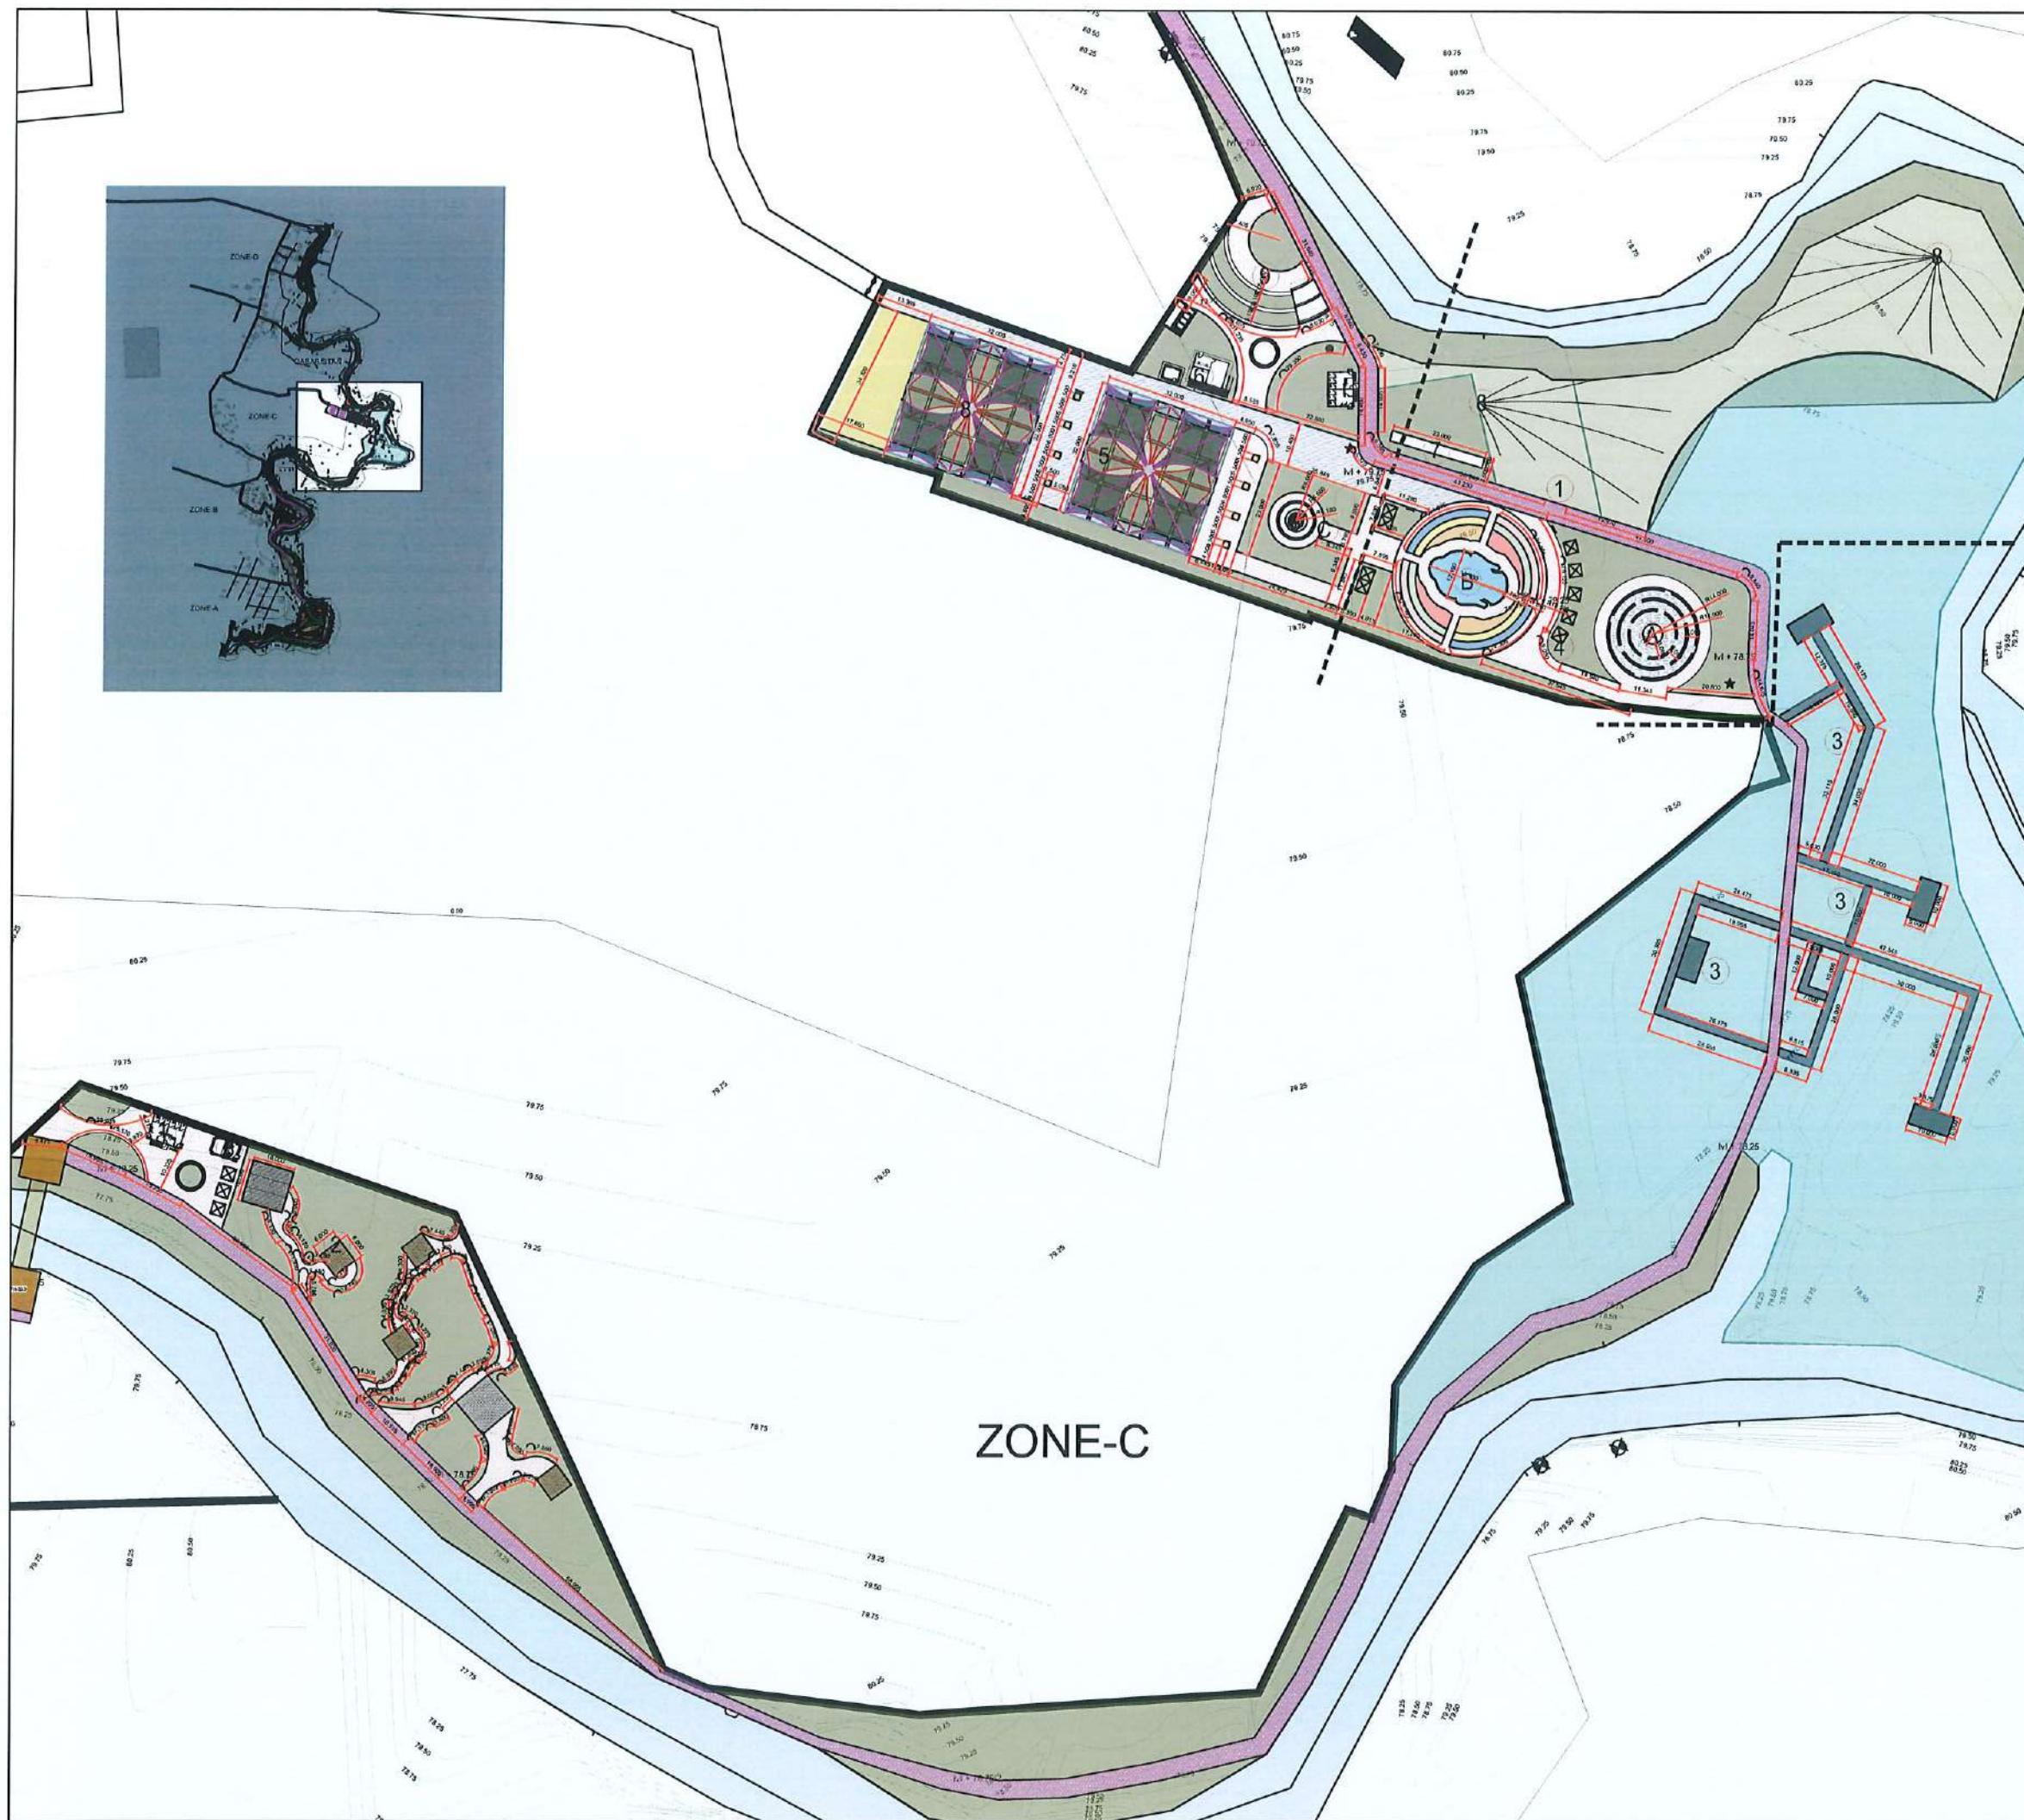

**CLIENT:**  
 Department of Urban Development & Building Construction (DUDBC)  
Urban Resilience and Livability Improvement Project (URLIP)  
Project Coordination Office  
Babarmahal, Kathmandu, Nepal

**PROJECT TITLE:**  
Danda River  
Corridor Development

**NOTE:**  
The following drawings have been prepared in accordance with the Final DPR of Western Urban Corridor Development Project Report

**ISSUES & REVISIONS:**

| NO. | DATE      | REVISION |
|-----|-----------|----------|
| 1   | June 2026 | First    |
|     |           |          |
|     |           |          |

**SHEET TITLE:** MASTER PLAN ZONE C  
Dimension Plan

**SITE INFORMATION:**

NAME: Danda River Corridor

AREA: 109294 sq meters

LOCATION: Siddharthanagar Municipality

| CONSULTANT                                    | CLIENT                                                                                                |
|-----------------------------------------------|---|
| Team Leader:<br>Dr.Er.Madhav Narayan Shrestha | Approved By:<br> |
| Reviewed By:<br>Ar. Shristee Shrestha         |   |


**Design Revision by:**

**SUPERVISION & DESIGN CONSULTANT (SDC)**  
Building Design Authority(P) Ltd.- BN- UDAYA JV



|                 |                |
|-----------------|----------------|
| PAPER SIZE: A3  | SCALE: 1:1500  |
| DATE: June 2026 | SHEET NO: L-12 |



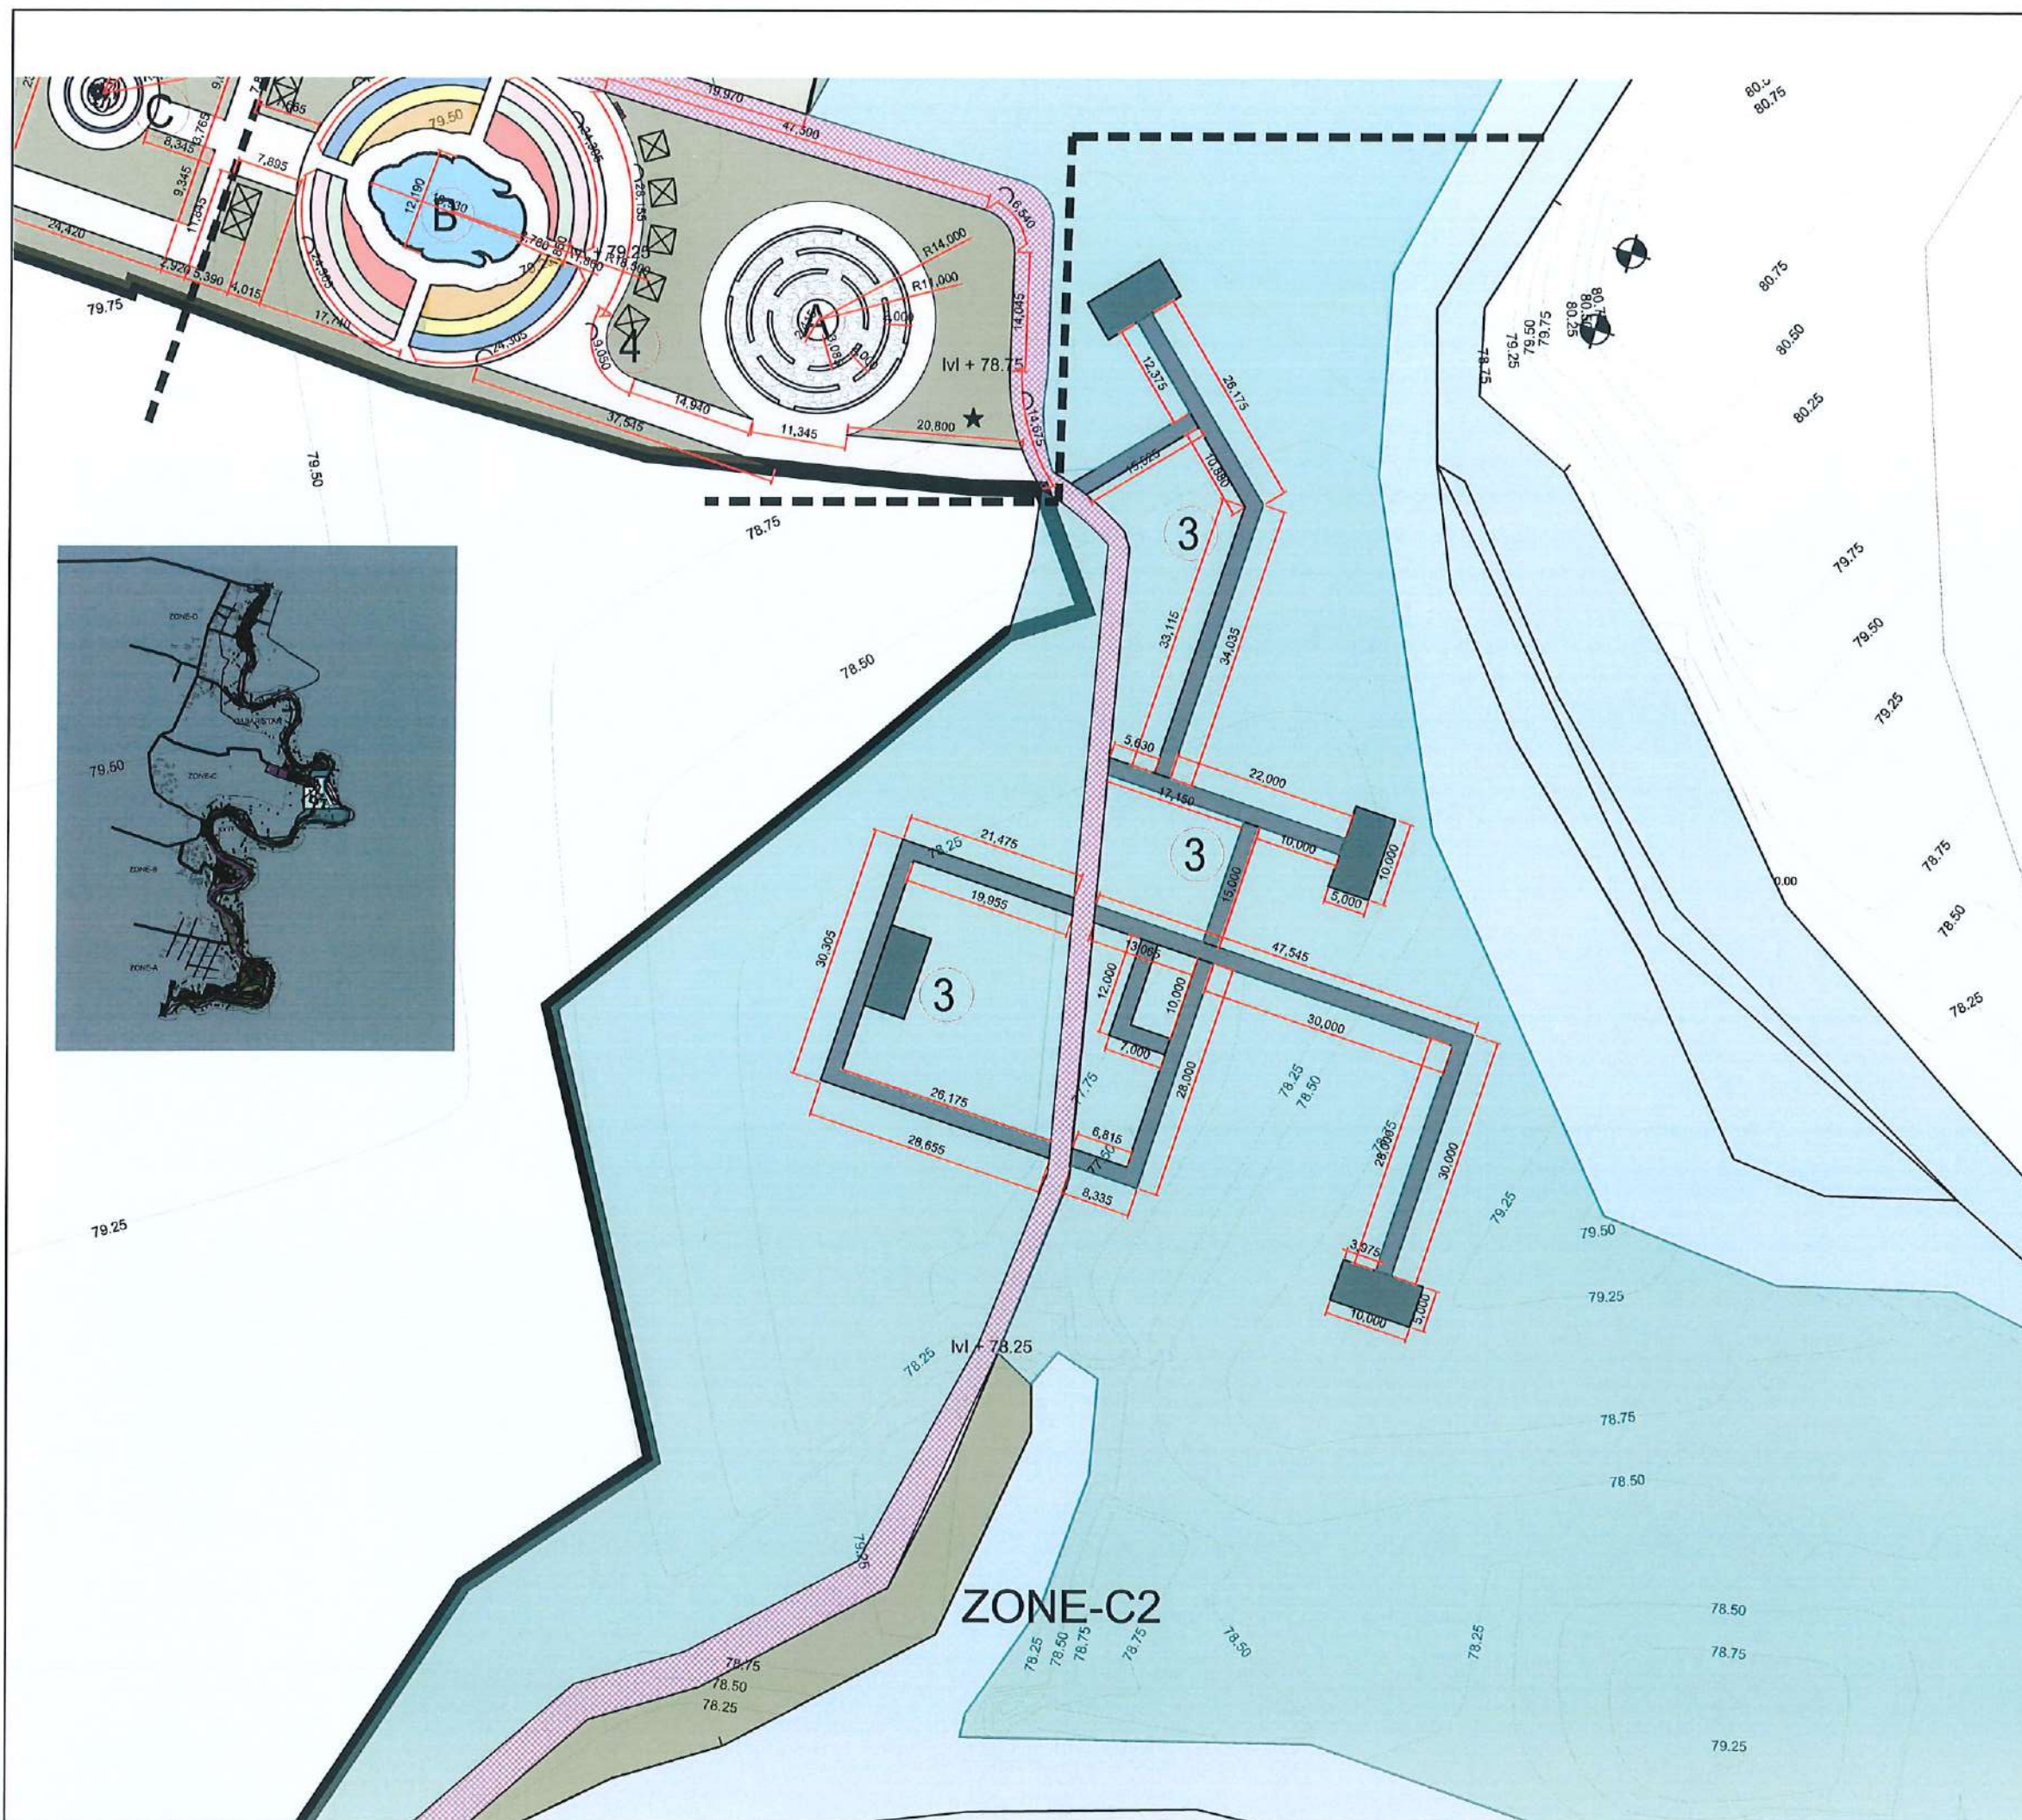

**CLIENT:**

Department of Urban Development &  
Building Construction (DUDBC)  
Urban Resilience and Livability Improvement Project  
(URLIP)  
Project Coordination Office  
Babarmahal, Kathmandu, Nepal

PAPER SIZE: A3





**CLIENT:**  
 Department of Urban Development & Building Construction (DUDBC)  
Urban Resilience and Livability Improvement Project (URLIP)  
Project Coordination Office  
Babarmahal, Kathmandu, Nepal

**PROJECT TITLE:**  
**Danda River  
Corridor Development**

**NOTE:**  
The following drawings have been prepared in accordance with the Final DPR of Western Urban Corridor Development Project Report

**ISSUES & REVISIONS:**

| NO. | DATE      | REVISION |
|-----|-----------|----------|
| 1   | June 2026 | First    |
|     |           |          |
|     |           |          |

**SHEET TITLE:** MASTER PLAN ZONE C3  
Dimension Plan

**SITE INFORMATION:**

NAME: Danda River Corridor  
AREA: 109294 sq meters  
LOCATION: Siddharthanagar Municipality



| CONSULTANT                                    | CLIENT       |
|-----------------------------------------------|--------------|
| Team Leader:<br>Dr.Er.Madhav Narayan Shrestha | Approved By: |
| Reviewed By:<br>Ar. Shristee Shrestha         |              |

**Design Revision by:**   
**SUPERVISION & DESIGN CONSULTANT (SDC)**  
Building Design Authority(P) Ltd.- BN- UDAYA JV



|                 |                |
|-----------------|----------------|
| PAPER SIZE: A3  | SCALE: 1:750   |
| DATE: June 2026 | SHEET NO: L-15 |



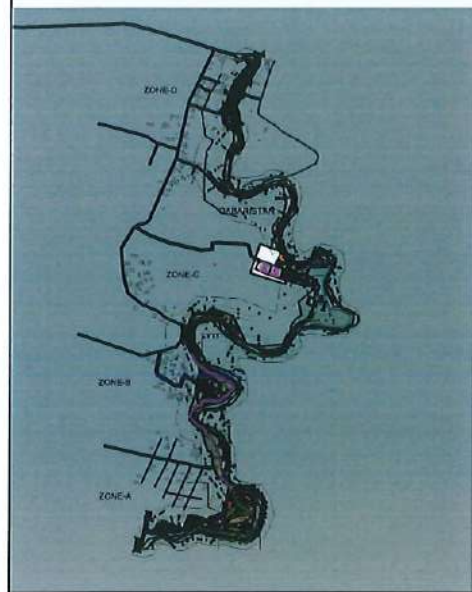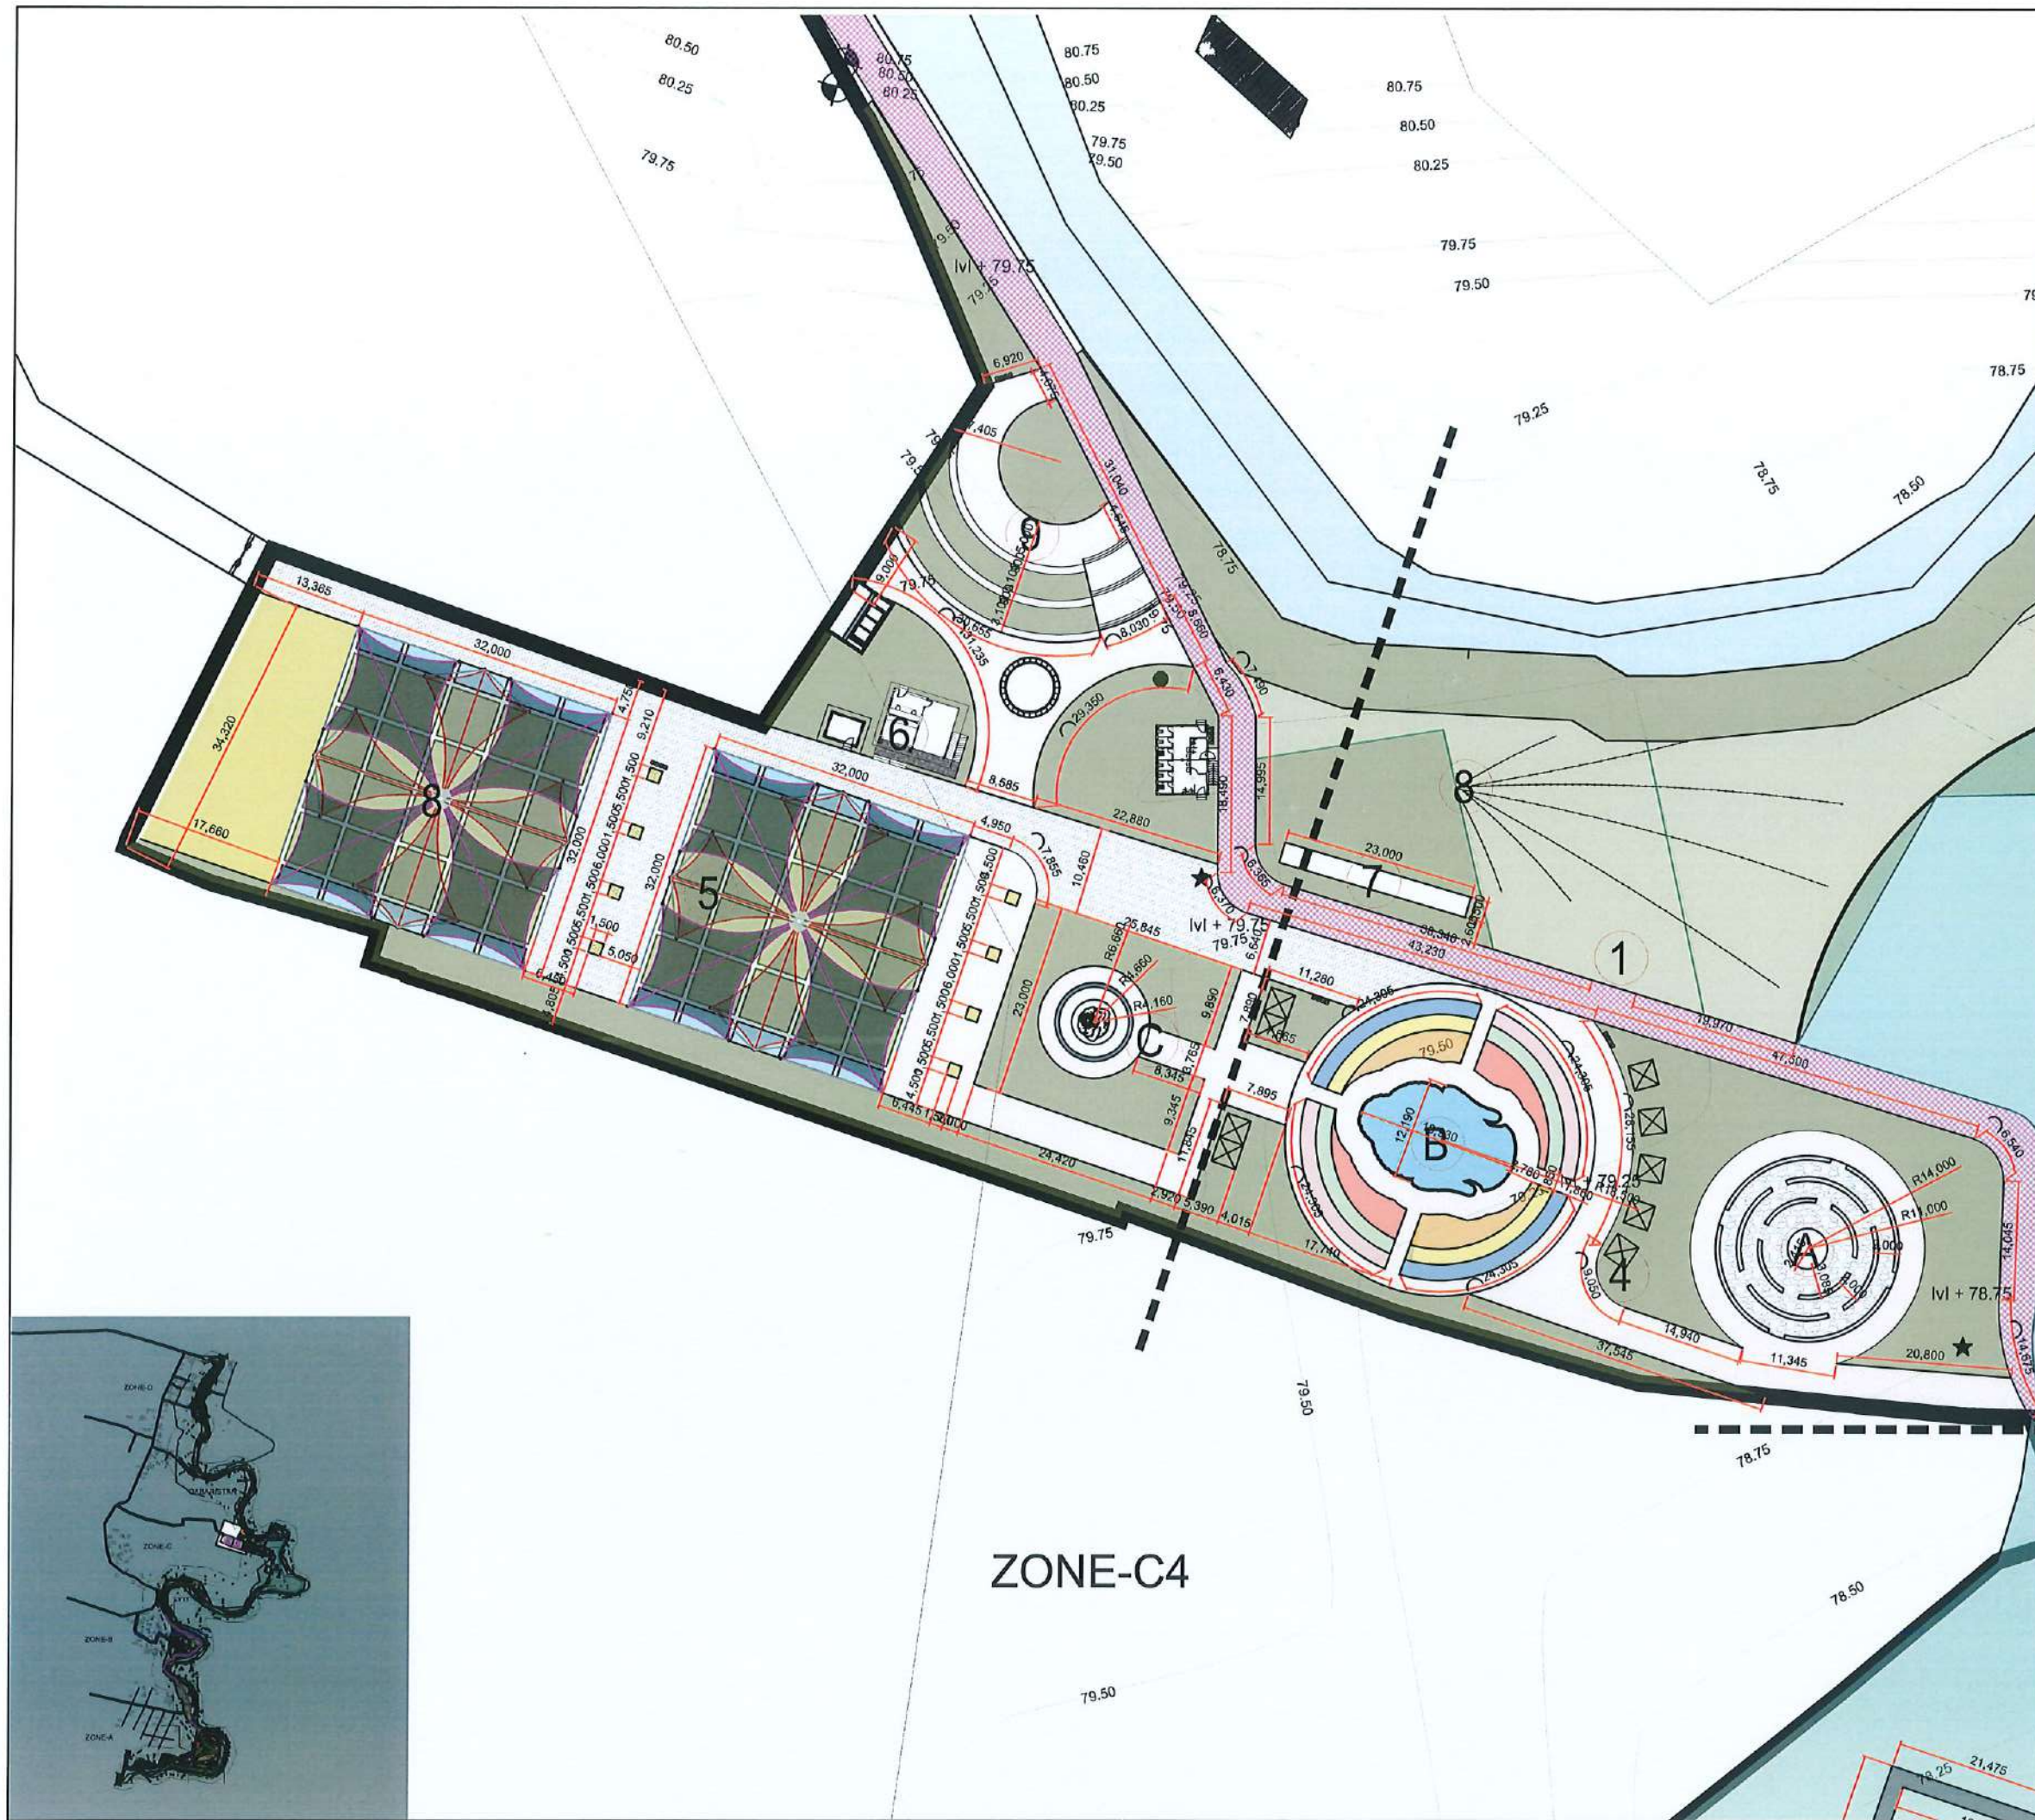

**CLIENT:**  
 Department of Urban Development & Building Construction (DUDBC)  
Urban Resilience and Livability Improvement Project (URLIP)  
Project Coordination Office  
Babarmahal, Kathmandu, Nepal

**PROJECT TITLE:**  
**Danda River Corridor Development**

**NOTE:**  
The following drawings have been prepared in accordance with the Final DPR of Western Urban Corridor Development Project Report

| ISSUES & REVISIONS: |           |          |
|---------------------|-----------|----------|
| NO.                 | DATE      | REVISION |
| 1                   | June 2026 | First    |
|                     |           |          |
|                     |           |          |

**SHEET TITLE:** MASTER PLAN ZONE C4  
Dimension Plan

**SITE INFORMATION:**  
NAME: Danda River Corridor  
AREA: 109294 sq meters  
LOCATION: Siddharthanagar Municipality

| CONSULTANT                                    | CLIENT       |
|-----------------------------------------------|--------------|
| Team Leader:<br>Dr.Er.Madhav Narayan Shrestha | Approved By: |
| Reviewed By:<br>Ar. Shristee Shrestha         |              |

**Design Revision by:**  
  
**SUPERVISION & DESIGN CONSULTANT (SDC)**  
Building Design Authority(P) Ltd.-BN-UDAYA JV



|                 |                |
|-----------------|----------------|
| PAPER SIZE: A3  | SCALE: 1:750   |
| DATE: June 2026 | SHEET NO: L-16 |





**CLIENT:**  
 Department of Urban Development & Building Construction (DUDBC)  
Urban Resilience and Livability Improvement Project (URLIP)  
Project Coordination Office  
Babarmahal, Kathmandu, Nepal

**PROJECT TITLE:**  
**Danda River Corridor Development**

**NOTE:**  
The following drawings have been prepared in accordance with the Final DPR of Western Urban Corridor Development Project Report

**ISSUES & REVISIONS:**

| NO. | DATE      | REVISION |
|-----|-----------|----------|
| 1   | June 2026 | First    |
|     |           |          |
|     |           |          |

**SHEET TITLE:** MASTER PLAN ZONE D  
Dimension Plan

**SITE INFORMATION:**

NAME: Danda River Corridor

AREA: 109294 sq meters

LOCATION: Siddharthanagar Municipality

| CONSULTANT                                    | CLIENT       |
|-----------------------------------------------|--------------|
| Team Leader:<br>Dr.Er.Madhav Narayan Shrestha | Approved By: |
| Reviewed By:<br>Ar. Shristee Shrestha         |              |


**Design Revision by:** 

**SUPERVISION & DESIGN CONSULTANT (SDC)**  
Building Design Authority(P) Ltd.- BN- USAYA JV



|                 |                |
|-----------------|----------------|
| PAPER SIZE: A3  | SCALE: 1:1500  |
| DATE: June 2026 | SHEET NO: L-17 |



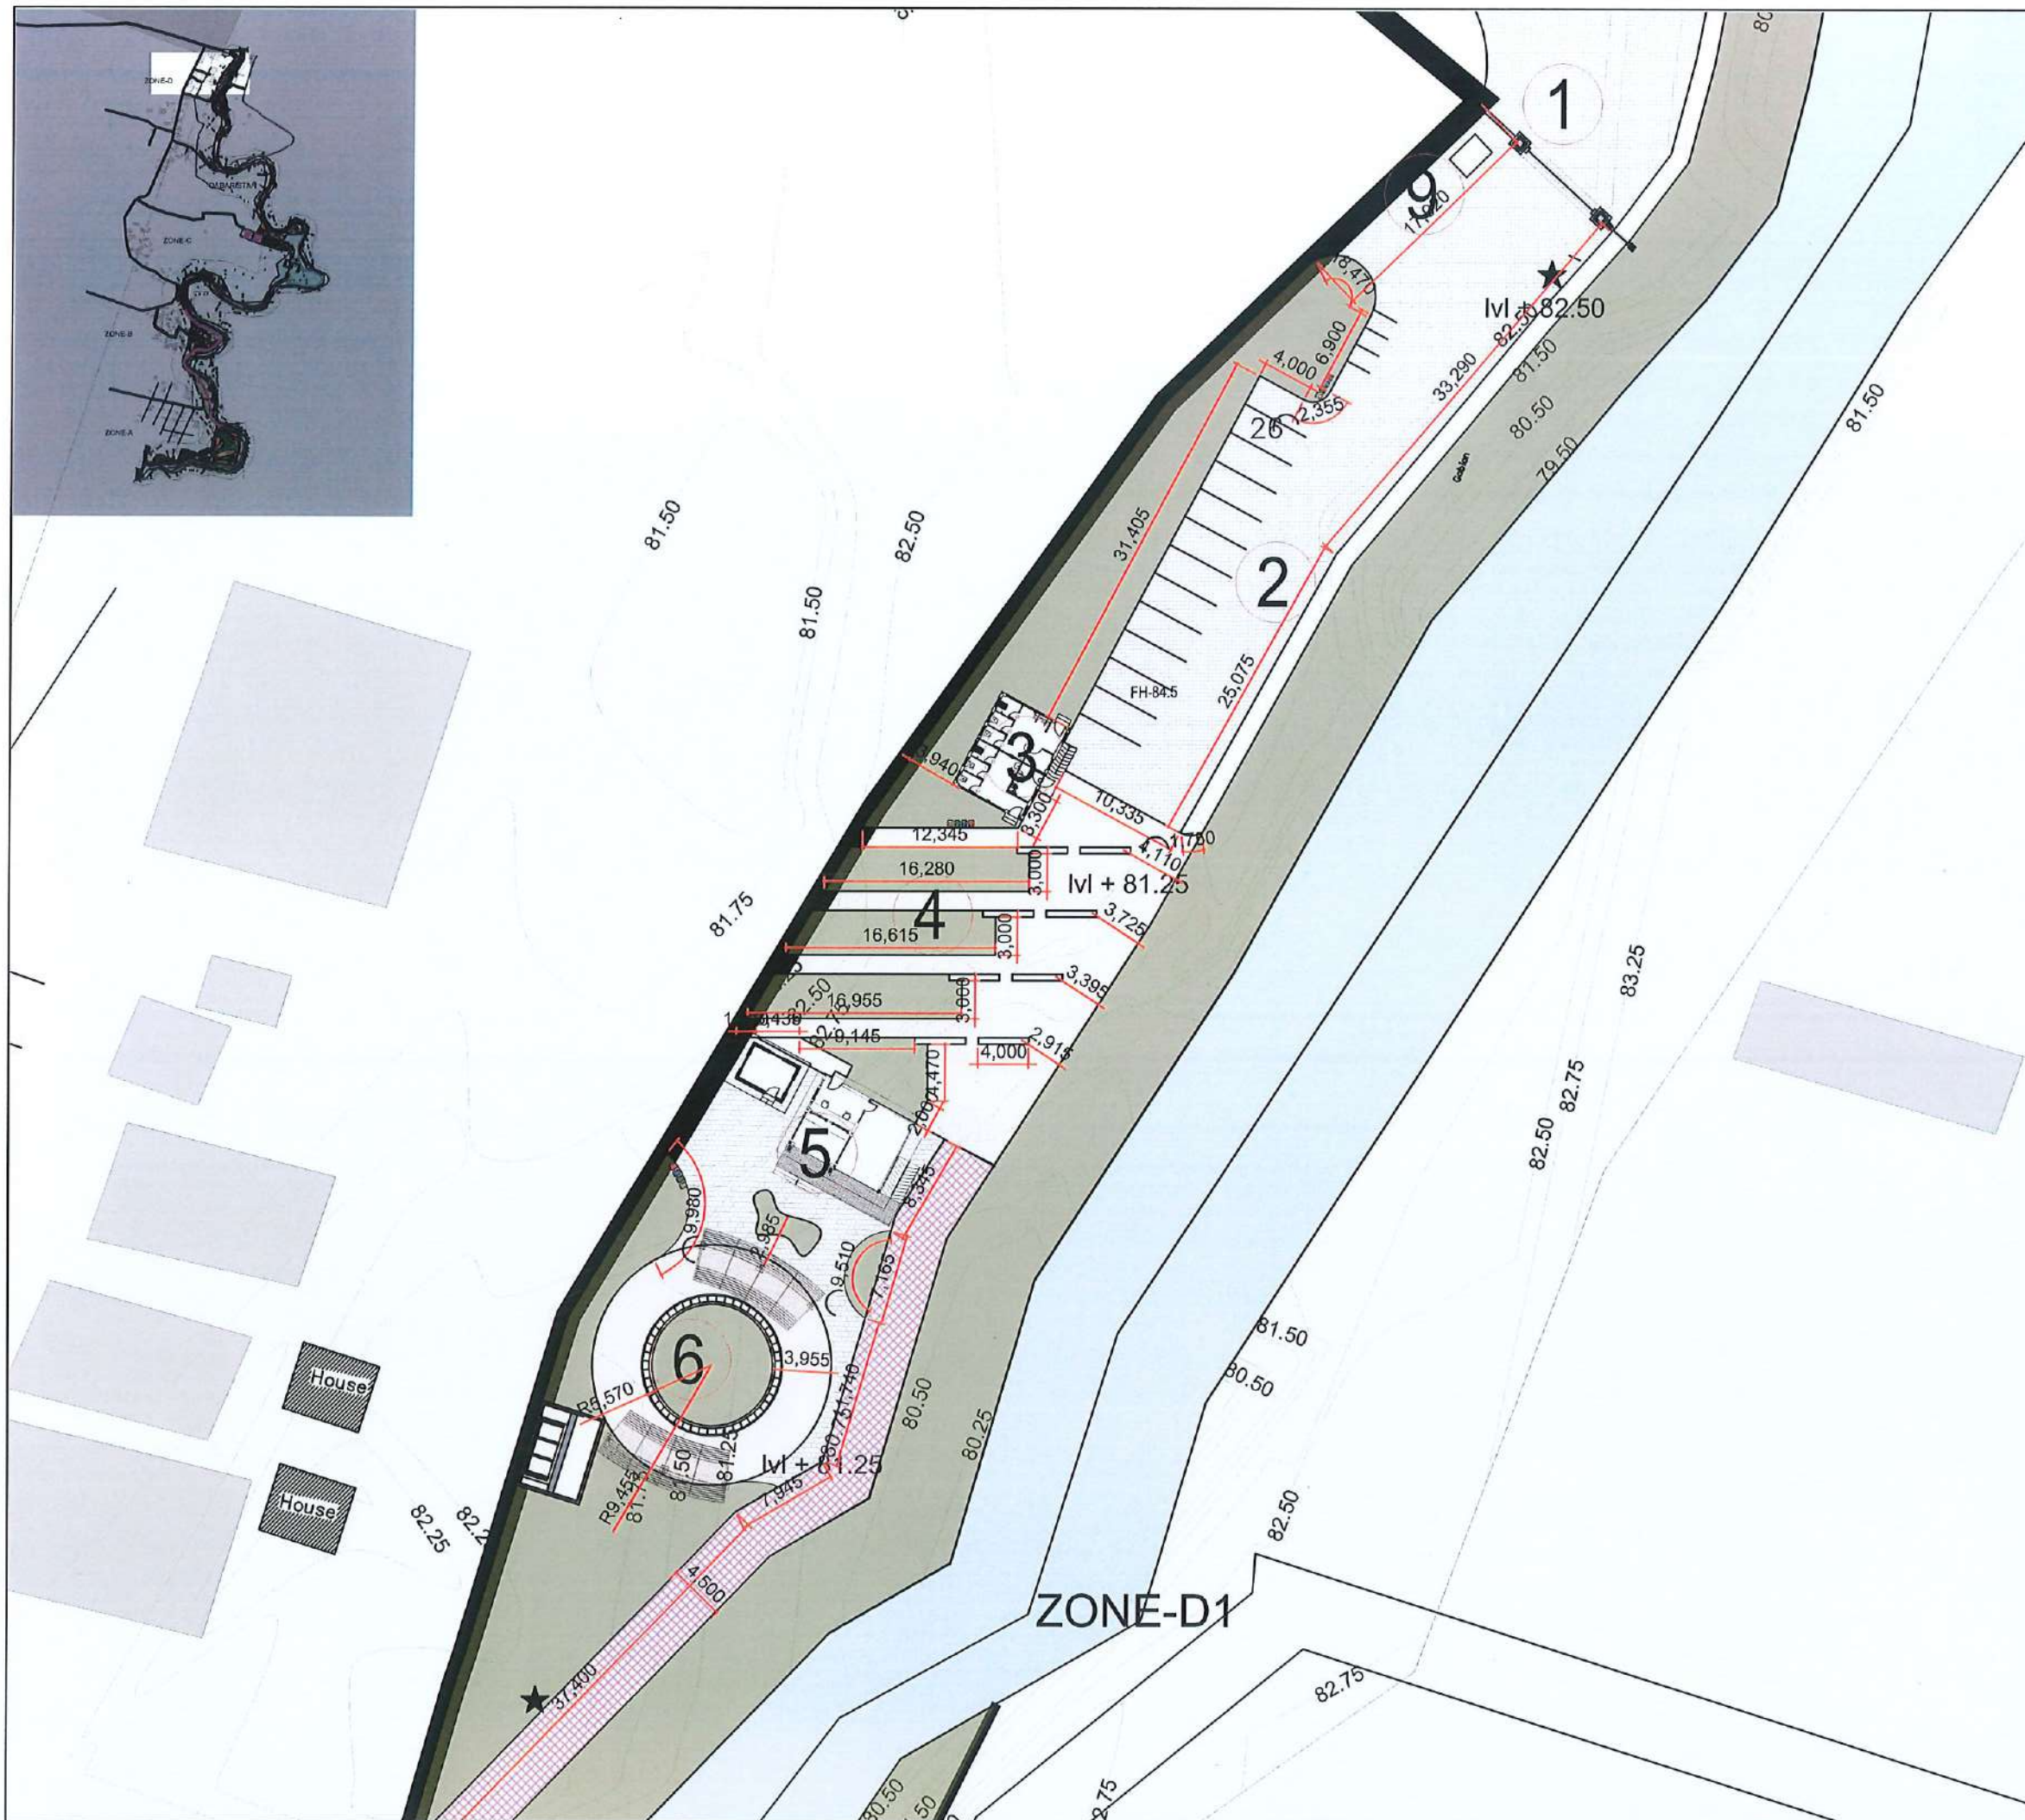

**CLIENT:**  
 Department of Urban Development & Building Construction (DUDBC)  
Urban Resilience and Livability Improvement Project (URLIP)  
Project Coordination Office  
Babarmahal, Kathmandu, Nepal

**PROJECT TITLE:**  
**Danda River Corridor Development**

**NOTE:**  
The following drawings have been prepared in accordance with the Final DPR of Western Urban Corridor Development Project Report

| ISSUES & REVISIONS: |           |          |
|---------------------|-----------|----------|
| NO.                 | DATE      | REVISION |
| 1                   | June 2026 | First    |
|                     |           |          |
|                     |           |          |

**SHEET TITLE:** MASTER PLAN ZONE D1  
Dimension Plan

**SITE INFORMATION:**  
NAME: Danda River Corridor  
AREA: 109294 sq meters  
LOCATION: Siddharthanagar Municipality



| CONSULTANT                                    | CLIENT                                                                                                |
|-----------------------------------------------|---|
| Team Leader:<br>Dr.Er.Madhav Narayan Shrestha | Approved By:<br> |
| Reviewed By:<br>Ar. Shristee Shrestha         |   |

**Design Revision by:**   
**SUPERVISION & DESIGN CONSULTANT (SDC)**  
Building Design Authority(P) Ltd.- BN- UDAYA JV



|                 |                |
|-----------------|----------------|
| PAPER SIZE: A3  | SCALE: 1:500   |
| DATE: June 2026 | SHEET NO: L-18 |



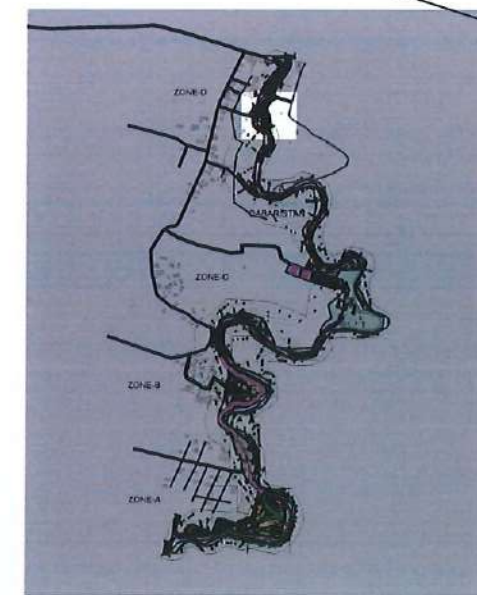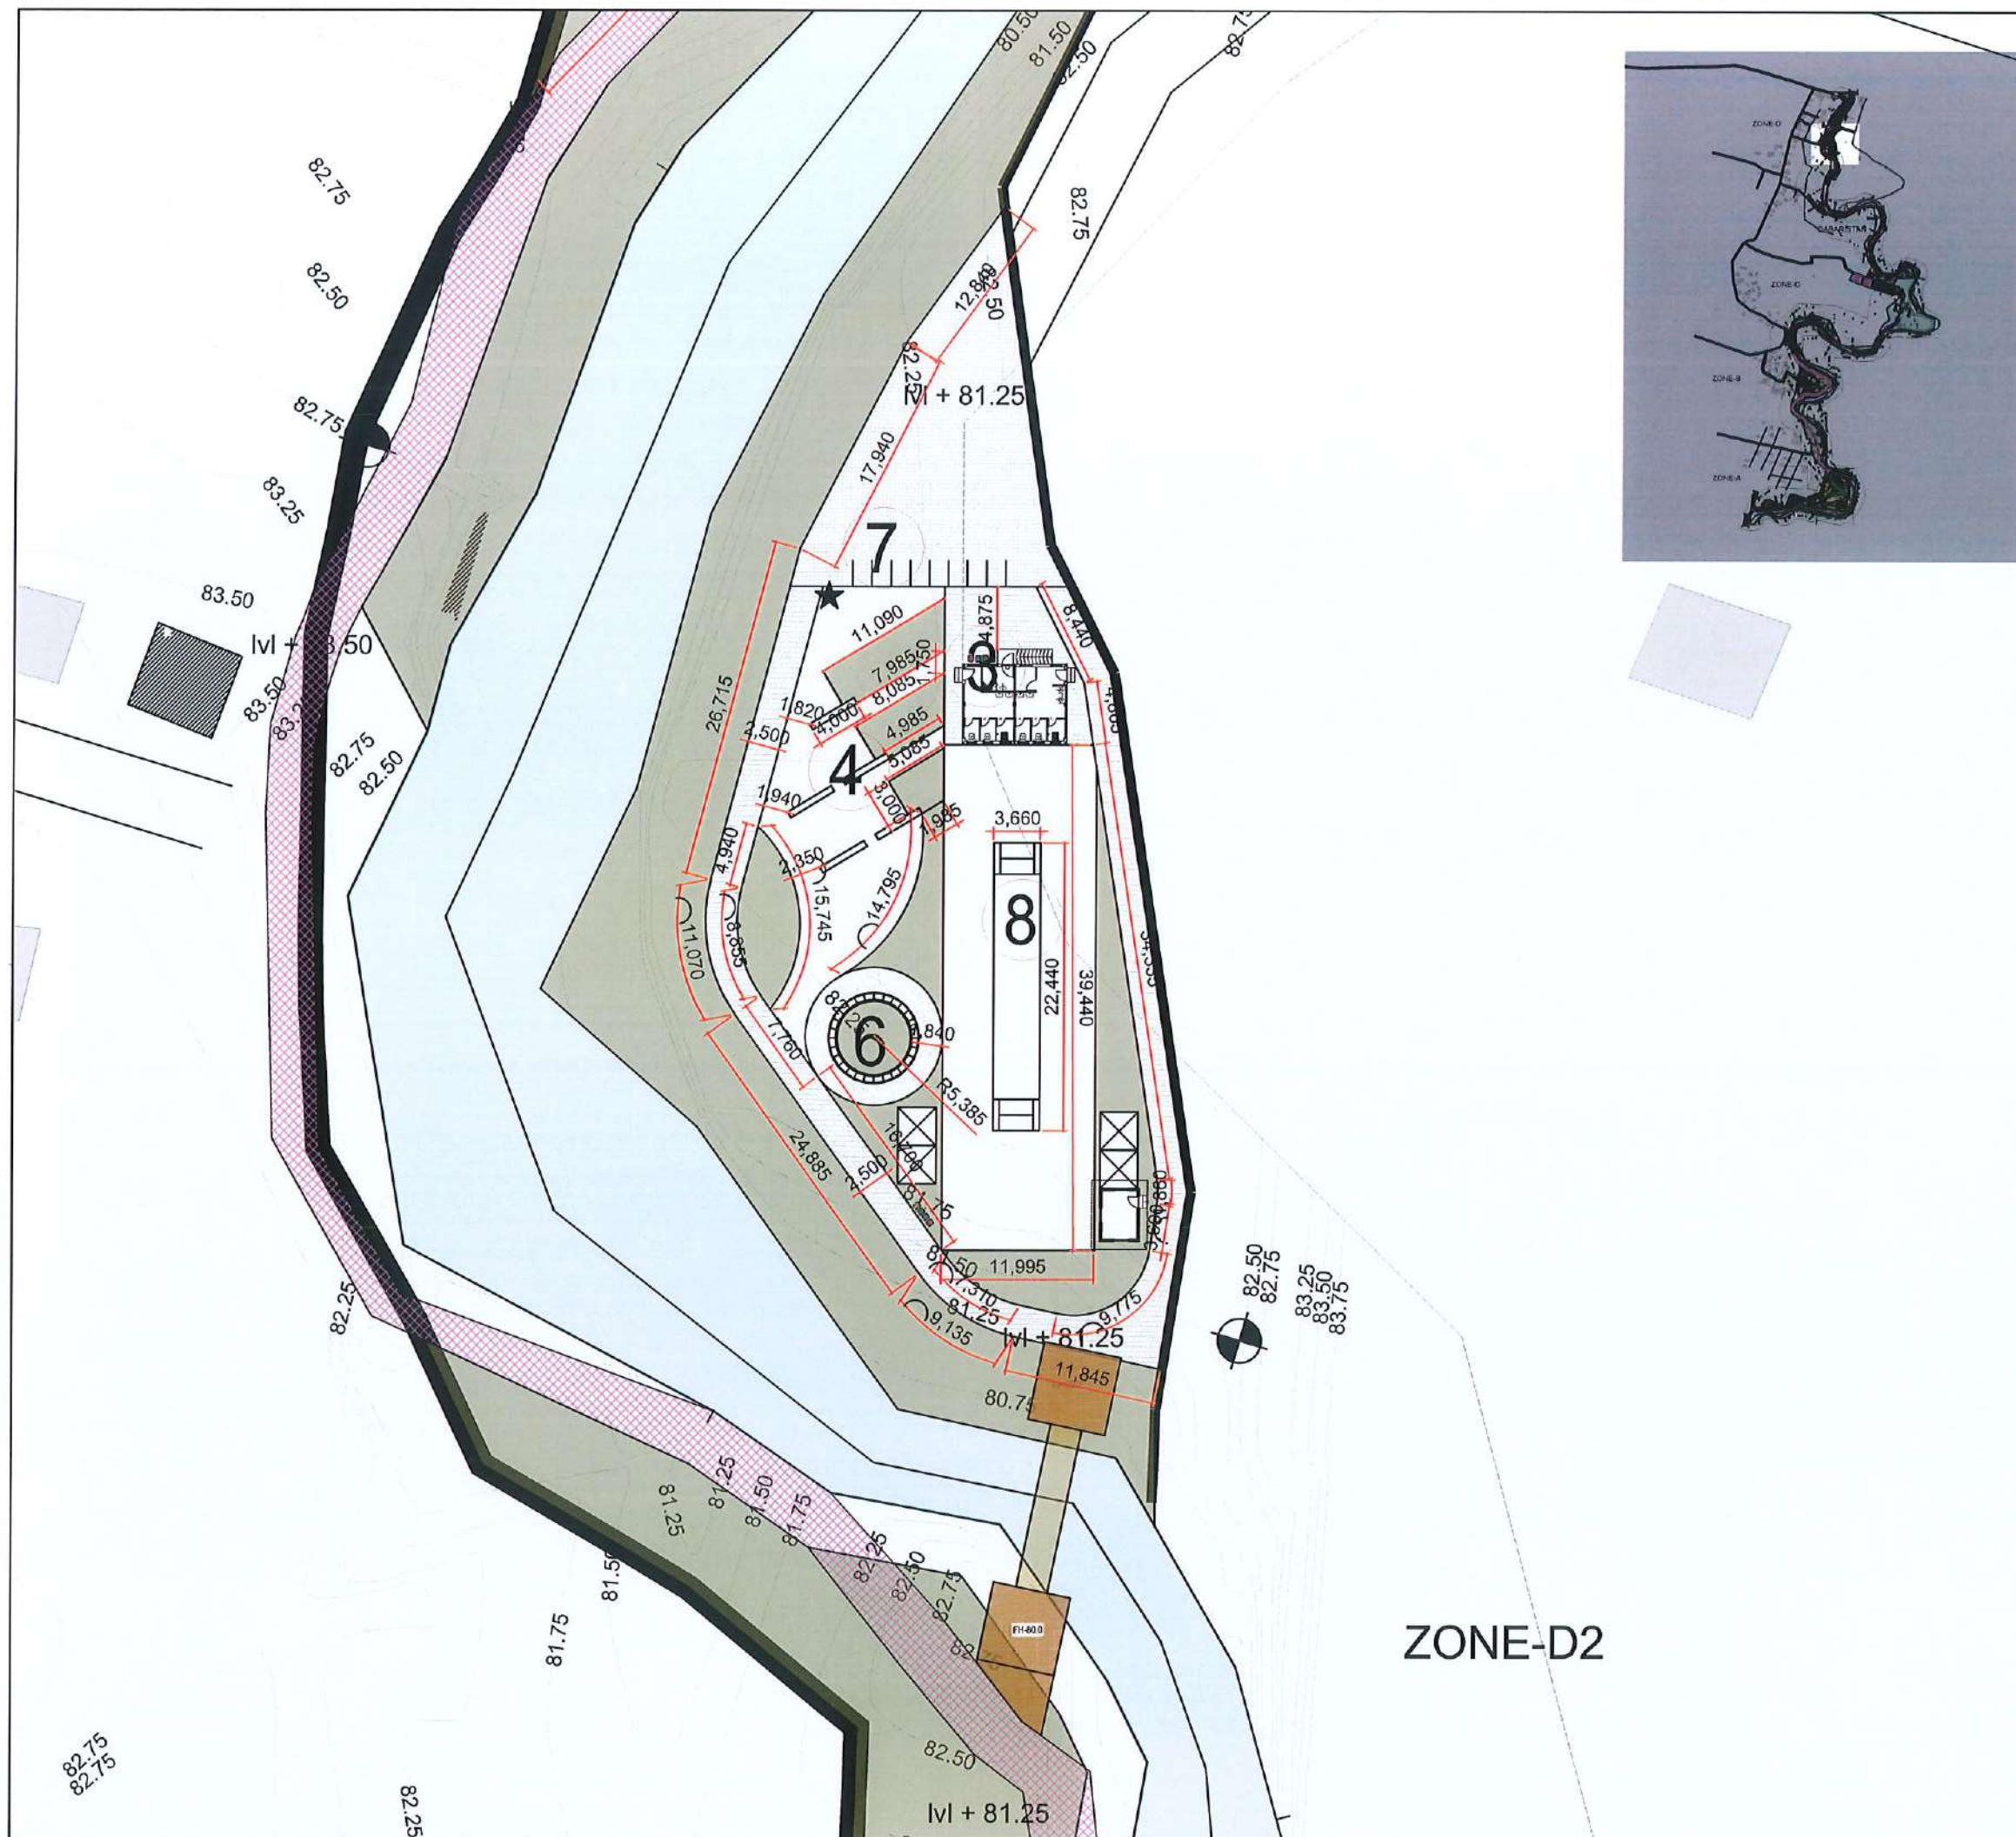

**CLIENT:**  
 Department of Urban Development & Building Construction (DUDBC)  
Urban Resilience and Livability Improvement Project (URLIP)  
Project Coordination Office  
Babarmahal, Kathmandu, Nepal

**PROJECT TITLE:**  
Danda River  
Corridor Development

**NOTE:**  
The following drawings have been prepared in accordance with the Final DPR of Western Urban Corridor Development Project Report

**ISSUES & REVISIONS:**

| NO. | DATE      | REVISION |
|-----|-----------|----------|
| 1   | June 2026 | First    |
|     |           |          |
|     |           |          |

**SHEET TITLE:** MASTER PLAN ZONE D2  
Dimension Plan


**SITE INFORMATION:**

NAME: Danda River Corridor

AREA: 109294 sq meters

LOCATION: Siddharthanagar Municipality

| CONSULTANT                                    | CLIENT       |
|-----------------------------------------------|--------------|
| Team Leader:<br>Dr.Er.Madhav Narayan Shrestha | Approved By: |
| Reviewed By:<br>Ar. Shristee Shrestha         |              |

 Design Revision by: 

**SUPERVISION & DESIGN CONSULTANT (SDC)**  
Building Design Authority(P) Ltd.- BN- UDAYA JV



|                 |                |
|-----------------|----------------|
| PAPER SIZE: A3  | SCALE: 1:500   |
| DATE: June 2026 | SHEET NO: L-19 |



#### ■ SCHEDULE OF FURNITURE A ZONE

| NAME               | SIZE | UNIT | TOTAL |
|--------------------|------|------|-------|
| ENTRANCE POND      | -    | EA   | 1     |
| POND WITH FOUNTAIN | -    | EA   | 1     |
| PERGOLA B          | -    | EA   | 8     |
| PERGOLA A          | -    | EA   | 14    |
| PLANTER B          | -    | EA   | 2     |
| PLANTER A          | -    | EA   | 3     |
| Information Board  | -    | EA   | 8     |
| Direction Board    | -    | EA   | 5     |
| Bench              | -    | EA   | 5+28  |

#### ■ SCHEDULE OF FURNITURE B ZONE

| NAME               | SIZE | UNIT | TOTAL |
|--------------------|------|------|-------|
| CENTRAL POND       | -    | EA   | 1     |
| POND WITH FOUNTAIN | -    | EA   | 1     |
| PERGOLA B          | -    | EA   | 2     |
| PERGOLA A          | -    | EA   | 3     |
| PLANTER B          | -    | EA   | 1     |
| PLANTER A          | -    | EA   | 3     |
| Information Board  | -    | EA   | 1     |
| Direction Board    | -    | EA   | 2     |
| Bench              | -    | EA   | 10    |

#### ■ SCHEDULE OF FURNITURE C ZONE

| NAME              | SIZE | UNIT | TOTAL |
|-------------------|------|------|-------|
| BUDDHA POND       | -    | EA   | 1     |
| WALKING DECK      | -    | EA   | 1     |
| HEDGE MAZE        | -    | EA   | 1     |
| PERGOLA A         | -    | EA   | 12    |
| BUDDHA STATUE     | -    | EA   | 2     |
| BAJRA STATUE      | -    | EA   | 2     |
| PLANTER A         | -    | EA   | 2     |
| Information Board | -    | EA   | 4     |
| Direction Board   | -    | EA   | 4     |
| Bench             | -    | EA   | 5+20  |
| Tensile Roof      | -    | EA   | 5+20  |
| Resting Facility  | -    | EA   | 40    |
| Prayer Flags      | -    | EA   | -     |

#### ■ SCHEDULE OF FURNITURE D ZONE

| NAME              | SIZE | UNIT | TOTAL |
|-------------------|------|------|-------|
| PERGOLA A         | -    | EA   | 4     |
| PERGOLA B         | -    | EA   | 2     |
| PLANTER B         | -    | EA   | 1     |
| PLANTER A         | -    | EA   | 1     |
| Information Board | -    | EA   | 3     |
| Direction Board   | -    | EA   | 3     |
| Bench             | -    | EA   | 8     |
| Sitting Wall      | -    | EA   | 13    |
| Cricket Pitch     | -    | EA   | 1     |

#### ■ SCHEDULE OF PAVING A ZONE

| SYMBOL                                                                              | FACILITY NAME     | SIZE          | UNIT           | TOTAL    | REMARK                      |
|-------------------------------------------------------------------------------------|-------------------|---------------|----------------|----------|-----------------------------|
|  | PERMEABLE BLOCK A | THK200x100x60 | m <sup>2</sup> | 7,869.55 |                             |
|  | PERMEABLE BLOCK B | THK200x100x60 | m <sup>2</sup> | 1,620.22 |                             |
|  | GRAVEL            | THK40         | m <sup>2</sup> | 556.45   |                             |
|  | BRICK PATTERNED   | 250X110       | m <sup>2</sup> | 5,210.7  |                             |
|  | FLAG STONE        | THK40         | m <sup>2</sup> | -        |                             |
|  | SAND PLAYGROUND   | THK200        | m <sup>2</sup> | 498.29   |                             |
|  | GREEN TURF        | THK150        | m <sup>2</sup> | -        |                             |
|  | CONCRETE CURB     | 380x200xL250  | m              | 359      |                             |
|  | PAVING SEPARATOR  | 250x150xL500  | m              | 98       |                             |
| PAVEMENT                                                                            | Sub Grade         | THK 200       |                |          | Parking Road<br>Cycle Track |
|                                                                                     | Sub Base          | THK 150       |                |          |                             |

#### ■ SCHEDULE OF PAVING C ZONE

| SYMBOL                                                                              | FACILITY NAME     | SIZE          | UNIT           | TOTAL    | REMARK                      |
|-------------------------------------------------------------------------------------|-------------------|---------------|----------------|----------|-----------------------------|
|  | PERMEABLE BLOCK A | THK200x100x60 | m <sup>2</sup> | -        |                             |
|  | PERMEABLE BLOCK B | THK200x100x60 | m <sup>2</sup> | 1302.80  |                             |
|  | GRAVEL            | THK40         | m <sup>2</sup> | 296.11   |                             |
|  | BRICK PATTERNED   | 250X110       | m <sup>2</sup> | 3,198.93 |                             |
|  | FLAG STONE        | THK40         | m <sup>2</sup> | -        |                             |
|  | SAND PLAYGROUND   | THK200        | m <sup>2</sup> | -        |                             |
|  | GREEN TURF        | THK150        | m <sup>2</sup> | -        |                             |
|  | CONCRETE CURB     | 380x200xL250  | m              | -        |                             |
|  | PAVING SEPARATOR  | 250x150xL500  | m              | -        |                             |
| PAVEMENT                                                                            | Sub Grade         | THK 200       |                |          | Parking Road<br>Cycle Track |
|                                                                                     | Sub Base          | THK 150       |                |          |                             |

#### ■ SCHEDULE OF PAVING B ZONE

| SYMBOL                                                                                | FACILITY NAME     | SIZE          | UNIT           | TOTAL    | REMARK                      |
|---------------------------------------------------------------------------------------|-------------------|---------------|----------------|----------|-----------------------------|
|  | PERMEABLE BLOCK A | THK200x100x60 | m <sup>2</sup> | 932.89   |                             |
|  | PERMEABLE BLOCK B | THK200x100x60 | m <sup>2</sup> | 197.92   |                             |
|  | GRAVEL            | THK40         | m <sup>2</sup> | -        |                             |
|  | BRICK PATTERNED   | 250X110       | m <sup>2</sup> | 2,272.51 |                             |
|  | FLAG STONE        | THK40         | m <sup>2</sup> | -        |                             |
|  | SAND PLAYGROUND   | THK200        | m <sup>2</sup> | -        |                             |
|  | GREEN TURF        | THK150        | m <sup>2</sup> | -        |                             |
|  | CONCRETE CURB     | 380x200xL250  | m              |          |                             |
|  | PAVING SEPARATOR  | 250x150xL500  | m              |          |                             |
| PAVEMENT                                                                              | Sub Grade         | THK 200       |                |          | Parking Road<br>Cycle Track |
|                                                                                       | Sub Base          | THK 150       |                |          |                             |

#### ■ SCHEDULE OF PAVING D ZONE

| SYMBOL                                                                                | FACILITY NAME     | SIZE          | UNIT           | TOTAL    | REMARK                      |
|---------------------------------------------------------------------------------------|-------------------|---------------|----------------|----------|-----------------------------|
|  | PERMEABLE BLOCK A | THK200x100x60 | m <sup>2</sup> | 1,759.61 |                             |
|  | PERMEABLE BLOCK B | THK200x100x60 | m <sup>2</sup> | 631.48   |                             |
|  | GRAVEL            | THK40         | m <sup>2</sup> | 51.64    |                             |
|  | BRICK PATTERNED   | 250X110       | m <sup>2</sup> | 819.83   |                             |
|  | FLAG STONE        | THK40         | m <sup>2</sup> | -        |                             |
|  | SAND PLAYGROUND   | THK200        | m <sup>2</sup> | -        |                             |
|  | GREEN TURF        | THK150        | m <sup>2</sup> | 473.60   |                             |
|  | CONCRETE CURB     | 380x200xL250  | m              | -        |                             |
|  | PAVING SEPARATOR  | 250x150xL500  | m              | -        |                             |
| PAVEMENT                                                                              | Sub Grade         | THK 200       |                |          | Parking Road<br>Cycle Track |
|                                                                                       | Sub Base          | THK 150       |                |          |                             |

#### CLIENT:



Department of Urban Development & Building Construction (DUDBC)  
Urban Resilience and Livability Improvement Project (URLIP)  
Project Coordination Office  
Babarmahal, Kathmandu, Nepal

#### PROJECT TITLE:

## Danda River Corridor Development

#### NOTE:

The following drawings have been prepared in accordance with the Final DPR of Western Urban Corridor Development Project Report

#### ISSUES & REVISIONS:

| NO. | DATE      | REVISION |
|-----|-----------|----------|
| 1   | June 2026 | First    |
|     |           |          |
|     |           |          |

#### SHEET TITLE:

SCHEDULE OF FURNITURE & PAVEMENT


#### SITE INFORMATION:

NAME: Danda River Corridor

AREA: 109294 sq meters

LOCATION: Siddharthanagar Municipality

| CONSULTANT                                    | CLIENT       |
|-----------------------------------------------|--------------|
| Team Leader:<br>Dr.Er.Madhav Narayan Shrestha | Approved By: |
| Reviewed By:<br>Ar. Shristee Shrestha         |              |

 Design Revision by: 

**SUPERVISION & DESIGN CONSULTANT (SDC)**

Building Design Authority(P) Ltd.- BN- UDAYA JV



PAPER SIZE: A3

SCALE: -



DATE: June 2026

SHEET NO: L-20







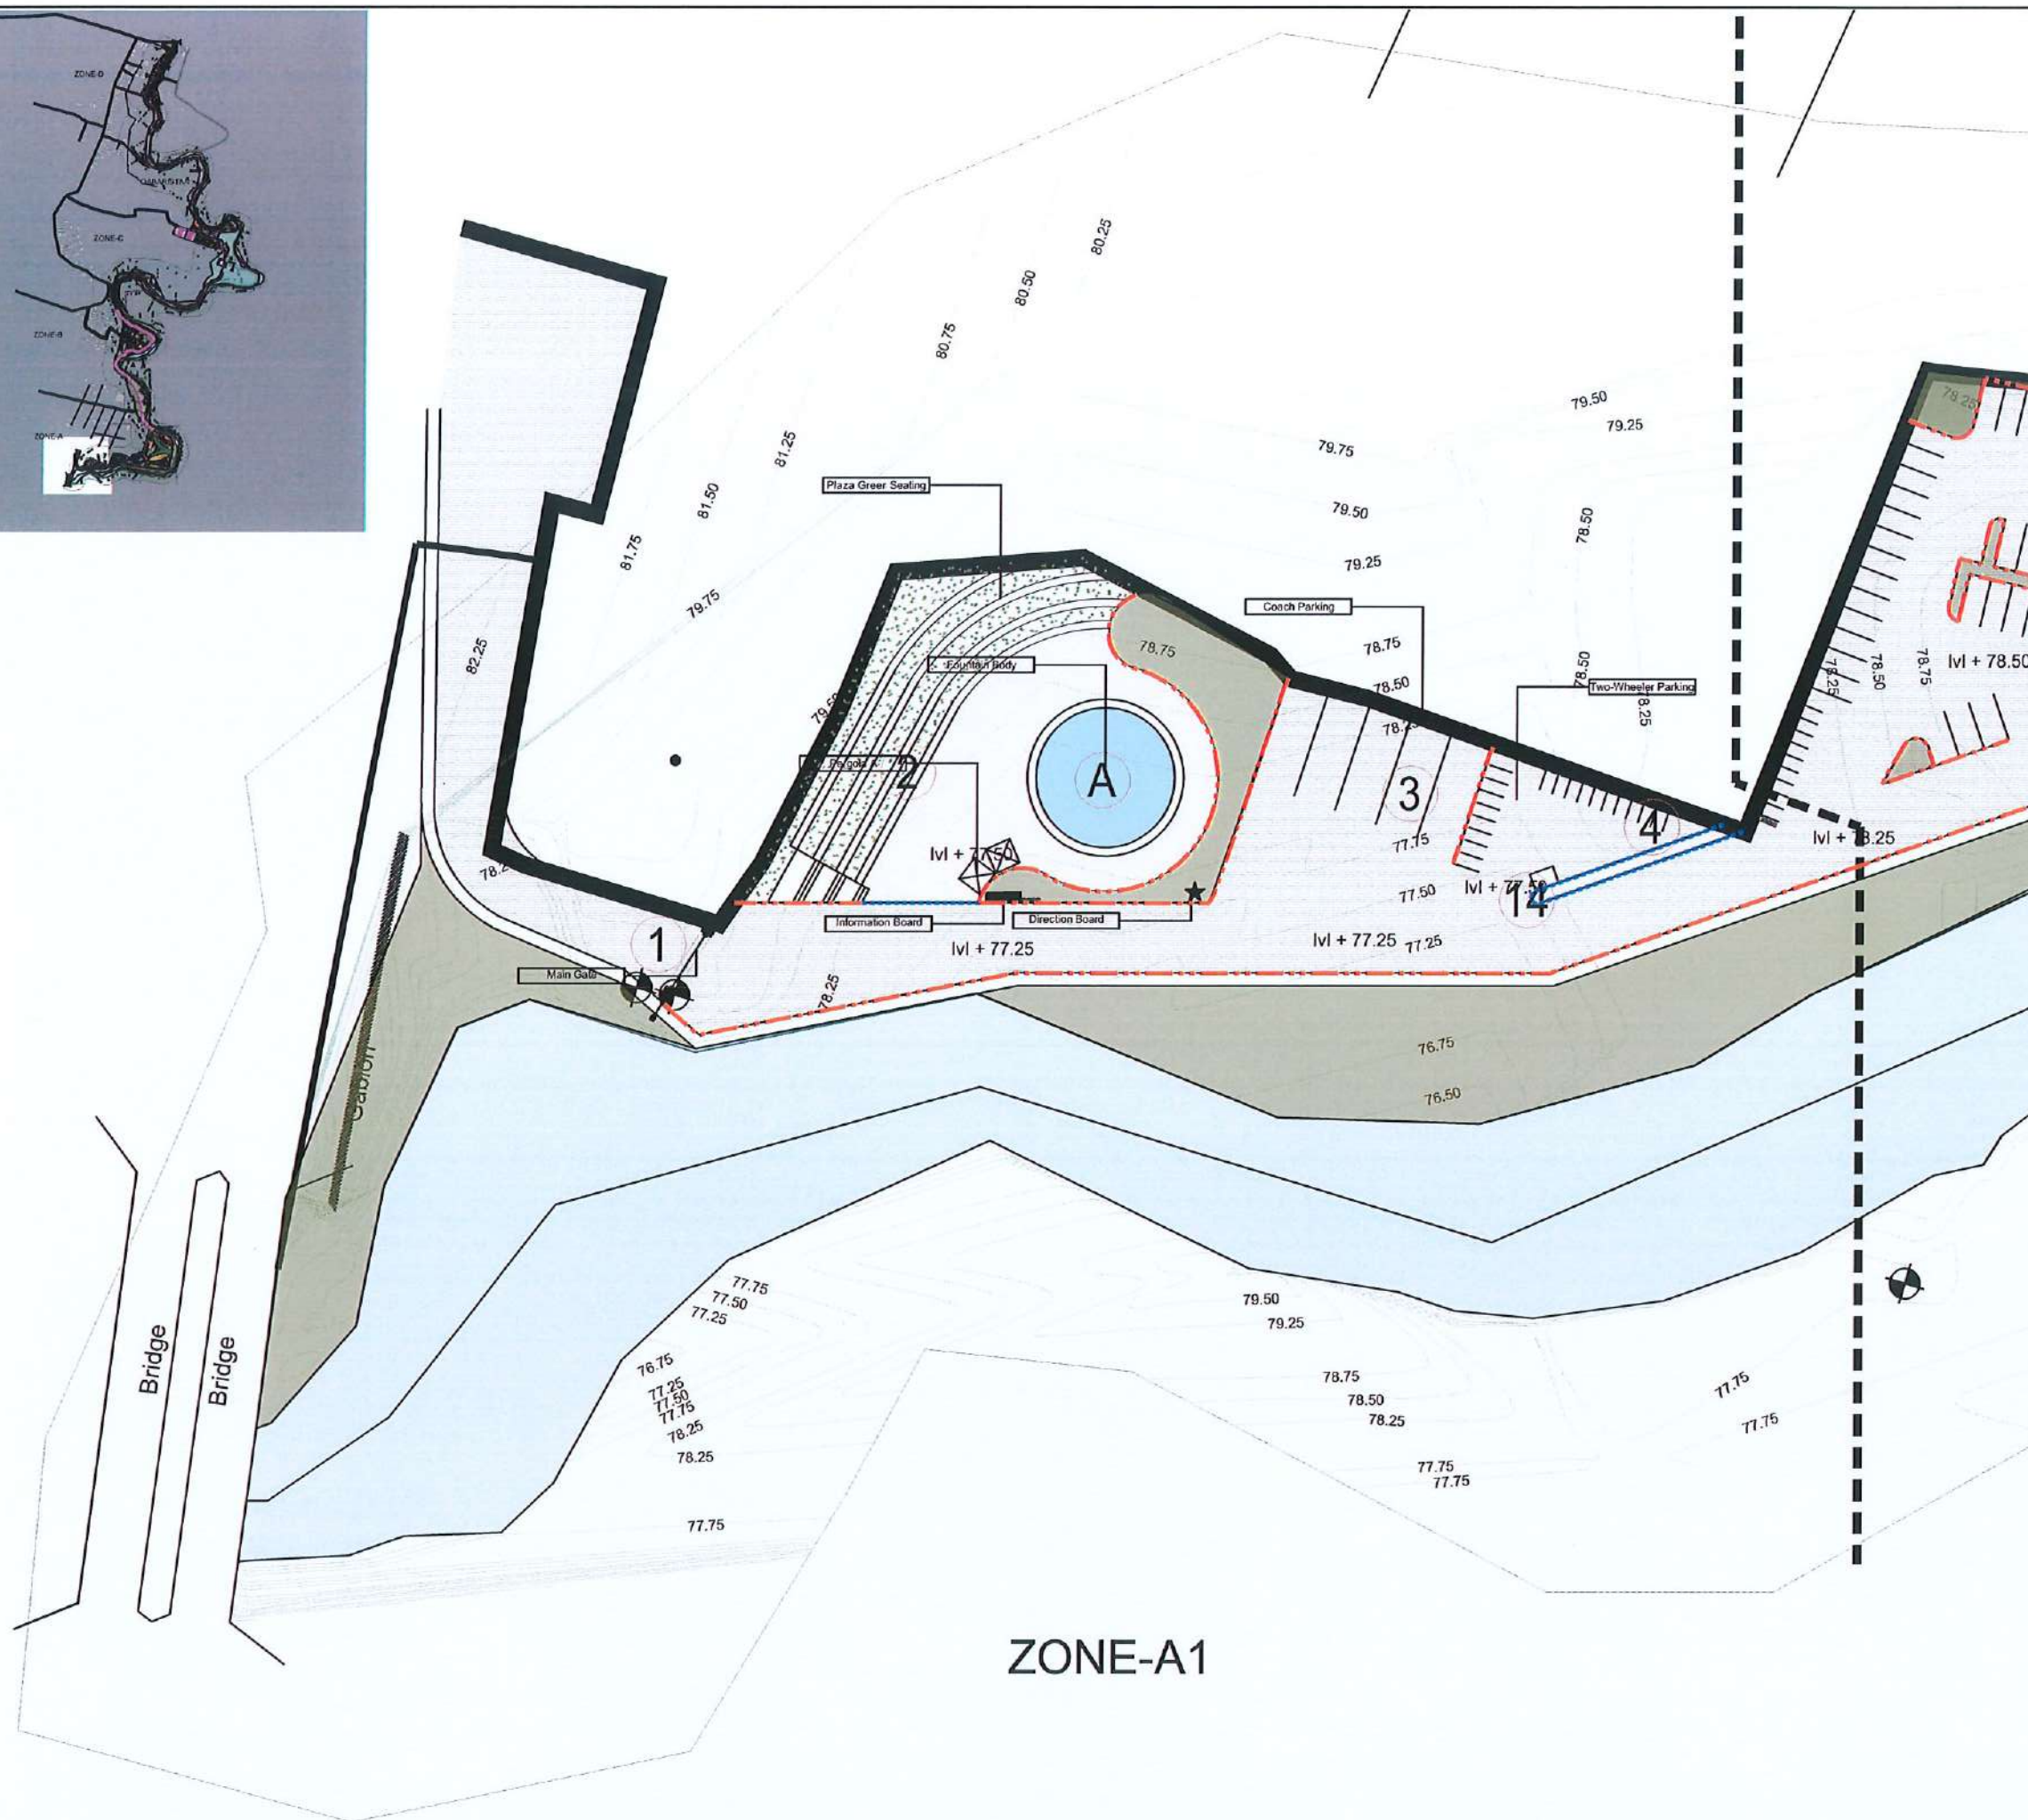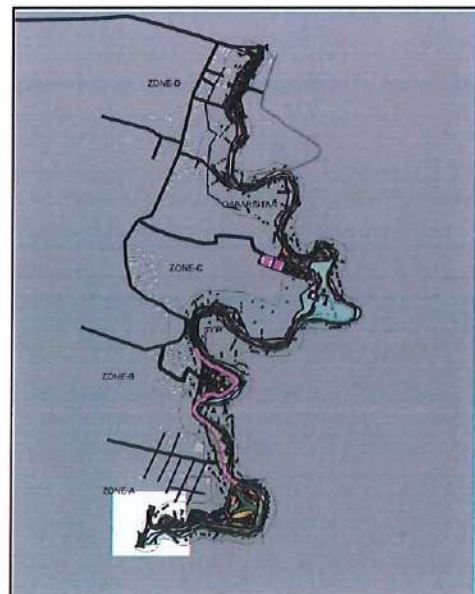

ZONE-A1

**CLIENT:**  
 Department of Urban Development & Building Construction (DUDBC)  
Urban Resilience and Livability Improvement Project (URLIP)  
Project Coordination Office  
Babarmahal, Kathmandu, Nepal

**PROJECT TITLE:**  
Danda River  
Corridor Development

**NOTE:**  
The following drawings have been prepared in accordance with the Final DPR of Western Urban Corridor Development Project Report

**ISSUES & REVISIONS:**

| NO. | DATE      | REVISION |
|-----|-----------|----------|
| 1   | June 2026 | First    |
|     |           |          |
|     |           |          |

**SHEET TITLE:** MASTER PLAN ZONE A1

**SITE INFORMATION:**

NAME: Danda River Corridor  
AREA: 109294 sq meters  
LOCATION: Siddharthanagar Municipality

| CONSULTANT                                    | CLIENT       |
|-----------------------------------------------|--------------|
| Team Leader:<br>Dr.Er.Madhav Narayan Shrestha | Approved By: |
| Reviewed By:<br>Ar. Shristee Shrestha         |              |

**Design Revision by:** 

**SUPERVISION & DESIGN CONSULTANT (SDC)**  
Building Design Authority(P) Ltd.- BN- UDAYA JV



PAPER SIZE: A3  
DATE: June 2026  
SCALE: 1:750  
SHEET NO: L-22





**CLIENT:**  
 Department of Urban Development & Building Construction (DUDBC)  
Urban Resilience and Livability Improvement Project (URLIP)  
Project Coordination Office  
Babarmahal, Kathmandu, Nepal

**PROJECT TITLE:**  
Danda River  
Corridor Development


**NOTE:**  
The following drawings have been prepared in accordance with the Final DPR of Western Urban Corridor Development Project Report

| ISSUES & REVISIONS: |           |          |
|---------------------|-----------|----------|
| NO.                 | DATE      | REVISION |
| 1                   | June 2026 | First    |
|                     |           |          |
|                     |           |          |
**SHEET TITLE:** MASTER PLAN ZONE A2

**SITE INFORMATION:**  
NAME: Danda River Corridor  
AREA: 109294 sq meters  
LOCATION: Siddharthanagar Municipality


| CONSULTANT                                    | CLIENT       |
|-----------------------------------------------|--------------|
| Team Leader:<br>Dr.Er.Madhav Narayan Shrestha | Approved By: |
| Reviewed By:<br>Ar. Shristee Shrestha         |              |

 **Design Revision by:**   
**SUPERVISION & DESIGN CONSULTANT (SDC)**  
Building Design Authority(P) Ltd.- BN- UDAYA JV



|                 |                |
|-----------------|----------------|
| PAPER SIZE: A3  | SCALE: 1:750   |
| DATE: June 2026 | SHEET NO: L-23 |



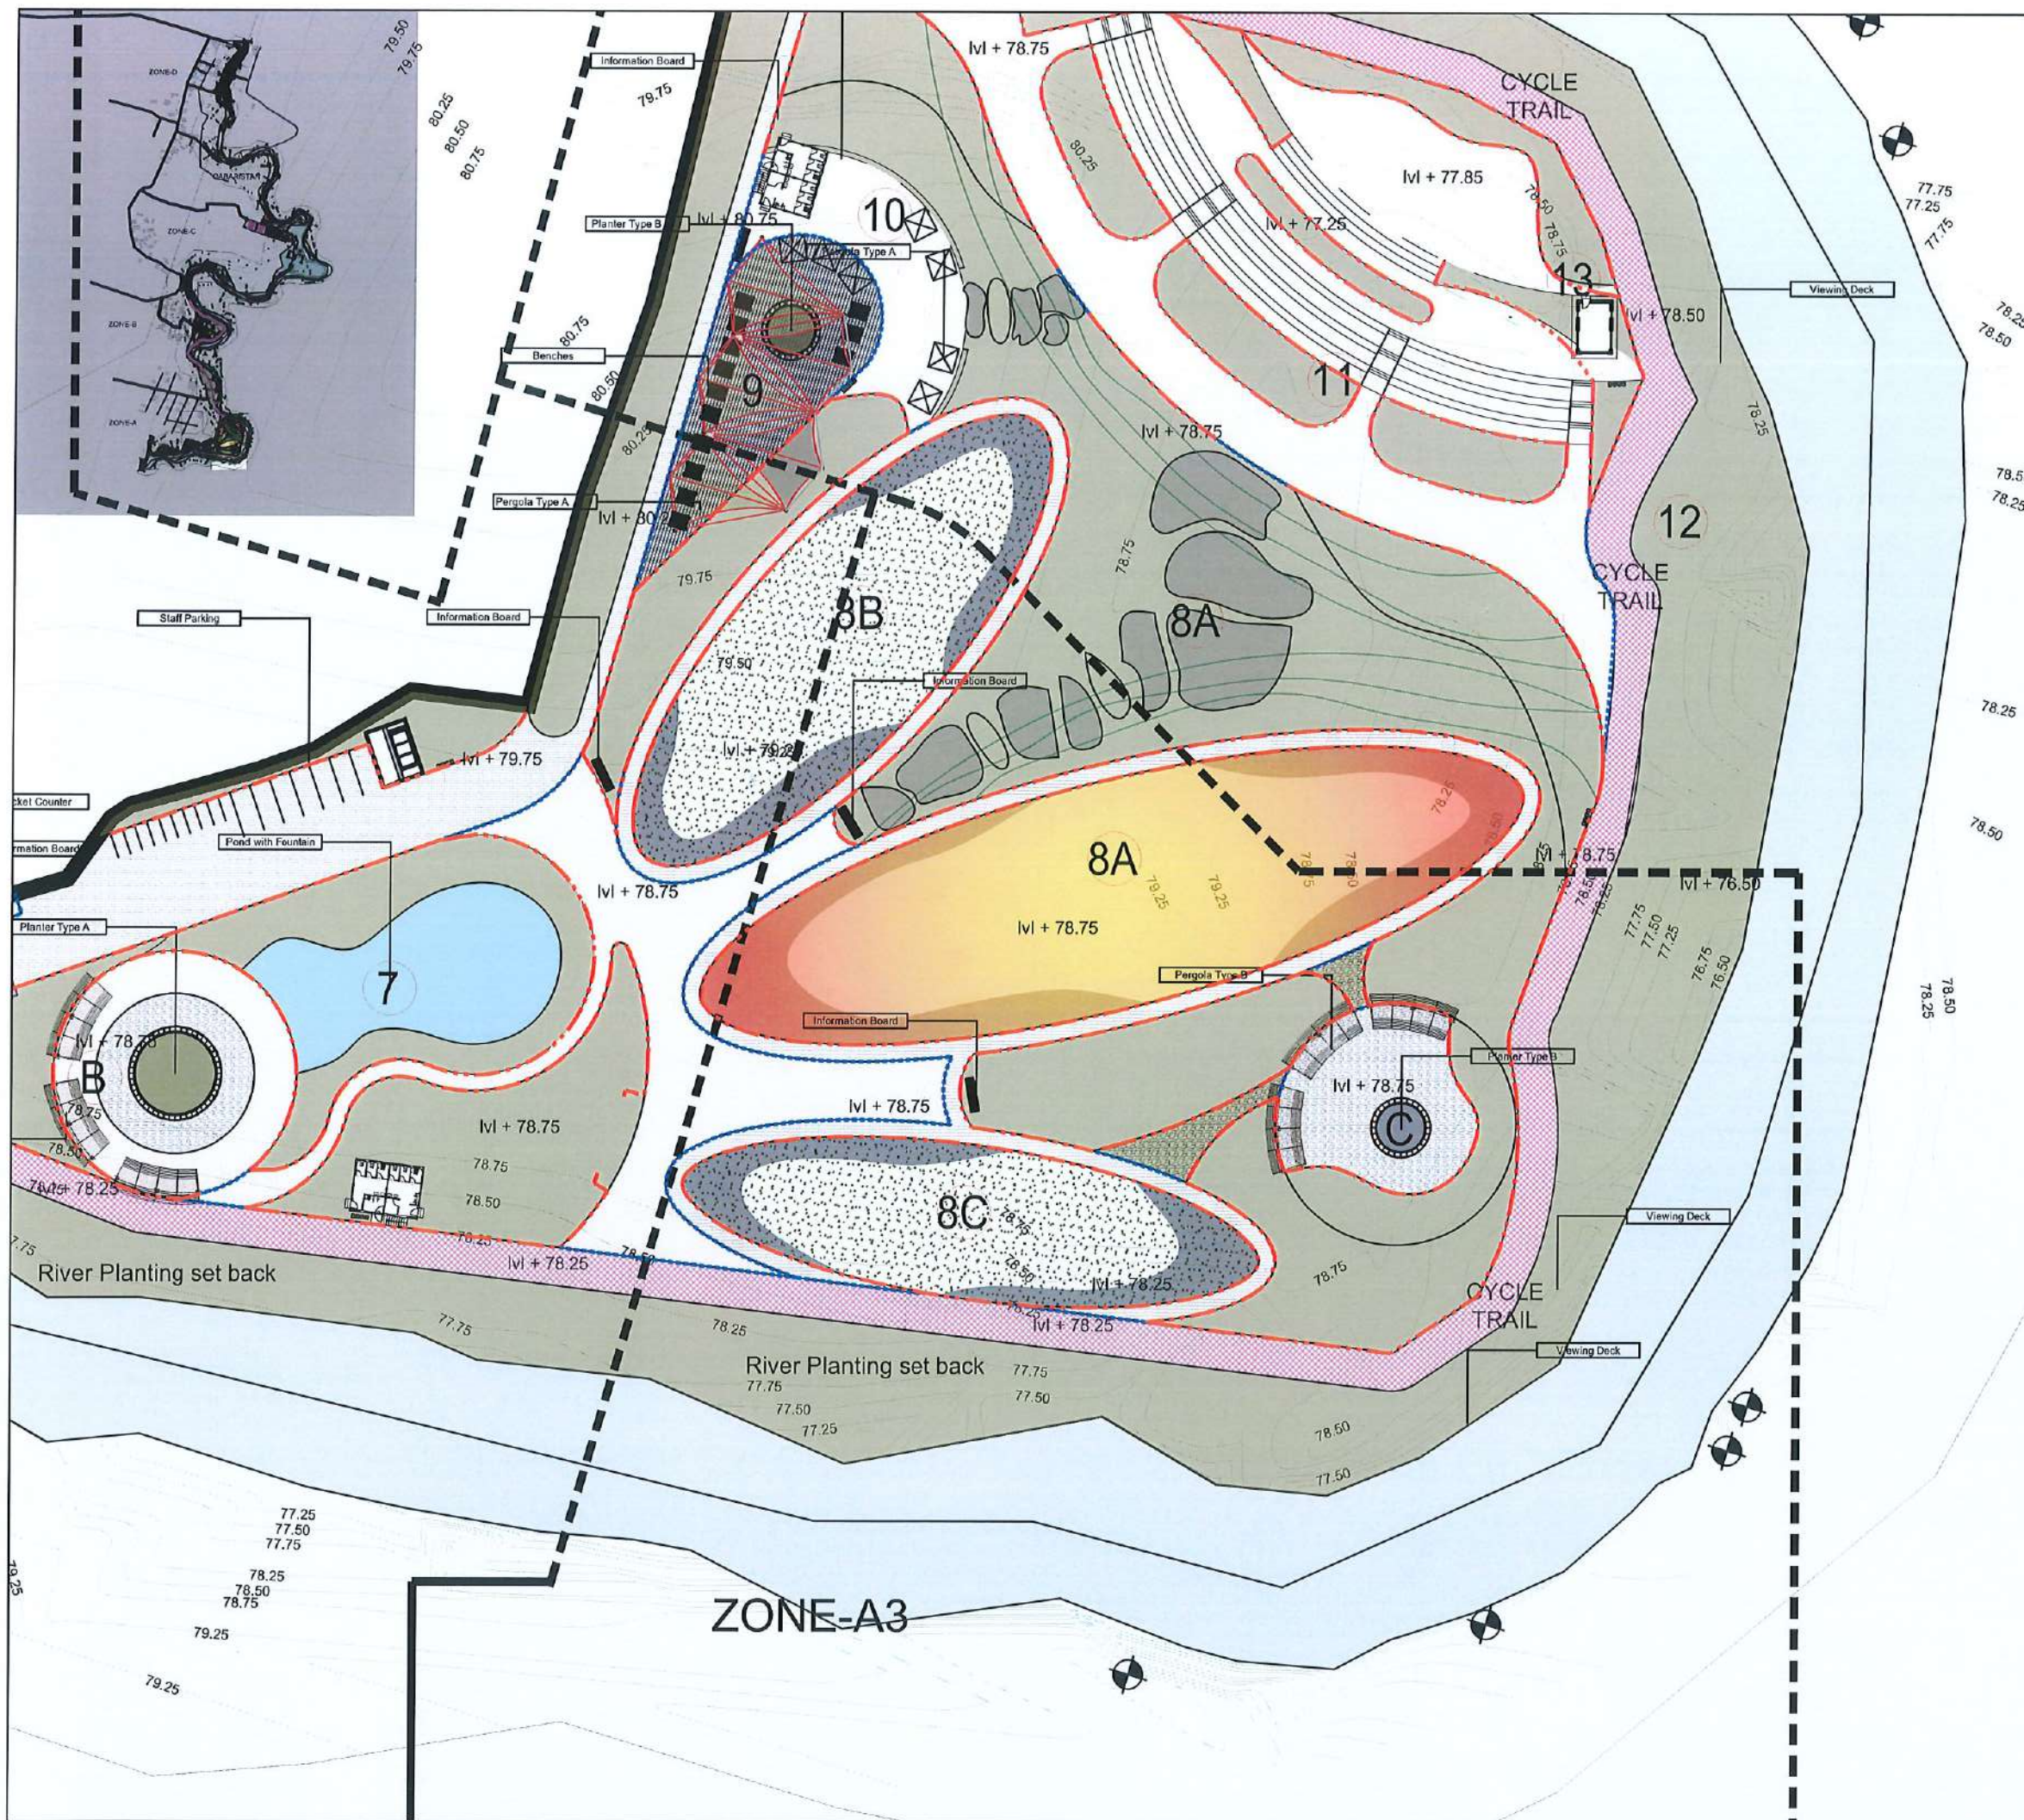

**PROJECT TITLE:**  
**Danda River Corridor Development**

**NOTE:**  
The following drawings have been prepared in accordance with the Final DPR of Western Urban Corridor Development Project Report

**ISSUES & REVISIONS:**

| NO. | DATE      | REVISION |
|-----|-----------|----------|
| 1   | June 2026 | First    |
|     |           |          |
|     |           |          |
|     |           |          |

**SHEET TITLE:** MASTER PLAN ZONE A3

**SITE INFORMATION:**

NAME: Danda River Corridor

AREA: 109294 sq meters

LOCATION: Siddharthanagar Municipality

| CONSULTANT                                    | CLIENT       |
|-----------------------------------------------|--------------|
| Team Leader:<br>Dr.Er.Madhav Narayan Shrestha | Approved By: |
| Reviewed By:<br>Ar. Shristee Shrestha         |              |


**Design Revision by:** 

**SUPERVISION & DESIGN CONSULTANT (SDC)**  
Building Design Authority(P) Ltd.-BN-UDAYA JV



|                 |                |
|-----------------|----------------|
| PAPER SIZE: A3  | SCALE: 1:750   |
| DATE: June 2026 | SHEET NO: L-24 |



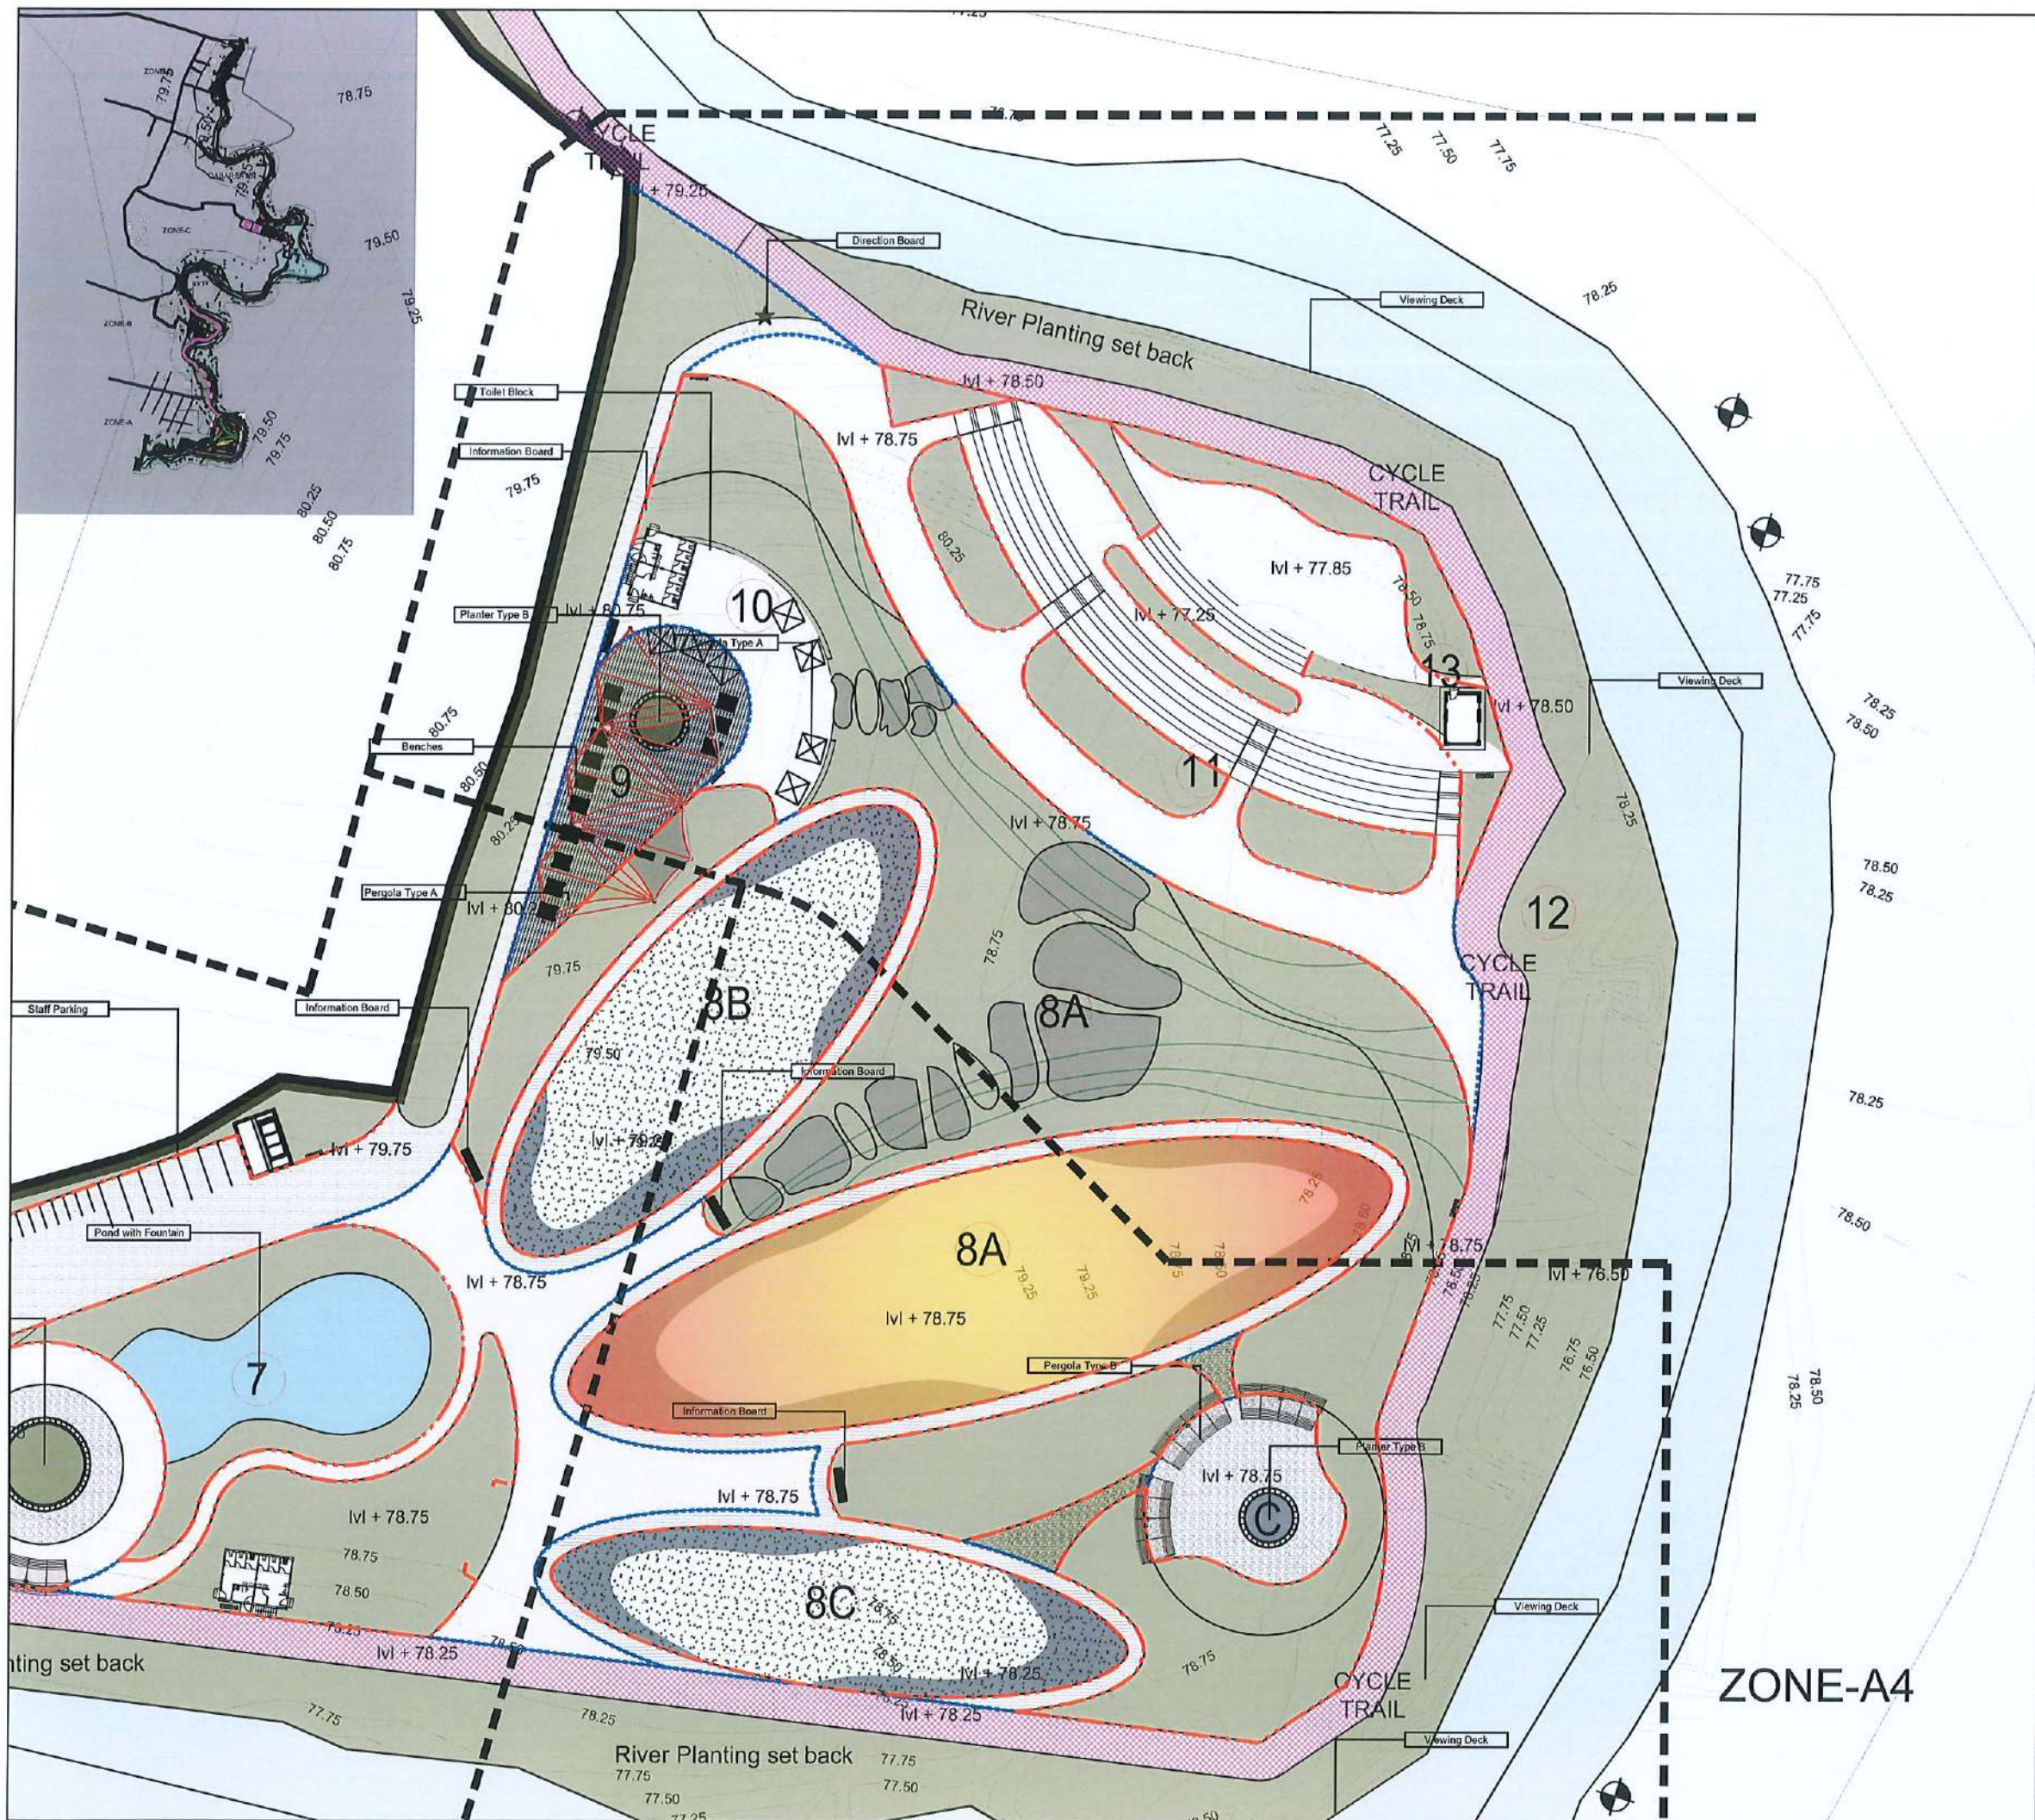

**CLIENT:**  
 Department of Urban Development & Building Construction (DUDBC)  
Urban Resilience and Livability Improvement Project (URLIP)  
Project Coordination Office  
Babarmahal, Kathmandu, Nepal

**PROJECT TITLE:**  
**Danda River Corridor Development**

**NOTE:**  
The following drawings have been prepared in accordance with the Final DPR of Western Urban Corridor Development Project Report

**ISSUES & REVISIONS:**

| NO. | DATE      | REVISION |
|-----|-----------|----------|
| 1   | June 2026 | First    |
|     |           |          |
|     |           |          |
|     |           |          |

**SHEET TITLE:** MASTER PLAN ZONE A4


**SITE INFORMATION:**

NAME: Danda River Corridor

AREA: 109294 sq meters

LOCATION: Siddharthanagar Municipality

| CONSULTANT                                    | CLIENT                                    |
|-----------------------------------------------|-------------------------------------------|
| Team Leader:<br>Dr.Er.Madhav Narayan Shrestha | Approved By:<br><br>Ar. Shristee Shrestha |
| Reviewed By:<br>Ar. Shristee Shrestha         |                                           |


 
**Design Revision by:** 

**SUPERVISION & DESIGN CONSULTANT (SDC)**  
Building Design Authority(P) Ltd.- BN- UDAYA JV



|                 |                |
|-----------------|----------------|
| PAPER SIZE: A3  | SCALE: 1:750   |
| DATE: June 2026 | SHEET NO: L-25 |



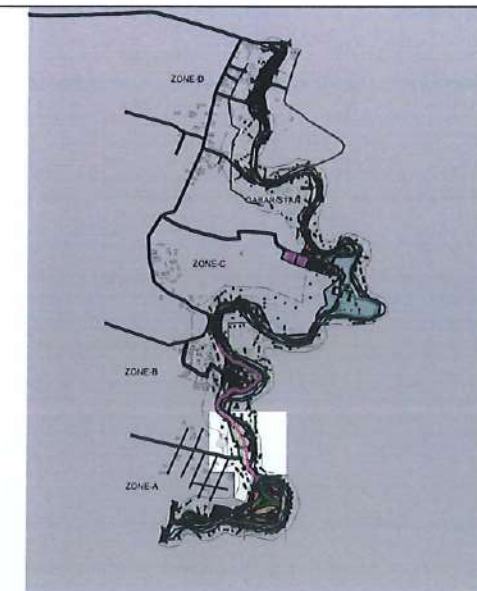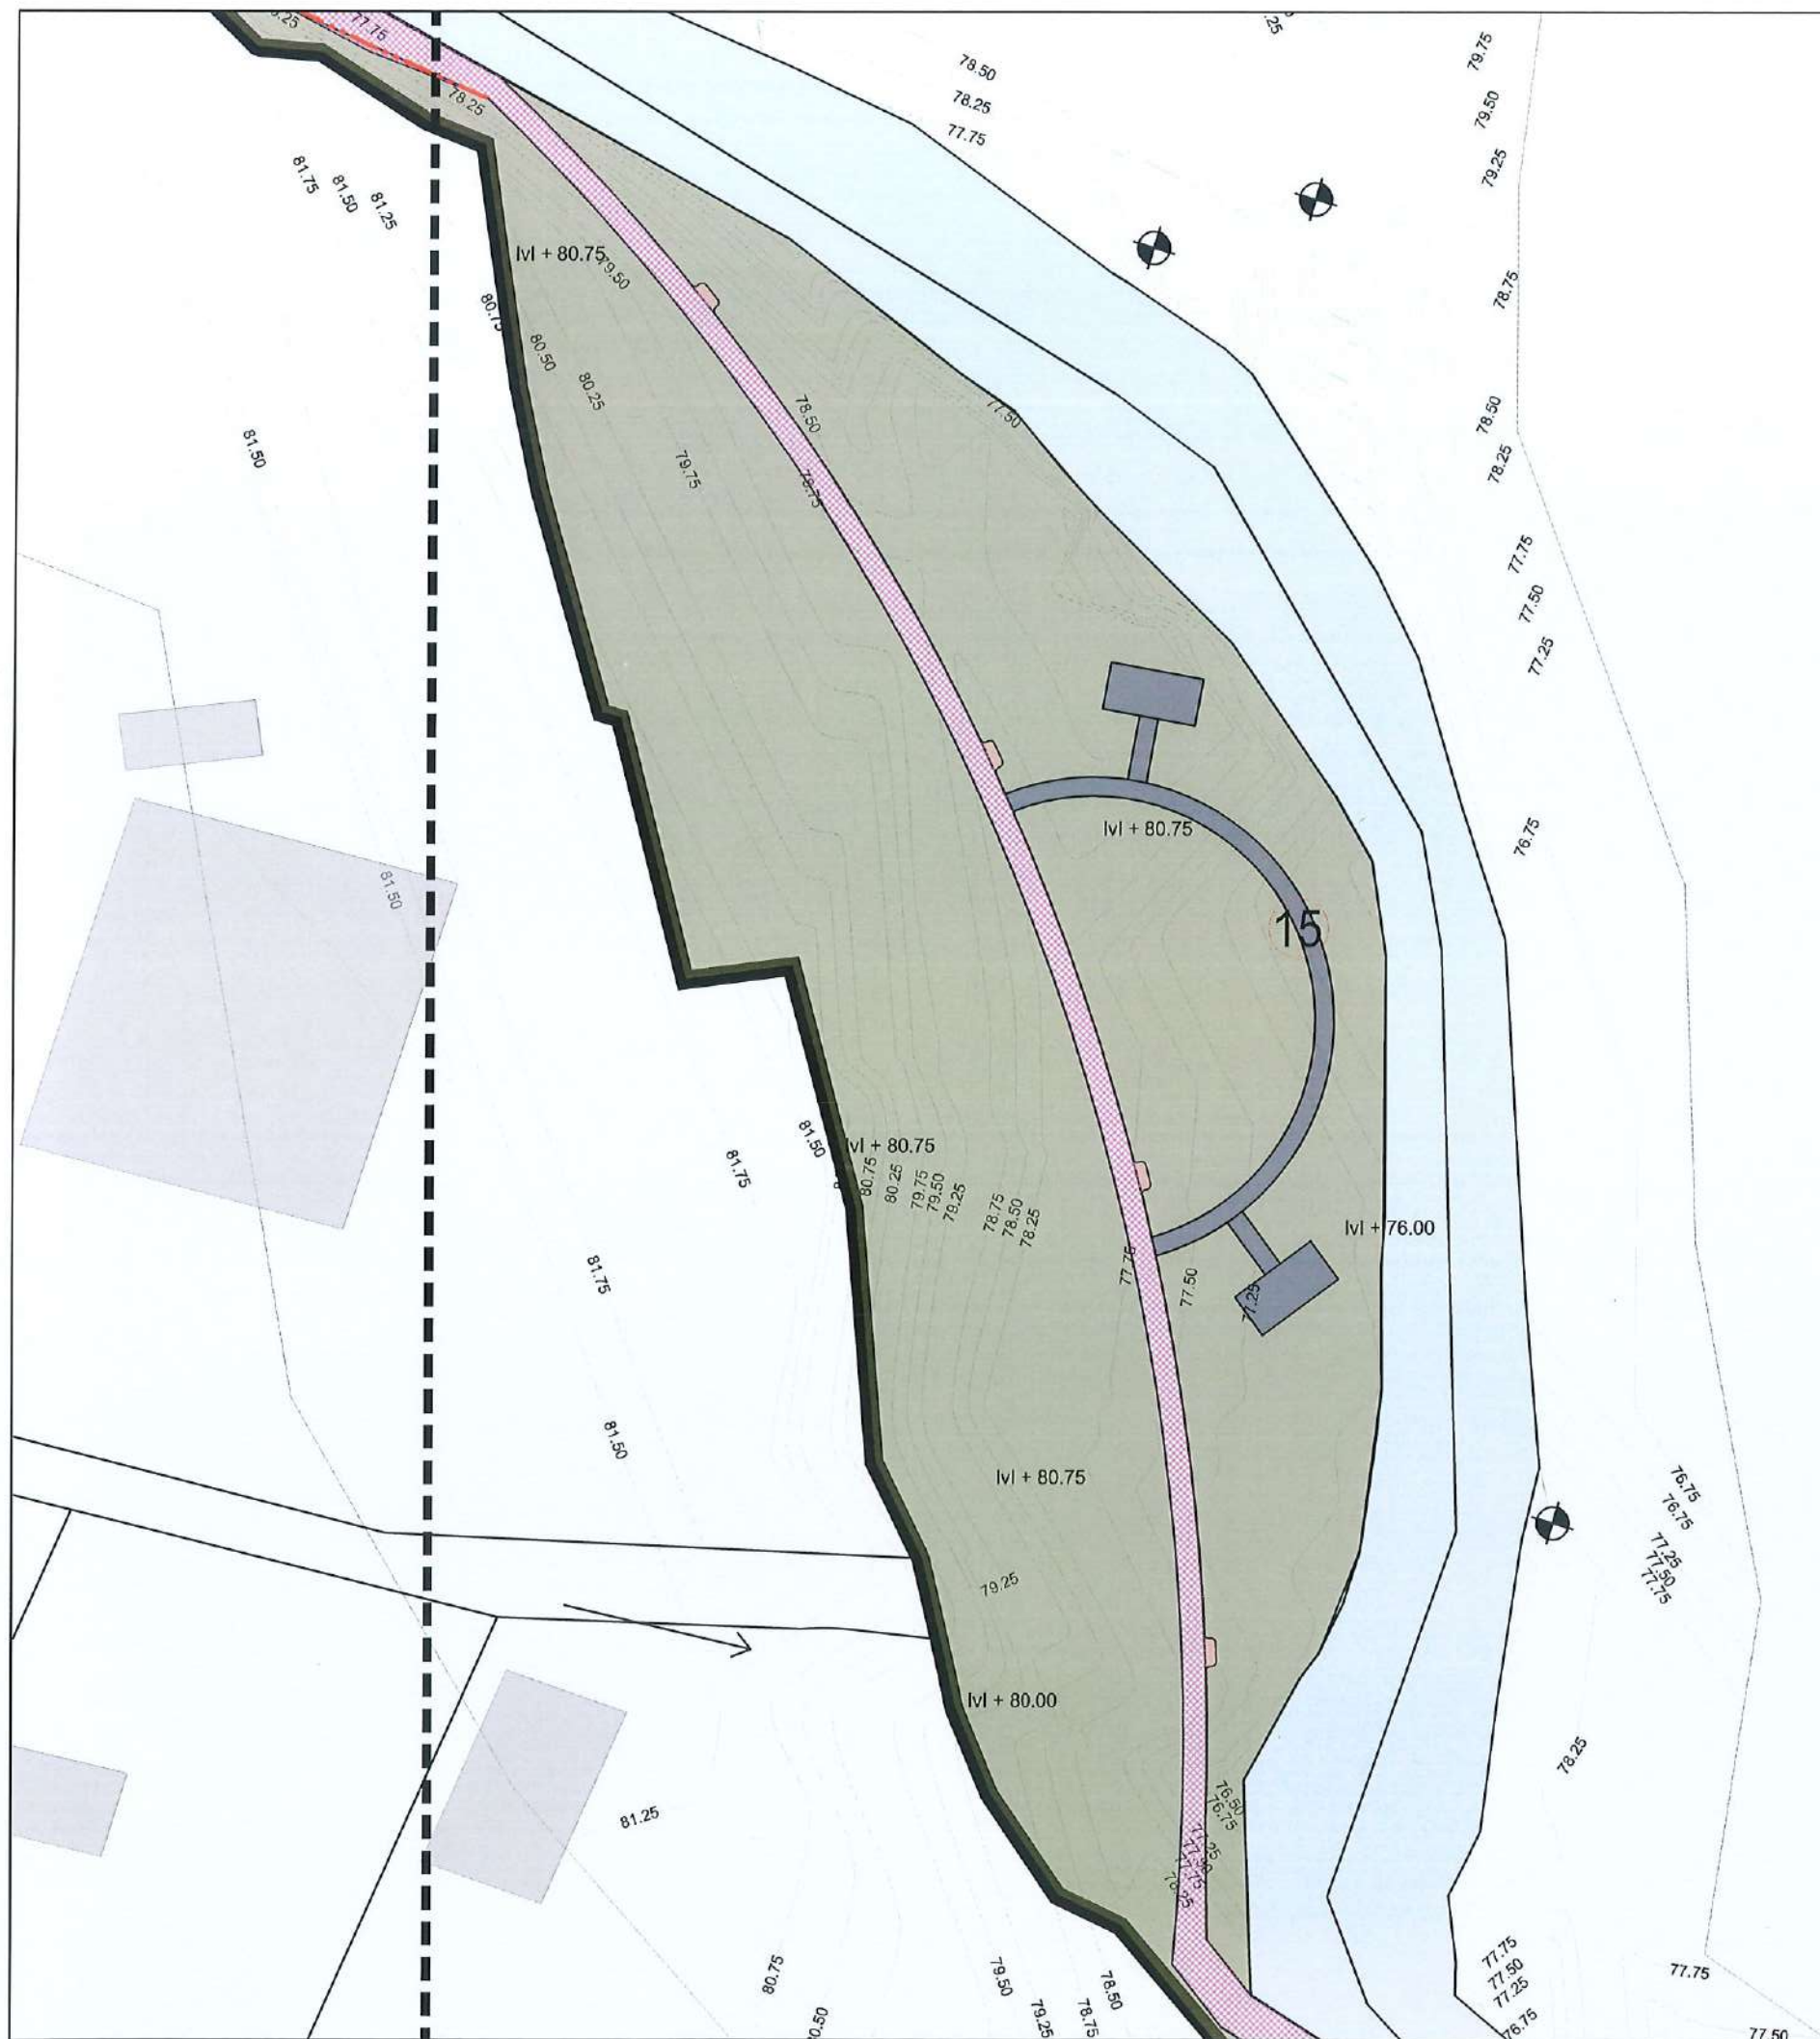

**CLIENT:**  
 Department of Urban Development & Building Construction (DUDBC)  
Urban Resilience and Livability Improvement Project (URLIP)  
Project Coordination Office  
Babarmahal, Kathmandu, Nepal

**PROJECT TITLE:**  
**Danda River  
Corridor Development**

**NOTE:**  
The following drawings have been prepared in accordance with the Final DPR of Western Urban Corridor Development Project Report

**ISSUES & REVISIONS:**

| NO. | DATE      | REVISION |
|-----|-----------|----------|
| 1   | June 2026 | First    |
|     |           |          |
|     |           |          |

**SHEET TITLE:** MASTER PLAN ZONE A4

**SITE INFORMATION:**

NAME: Danda River Corridor

AREA: 109294 sq meters

LOCATION: Siddharthanagar Municipality

| CONSULTANT                                    | CLIENT       |
|-----------------------------------------------|--------------|
| Team Leader:<br>Dr.Er.Madhav Narayan Shrestha | Approved By: |
| Reviewed By:<br>Ar. Shristee Shrestha         |              |

**Design Revision by:** 


**SUPERVISION & DESIGN CONSULTANT (SDC)**  
Building Design Authority(P) Ltd.- BN- UDAYA JV



**ZONE-A5**

PAPER SIZE: A3  
SCALE: 1:750  
DATE: June 2026  
SHEET NO: L-26



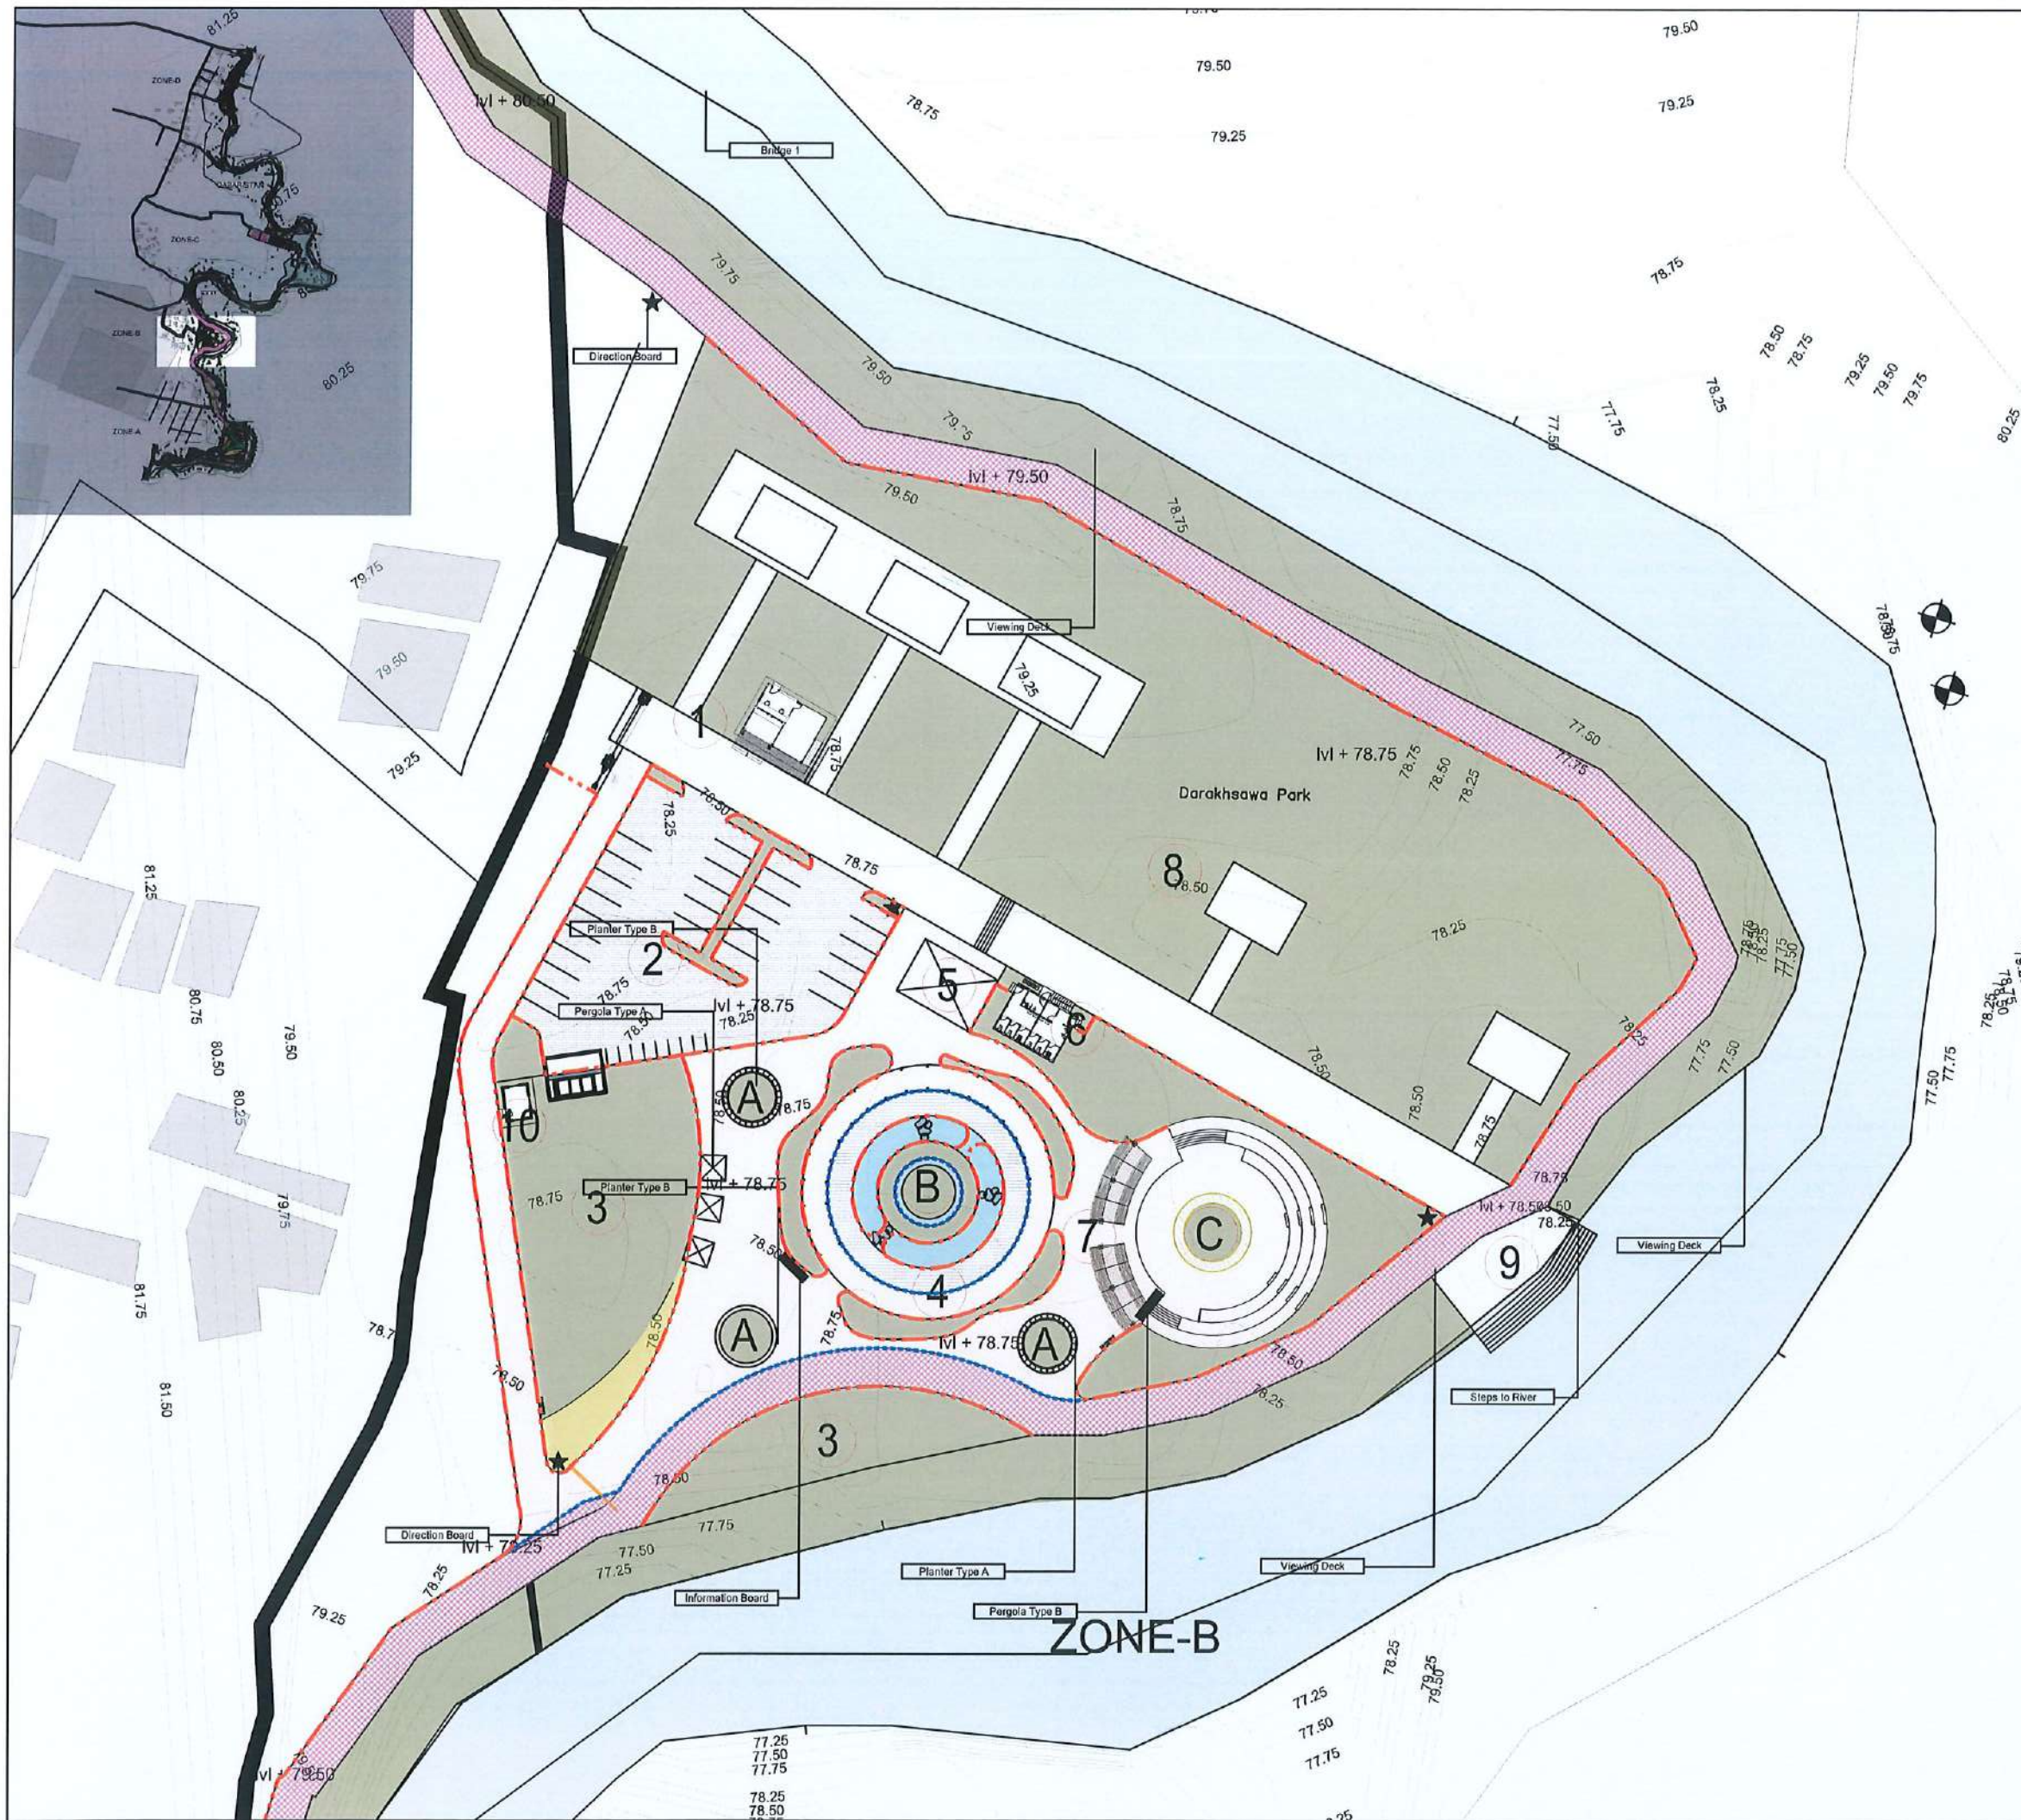

**CLIENT:**  
 Department of Urban Development & Building Construction (DUDBC)  
Urban Resilience and Livability Improvement Project (URLIP)  
Project Coordination Office  
Babarmahal, Kathmandu, Nepal

**PROJECT TITLE:**  
**Danda River  
Corridor Development**

**NOTE:**  
The following drawings have been prepared in accordance with the Final DPR of Western Urban Corridor Development Project Report

**ISSUES & REVISIONS:**

| NO. | DATE      | REVISION |
|-----|-----------|----------|
| 1   | June 2026 | First    |
|     |           |          |
|     |           |          |

**SHEET TITLE:** MASTER PLAN ZONE B  
Pavement and Furniture Detail


**SITE INFORMATION:**

NAME: Danda River Corridor

AREA: 109294 sq meters

LOCATION: Siddharthanagar Municipality

| CONSULTANT                                    | CLIENT       |
|-----------------------------------------------|--------------|
| Team Leader:<br>Dr.Er.Madhav Narayan Shrestha | Approved By: |
| Reviewed By:<br>Ar. Shristee Shrestha         |              |

 
**Design Revision by:** 

**SUPERVISION & DESIGN CONSULTANT (SDC)**  
Building Design Authority(P) Ltd.- BN- UDAYA JV



|                 |                |
|-----------------|----------------|
| PAPER SIZE: A3  | SCALE: 1:750   |
| DATE: June 2026 | SHEET NO: L-27 |



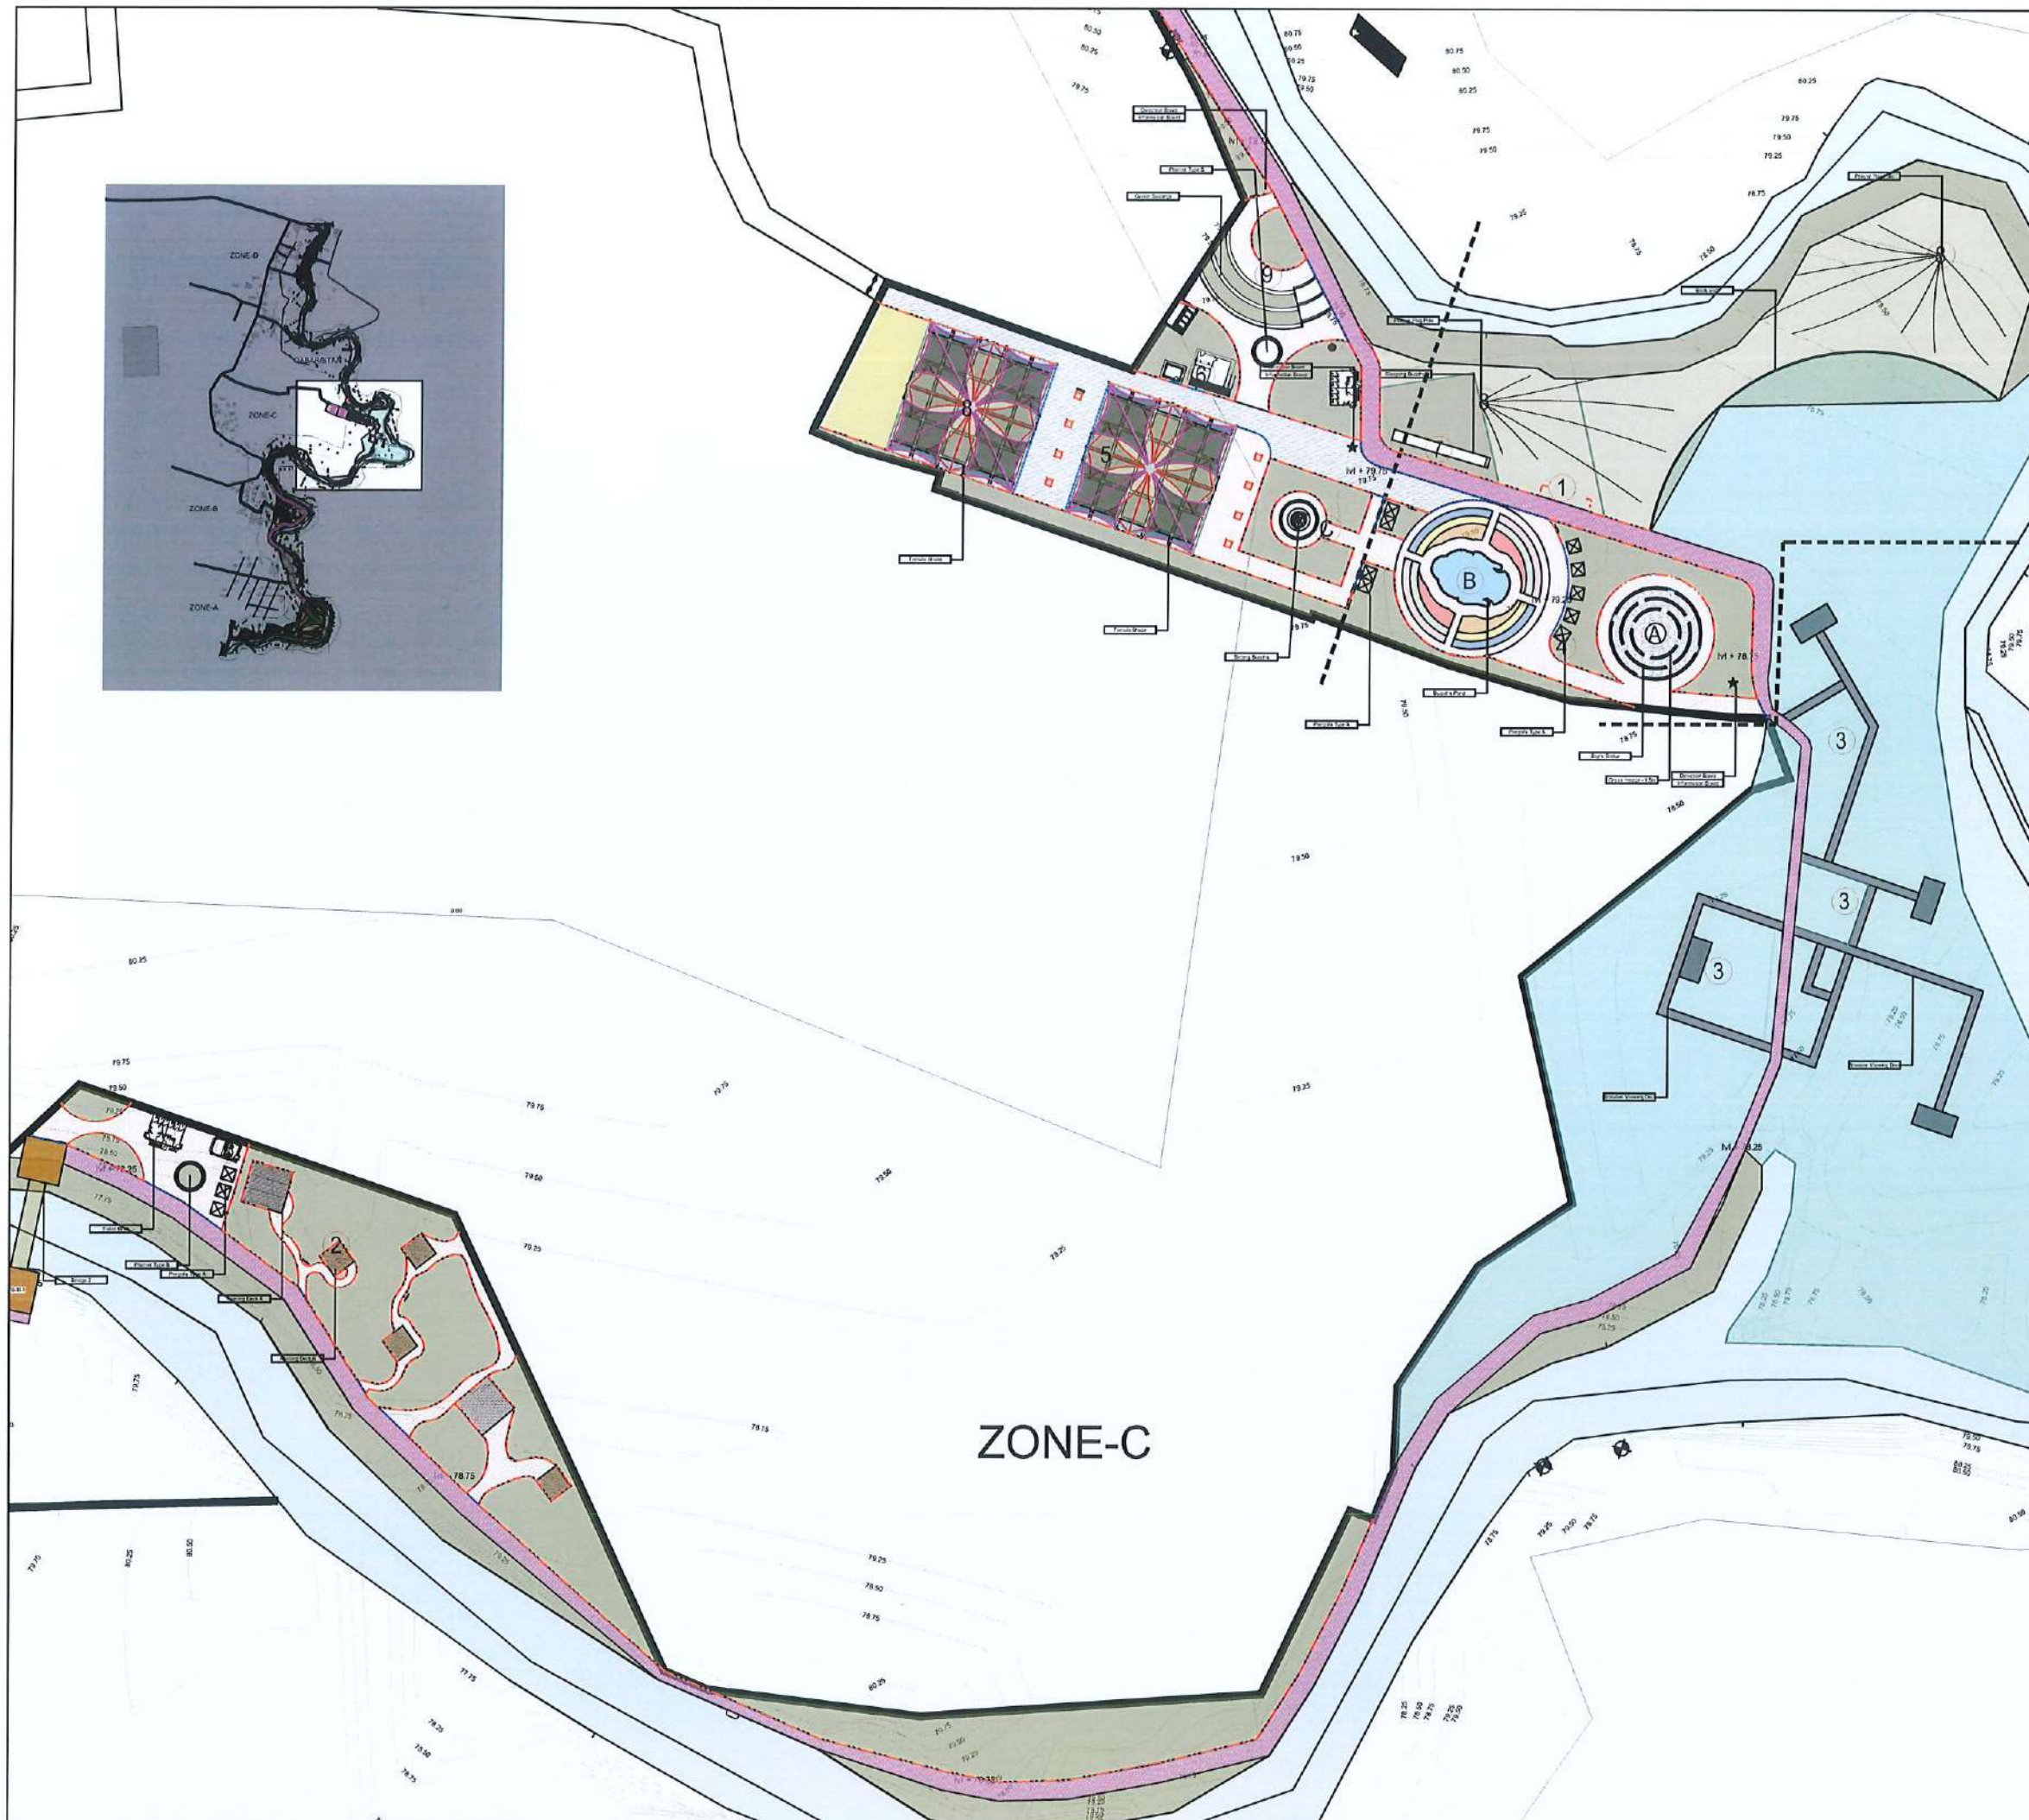

**CLIENT:**  
 Department of Urban Development & Building Construction (DUDBC)  
Urban Resilience and Livability Improvement Project (URLIP)  
Project Coordination Office  
Babarmahal, Kathmandu, Nepal

**PROJECT TITLE:**  
Danda River  
Corridor Development

**NOTE:**  
The following drawings have been prepared in accordance with the Final DPR of Western Urban Corridor Development Project Report

**ISSUES & REVISIONS:**

| NO. | DATE      | REVISION |
|-----|-----------|----------|
| 1   | June 2026 | First    |
|     |           |          |
|     |           |          |

**SHEET TITLE:** MASTER PLAN ZONE C  
Pavement and Furniture Detail

**SITE INFORMATION:**

NAME: Danda River Corridor

AREA: 109294 sq meters

LOCATION: Siddharthanagar Municipality

| CONSULTANT                                    | CLIENT       |
|-----------------------------------------------|--------------|
| Team Leader:<br>Dr.Er.Madhav Narayan Shrestha | Approved By: |
| Reviewed By:<br>Ar. Shristee Shrestha         |              |


**Design Revision by:** 

**SUPERVISION & DESIGN CONSULTANT (SDC)**  
Building Design Authority(P) Ltd.- BN- UDAYA JV



|                 |                |
|-----------------|----------------|
| PAPER SIZE: A3  | SCALE: 1:1500  |
| DATE: June 2026 | SHEET NO: L-28 |



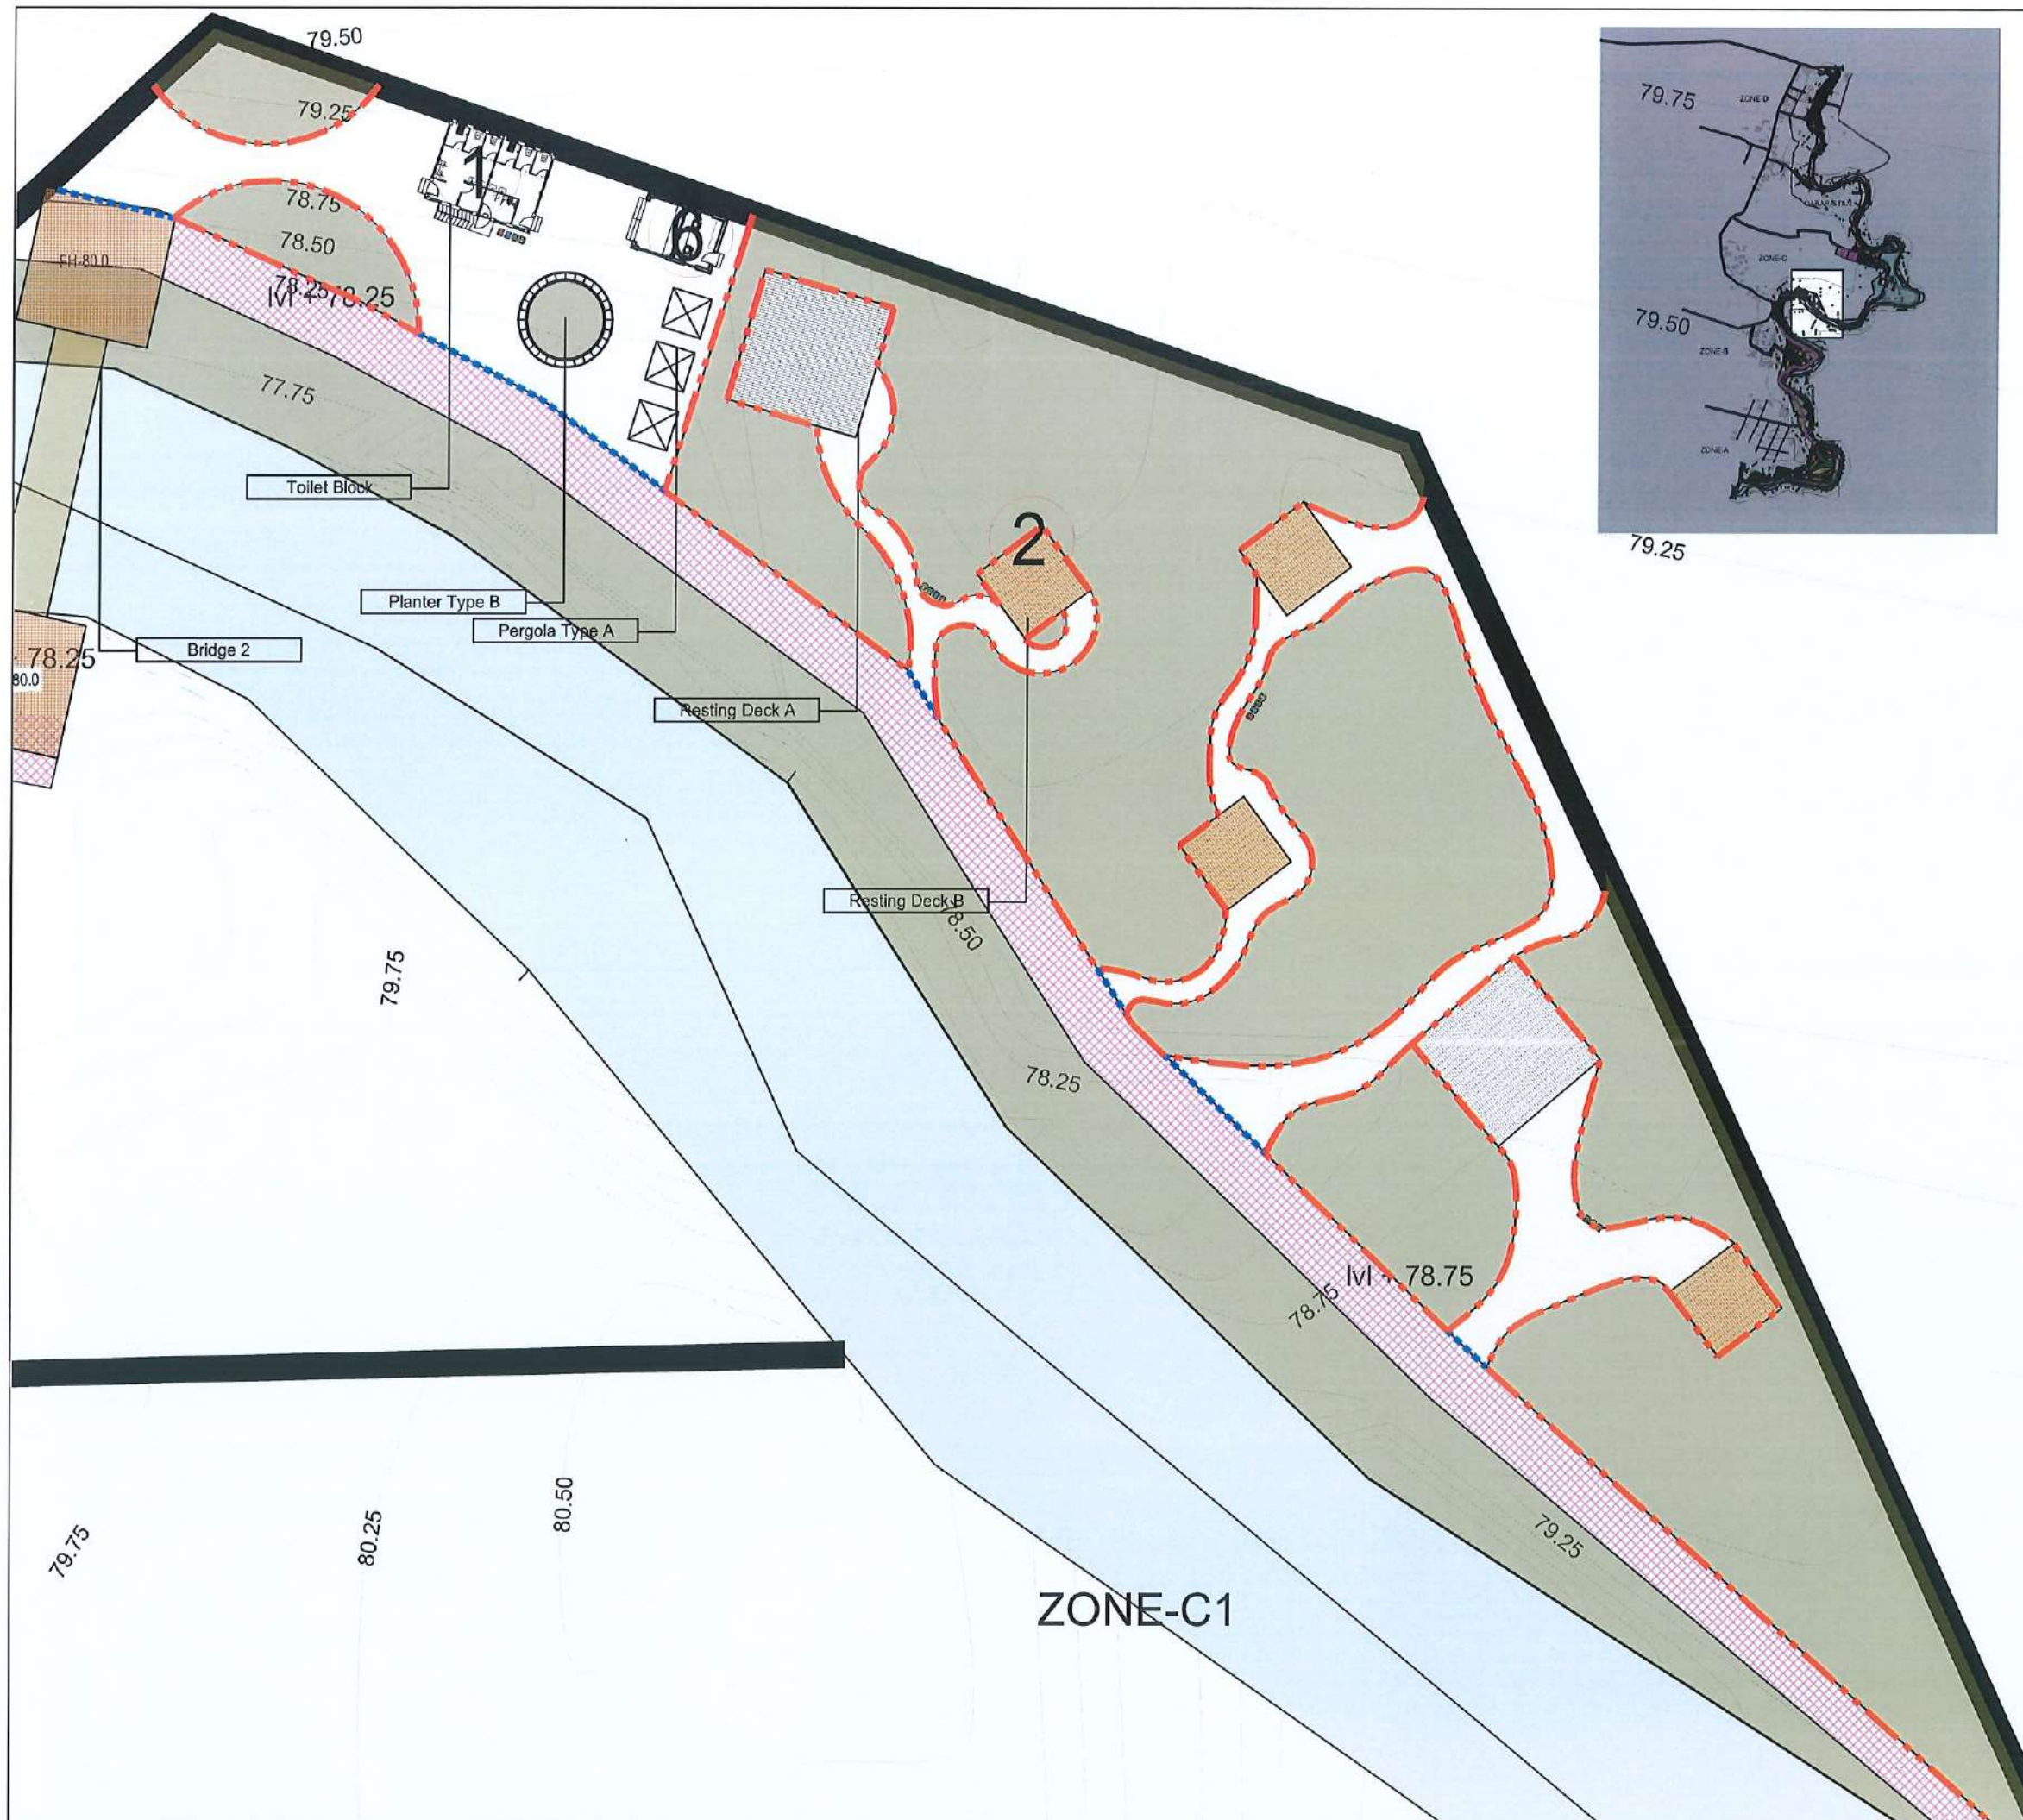

**CLIENT:**  
 Department of Urban Development & Building Construction (DUDBC)  
Urban Resilience and Livability Improvement Project (URLIP)  
Project Coordination Office  
Babarmahal, Kathmandu, Nepal

**PROJECT TITLE:**  
**Danda River Corridor Development**

**NOTE:**  
The following drawings have been prepared in accordance with the Final DPR of Western Urban Corridor Development Project Report

**ISSUES & REVISIONS:**


| NO. | DATE      | REVISION |
|-----|-----------|----------|
| 1   | June 2026 | First    |
|     |           |          |
|     |           |          |

**SHEET TITLE:** MASTER PLAN ZONE C1  
Pavement and Furniture Detail

**SITE INFORMATION:**

NAME: Danda River Corridor  
AREA: 109294 sq meters  
LOCATION: Siddharthanagar Municipality

| CONSULTANT                                    | CLIENT       |
|-----------------------------------------------|--------------|
| Team Leader:<br>Dr.Er.Madhav Narayan Shrestha | Approved By: |
| Reviewed By:<br>Ar. Shristee Shrestha         |              |

 **Design Revision by:**  2025

**SUPERVISION & DESIGN CONSULTANT (SDC)**  
Building Design Authority(P) Ltd.- BN- UDAYA JV




PAPER SIZE: A3  
DATE: June 2026  
SCALE: 1:750  
SHEET NO: L-29







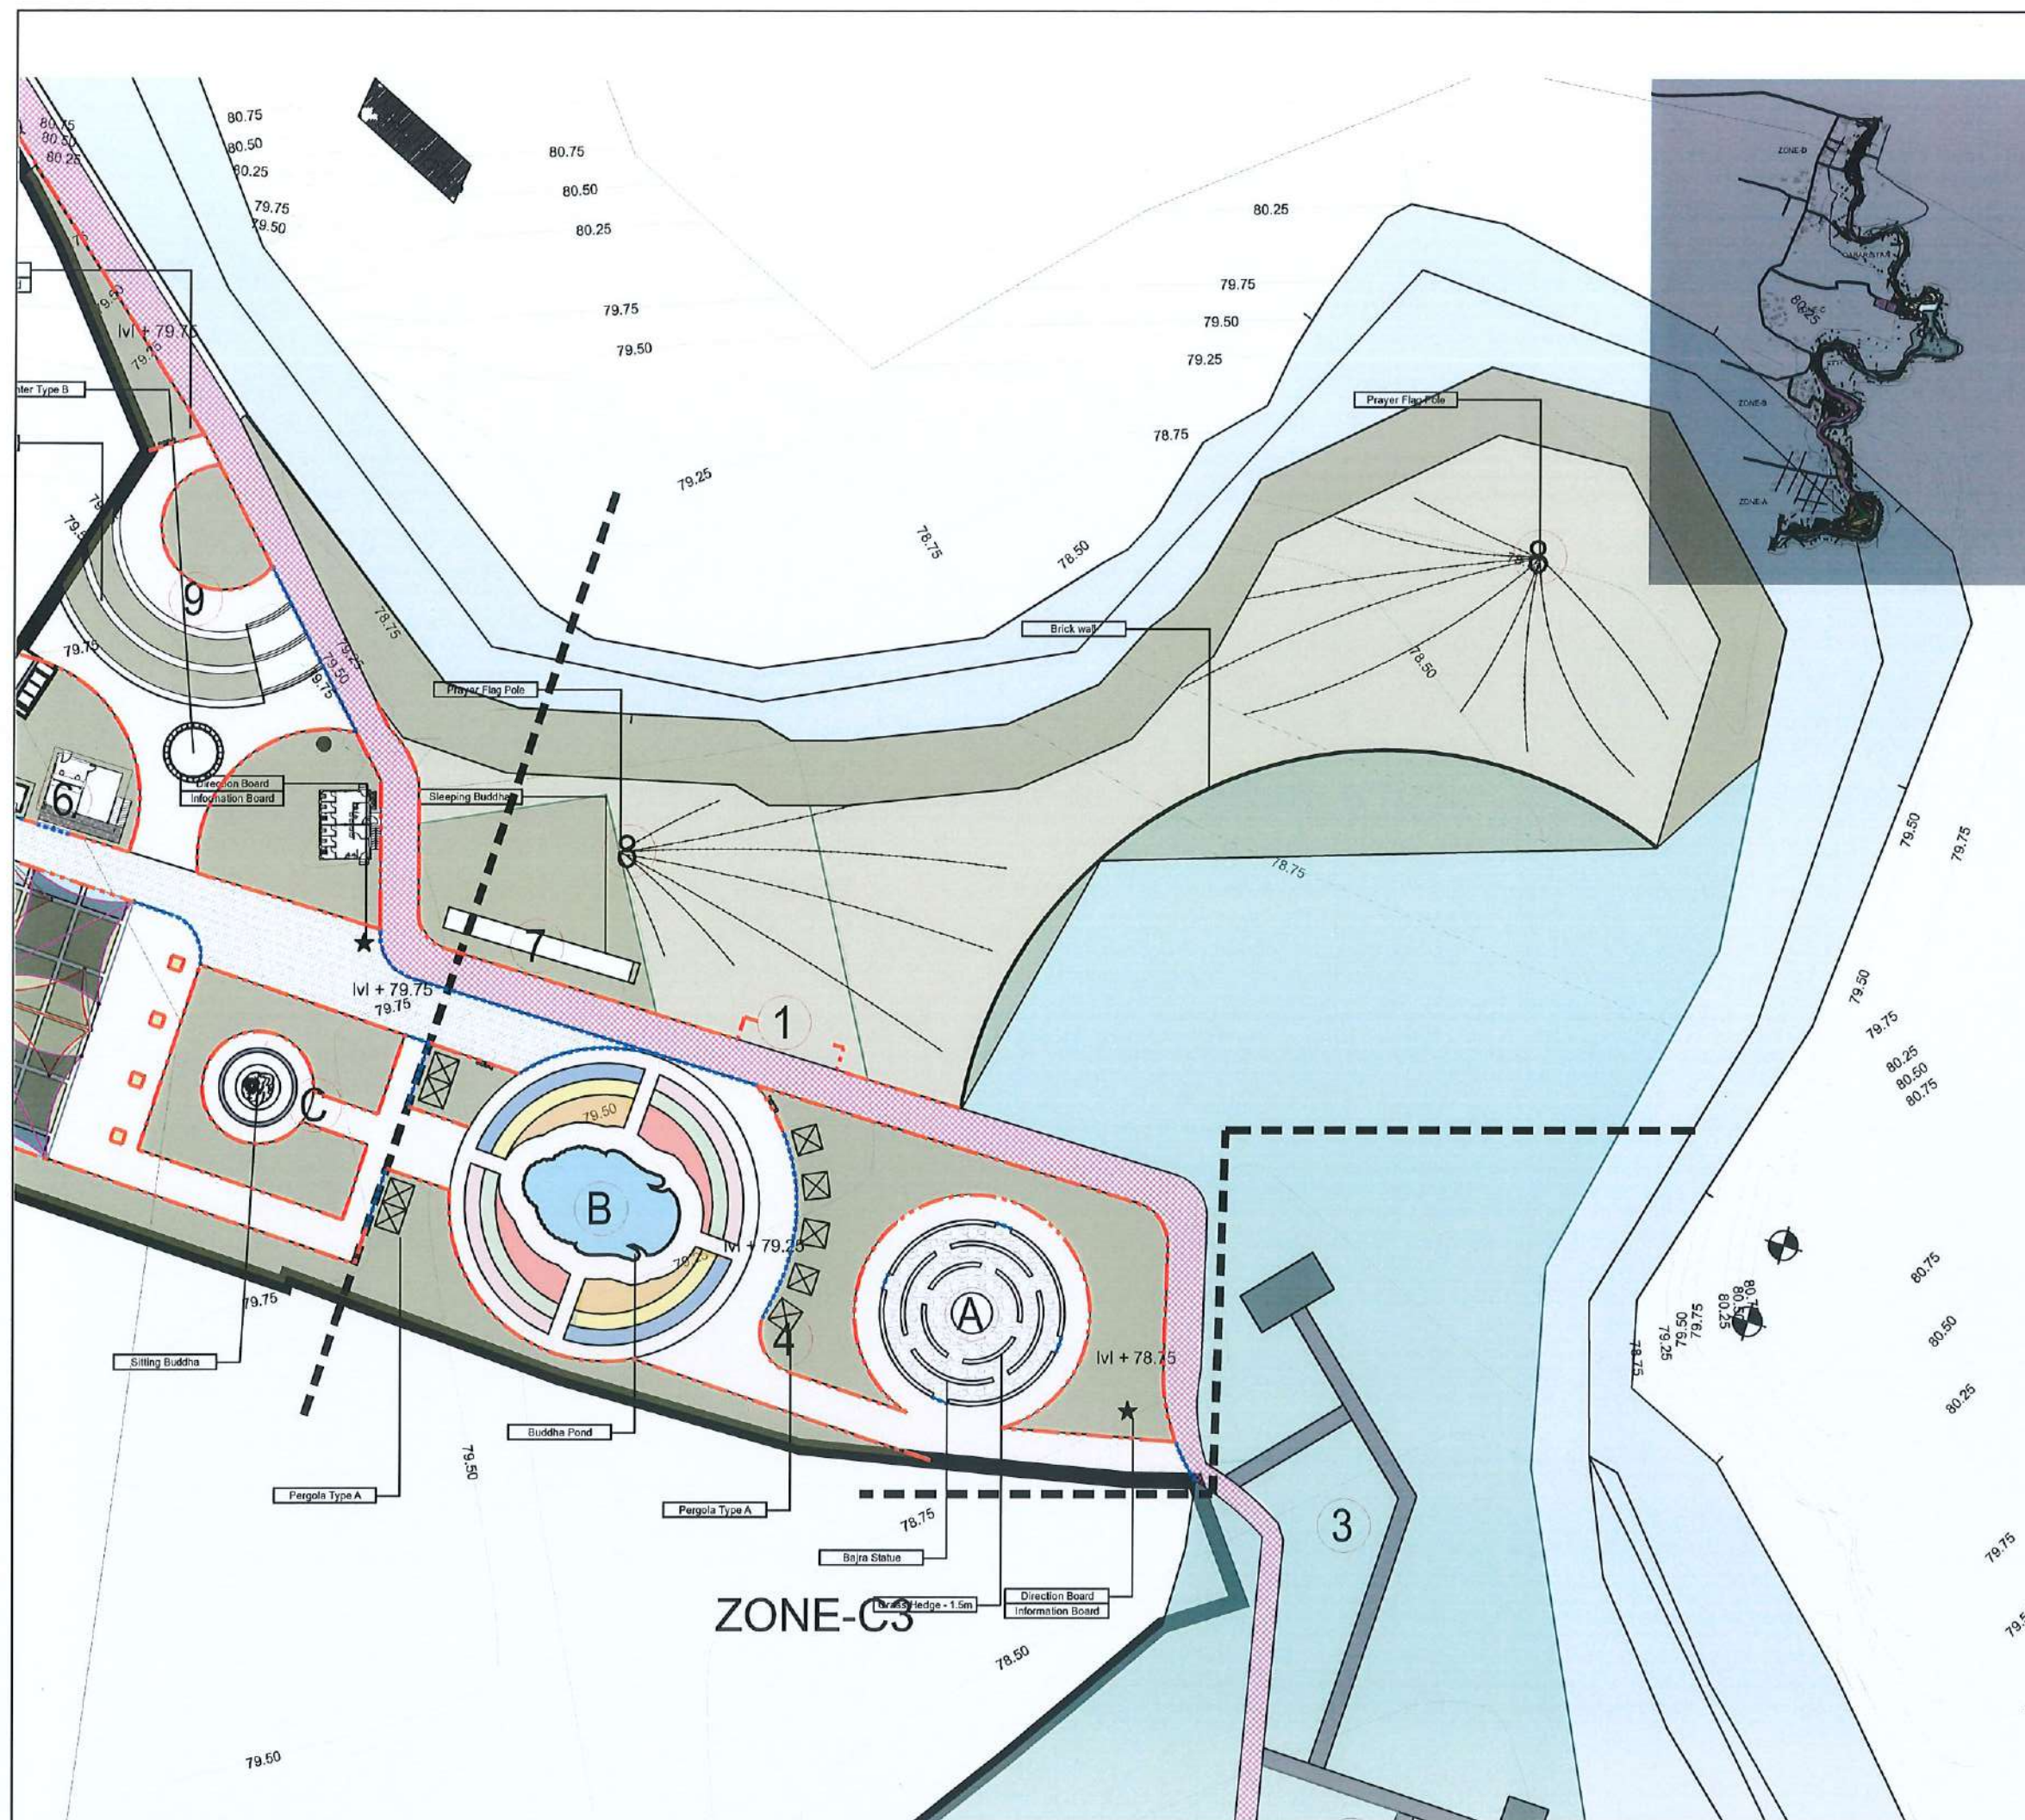

**CLIENT:**  
 Department of Urban Development & Building Construction (DUDBC)  
Urban Resilience and Livability Improvement Project (URLIP)  
Project Coordination Office  
Babarmahal, Kathmandu, Nepal

**PROJECT TITLE:**  
**Danda River Corridor Development**


**NOTE:**  
The following drawings have been prepared in accordance with the Final DPR of Western Urban Corridor Development Project Report

| ISSUES & REVISIONS: |           |          |
|---------------------|-----------|----------|
| NO.                 | DATE      | REVISION |
| 1                   | June 2026 | First    |
|                     |           |          |
|                     |           |          |

**SHEET TITLE:** MASTER PLAN ZONE C3  
Pavement and Furniture Detail

**SITE INFORMATION:**  
NAME: Danda River Corridor  
AREA: 109294 sq meters  
LOCATION: Siddharthanagar Municipality


| CONSULTANT                                    | CLIENT                                                                                |
|-----------------------------------------------|---------------------------------------------------------------------------------------|
| Team Leader:<br>Dr.Er.Madhav Narayan Shrestha | Approved By:                                                                          |
| Reviewed By:<br>Ar. Shristee Shrestha         |  |

 **Design Revision by:**   
**SUPERVISION & DESIGN CONSULTANT (SDC)**  
Building Design Authority(P) Ltd.- BN- UDAYA JV



|                 |                |
|-----------------|----------------|
| PAPER SIZE: A3  | SCALE: 1:750   |
| DATE: June 2026 | SHEET NO: L-31 |



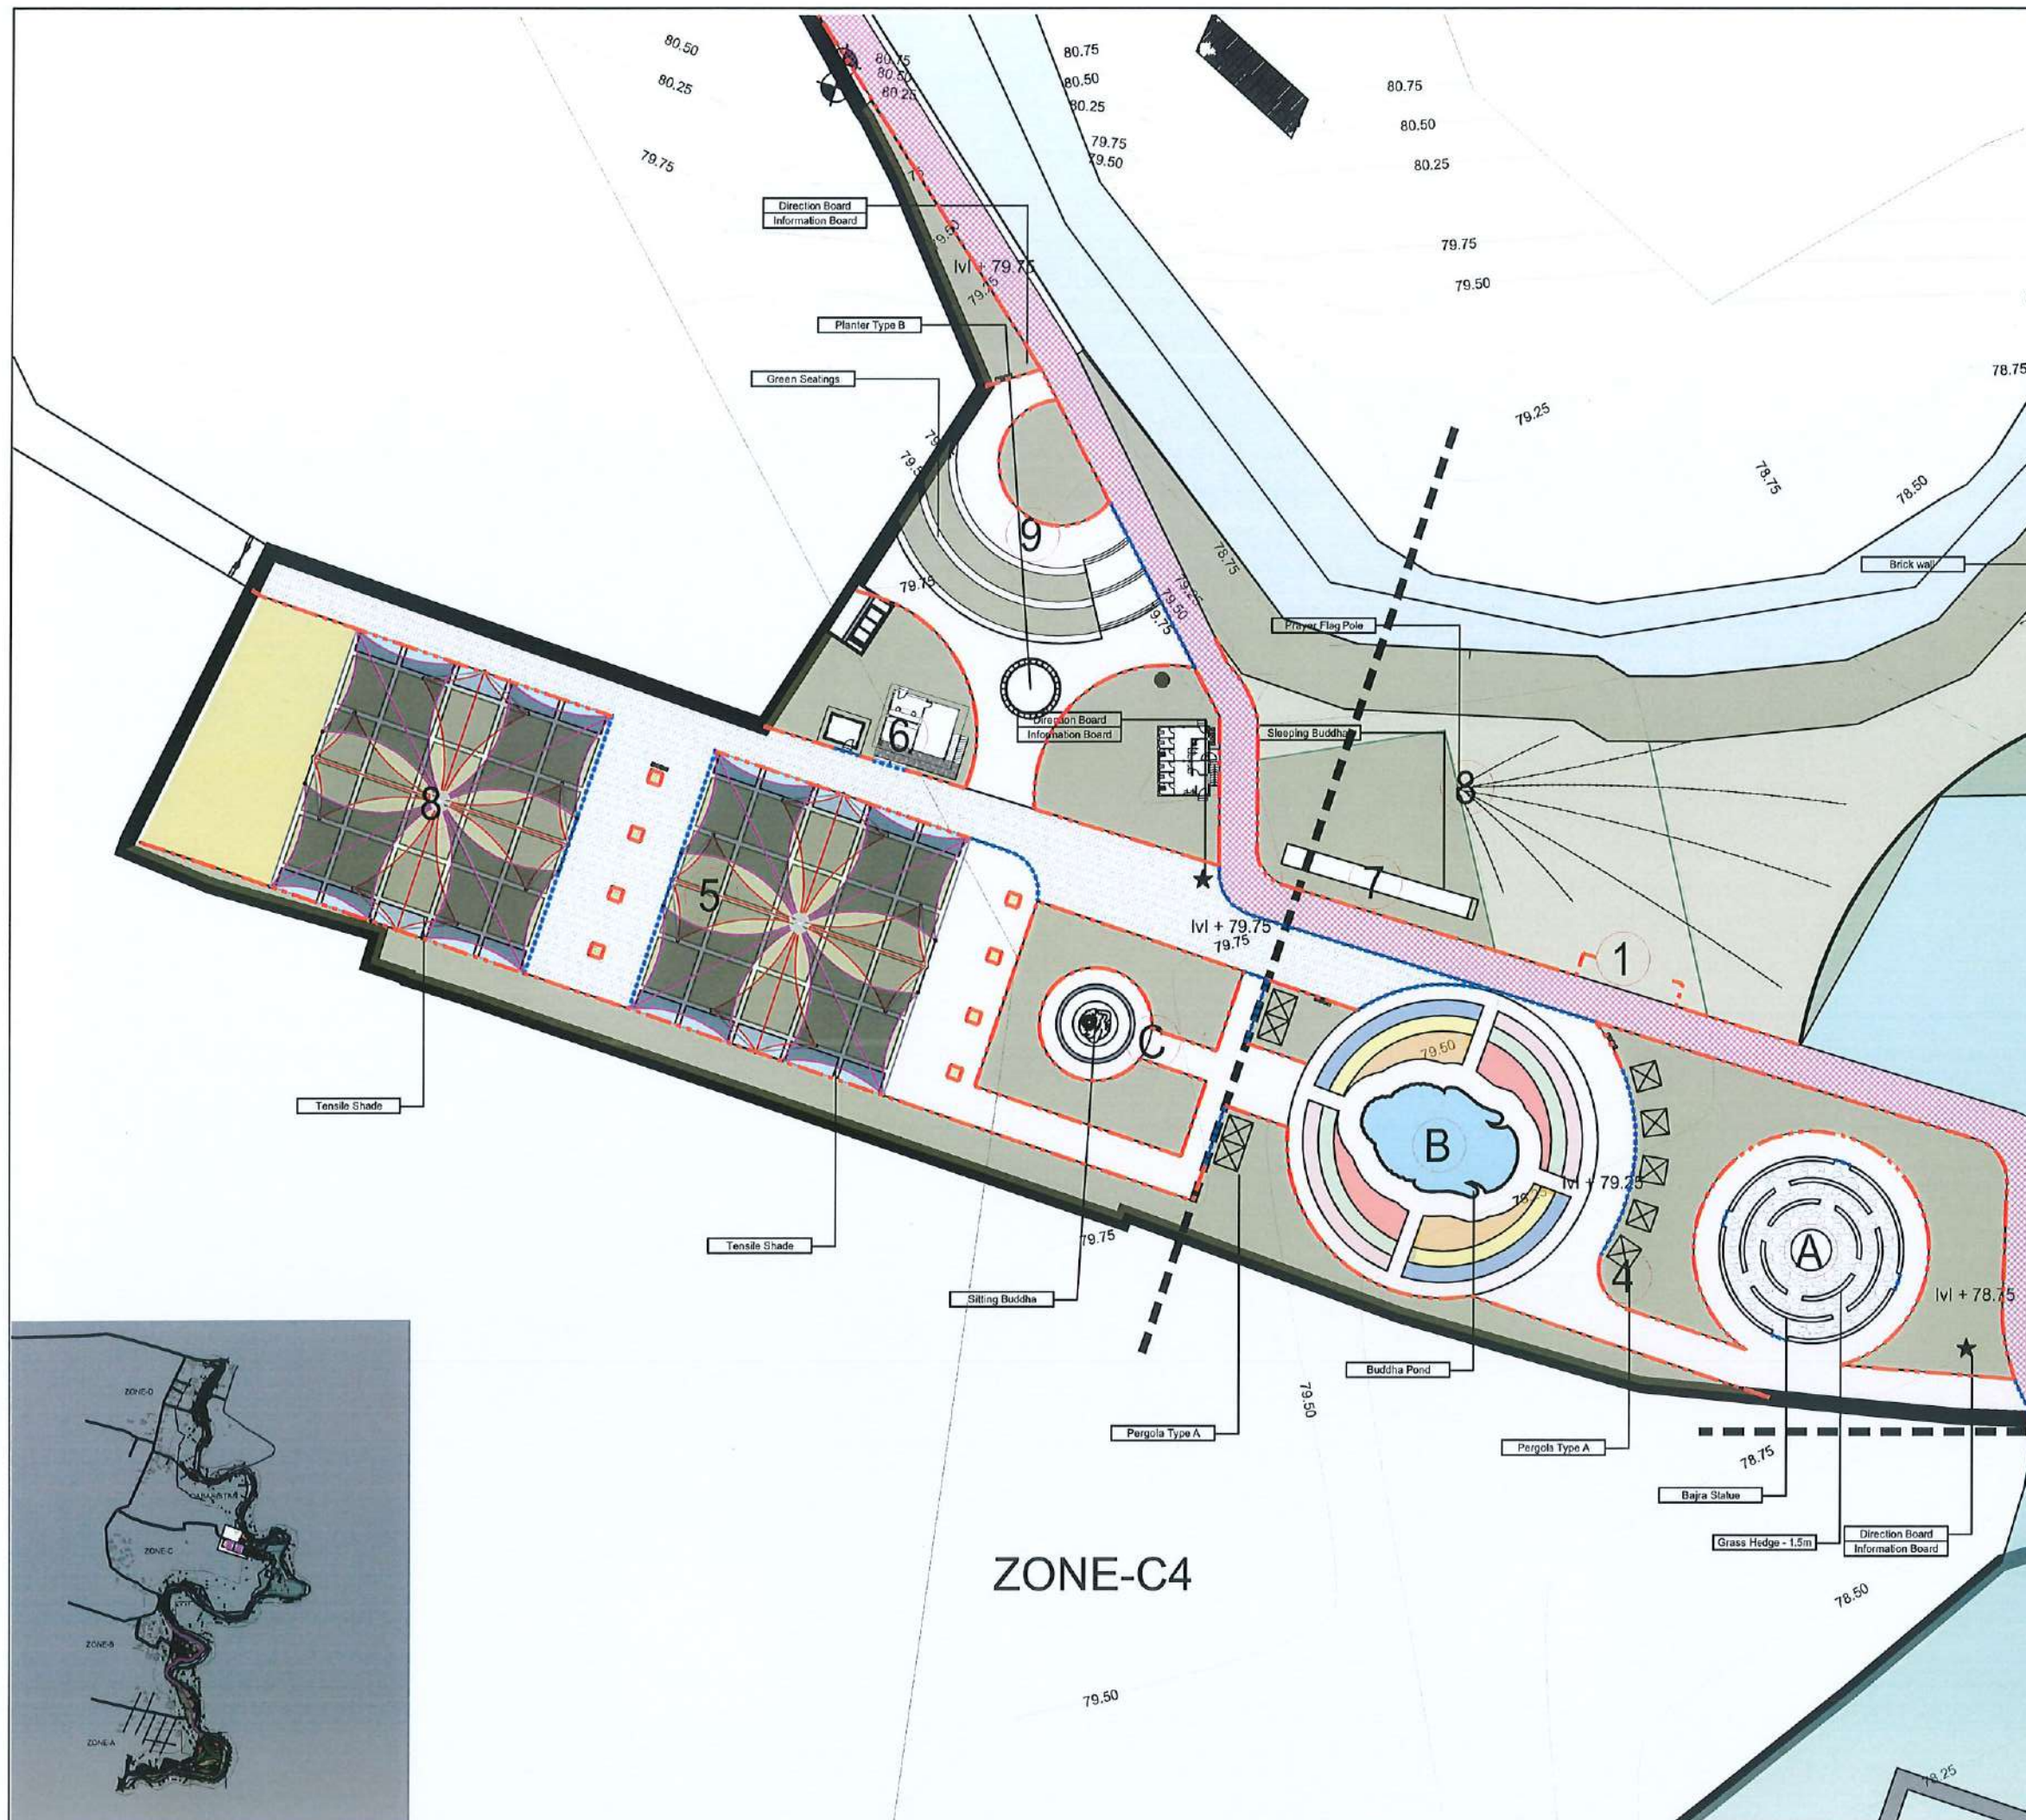

**CLIENT:**  
 Department of Urban Development & Building Construction (DUDBC)  
Urban Resilience and Livability Improvement Project (URLIP)  
Project Coordination Office  
Babarmahal, Kathmandu, Nepal

**PROJECT TITLE:**  
**Danda River Corridor Development**

**NOTE:**  
The following drawings have been prepared in accordance with the Final DPR of Western Urban Corridor Development Project Report

| ISSUES & REVISIONS: |           |          |
|---------------------|-----------|----------|
| NO.                 | DATE      | REVISION |
| 1                   | June 2026 | First    |

**SHEET TITLE:** MASTER PLAN ZONE C4  
Pavement and Furniture Detail

**SITE INFORMATION:**  
NAME: Danda River Corridor  
AREA: 109294 sq meters  
LOCATION: Siddharthanagar Municipality


| CONSULTANT                                    | CLIENT       |
|-----------------------------------------------|--------------|
| Team Leader:<br>Dr.Er.Madhav Narayan Shrestha | Approved By: |
| Reviewed By:<br>Ar. Shristee Shrestha         |              |

**Design Revision by:**   
**SUPERVISION & DESIGN CONSULTANT (SDC)**  
Building Design Authority(P) Ltd.- BN- UDAYA JV



PAPER SIZE: A3  
DATE: June 2026  
SCALE: 1:750  
SHEET NO: L-32



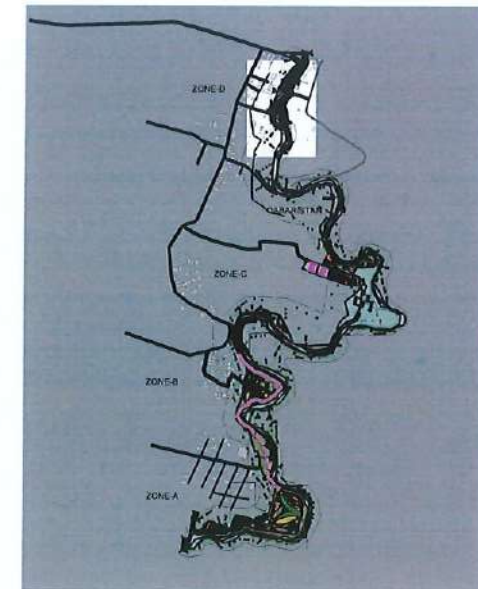

**CLIENT:**  
 Department of Urban Development & Building Construction (DUDBC)  
Urban Resilience and Livability Improvement Project (URLIP)  
Project Coordination Office  
Babarmahal, Kathmandu, Nepal

**PROJECT TITLE:**  
**Danda River  
Corridor Development**

**NOTE:**  
The following drawings have been prepared in accordance with the Final DPR of Western Urban Corridor Development Project Report

**ISSUES & REVISIONS:**


| NO. | DATE      | REVISION |
|-----|-----------|----------|
| 1   | June 2026 | First    |
|     |           |          |
|     |           |          |

**SHEET TITLE:** MASTER PLAN ZONE D  
Pavement and Furniture Detail

**SITE INFORMATION:**

NAME: Danda River Corridor  
AREA: 109294 sq meters  
LOCATION: Siddharthanagar Municipality

| CONSULTANT                                    | CLIENT       |
|-----------------------------------------------|--------------|
| Team Leader:<br>Dr.Er.Madhav Narayan Shrestha | Approved By: |
| Reviewed By:<br>Ar. Shristee Shrestha         |              |

 
**Design Revision by:** 

**SUPERVISION & DESIGN CONSULTANT (SDC)**  
Building Design Authority(P) Ltd.- BN- UDAYA JV



PAPER SIZE: A3  
DATE: June 2026  
SCALE: 1:1500  
SHEET NO: L-33



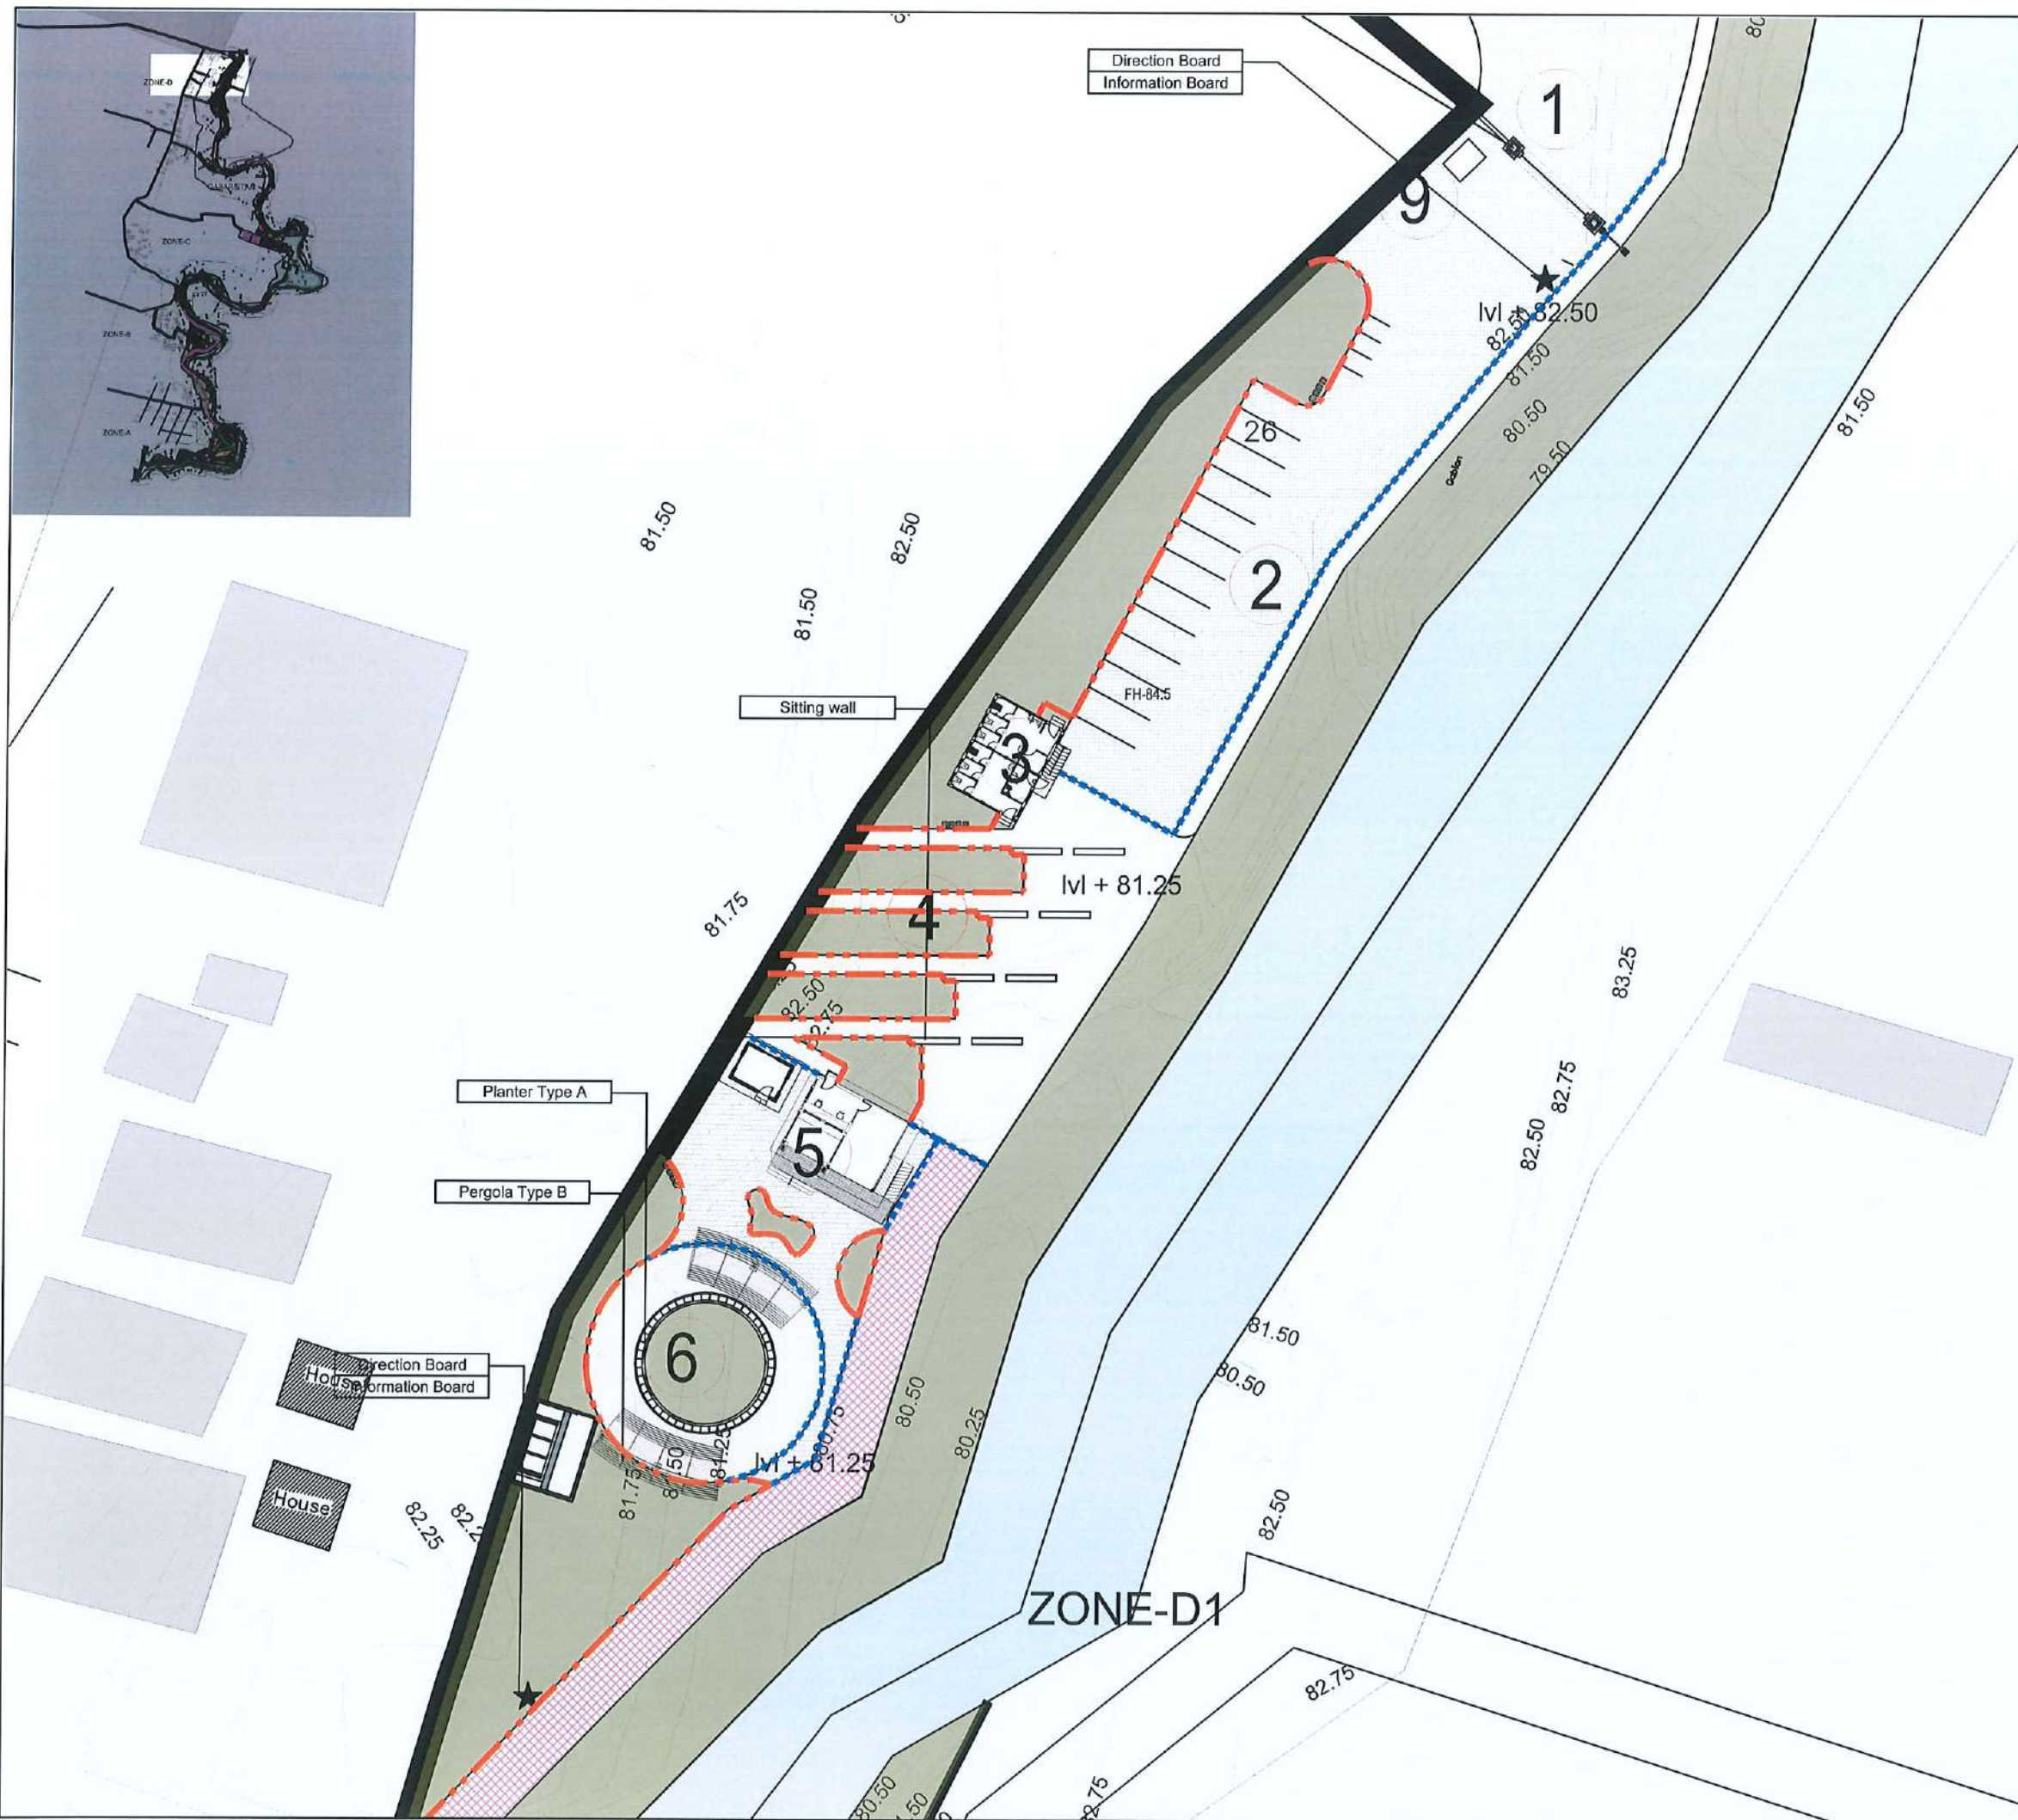

**CLIENT:**  
 Department of Urban Development & Building Construction (DUDBC)  
Urban Resilience and Livability Improvement Project (URLIP)  
Project Coordination Office  
Babarmahal, Kathmandu, Nepal

**PROJECT TITLE:**  
**Danda River  
Corridor Development**

**NOTE:**  
The following drawings have been prepared in accordance with the Final DPR of Western Urban Corridor Development Project Report

**ISSUES & REVISIONS:**

| NO. | DATE      | REVISION |
|-----|-----------|----------|
| 1   | June 2026 | First    |
|     |           |          |
|     |           |          |

**SHEET TITLE:** MASTER PLAN ZONE D1  
Pavement and Furniture Detail


**SITE INFORMATION:**

NAME: Danda River Corridor

AREA: 109294 sq meters

LOCATION: Siddharthanagar Municipality

| CONSULTANT                                    | CLIENT       |
|-----------------------------------------------|--------------|
| Team Leader:<br>Dr.Er.Madhav Narayan Shrestha | Approved By: |
| Reviewed By:<br>Ar. Shristee Shrestha         |              |

 **Design Revision by:** 

**SUPERVISION & DESIGN CONSULTANT (SDC):**  
Building Design Authority(P) Ltd.- BN- UDAYA JV



PAPER SIZE: A3  
SCALE: 1:500  
DATE: June 2026  
SHEET NO: L-34







## SCHEDULE OF TREES

| NAME         | SYMBOL                                                                              | BOTANICAL NAME                | SIZE  | UNIT | TOTAL | REMARK  |
|--------------|-------------------------------------------------------------------------------------|-------------------------------|-------|------|-------|---------|
| Tree         |    | Roystonea Regia               | H2.0  | EA   | 111   | STAKE   |
|              |    | Anthocephalus chinensis Walp. | H1.5  | EA   | 148   |         |
|              |    | Ficus Religiosa               | H1.5  | EA   | 75    |         |
|              |    | Mangifera indica              | H1.5  | EA   | 153   |         |
|              |    | Albizia Julibrissin           | H1.5  | EA   | 858   | STAKE   |
|              |    | Peltophorum Pterocarpum       | H1.5  | EA   | 131   | STAKE   |
|              |    | Azadirachta indica            | H1.5  | EA   | 127   |         |
|              |    | Dalbergia sissoo              | H1.5  | EA   | 195   |         |
|              |    | Cassia Fistula                | H1.5  | EA   | 186   | STAKE   |
|              |    | Plumeria Oblusa               | H1.5  | EA   | 83    | STAKE   |
|              |    | Plumeria Rubra                | H1.5  | EA   | 96    | STAKE   |
|              |    | Saraca Asoca                  | H1.5  | EA   | 235   |         |
|              |                                                                                     | TOTAL                         |       | EA   | 2398  |         |
| Shrub        |    | Hibiscus Rosa-Sinensis        | H1.0  | EA   | 260   | 4 / M2  |
|              |    | Bougainvillea spectabilis     | H1.0  | EA   | 160   | 4 / M2  |
|              |    | Allamanda Cathartica          | H1.0  | EA   | 430   | 4 / M2  |
|              |    | Nerium Oleander               | H0.7  | EA   | 1030  | 9 / M2  |
|              |   | Aucuba japonica               | H0.5  | EA   | 4260  | 9 / M2  |
|              |  | Allamanda Violacea            | H0.5  | EA   | 1910  | 9 / M2  |
|              |  | Jasminum laurifolium          | H0.3  | EA   | 7000  | 9 / M2  |
|              |                                                                                     | TOTAL                         |       | EA   | 15050 |         |
| Ground Cover |  | Aloe Nyerensis                | -     | EA   | 490   | 4 / M2  |
|              |  | Alpinia Purpurata             | -     | EA   | 880   | 4 / M2  |
|              |  | Canna Dwarf                   | -     | EA   | 1420  | 4 / M2  |
|              |  | Clivia Miniata                | -     | EA   | 710   | 4 / M2  |
|              |  | Hydrangea macrophylla         | -     | EA   | 1800  | 4 / M2  |
|              |  | Spathiphyllum Clevelandii     | -     | EA   | 1510  | 4 / M2  |
|              |  | Hemerocallis Yellow           | -     | EA   | 3970  | 16 / M2 |
|              |  | Nelumbo nucifera              | -     | EA   | 2780  | 16 / M2 |
|              |  | Iris Orientalis               | -     | EA   | 5440  | 16 / M2 |
|              |  | Begonia Semperflorens         | -     | EA   | -     | 36 / M2 |
|              |  | Phragmites australis          | H3xR5 | EA   | 10790 | 9 / M2  |
|              |                                                                                     | TOTAL                         |       | EA   | 29790 |         |

## SCHEDULE OF GREEN AREA

| NUMBER | UNIT | QTY       | REMARK |
|--------|------|-----------|--------|
| A ZONE | m²   | 30,113.69 |        |
| B ZONE | m²   | 6,355.92  |        |
| C ZONE | m²   | 20,027.81 |        |
| D ZONE | m²   | 5,770.71  |        |
| TOTAL  | m²   | 62,268.13 |        |

## MISCELLANEOUS MATERIAL

| DIVISION          | SIZE   | UNIT | AMOUNT  | REMARK |
|-------------------|--------|------|---------|--------|
| STAKE             | -      | EA   | 1465    |        |
| PLANTING SOIL MIX | TREE   | -    | m³      | 433.52 |
|                   | SHRUB  | -    | m³      | 2300   |
|                   | GRASS  | -    | m³      | 422.54 |
| EXCAVATION        | THK200 | m³   | 3156.06 |        |

|              |                                                                                      |                                                                                       |                                                                                       |                                                                                       |                                                                                       |                                                                                       |                                                                                       |                                                                                       |
|--------------|--------------------------------------------------------------------------------------|---------------------------------------------------------------------------------------|---------------------------------------------------------------------------------------|---------------------------------------------------------------------------------------|---------------------------------------------------------------------------------------|---------------------------------------------------------------------------------------|---------------------------------------------------------------------------------------|---------------------------------------------------------------------------------------|
| Tree         |    |    |    |    |    |    |    |    |
|              | Roystonea Regia                                                                      | Anthocephalus chinensis Walp.                                                         | Ficus Religiosa                                                                       | Mangifera indica                                                                      | Albizia Julibrissin                                                                   | Peltophorum Pterocarpum                                                               | Azadirachta indica                                                                    | Dalbergia sissoo                                                                      |
| Shrub        |    |    |    |    |                                                                                       |                                                                                       |                                                                                       |                                                                                       |
|              | Cassia Fistula                                                                       | Plumeria Oblusa                                                                       | Plumeria Rubra                                                                        | Saraca Asoca                                                                          |                                                                                       |                                                                                       |                                                                                       |                                                                                       |
| Ground Cover |    |    |    |    |    |    |    |                                                                                       |
|              | Hibiscus Rosa-Sinensis                                                               | Bougainvillea spectabilis                                                             | Allamanda Cathartica                                                                  | Nerium Oleander                                                                       | Aucuba japonica                                                                       | Allamanda Violacea                                                                    | Jasminum laurifolium                                                                  |                                                                                       |
|              |  |  |  |  |  |  |  |  |
|              | Aloe Nyerensis                                                                       | Alpinia Purpurata                                                                     | Canna Dwarf                                                                           | Clivia Miniata                                                                        | Hydrangea macrophylla                                                                 | Spathiphyllum Clevelandii                                                             | Hemerocallis Yellow                                                                   | Nelumbo nucifera                                                                      |
|              |  |  |  |  |                                                                                       |                                                                                       |                                                                                       |                                                                                       |
|              | Iris Orientalis                                                                      | Begonia Semperflorens                                                                 | Phragmites australis                                                                  | Pistia stratiotes                                                                     |                                                                                       |                                                                                       |                                                                                       |                                                                                       |

## PLANTING SOIL MIX

| DIVISION             | QTY                 | UNIT  | AMOUNT OF TREE | COMPOST  | TOP SOIL | TOTAL   | RATE OF MIX |
|----------------------|---------------------|-------|----------------|----------|----------|---------|-------------|
| TREE                 | 1.1m-2.5m           | 0.175 | m³             | 2287     | 80.04    | 320.18  | 400.22      |
|                      | PALM TREE           | 0.3   | m³             | 111      | 6.66     | 26.64   | 33.3        |
|                      | TOTAL               |       | m³             | 86.7     | 346.82   | 433.52  |             |
| SHRUB                | UNDER 1.0m (PLURAL) | 0.15  | m³             | 14200    | 106.5    | 2023.5  | 2130        |
|                      | OVER 1.0m (PLURAL)  | 0.2   | m³             | 850      | 8.5      | 161.5   | 170         |
|                      | TOTAL               |       | m³             | 115      | 2185     | 2300    | COMPOST 5   |
| GRASS & GROUND COVER |                     | 0.02  | m³             | 21127.47 | 21.12    | 401.42  | 422.54      |
| TOTAL                |                     |       | m³             | 222.82   | 2933.24  | 3156.06 |             |

## CLIENT:

Department of Urban Development & Building Construction (DUDBC)  
Urban Resilience and Livability Improvement Project (URLIP)  
Project Coordination Office  
Babarmahal, Kathmandu, Nepal

## PROJECT TITLE:

Danda River Corridor Development

## NOTE:

The following drawings have been prepared in accordance with the Final DPR of Western Urban Corridor Development Project Report

## ISSUES & REVISIONS:

| NO. | DATE      | REVISION |
|-----|-----------|----------|
| 1   | June 2026 | First    |

## SHEET TITLE:

SCHEDULE OF TREES


## SITE INFORMATION:

NAME: Danda River Corridor

AREA: 109294 sq meters

LOCATION: Siddharthanagar Municipality

| CONSULTANT                                    | CLIENT       |
|-----------------------------------------------|--------------|
| Team Leader:<br>Dr.Er.Madhav Narayan Shrestha | Approved By: |
| Reviewed By:<br>Ar. Shristee Shrestha         |              |

 Design Revision by: 

SUPERVISION & DESIGN CONSULTANT (SDC)

Building Design Authority(P) Ltd.- BN- UDAYA-JV



PAPER SIZE: A3

SCALE: -

DATE: June 2026

SHEET NO: L-36 A



## ■ SCHEDULE OF TREES

| Tree               | NAME | SYMBOL                                                                            | BOTANICAL NAME               | SIZE | UNIT | TOTAL | PLANTING PLAN ZONE-A | PLANTING PLAN ZONE-B | PLANTING PLAN ZONE-C | PLANTING PLAN ZONE-D | REMARKS |
|--------------------|------|-----------------------------------------------------------------------------------|------------------------------|------|------|-------|----------------------|----------------------|----------------------|----------------------|---------|
| Royal Palm         |      |  | Roystonea Regia              | H2.0 | EA   | 111   | 111                  | -                    | -                    | -                    |         |
| Kadam              |      |  | Anthocephalus chinensis Walp | H1.5 | EA   | 148   | 108                  | 12                   | 5                    | 23                   |         |
| Sacred Fig         |      |  | Ficus Religiosa              | H1.5 | EA   | 75    | 52                   | 1                    | 15                   | 7                    |         |
| Mango Tree         |      |  | Mangifera indica             | H1.5 | EA   | 153   | 111                  | 13                   | 5                    | 24                   |         |
| Silk Tree          |      |  | Albizia Julibrissin          | H1.5 | EA   | 158   | 86                   | 22                   | 15                   | 35                   |         |
| Yellow Flame Tree  |      |  | Peltophorum Pterocarpum      | H1.5 | EA   | 131   | 95                   | 11                   | 9                    | 16                   |         |
| Neem Tree          |      |  | Azadirachta indica           | H1.5 | EA   | 127   | 87                   | 8                    | 15                   | 17                   |         |
| Indian Rosewood    |      |  | Dalbergia sissoo             | H1.5 | EA   | 195   | 145                  | 13                   | 18                   | 19                   |         |
| Golden Shower Tree |      |  | Cassia Fistula               | H1.5 | EA   | 186   | 132                  | 17                   | 22                   | 15                   |         |
| White Frangipani   |      |  | Plumeria Obtusa              | H1.5 | EA   | 83    | 51                   | 12                   | 9                    | 11                   |         |
| Frangipani         |      |  | Plumeria Rubra               | H1.5 | EA   | 96    | 65                   | 15                   | 7                    | 9                    |         |
| Asoka Tree         |      |  | Saraca Asoca                 | H1.5 | EA   | 235   | 124                  | 13                   | 91                   | 7                    |         |
| TOTAL              |      |                                                                                   |                              |      | EA   | 1840  | 1698                 | 137                  | 211                  | 183                  |         |

### Shrub

|                     |                                                                                     |                           |      |    |       |      |      |      |      |         |
|---------------------|-------------------------------------------------------------------------------------|---------------------------|------|----|-------|------|------|------|------|---------|
| Chinese hibiscus    |   | Hibiscus Rosa-Sinensis    | H1.0 | EA | 260   | 40   | -    | 110  | 110  | 4 / M2  |
| Great bougainvillea |  | Bougainvillea spectabilis | H1.0 | EA | 160   | 60   | -    | 50   | 50   | 4 / M2  |
| Golden-trumpet      |  | Allamanda Cathartica      | H1.0 | EA | 430   | 140  | 130  | 160  | -    | 4 / M2  |
| South Sea Rose      |  | Nerium Oleander           | H0.7 | EA | 1030  | 920  | -    | -    | 110  | 9 / M2  |
| Spotted Laurel      |  | Aucuba japonica           | H0.5 | EA | 4260  | 2710 | 520  | 1030 | -    | 9 / M2  |
| Purple Allamanda    |  | Allamanda Virolea         | H0.5 | EA | 1910  | 1390 | 90   | 130  | 300  | 9 / M2  |
| Angel-wing Jasmine  |  | Jasminum laurifolium      | H0.3 | EA | 7000  | 4350 | 1530 | 370  | 750  | 16 / M2 |
| TOTAL               |                                                                                     |                           |      | EA | 15050 | 9610 | 2270 | 1850 | 1320 |         |

### Ground Cover

|                        |                                                                                     |                           |       |    |       |       |     |       |      |         |
|------------------------|-------------------------------------------------------------------------------------|---------------------------|-------|----|-------|-------|-----|-------|------|---------|
| Aloe of Goats          |  | Aloe Nyerensis            | -     | EA | 490   | 340   | 60  | 70    | 20   | 4 / M2  |
| Red Ginger             |  | Alpinia Purpurata         | -     | EA | 880   | 520   | 100 | 80    | 180  | 4 / M2  |
| Indian Shot            |  | Canna Dwarf               | -     | EA | 1420  | 1080  | 140 | 100   | 100  | 4 / M2  |
| Bush Lily              |  | Clivia Miniata            | -     | EA | 710   | 500   | 50  | -     | 160  | 4 / M2  |
| Big Leaf Hydrangea     |  | Hydrangea macrophylla     | -     | EA | 1800  | 1220  | 210 | 160   | 210  | 4 / M2  |
| Cleveland's Peace Lily |  | Spathiphyllum Clevelandii | -     | EA | 1510  | 1060  | 70  | 150   | 230  | 4 / M2  |
| Lemon Lily             |  | Hemerocallis Yellow       | -     | EA | 3970  | 3720  | -   | -     | 250  | 16 / M2 |
| Sacred Lotus           |  | Nelumbo nucifera          | -     | EA | 2780  | 2780  | -   | -     | -    | 16 / M2 |
| Yellow Band Iris       |  | Iris Orientalis           | -     | EA | 5440  | 1500  | -   | 3940  | -    | 16 / M2 |
| Begonia Semperflorens  |  | Begonia Semperflorens     | -     | EA | -     | -     | -   | -     | -    | 36 / M2 |
| Common Reed            |  | Phragmites australis      | H3xR5 | EA | 10790 | 4500  | -   | 6290  | -    | 9 / M2  |
|                        |                                                                                     | TOTAL                     |       | EA | 29790 | 17220 | 630 | 10790 | 1150 |         |

## CLIENT:



Department of Urban Development & Building Construction (DUDBC)  
Urban Resilience and Livability Improvement Project (URLIP)  
Project Coordination Office  
Babarmahal, Kathmandu, Nepal

## PROJECT TITLE:

# Danda River Corridor Development

## NOTE:

The following drawings have been prepared in accordance with the Final DPR of Western Urban Corridor Development Project Report

## ISSUES & REVISIONS:

| NO. | DATE      | REVISION |
|-----|-----------|----------|
| 1   | June 2026 | First    |
|     |           |          |
|     |           |          |

## SHEET TITLE:

SCHEDULE OF TREES


## SITE INFORMATION:

NAME: Danda River Corridor

AREA: 109294 sq meters

LOCATION: Siddharthanagar Municipality

| CONSULTANT                                    | CLIENT       |
|-----------------------------------------------|--------------|
| Team Leader:<br>Dr.Er.Madhav Narayan Shrestha | Approved By: |
| Reviewed By:<br>Ar. Shristee Shrestha         |              |

 Design Revision by: 

## SUPERVISION & DESIGN CONSULTANT (SDC)

Building Design Authority(P) Ltd.- BN- UDAYA JV



PAPER SIZE: A3

SCALE: -

DATE: June 2026

SHEET NO: L-36 B





GREEN AREA-A ZONE

| NUMBER | UNIT           | QTY       | REMARK |
|--------|----------------|-----------|--------|
| 1      | m <sup>2</sup> | 7,917.9   |        |
| 2      | m <sup>2</sup> | 753.76    |        |
| 3      | m <sup>2</sup> | 188.17    |        |
| 4      | m <sup>2</sup> | 445.93    |        |
| 5      | m <sup>2</sup> | 1,443.8   |        |
| 6      | m <sup>2</sup> | 968.27    |        |
| 7      | m <sup>2</sup> | 1291.96   |        |
| 8      | m <sup>2</sup> | 2093.15   |        |
| 9      | m <sup>2</sup> | 258.62    |        |
| 10     | m <sup>2</sup> | 250.85    |        |
| 11     | m <sup>2</sup> | 7,156.56  |        |
| 12     | m <sup>2</sup> | 1081.07   |        |
| 13     | m <sup>2</sup> | 407.6     |        |
| 14     | m <sup>2</sup> | 909.12    |        |
| 15     | m <sup>2</sup> | 5504.15   |        |
| 16     | m <sup>2</sup> | 3863.45   |        |
| TOTAL  | m <sup>2</sup> | 34,534.36 |        |

**CLIENT:**  
 Department of Urban Development & Building Construction (DUDBC)  
Urban Resilience and Livability Improvement Project (URLIP)  
Project Coordination Office  
Babarmahal, Kathmandu, Nepal

**PROJECT TITLE:**  
Danda River  
Corridor Development

**NOTE:**  
The following drawings have been prepared in accordance with the Final DPR of Western Urban Corridor Development Project Report

**ISSUES & REVISIONS:**

| NO. | DATE      | REVISION |
|-----|-----------|----------|
| 1   | June 2026 | First    |
|     |           |          |
|     |           |          |

**SHEET TITLE:** MASTER PLAN ZONE A  
Green Area Plan

**SITE INFORMATION:**

NAME: Danda River Corridor  
AREA: 109294 sq meters  
LOCATION: Siddharthanagar Municipality

| CONSULTANT                                    | CLIENT       |
|-----------------------------------------------|--------------|
| Team Leader:<br>Dr.Er.Madhav Narayan Shrestha | Approved By: |
| Reviewed By:<br>Ar. Shristee Shrestha         |              |


Design Revision by: 

**SUPERVISION & DESIGN CONSULTANT (SDC)**  
Building Design Authority(P) Ltd.- BN- UDAYA JV



PAPER SIZE: A3  
DATE: June 2026  
SCALE: 1:1500  
SHEET NO: L-037



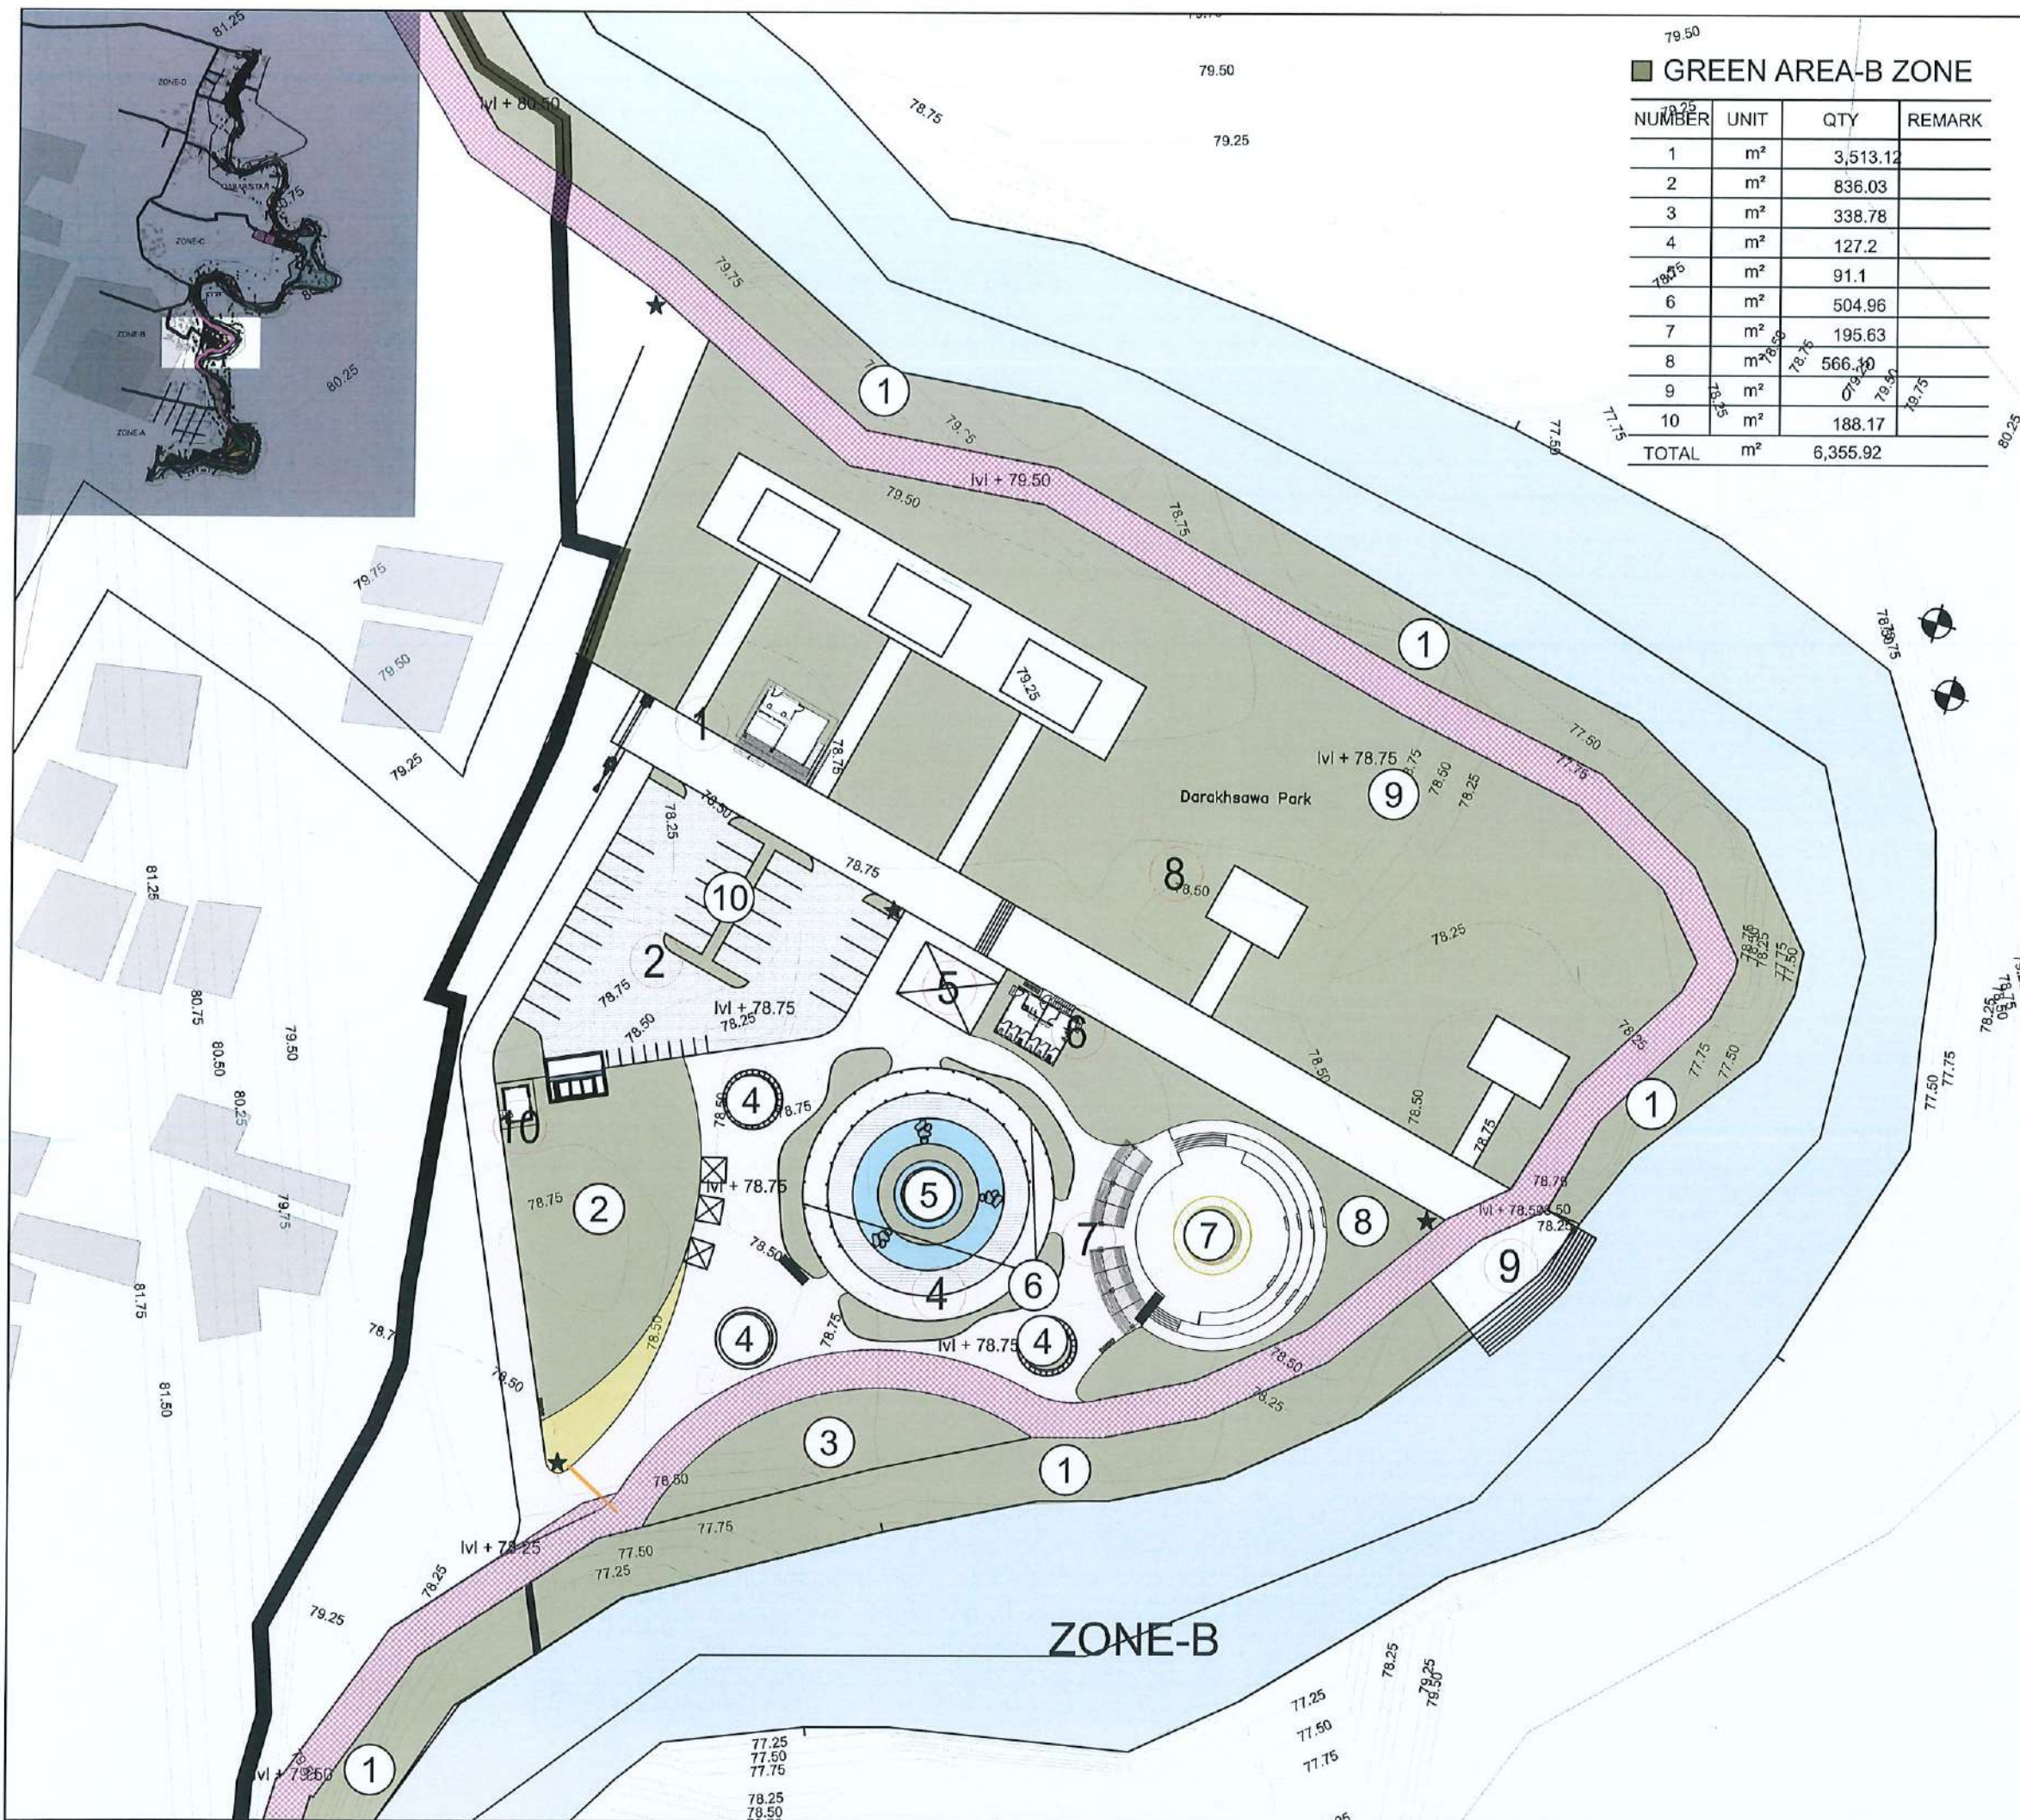

**CLIENT:**  
  
Department of Urban Development & Building Construction (DUDBC)  
Urban Resilience and Livability Improvement Project (URLIP)  
Project Coordination Office  
Babarmahal, Kathmandu, Nepal

**PROJECT TITLE:**  
**Danda River Corridor Development**

**NOTE:**  
The following drawings have been prepared in accordance with the Final DPR of Western Urban Corridor Development Project Report

**ISSUES & REVISIONS:**


| NO. | DATE      | REVISION |
|-----|-----------|----------|
| 1   | June 2026 | First    |

**SHEET TITLE:** MASTER PLAN ZONE B Green Area Plan

**SITE INFORMATION:**

NAME: Danda River Corridor  
AREA: 109294 sq meters  
LOCATION: Siddharthanagar Municipality

| CONSULTANT                                    | CLIENT       |
|-----------------------------------------------|--------------|
| Team Leader:<br>Dr.Er.Madhav Narayan Shrestha | Approved By: |
| Reviewed By:<br>Ar. Shristee Shrestha         |              |

 
**Design Revision by:** 

**SUPERVISION & DESIGN CONSULTANT (SDC)**  
Building Design Authority(P) Ltd.- BN- UDAYA JV



PAPER SIZE: A3  
SCALE: 1:750  
DATE: June 2026  
SHEET NO: L-038



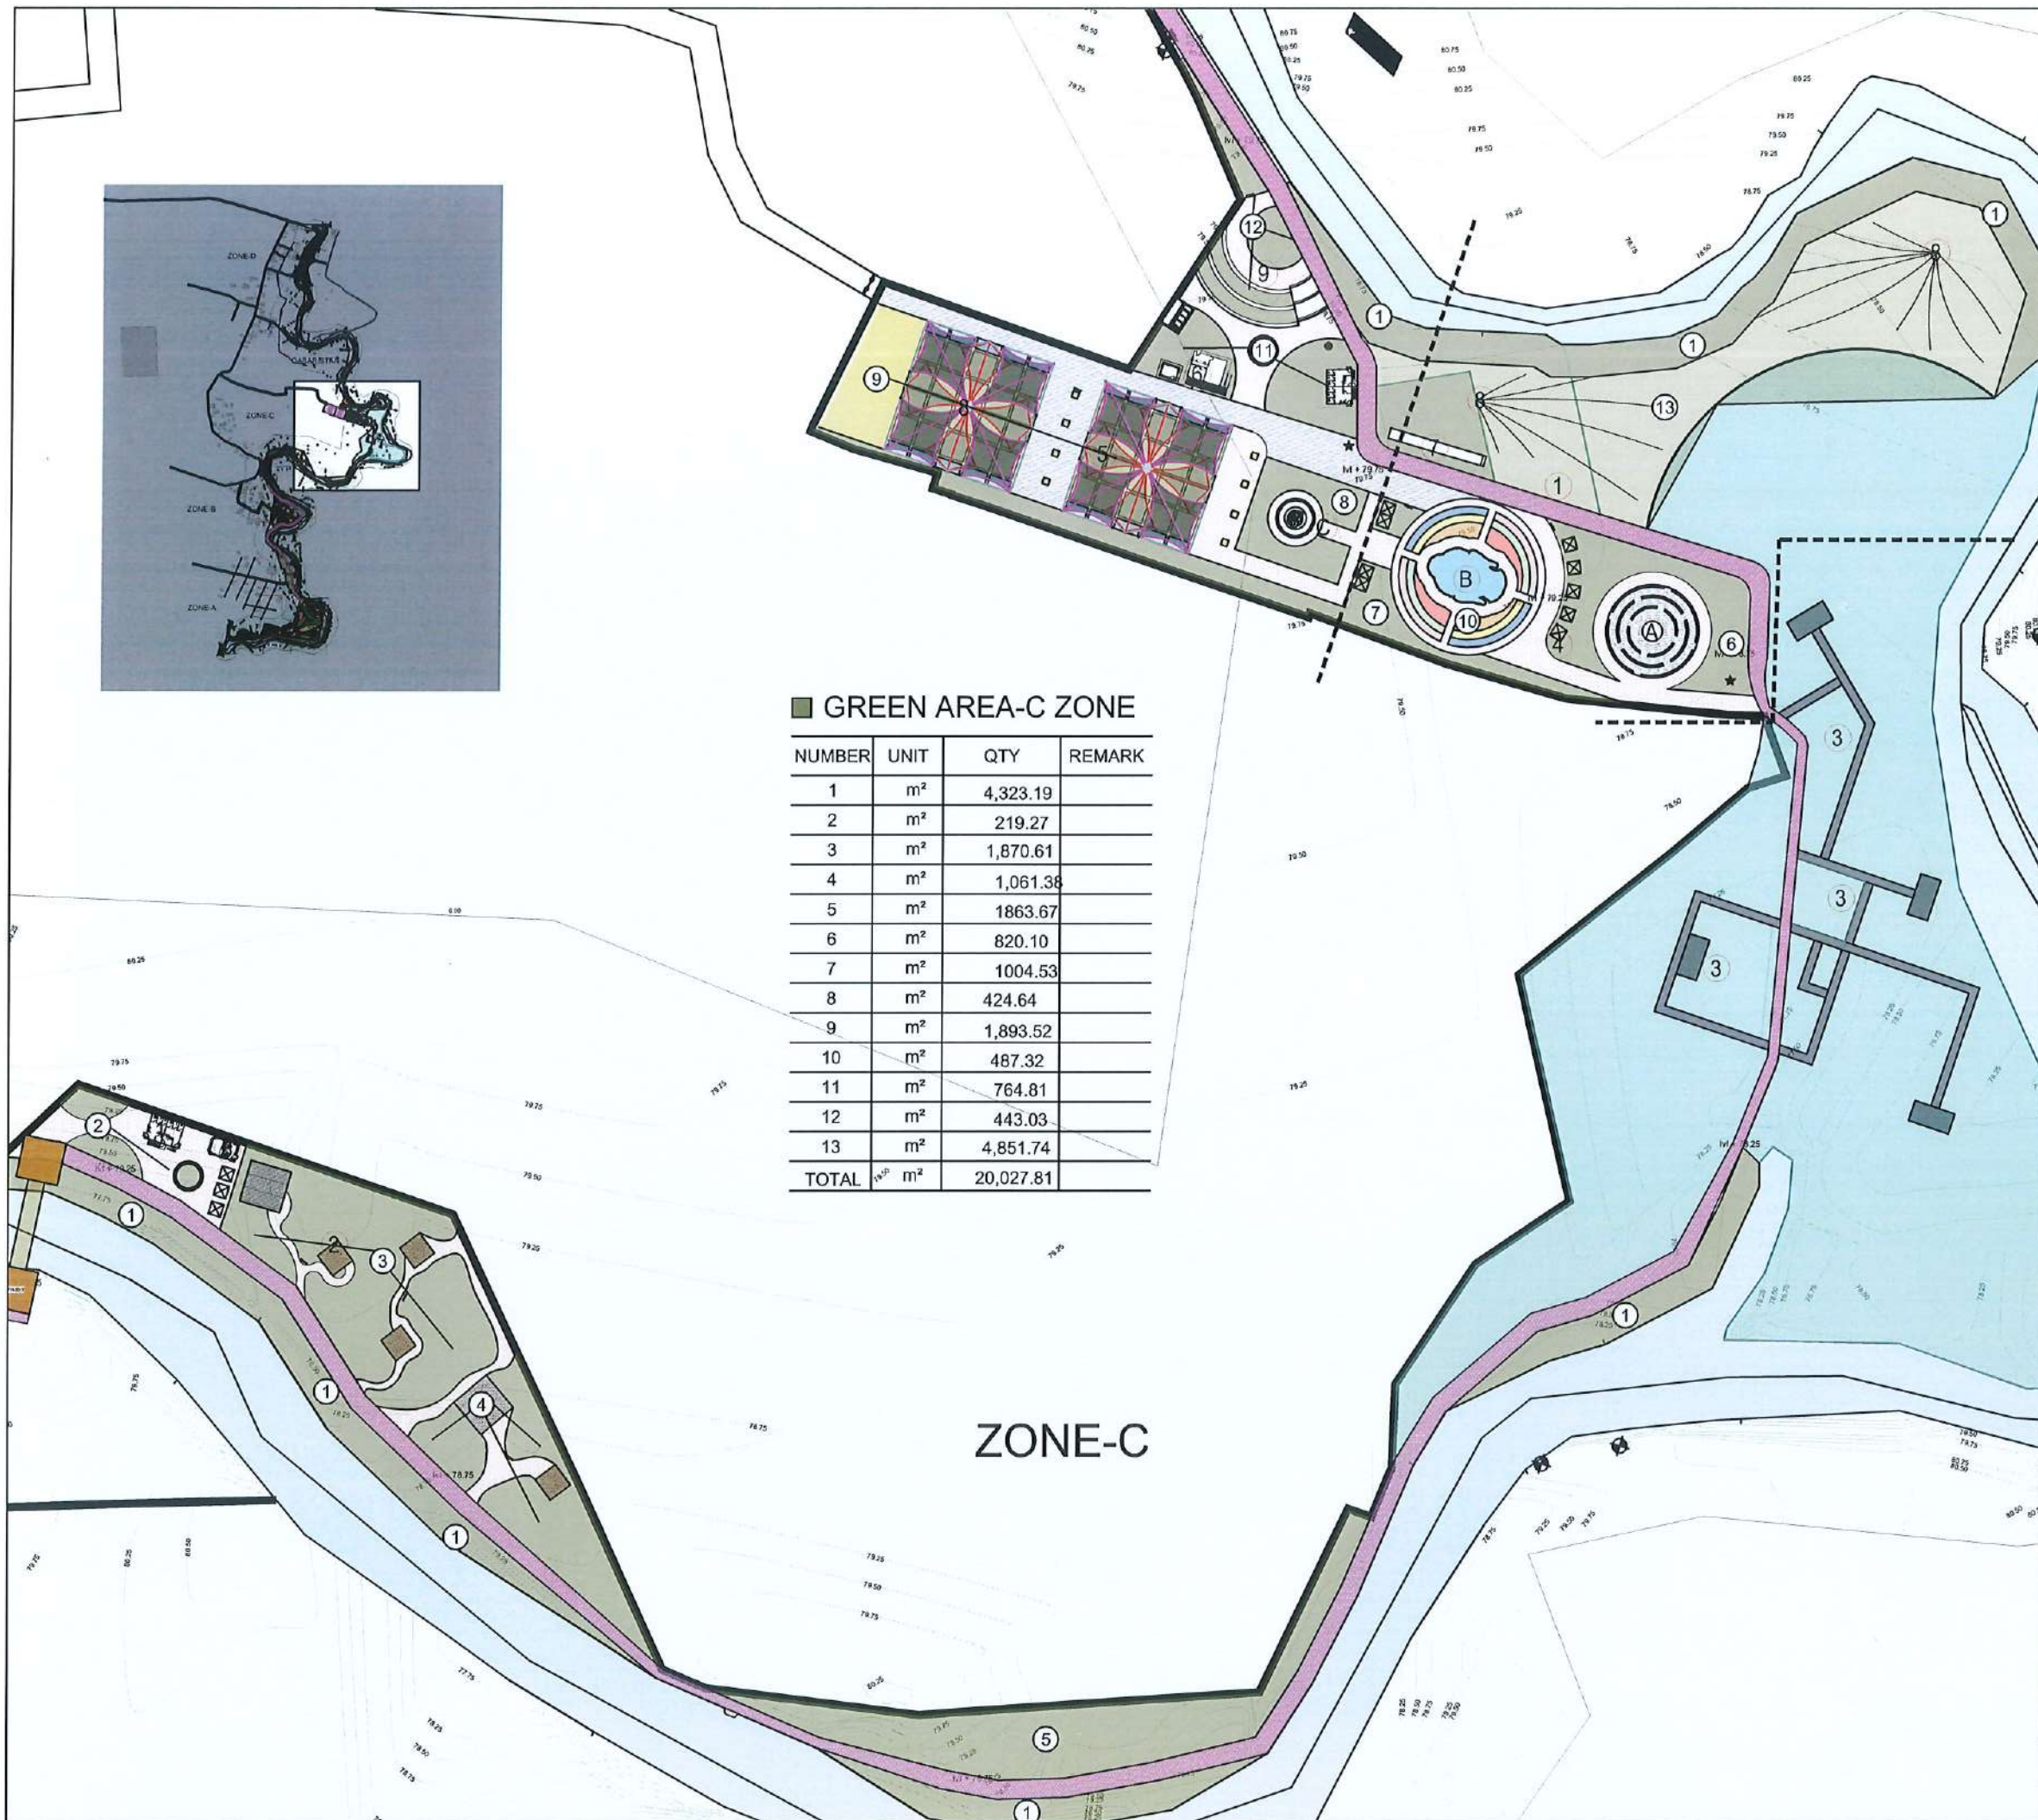

**CLIENT:**  
 Department of Urban Development & Building Construction (DUDBC)  
Urban Resilience and Livability Improvement Project (URLIP)  
Project Coordination Office  
Babarmahal, Kathmandu, Nepal

**PROJECT TITLE:**  
**Danda River Corridor Development**

**NOTE:**  
The following drawings have been prepared in accordance with the Final DPR of Western Urban Corridor Development Project Report


**ISSUES & REVISIONS:**

| NO. | DATE      | REVISION |
|-----|-----------|----------|
| 1   | June 2026 | First    |
|     |           |          |
|     |           |          |

**SHEET TITLE:** MASTER PLAN ZONE C Green Area Plan

**SITE INFORMATION:**  
NAME: Danda River Corridor  
AREA: 109294 sq meters  
LOCATION: Siddharthanagar Municipality

| CONSULTANT                                    | CLIENT       |
|-----------------------------------------------|--------------|
| Team Leader:<br>Dr.Er.Madhav Narayan Shrestha | Approved By: |
| Reviewed By:<br>Ar. Shristee Shrestha         |              |


 
**Design Revision by:** 

**SUPERVISION & DESIGN CONSULTANT (SDC)**  
Building Design Authority(P) Ltd.- BN- UDAYA JV



|                 |                 |
|-----------------|-----------------|
| PAPER SIZE: A3  | SCALE: 1:1500   |
| DATE: June 2026 | SHEET NO: L-039 |



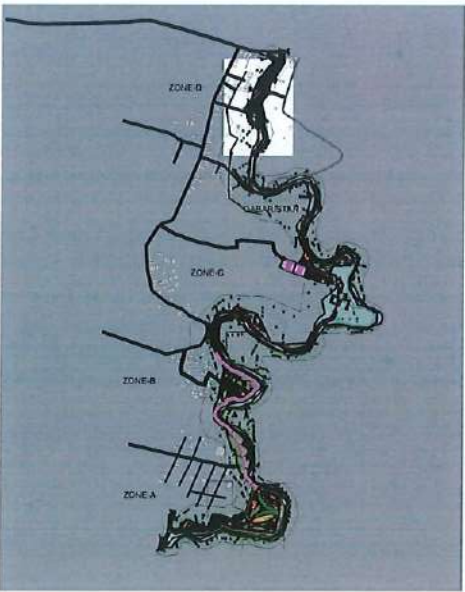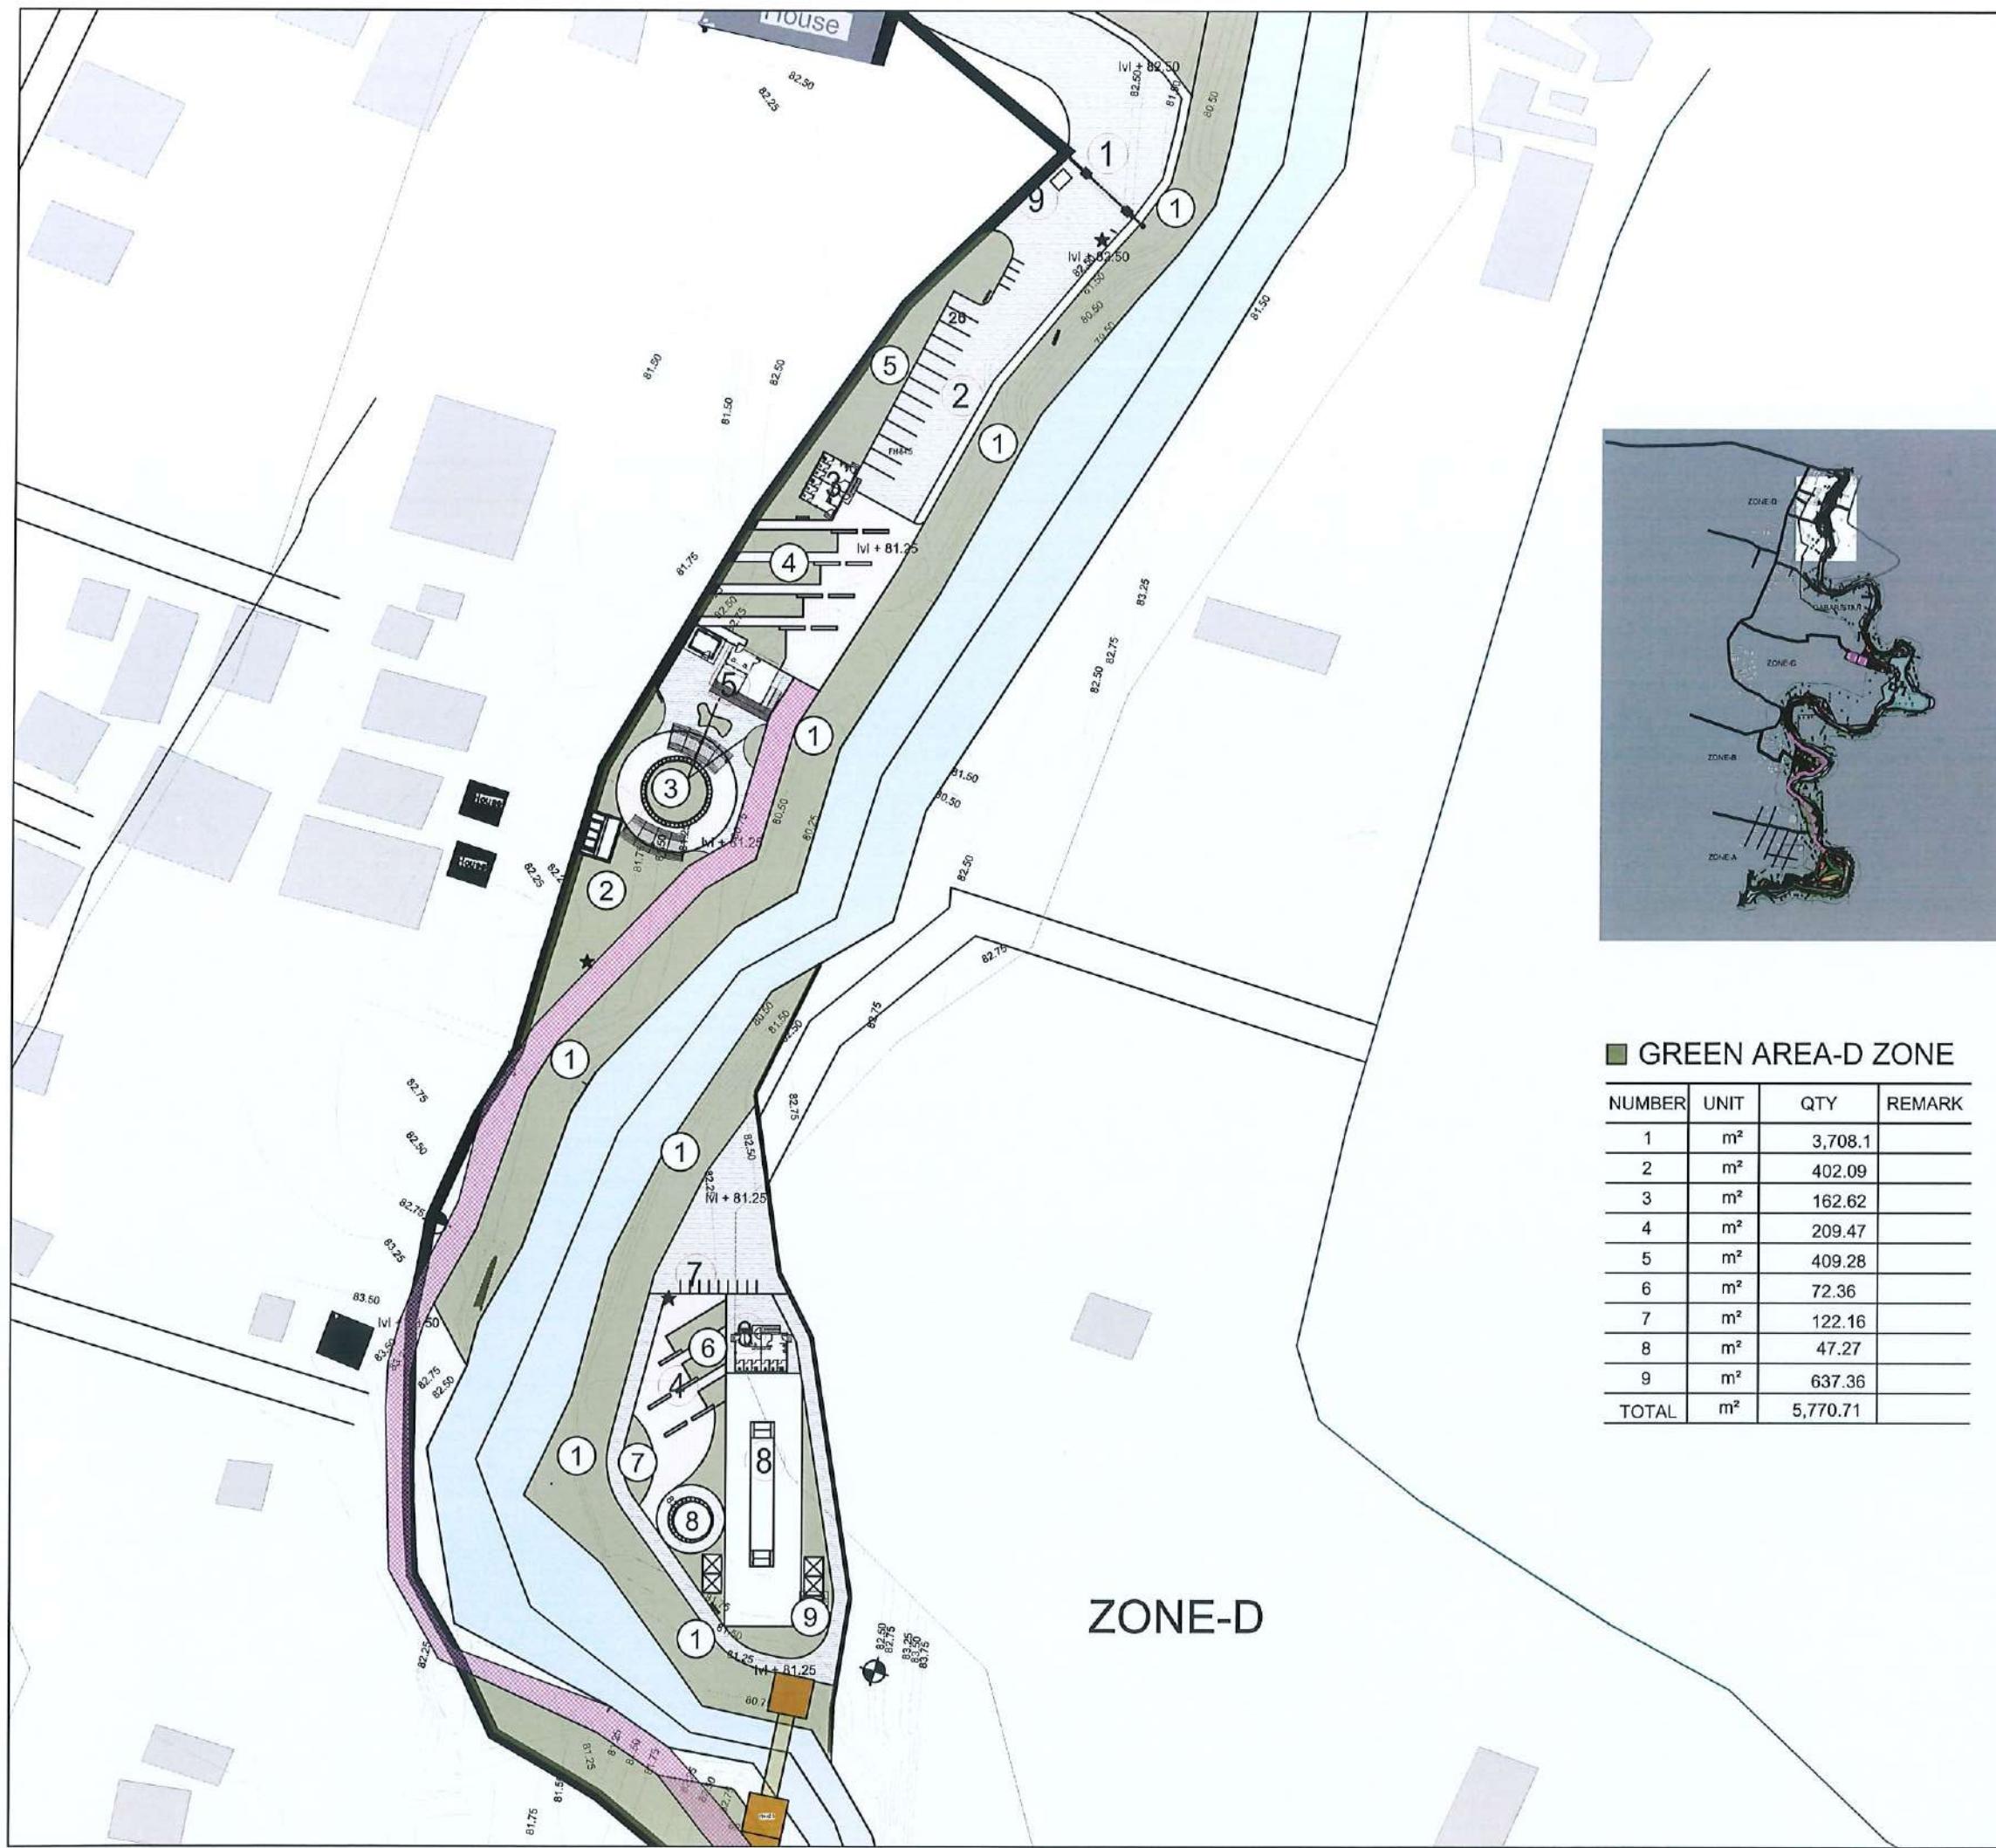

| GREEN AREA-D ZONE |                |          |        |
|-------------------|----------------|----------|--------|
| NUMBER            | UNIT           | QTY      | REMARK |
| 1                 | m <sup>2</sup> | 3,708.1  |        |
| 2                 | m <sup>2</sup> | 402.09   |        |
| 3                 | m <sup>2</sup> | 162.62   |        |
| 4                 | m <sup>2</sup> | 209.47   |        |
| 5                 | m <sup>2</sup> | 409.28   |        |
| 6                 | m <sup>2</sup> | 72.36    |        |
| 7                 | m <sup>2</sup> | 122.16   |        |
| 8                 | m <sup>2</sup> | 47.27    |        |
| 9                 | m <sup>2</sup> | 637.36   |        |
| TOTAL             | m <sup>2</sup> | 5,770.71 |        |

**CLIENT:**  
 Department of Urban Development & Building Construction (DUDBC)  
Urban Resilience and Livability Improvement Project (URLIP)  
Project Coordination Office  
Babarmahal, Kathmandu, Nepal

**PROJECT TITLE:**  
Danda River  
Corridor Development

**NOTE:**  
The following drawings have been prepared in accordance with the Final DPR of Western Urban Corridor Development Project Report

**ISSUES & REVISIONS:**

| NO. | DATE      | REVISION |
|-----|-----------|----------|
| 1   | June 2026 | First    |
|     |           |          |
|     |           |          |

**SHEET TITLE:** MASTER PLAN ZONE D  
Green Area Plan

**SITE INFORMATION:**

NAME: Danda River Corridor  
AREA: 109294 sq meters  
LOCATION: Siddharthanagar Municipality

| CONSULTANT                                    | CLIENT       |
|-----------------------------------------------|--------------|
| Team Leader:<br>Dr.Er.Madhav Narayan Shrestha | Approved By: |
| Reviewed By:<br>Ar. Shristee Shrestha         |              |

Design Revision by: 

**SUPERVISION & DESIGN CONSULTANT (SDC)**  
Building Design Authority(P) Ltd.- BN- UDAYA JV





PAPER SIZE: A3  
DATE: June 2026  
SCALE: 1:1500  
SHEET NO: L-040







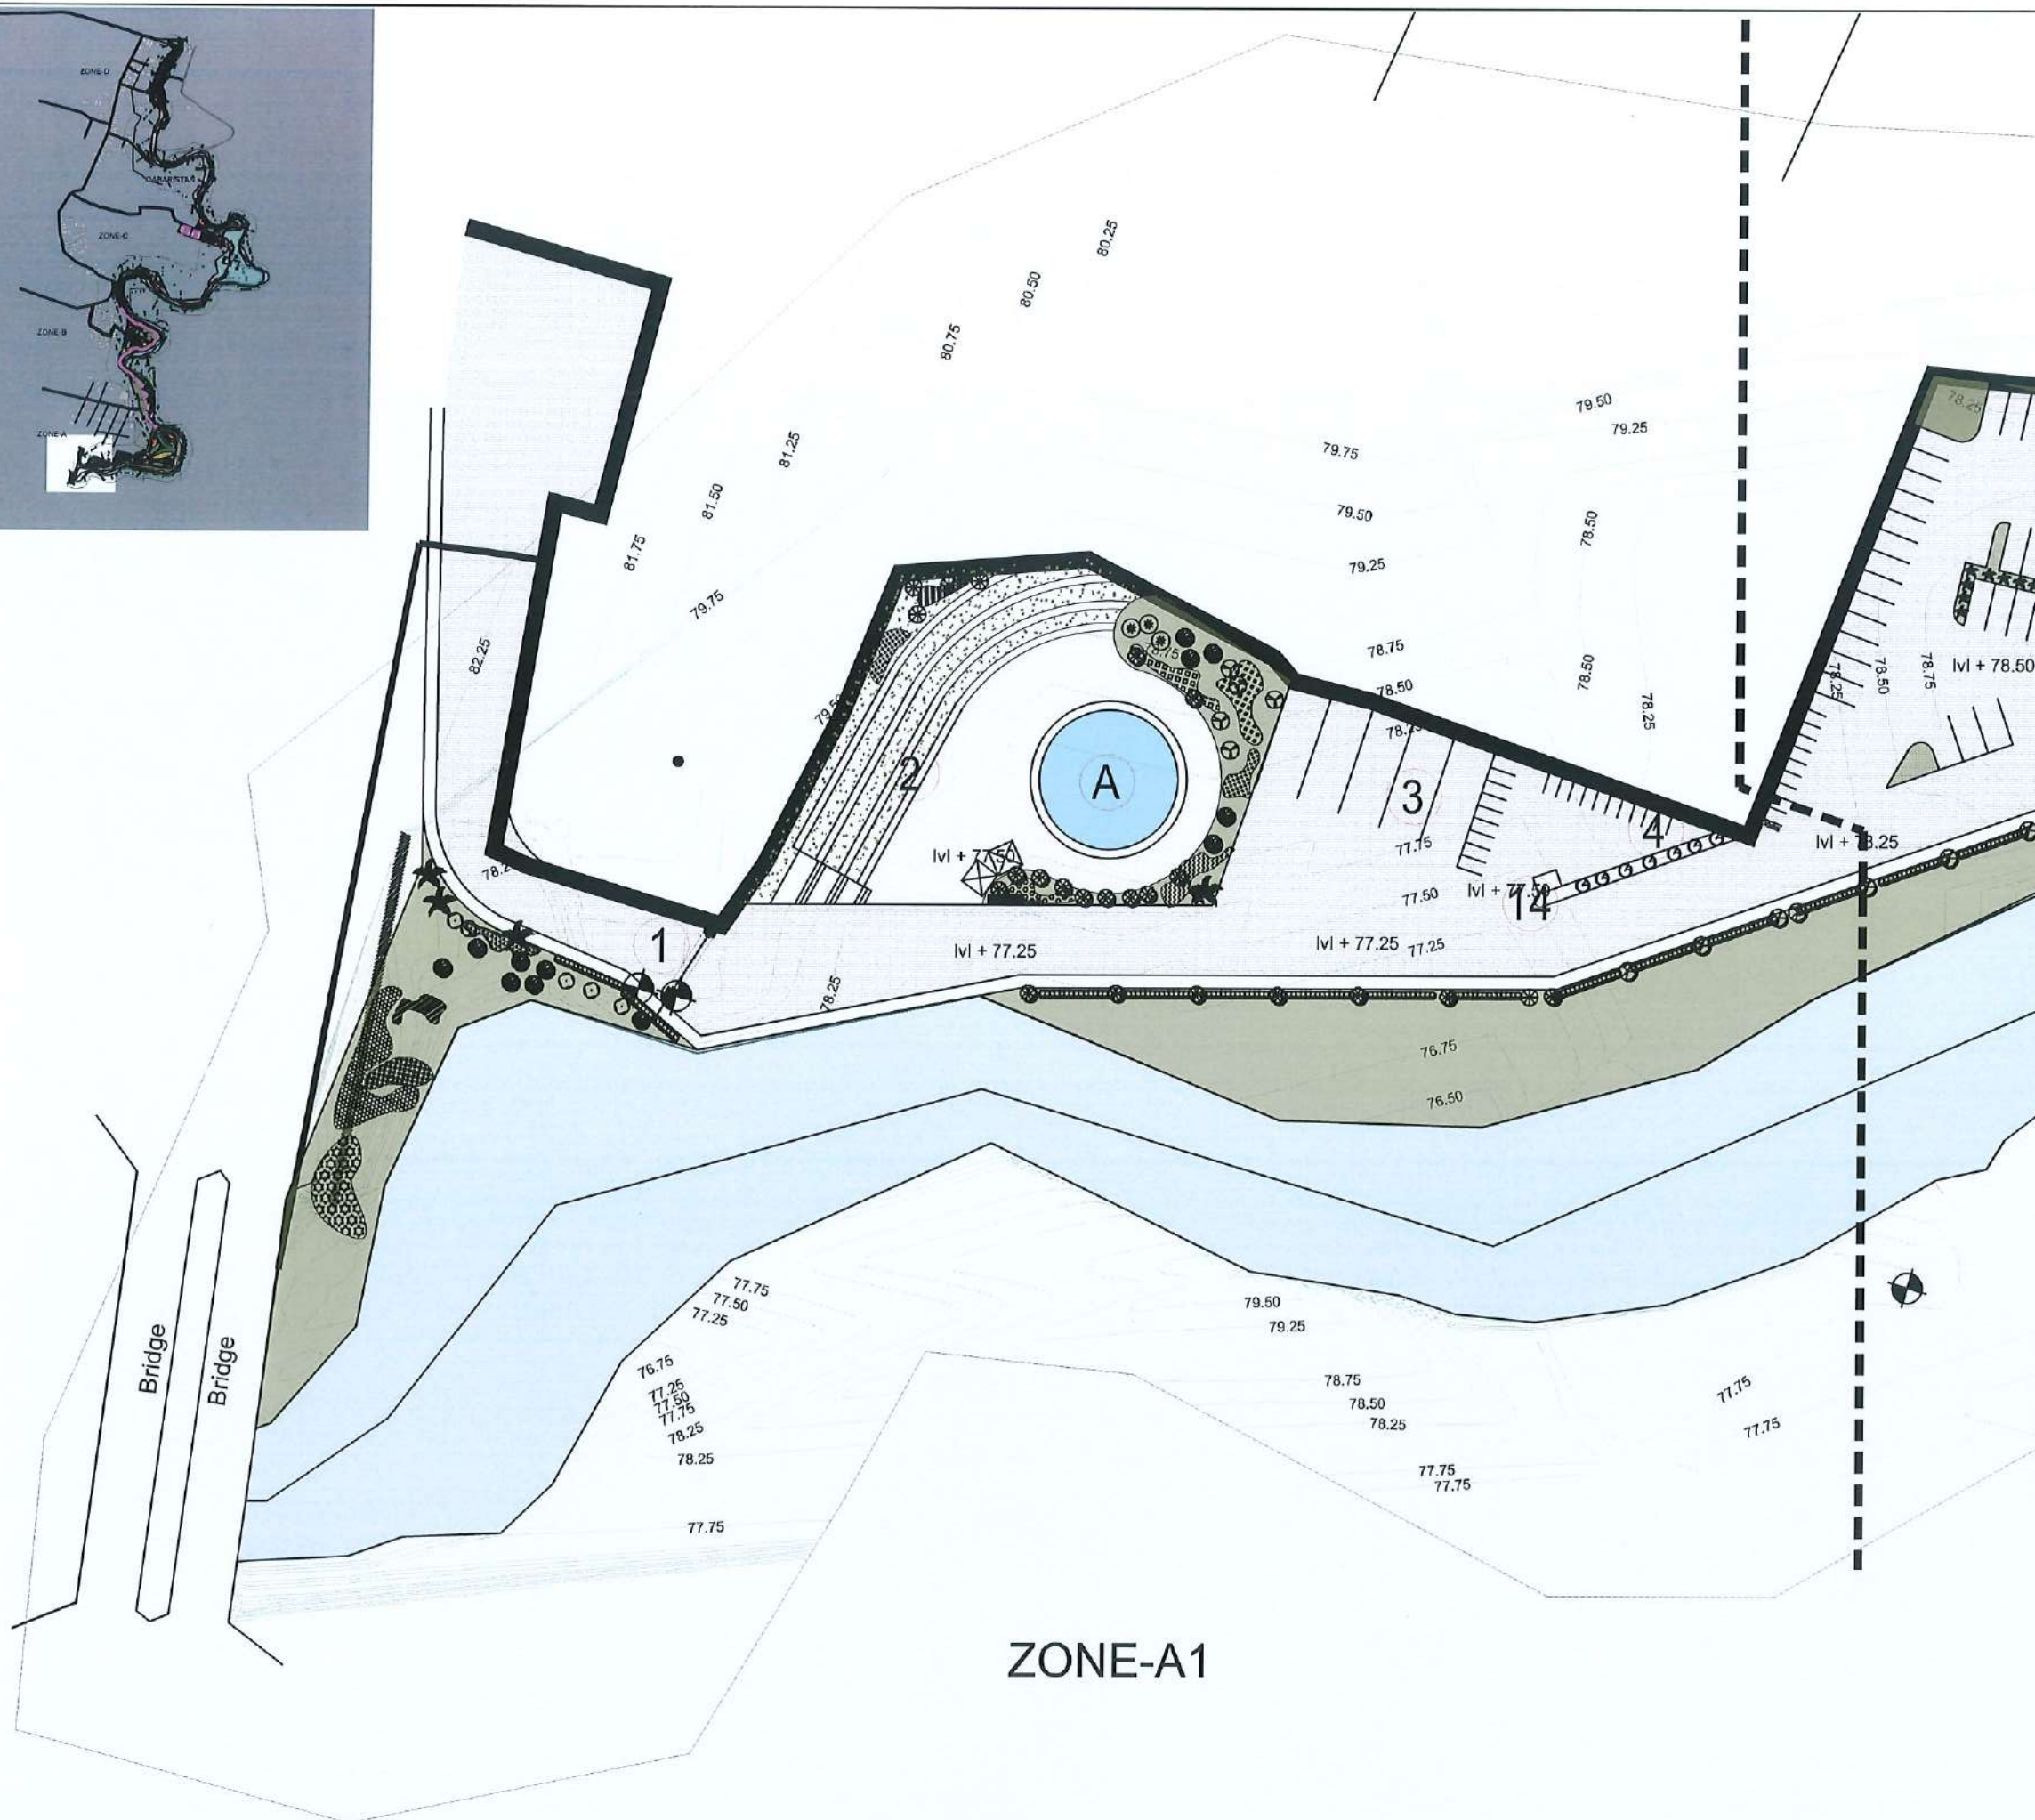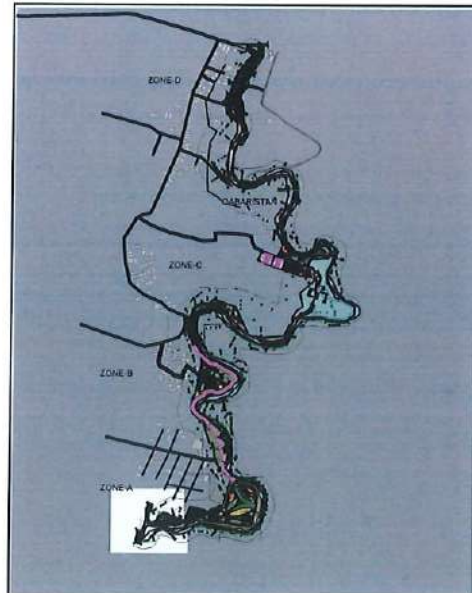

**CLIENT:**  


Department of Urban Development &  
Building Construction (DUDBC)  
Urban Resilience and Livability Improvement Project  
(URLIP)  
Project Coordination Office  
Babarmahal, Kathmandu, Nepal

**PROJECT TITLE:**  
Danda River  
Corridor Development

**NOTE:**  
The following drawings have been prepared in  
accordance with the Final DPR of Western  
Urban Corridor Development Project Report


**ISSUES & REVISIONS:**

| NO. | DATE      | REVISION |
|-----|-----------|----------|
| 1   | June 2026 | First    |
|     |           |          |
|     |           |          |

**SHEET TITLE:** MASTER PLAN ZONE A1  
Planting Plan Detail

**SITE INFORMATION:**  
NAME: Danda River Corridor  
AREA: 109294 sq meters  
LOCATION: Siddharthanagar Municipality

| CONSULTANT                                    | CLIENT       |
|-----------------------------------------------|--------------|
| Team Leader:<br>Dr.Er.Madhav Narayan Shrestha | Approved By: |
| Reviewed By:<br>Ar. Shristee Shrestha         |              |

 
**Design Revision by:** 

**SUPERVISION & DESIGN CONSULTANT (SDC)**  
Building Design Authority(P) Ltd.- BN- UDAYA JV



|                 |                 |
|-----------------|-----------------|
| PAPER SIZE: A3  | SCALE: 1:750    |
| DATE: June 2026 | SHEET NO: L-042 |



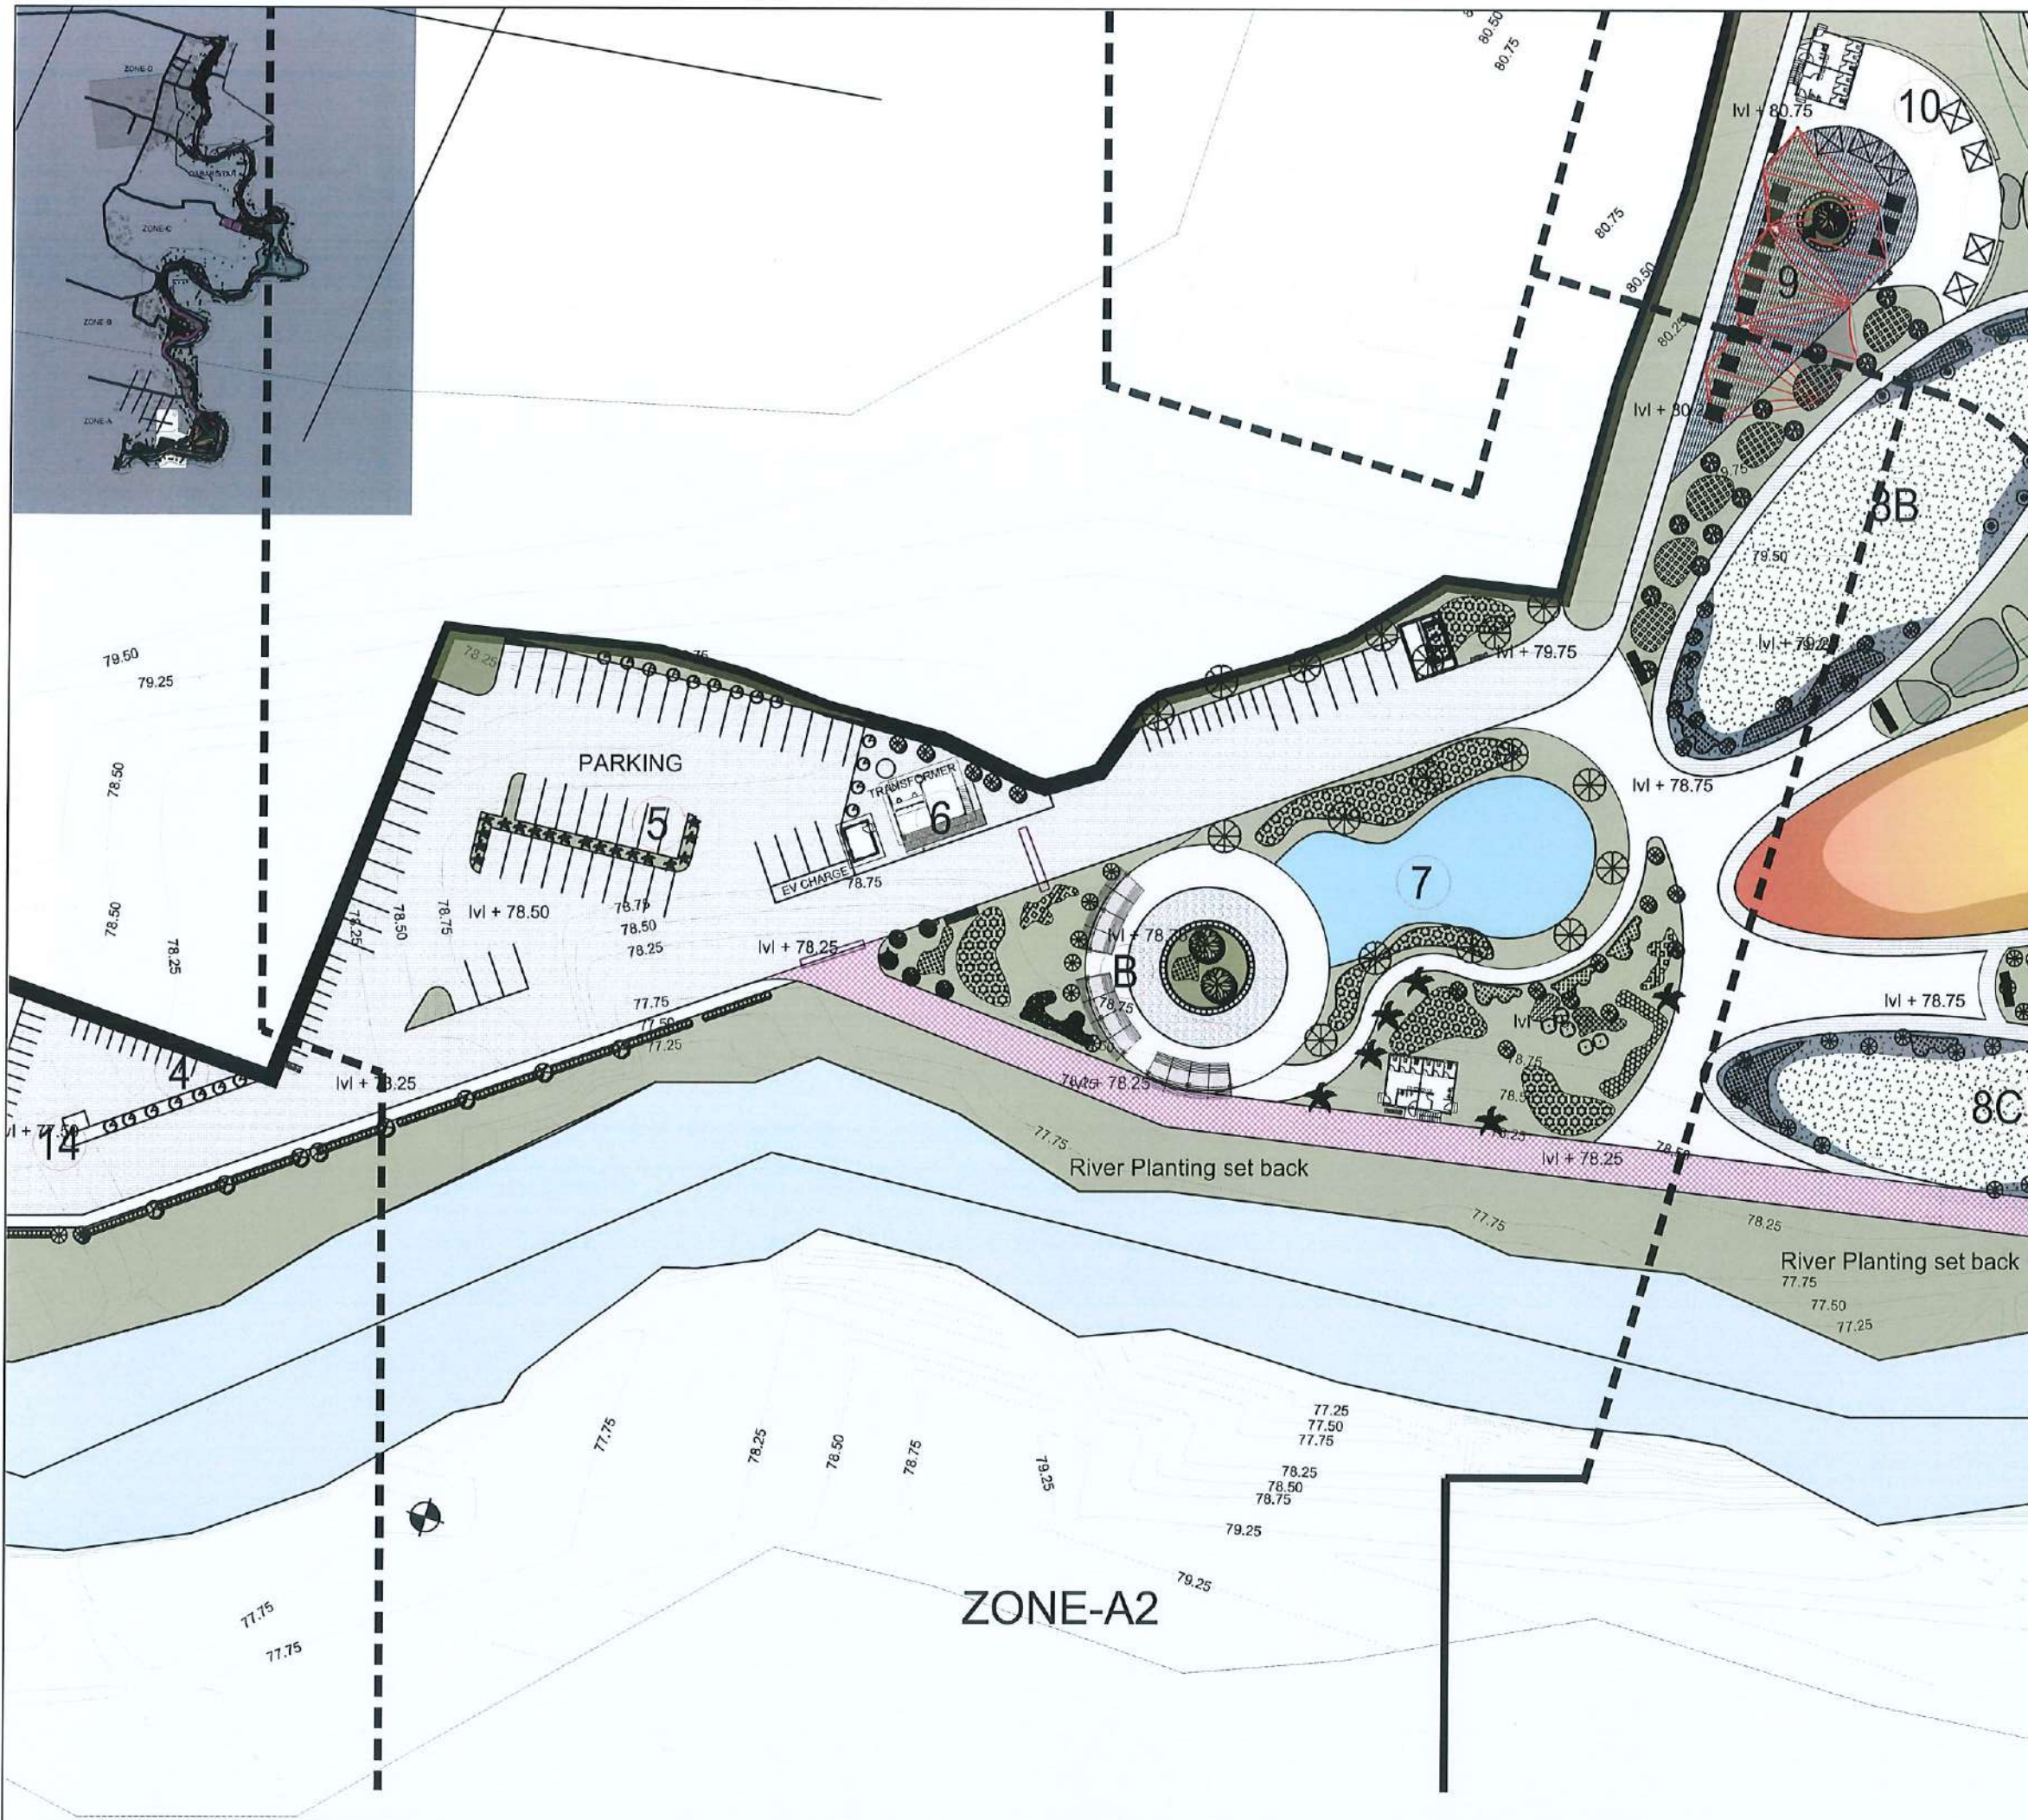

**CLIENT:**  
 Department of Urban Development & Building Construction (DUDBC)  
Urban Resilience and Livability Improvement Project (URLIP)  
Project Coordination Office  
Babarmahal, Kathmandu, Nepal

**PROJECT TITLE:**  
Danda River  
Corridor Development

**NOTE:**  
The following drawings have been prepared in accordance with the Final DPR of Western Urban Corridor Development Project Report

**ISSUES & REVISIONS:**

| NO. | DATE      | REVISION |
|-----|-----------|----------|
| 1   | June 2026 | First    |
|     |           |          |
|     |           |          |

**SHEET TITLE:** MASTER PLAN ZONE A2  
Planting Plan Detail

**SITE INFORMATION:**  
NAME: Danda River Corridor  
AREA: 109294 sq meters  
LOCATION: Siddharthanagar Municipality


| CONSULTANT                                    | CLIENT       |
|-----------------------------------------------|--------------|
| Team Leader:<br>Dr.Er.Madhav Narayan Shrestha | Approved By: |
| Reviewed By:<br>Ar. Shristee Shrestha         |              |

**Design Revision by:**   
**SUPERVISION & DESIGN CONSULTANT (SDC)**  
Building Design Authority(P) Ltd. - BN-UDAYA JV



|                 |                 |
|-----------------|-----------------|
| PAPER SIZE: A3  | SCALE: 1:750    |
| DATE: June 2026 | SHEET NO: L-043 |



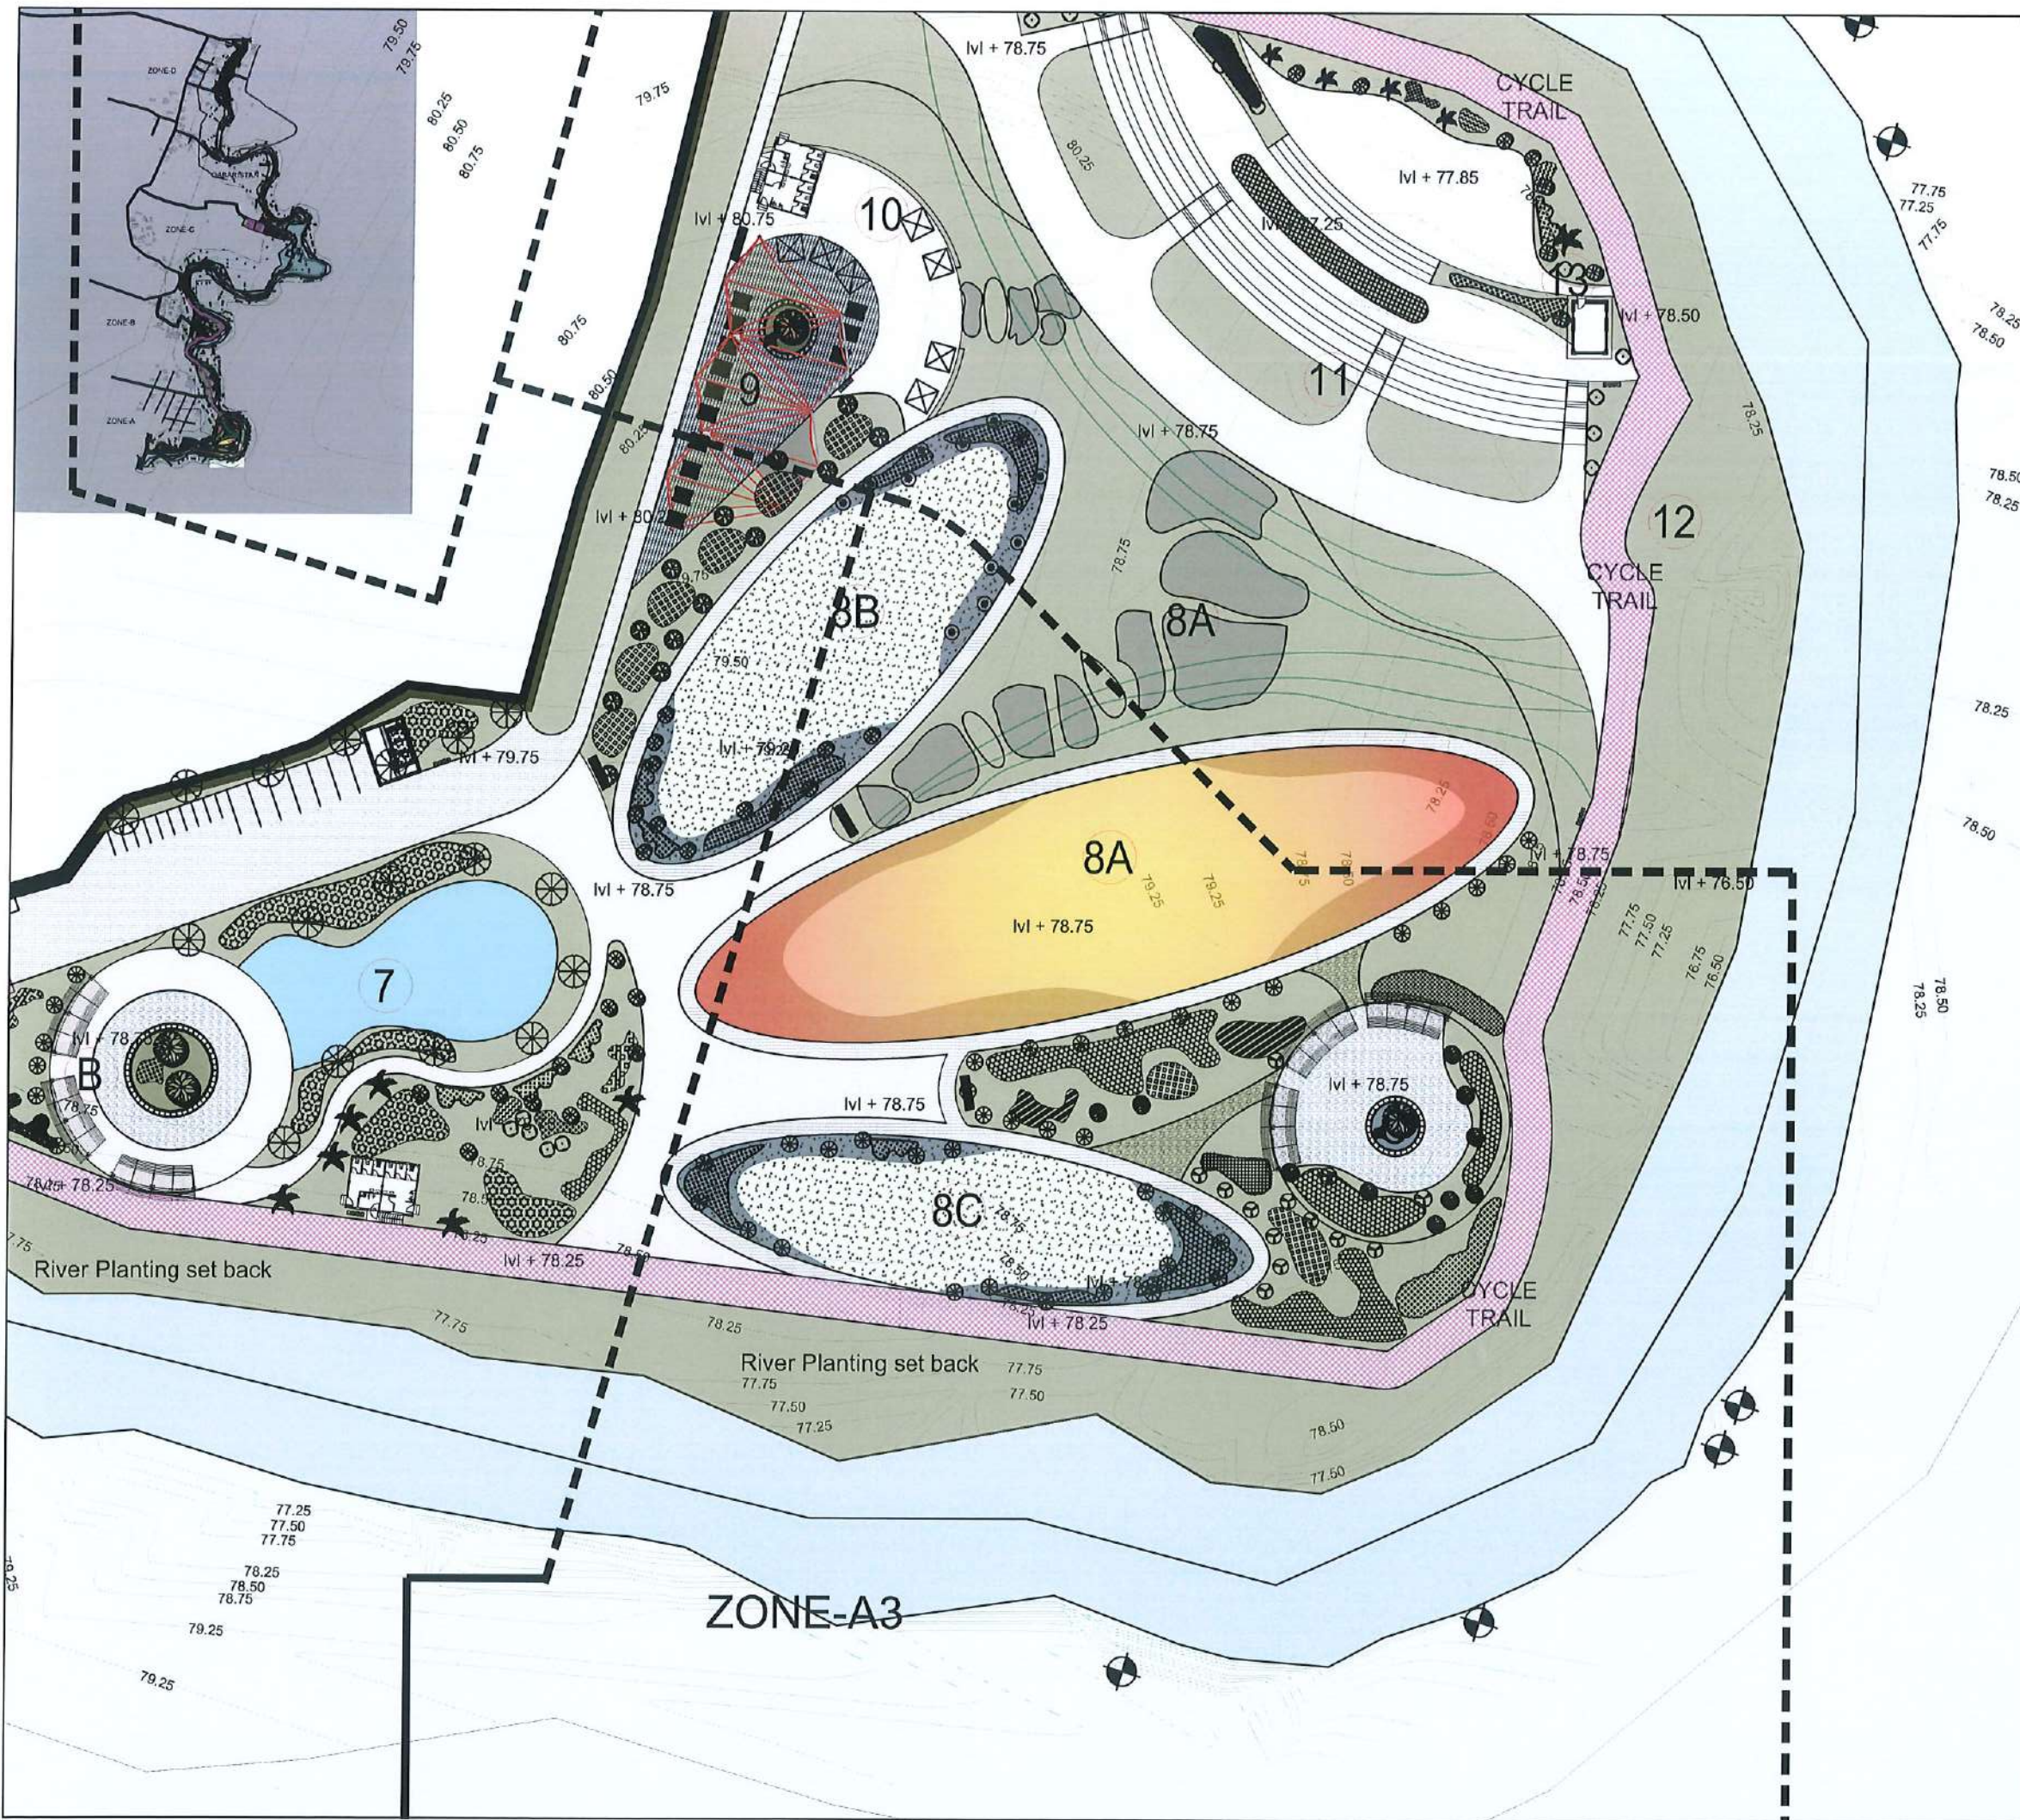

**CLIENT:**  
 Department of Urban Development & Building Construction (DUDBC)  
Urban Resilience and Livability Improvement Project (URLIP)  
Project Coordination Office  
Babarmahal, Kathmandu, Nepal

**PROJECT TITLE:**  
Danda River  
Corridor Development

**NOTE:**  
The following drawings have been prepared in accordance with the Final DPR of Western Urban Corridor Development Project Report

**ISSUES & REVISIONS:**

| NO. | DATE      | REVISION |
|-----|-----------|----------|
| 1   | June 2026 | First    |
|     |           |          |
|     |           |          |
|     |           |          |

**SHEET TITLE:**  
MASTER PLAN ZONE A3  
Planting Plan Detail

**SITE INFORMATION:**  
NAME: Danda River Corridor  
AREA: 109294 sq meters  
LOCATION: Siddharthanagar Municipality


| CONSULTANT                                    | CLIENT                                                                                |
|-----------------------------------------------|---------------------------------------------------------------------------------------|
| Team Leader:<br>Dr.Er.Madhav Narayan Shrestha | Approved By:                                                                          |
| Reviewed By:<br>Ar. Shristee Shrestha         |  |

**Design Revision by:**   
**SUPERVISION & DESIGN CONSULTANT (SDC)**  
Building Design Authority(P) Ltd.- BN- UDAYA JV



|                 |                 |
|-----------------|-----------------|
| PAPER SIZE: A3  | SCALE: 1:750    |
| DATE: June 2026 | SHEET NO: L-044 |



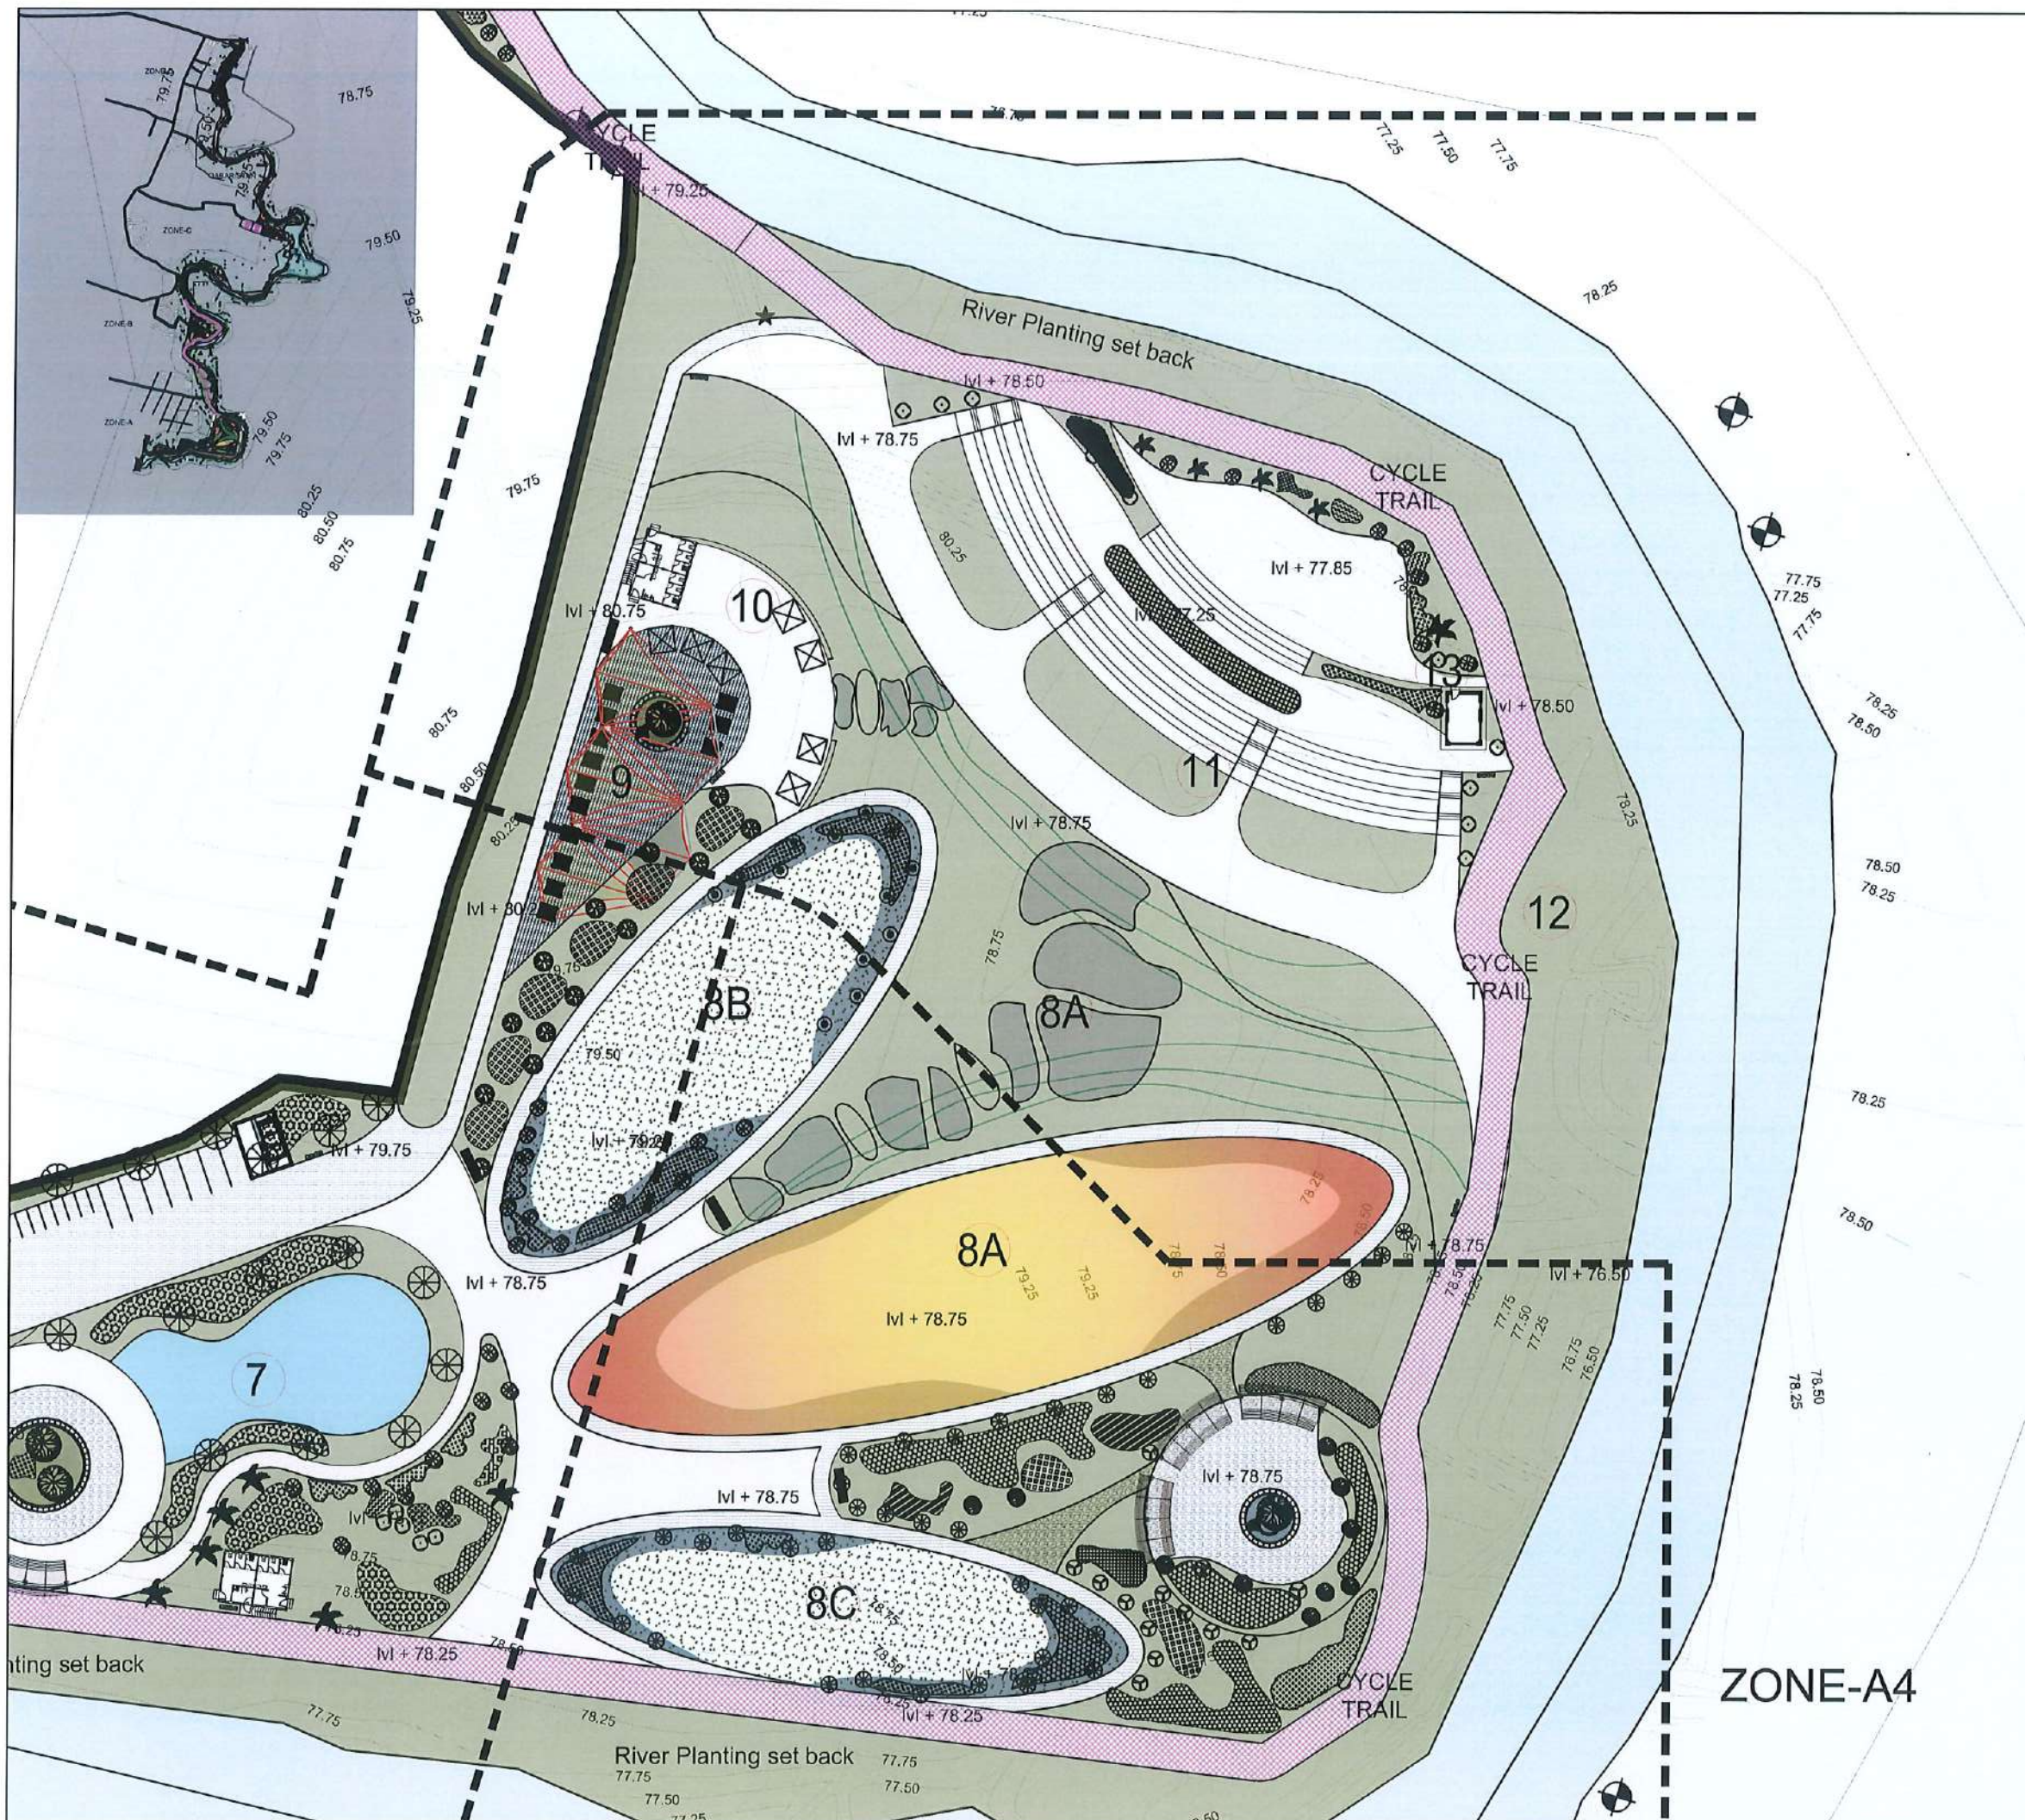

**CLIENT:**  
 Department of Urban Development & Building Construction (DUDBC)  
Urban Resilience and Livability Improvement Project (URLIP)  
Project Coordination Office  
Babarmahal, Kathmandu, Nepal

**PROJECT TITLE:**  
Danda River  
Corridor Development

**NOTE:**  
The following drawings have been prepared in accordance with the Final DPR of Western Urban Corridor Development Project Report

**ISSUES & REVISIONS:**

| NO. | DATE      | REVISION |
|-----|-----------|----------|
| 1   | June 2026 | First    |
|     |           |          |
|     |           |          |

**SHEET TITLE:** MASTER PLAN ZONE A4  
Planting Plan Detail

**SITE INFORMATION:**

NAME: Danda River Corridor  
AREA: 109294 sq meters  
LOCATION: Siddharthanagar Municipality

| CONSULTANT                                    | CLIENT       |
|-----------------------------------------------|--------------|
| Team Leader:<br>Dr.Er.Madhav Narayan Shrestha | Approved By: |
| Reviewed By:<br>Ar. Shristee Shrestha         |              |


**Design Revision by:** 

**SUPERVISION & DESIGN CONSULTANT (SDC)**  
Building Design Authority(P) Ltd.- BN- UDAYA JV



|                 |                 |
|-----------------|-----------------|
| PAPER SIZE: A3  | SCALE: 1:750    |
| DATE: June 2026 | SHEET NO: L-045 |



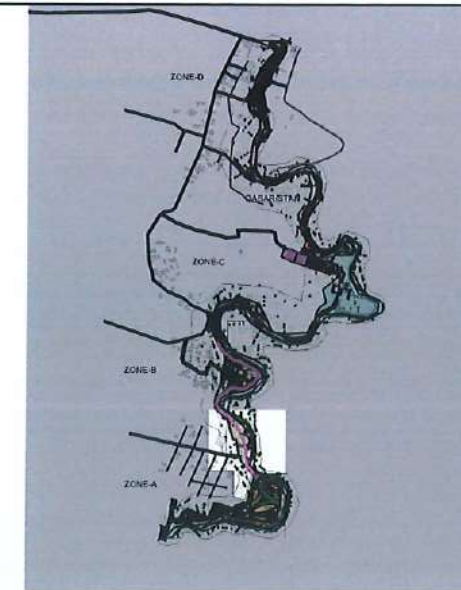

**CLIENT:**  
 Department of Urban Development & Building Construction (DUDBC)  
Urban Resilience and Livability Improvement Project (URLIP)  
Project Coordination Office  
Babarmahal, Kathmandu, Nepal

**PROJECT TITLE:**  
Danda River  
Corridor Development

**NOTE:**  
The following drawings have been prepared in accordance with the Final DPR of Western Urban Corridor Development Project Report

**ISSUES & REVISIONS:**

| NO. | DATE      | REVISION |
|-----|-----------|----------|
| 1   | June 2026 | First    |
|     |           |          |
|     |           |          |

**SHEET TITLE:** MASTER PLAN ZONE A4  
Planting Plan Detail

**SITE INFORMATION:**  
NAME: Danda River Corridor  
AREA: 109294 sq meters  
LOCATION: Siddharthanagar Municipality

| CONSULTANT                                    | CLIENT       |
|-----------------------------------------------|--------------|
| Team Leader:<br>Dr.Er.Madhav Narayan Shrestha | Approved By: |
| Reviewed By:<br>Ar. Shristee Shrestha         |              |

**Design Revision by:** 


**SUPERVISION & DESIGN CONSULTANT (SDC)**  
Building Design Authority(P) Ltd.- BN- UDAYA JV



|                 |                 |
|-----------------|-----------------|
| PAPER SIZE: A3  | SCALE: 1:750    |
| DATE: June 2026 | SHEET NO: L-046 |

ZONE-A5



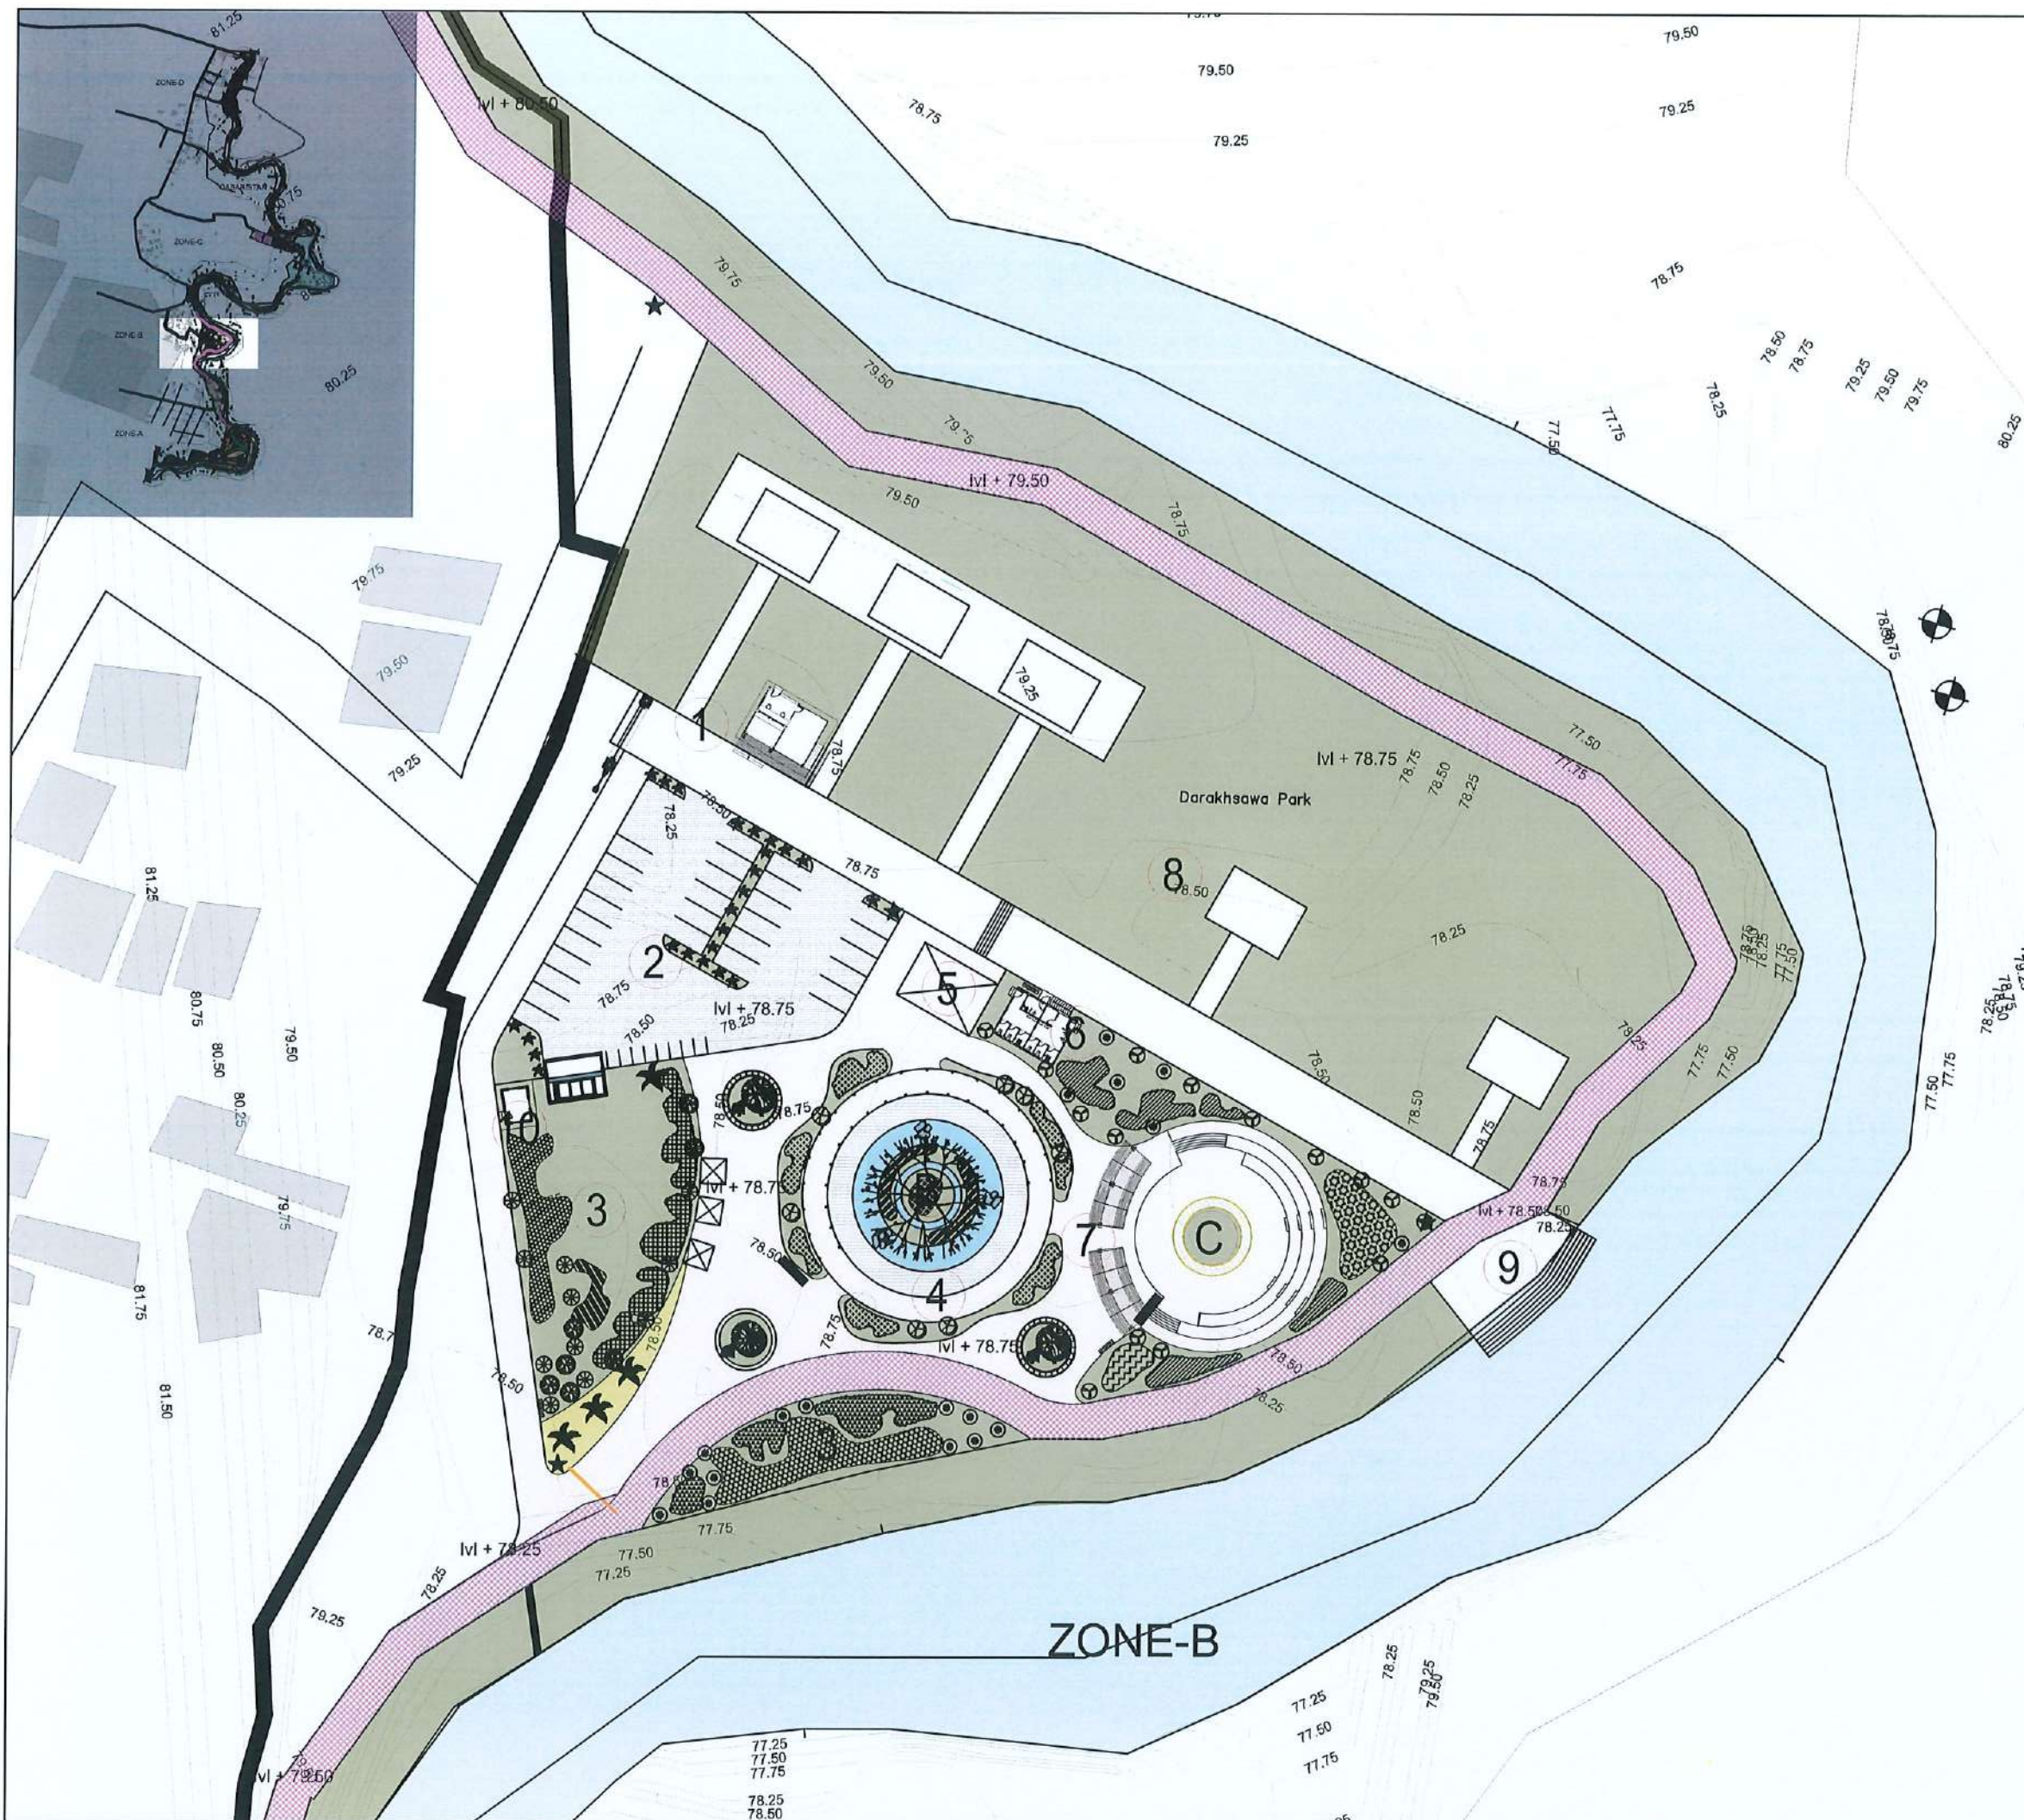

**CLIENT:**  
 Department of Urban Development & Building Construction (DUDBC)  
Urban Resilience and Livability Improvement Project (URLIP)  
Project Coordination Office  
Babarmahal, Kathmandu, Nepal

**PROJECT TITLE:**  
Danda River  
Corridor Development


**NOTE:**  
The following drawings have been prepared in accordance with the Final DPR of Western Urban Corridor Development Project Report

| ISSUES & REVISIONS: |           |          |
|---------------------|-----------|----------|
| NO.                 | DATE      | REVISION |
| 1                   | June 2026 | First    |
|                     |           |          |
|                     |           |          |

**SHEET TITLE:** MASTER PLAN ZONE B  
Planting Plan Detail

**SITE INFORMATION:**  
NAME: Danda River Corridor  
AREA: 109294 sq meters  
LOCATION: Siddharthanagar Municipality


| CONSULTANT                                    | CLIENT       |
|-----------------------------------------------|--------------|
| Team Leader:<br>Dr.Er.Madhav Narayan Shrestha | Approved By: |
| Reviewed By:<br>Ar. Shristee Shrestha         |              |

 **Design Revision by:**   
**SUPERVISION & DESIGN CONSULTANT (SDC)**  
Building Design Authority(P) Ltd.- BN- UDAYA JV



PAPER SIZE: A3  
DATE: June 2026  
SCALE: 1:750  
SHEET NO: L-047



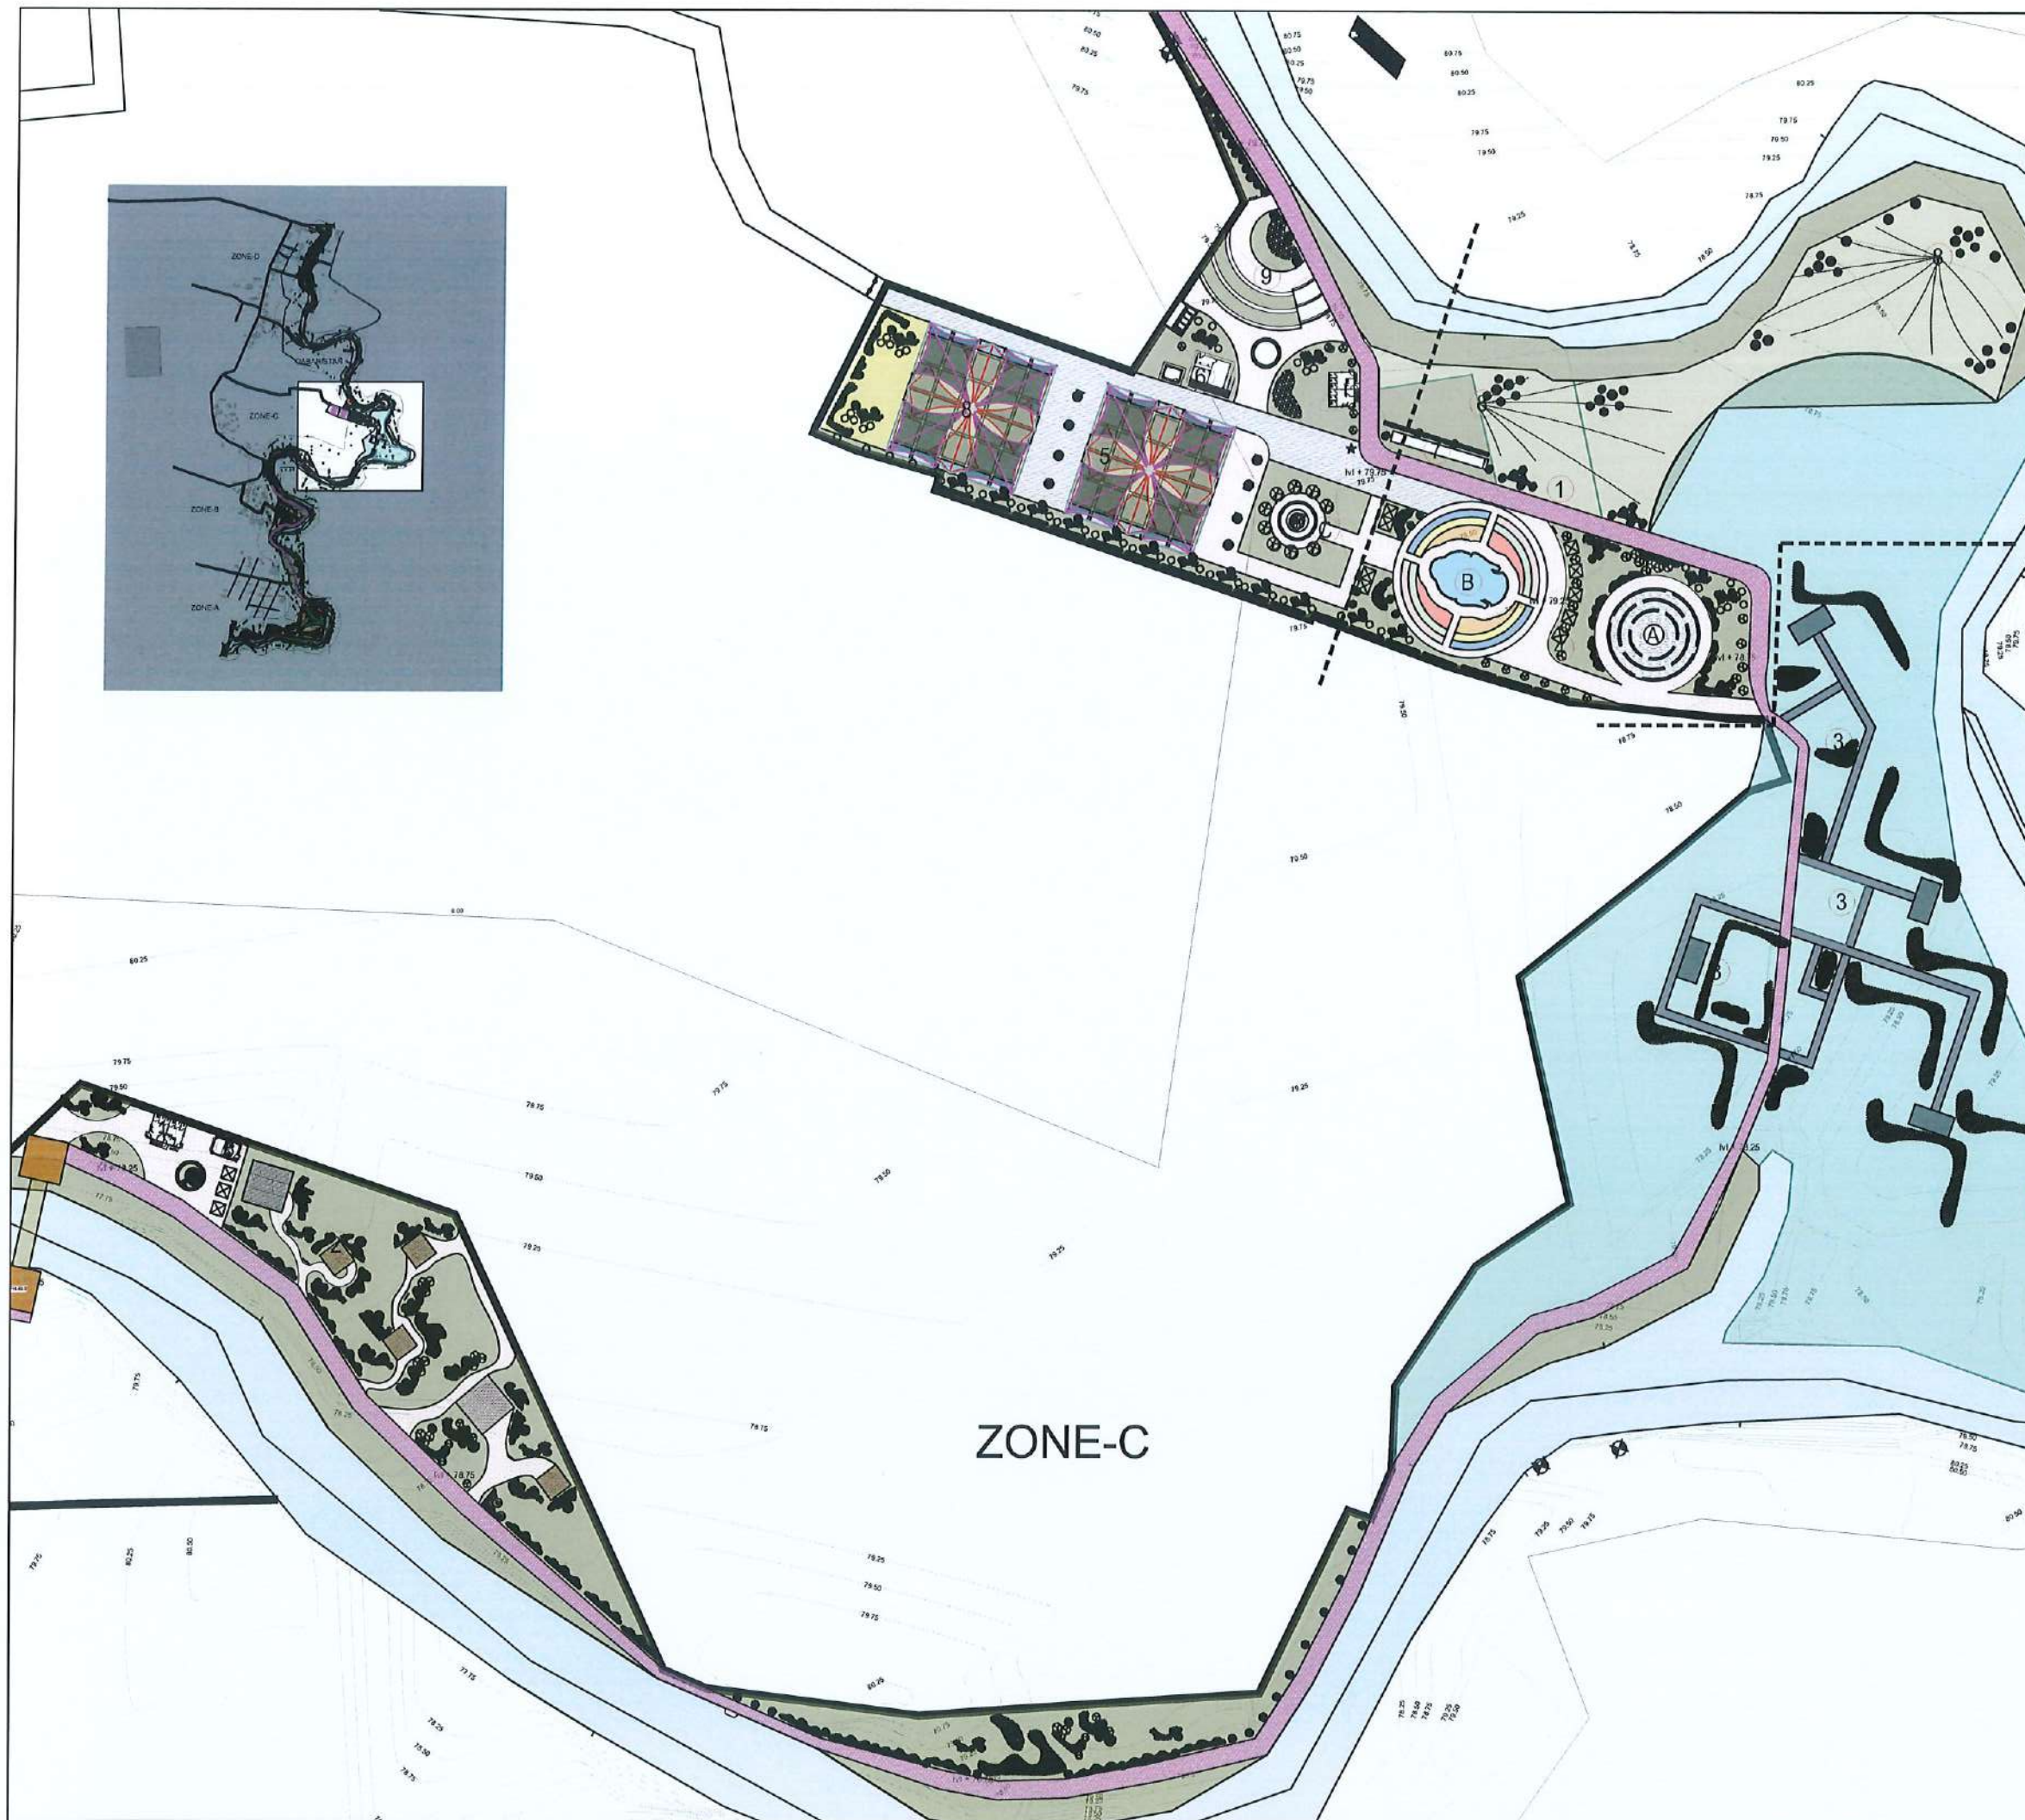

**CLIENT:**  
 Department of Urban Development & Building Construction (DUDBC)  
Urban Resilience and Livability Improvement Project (URLIP)  
Project Coordination Office  
Babarmahal, Kathmandu, Nepal

**PROJECT TITLE:**  
Danda River  
Corridor Development

**NOTE:**  
The following drawings have been prepared in accordance with the Final DPR of Western Urban Corridor Development Project Report

**ISSUES & REVISIONS:**

| NO. | DATE      | REVISION |
|-----|-----------|----------|
| 1   | June 2026 | First    |
|     |           |          |
|     |           |          |

**SHEET TITLE:** MASTER PLAN ZONE C  
Planting Plan Detail

**SITE INFORMATION:**  
NAME: Danda River Corridor  
AREA: 109294 sq meters  
LOCATION: Siddharthanagar Municipality

| CONSULTANT                                    | CLIENT       |
|-----------------------------------------------|--------------|
| Team Leader:<br>Dr.Er.Madhav Narayan Shrestha | Approved By: |
| Reviewed By:<br>Ar. Shristee Shrestha         |              |



**Design Revision by:** 

**SUPERVISION & DESIGN CONSULTANT (SDC)**  
Building Design Authority(P) Ltd.- BN- UDAYA JV



|                 |                 |
|-----------------|-----------------|
| PAPER SIZE: A3  | SCALE: 1:1500   |
| DATE: June 2026 | SHEET NO: L-048 |



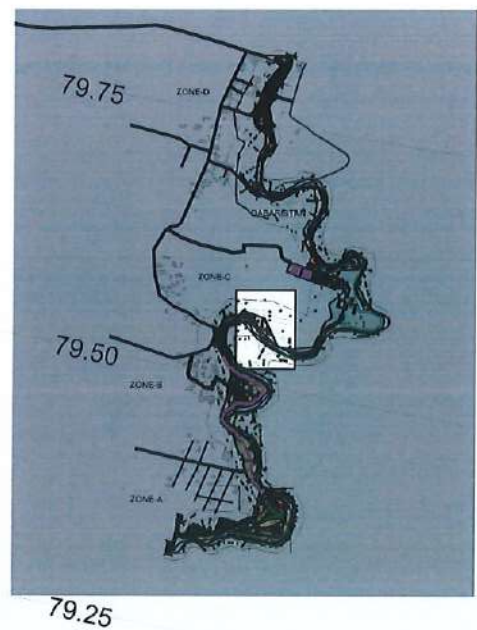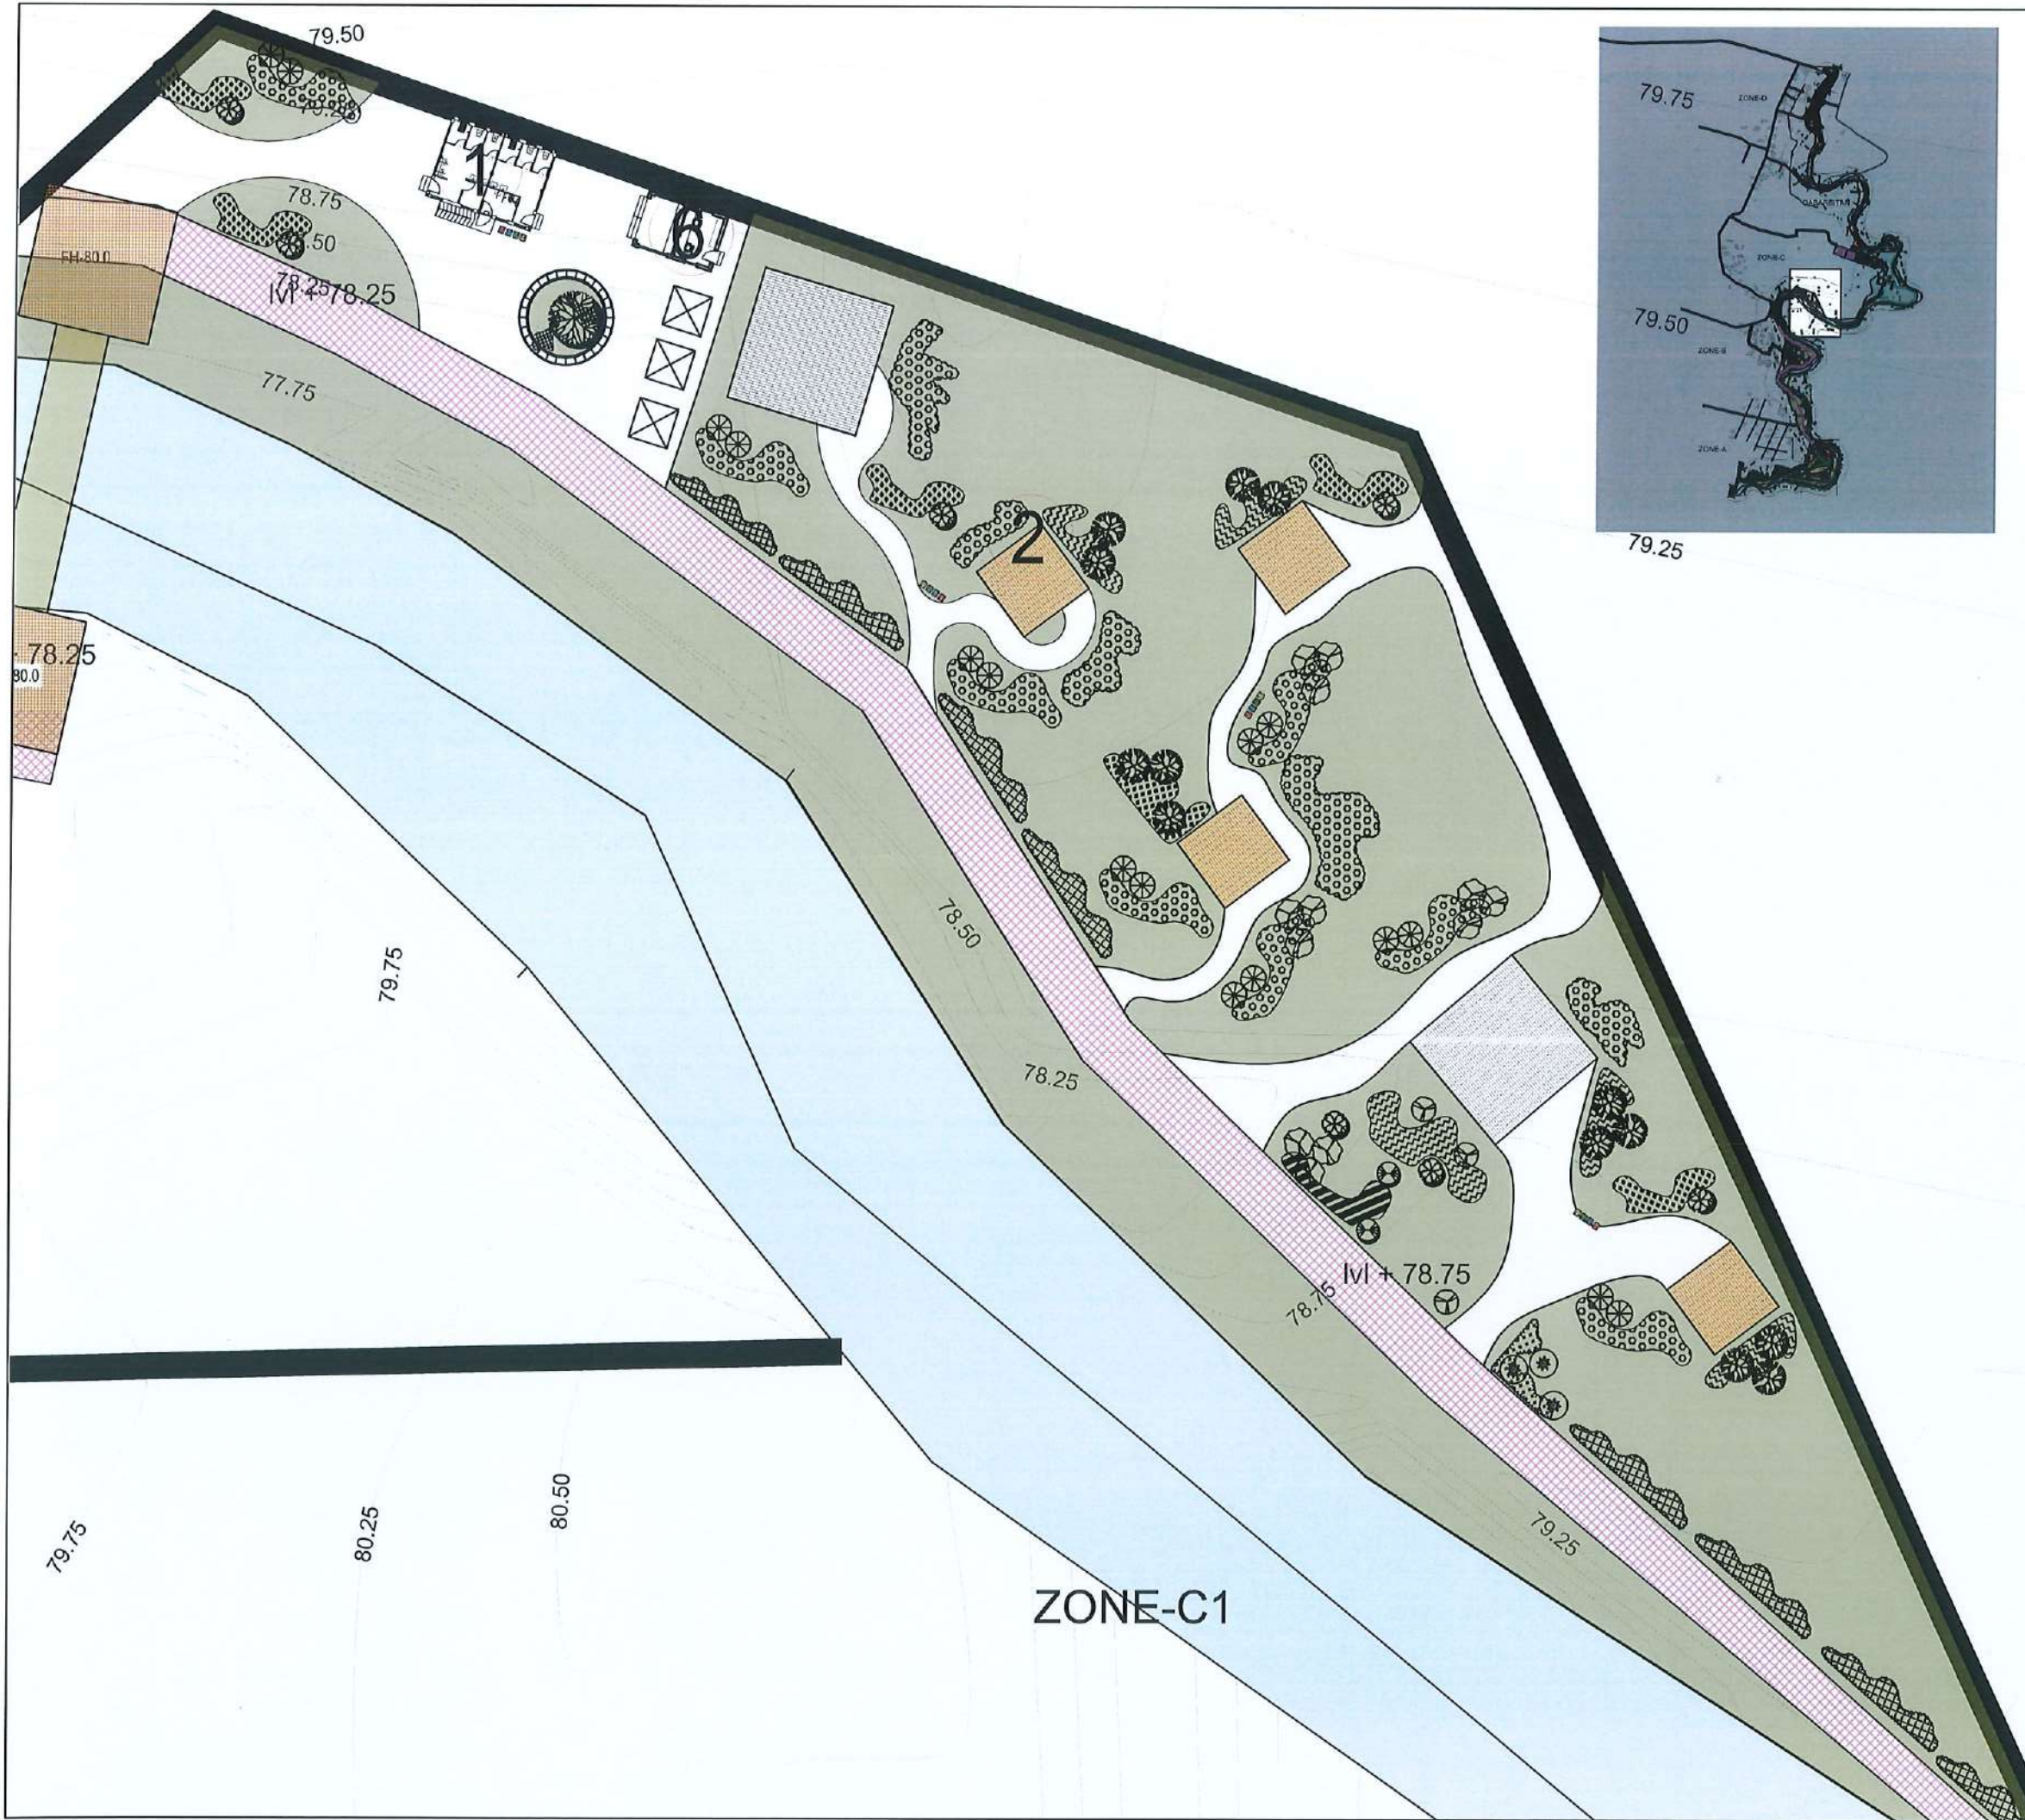

**CLIENT:**  
 Department of Urban Development & Building Construction (DUDBC)  
Urban Resilience and Livability Improvement Project (URLIP)  
Project Coordination Office  
Babarmahal, Kathmandu, Nepal

**PROJECT TITLE:**  
**Danda River Corridor Development**

**NOTE:**  
The following drawings have been prepared in accordance with the Final DPR of Western Urban Corridor Development Project Report

**ISSUES & REVISIONS:**

| NO. | DATE      | REVISION |
|-----|-----------|----------|
| 1   | June 2026 | First    |
|     |           |          |
|     |           |          |

**SHEET TITLE:** MASTER PLAN ZONE C1  
Planting Plan Detail

**SITE INFORMATION:**  
NAME: Danda River Corridor  
AREA: 109294 sq meters  
LOCATION: Siddharthanagar Municipality


| CONSULTANT                                    | CLIENT       |
|-----------------------------------------------|--------------|
| Team Leader:<br>Dr.Er.Madhav Narayan Shrestha | Approved By: |
| Reviewed By:<br>Ar. Shristee Shrestha         |              |

**Design Revision by:**   
**SUPERVISION & DESIGN CONSULTANT (SDC)**  
Building Design Authority(P) Ltd.- BN- UDAYA JV



|                 |                 |
|-----------------|-----------------|
| PAPER SIZE: A3  | SCALE: 1:750    |
| DATE: June 2026 | SHEET NO: L-049 |



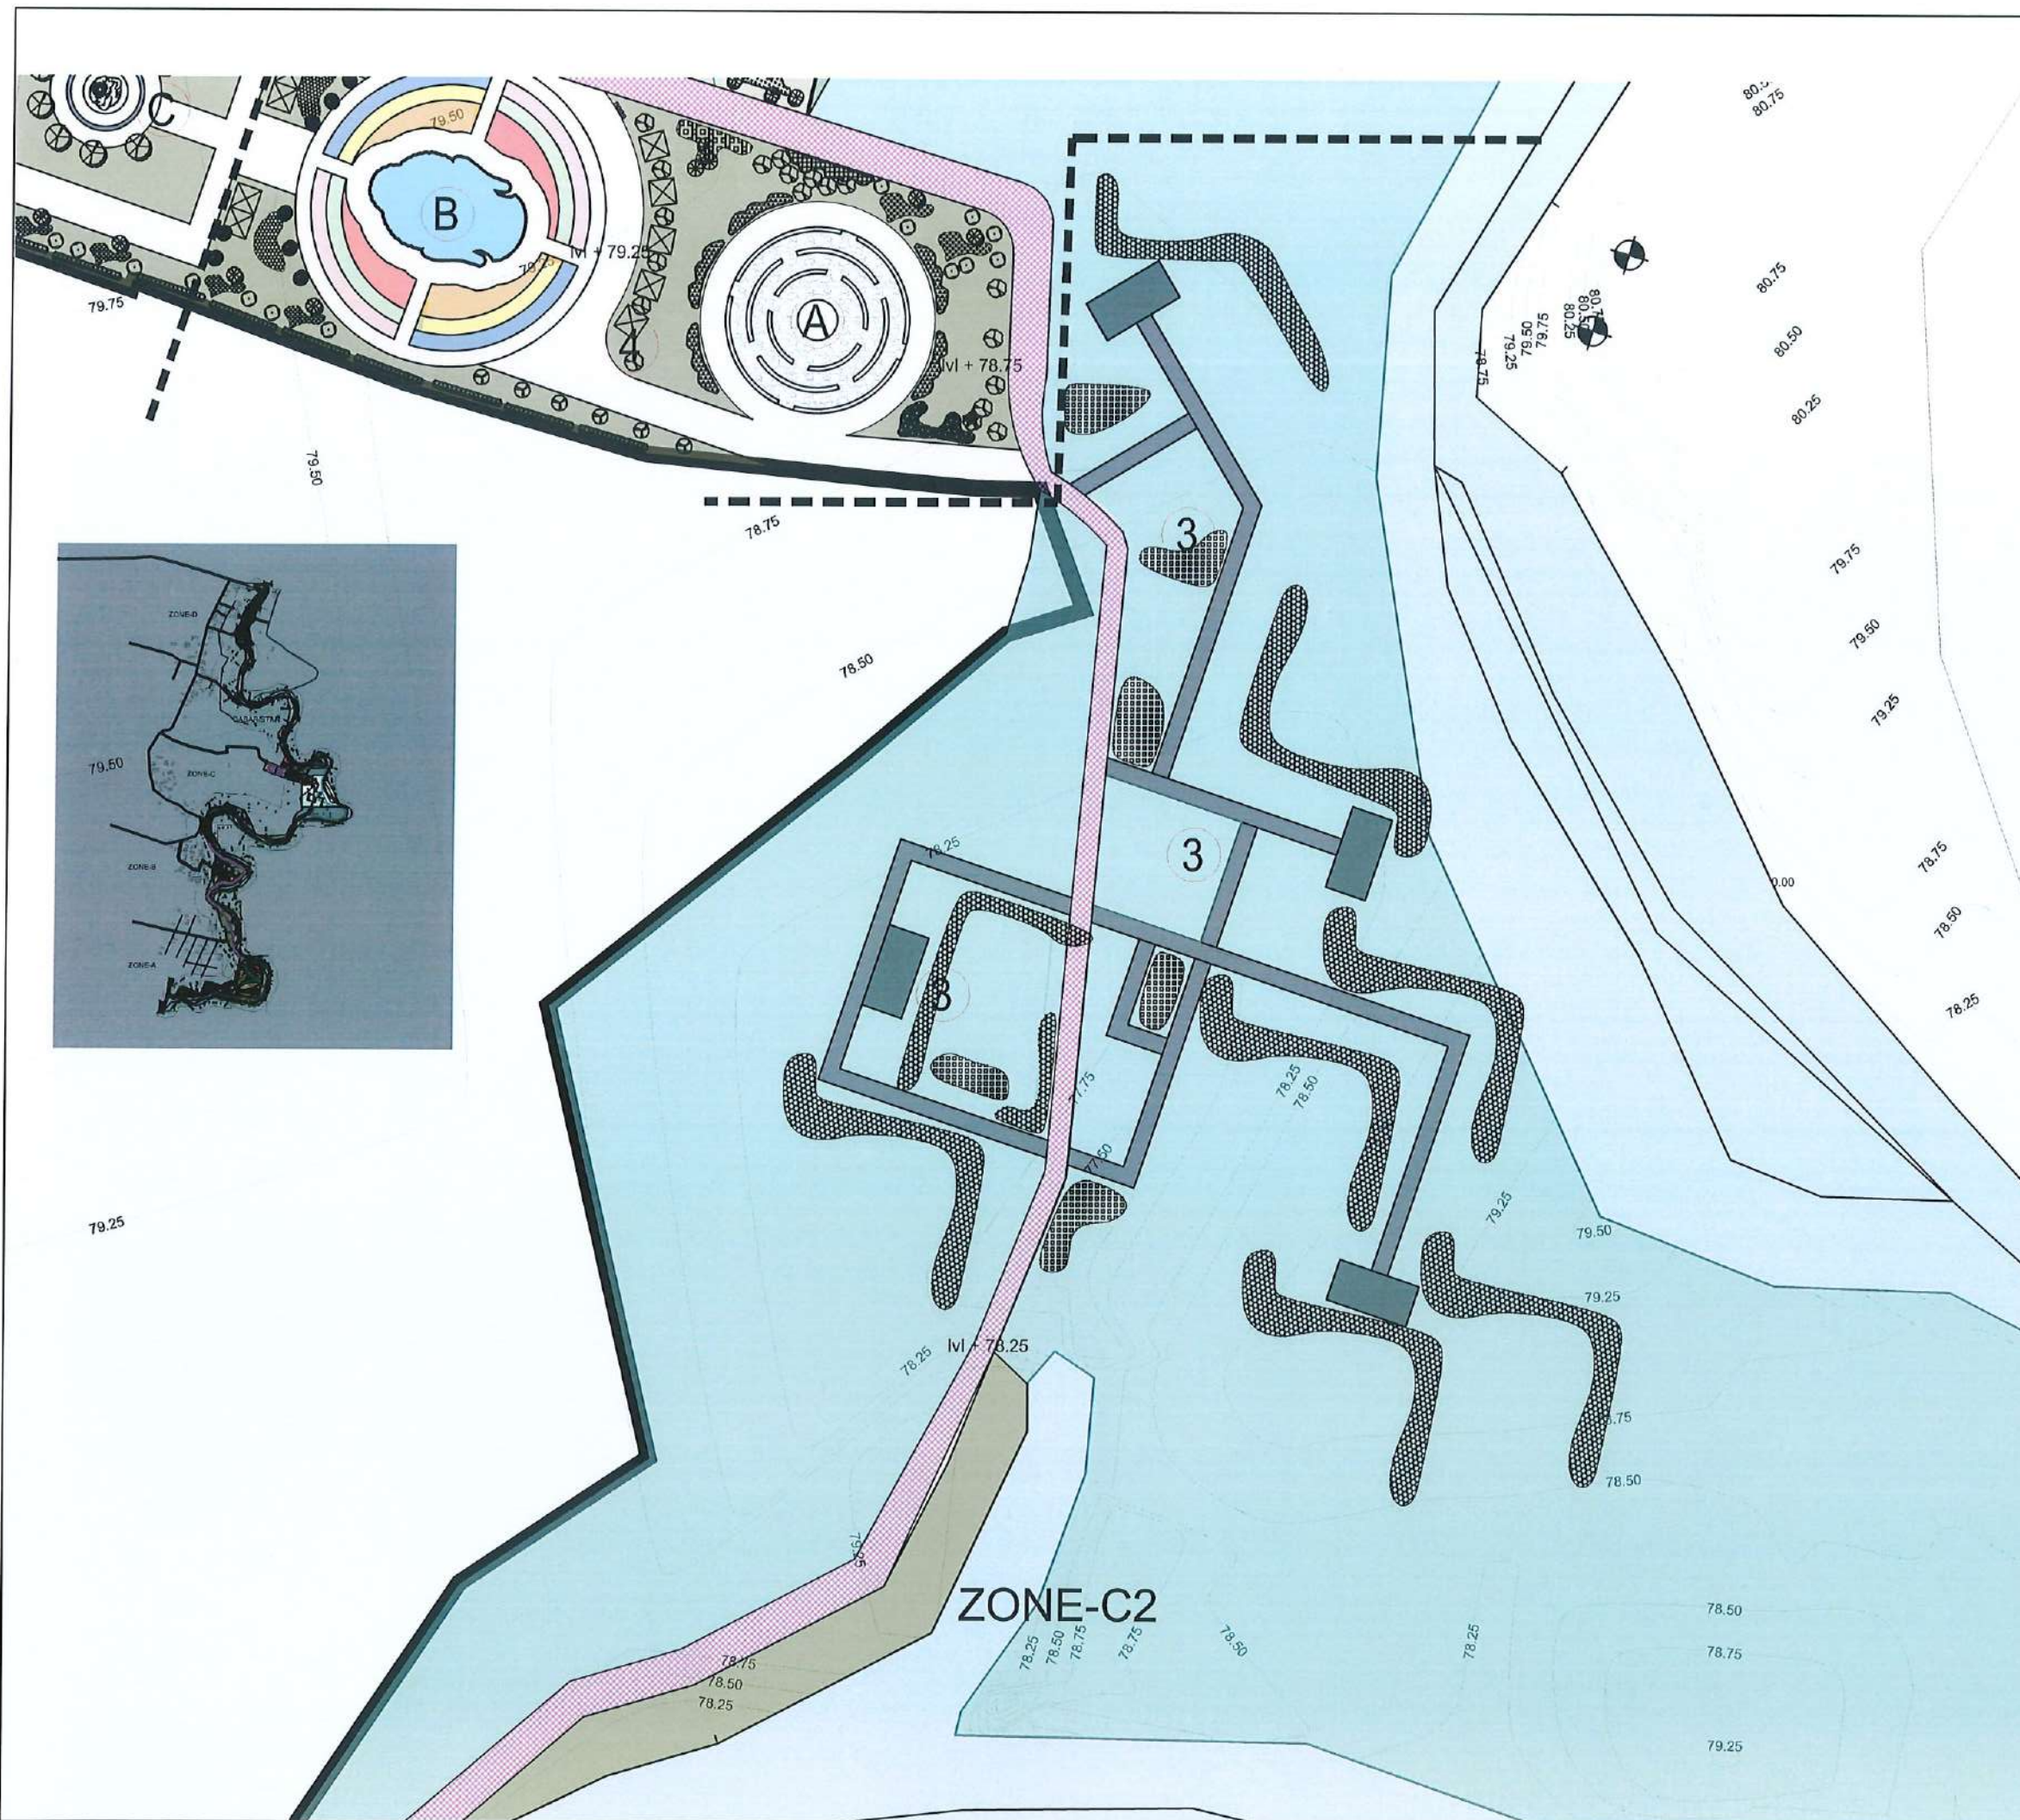

**CLIENT:**  
 Department of Urban Development & Building Construction (DUDBC)  
Urban Resilience and Livability Improvement Project (URLIP)  
Project Coordination Office  
Babarmahal, Kathmandu, Nepal

**PROJECT TITLE:**  
Danda River  
Corridor Development

**NOTE:**  
The following drawings have been prepared in accordance with the Final DPR of Western Urban Corridor Development Project Report

**ISSUES & REVISIONS:**

| NO. | DATE      | REVISION |
|-----|-----------|----------|
| 1   | June 2026 | First    |
|     |           |          |
|     |           |          |

**SHEET TITLE:** MASTER PLAN ZONE C2  
Planting Plan Detail

**SITE INFORMATION:**

NAME: Danda River Corridor

AREA: 109294 sq meters

LOCATION: Siddharthanagar Municipality

| CONSULTANT                                    | CLIENT       |
|-----------------------------------------------|--------------|
| Team Leader:<br>Dr.Er.Madhav Narayan Shrestha | Approved By: |
| Reviewed By:<br>Ar. Shristee Shrestha         |              |


**Design Revision by:** 

**SUPERVISION & DESIGN CONSULTANT (SDC)**  
Building Design Authority(P) Ltd.- BN- UDAYA JV



PAPER SIZE: A3  
DATE: June 2026  
SCALE: 1:750  
SHEET NO: L-050



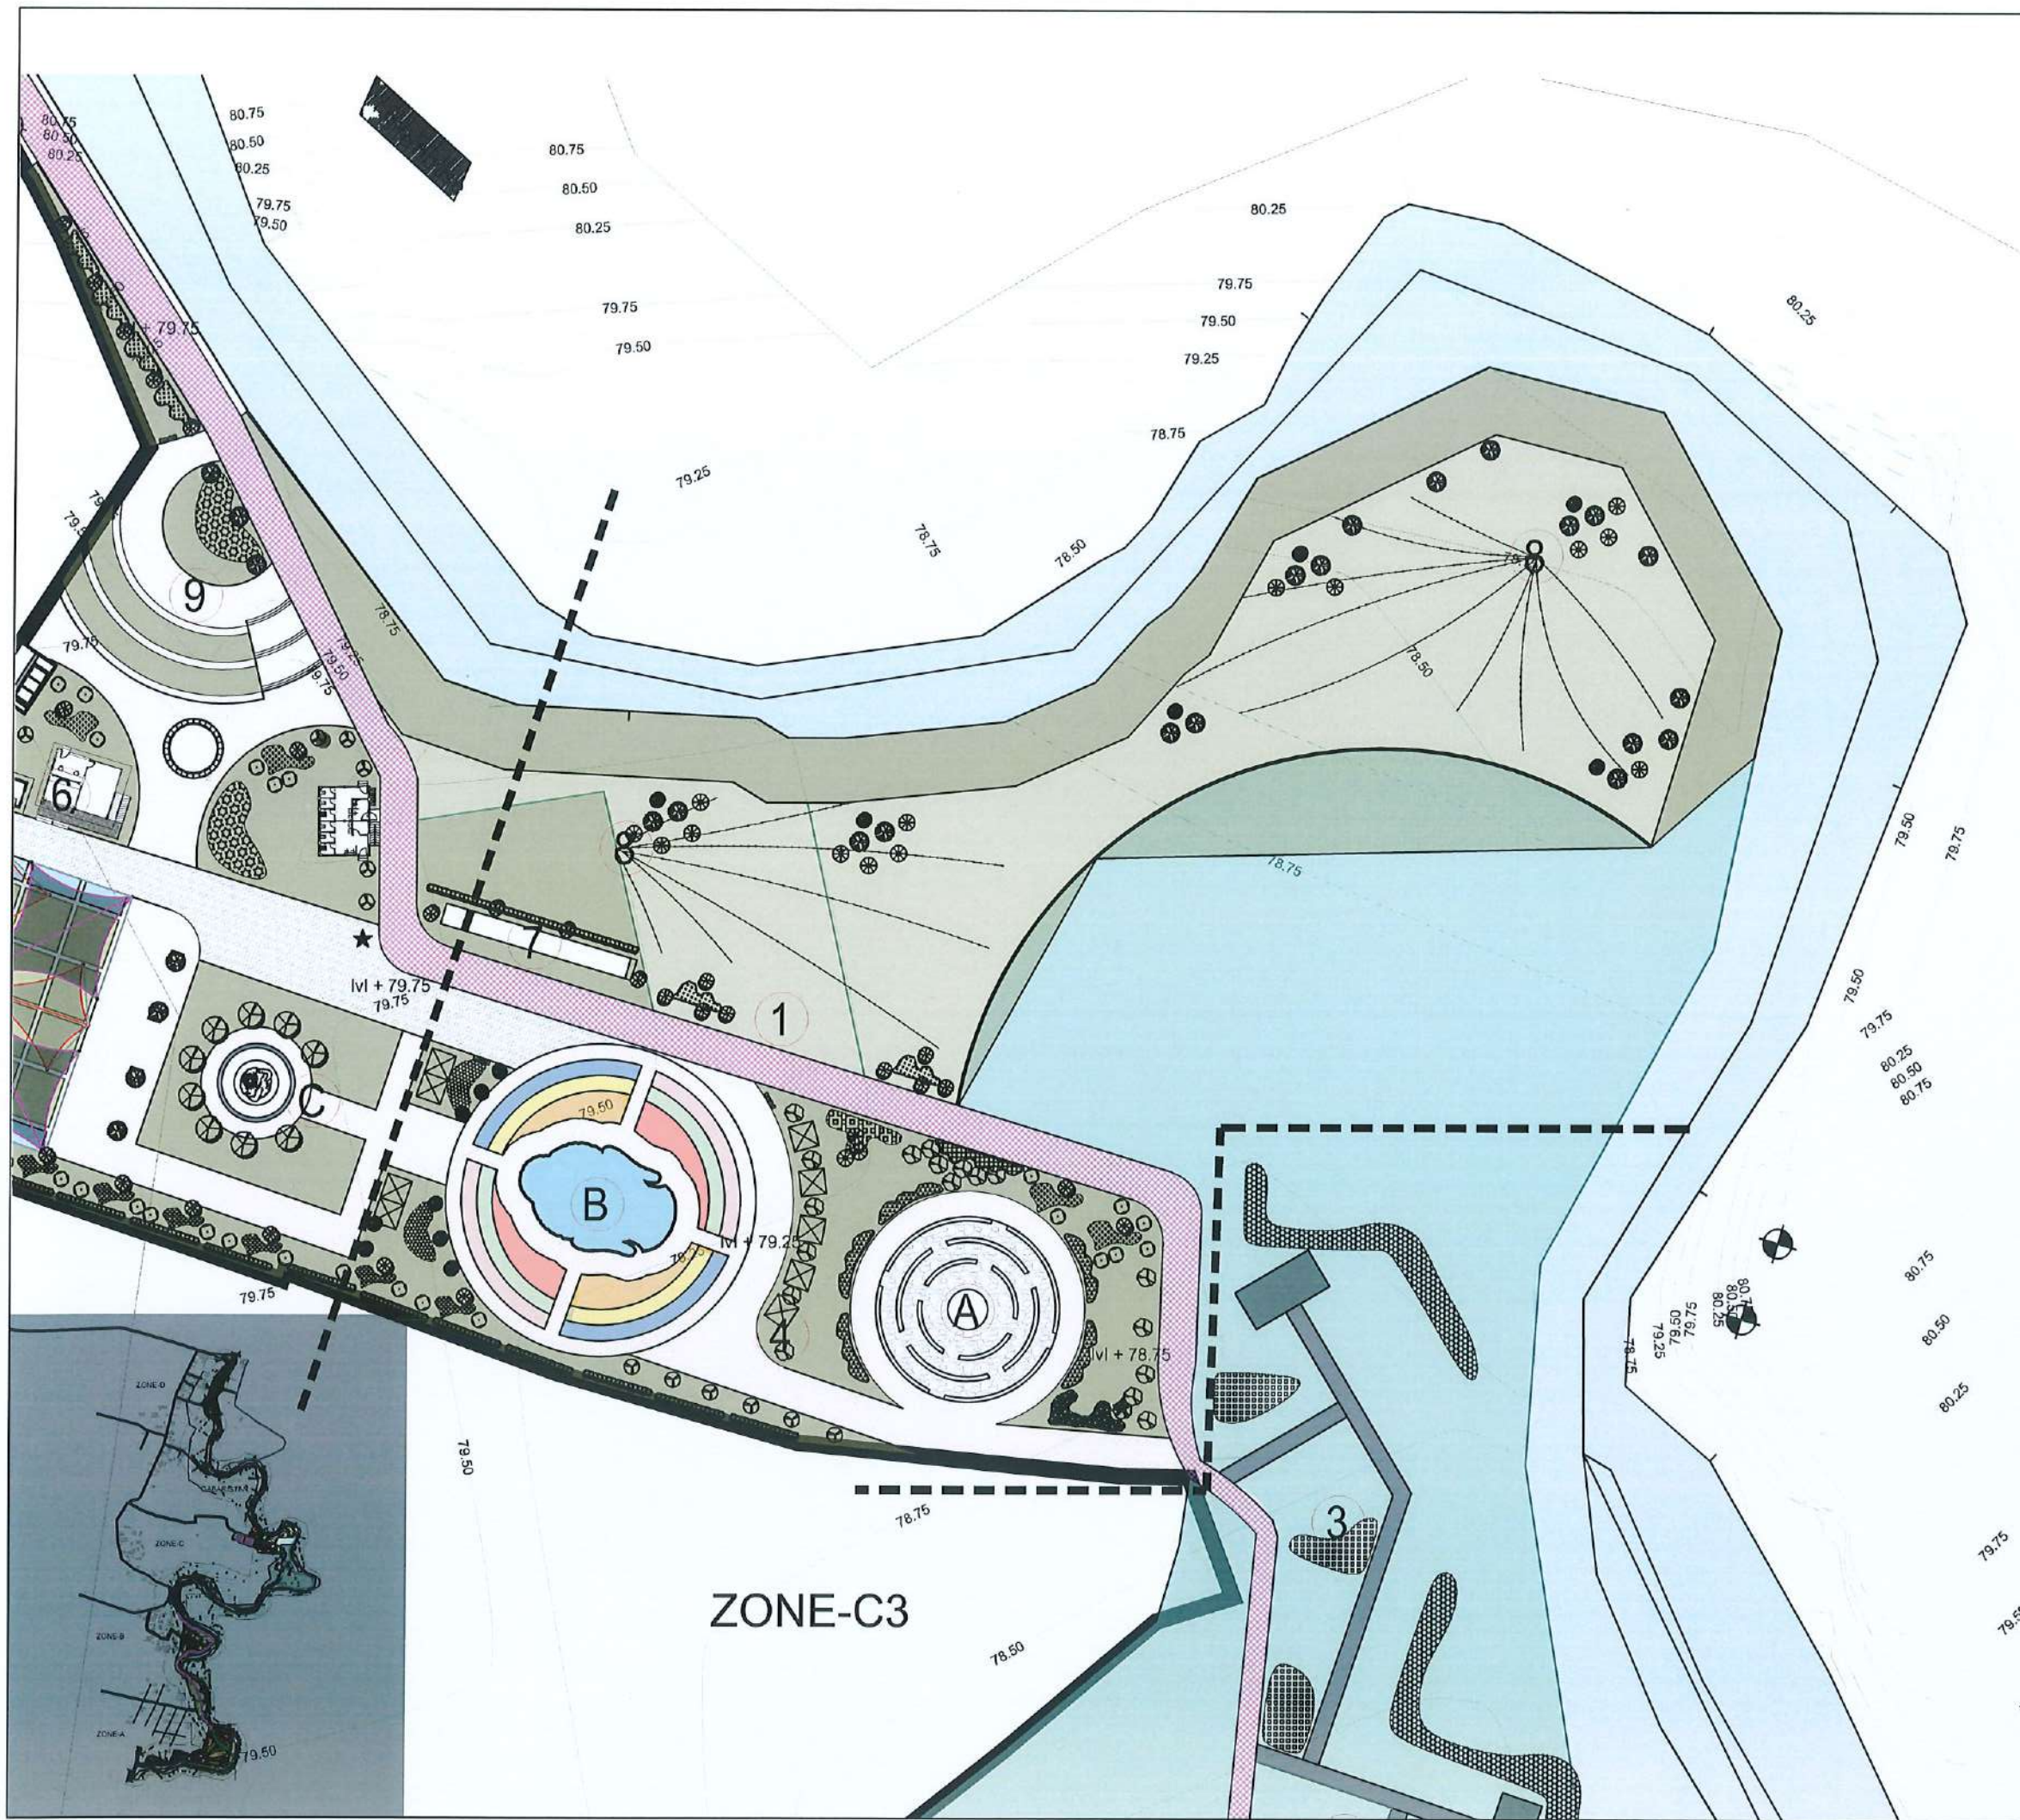

**CLIENT:**  
 Department of Urban Development & Building Construction (DUDBC)  
Urban Resilience and Livability Improvement Project (URLIP)  
Project Coordination Office  
Babarmahal, Kathmandu, Nepal

**PROJECT TITLE:**  
Danda River  
Corridor Development

**NOTE:**  
The following drawings have been prepared in accordance with the Final DPR of Western Urban Corridor Development Project Report

**ISSUES & REVISIONS:**

| NO. | DATE      | REVISION |
|-----|-----------|----------|
| 1   | June 2026 | First    |
|     |           |          |
|     |           |          |

**SHEET TITLE:** MASTER PLAN ZONE C3  
Planting Plan Detail

**SITE INFORMATION:**

NAME: Danda River Corridor  
AREA: 109294 sq meters  
LOCATION: Siddharthanagar Municipality

| CONSULTANT                                    | CLIENT       |
|-----------------------------------------------|--------------|
| Team Leader:<br>Dr.Er.Madhav Narayan Shrestha | Approved By: |
| Reviewed By:<br>Ar. Shristee Shrestha         |              |


Design Revision by: 

**SUPERVISION & DESIGN CONSULTANT (SDC)**  
Building Design Authority(P) Ltd.- BN- UDAYA JV



PAPER SIZE: A3  
DATE: June 2026  
SCALE: 1:750  
SHEET NO: L-051



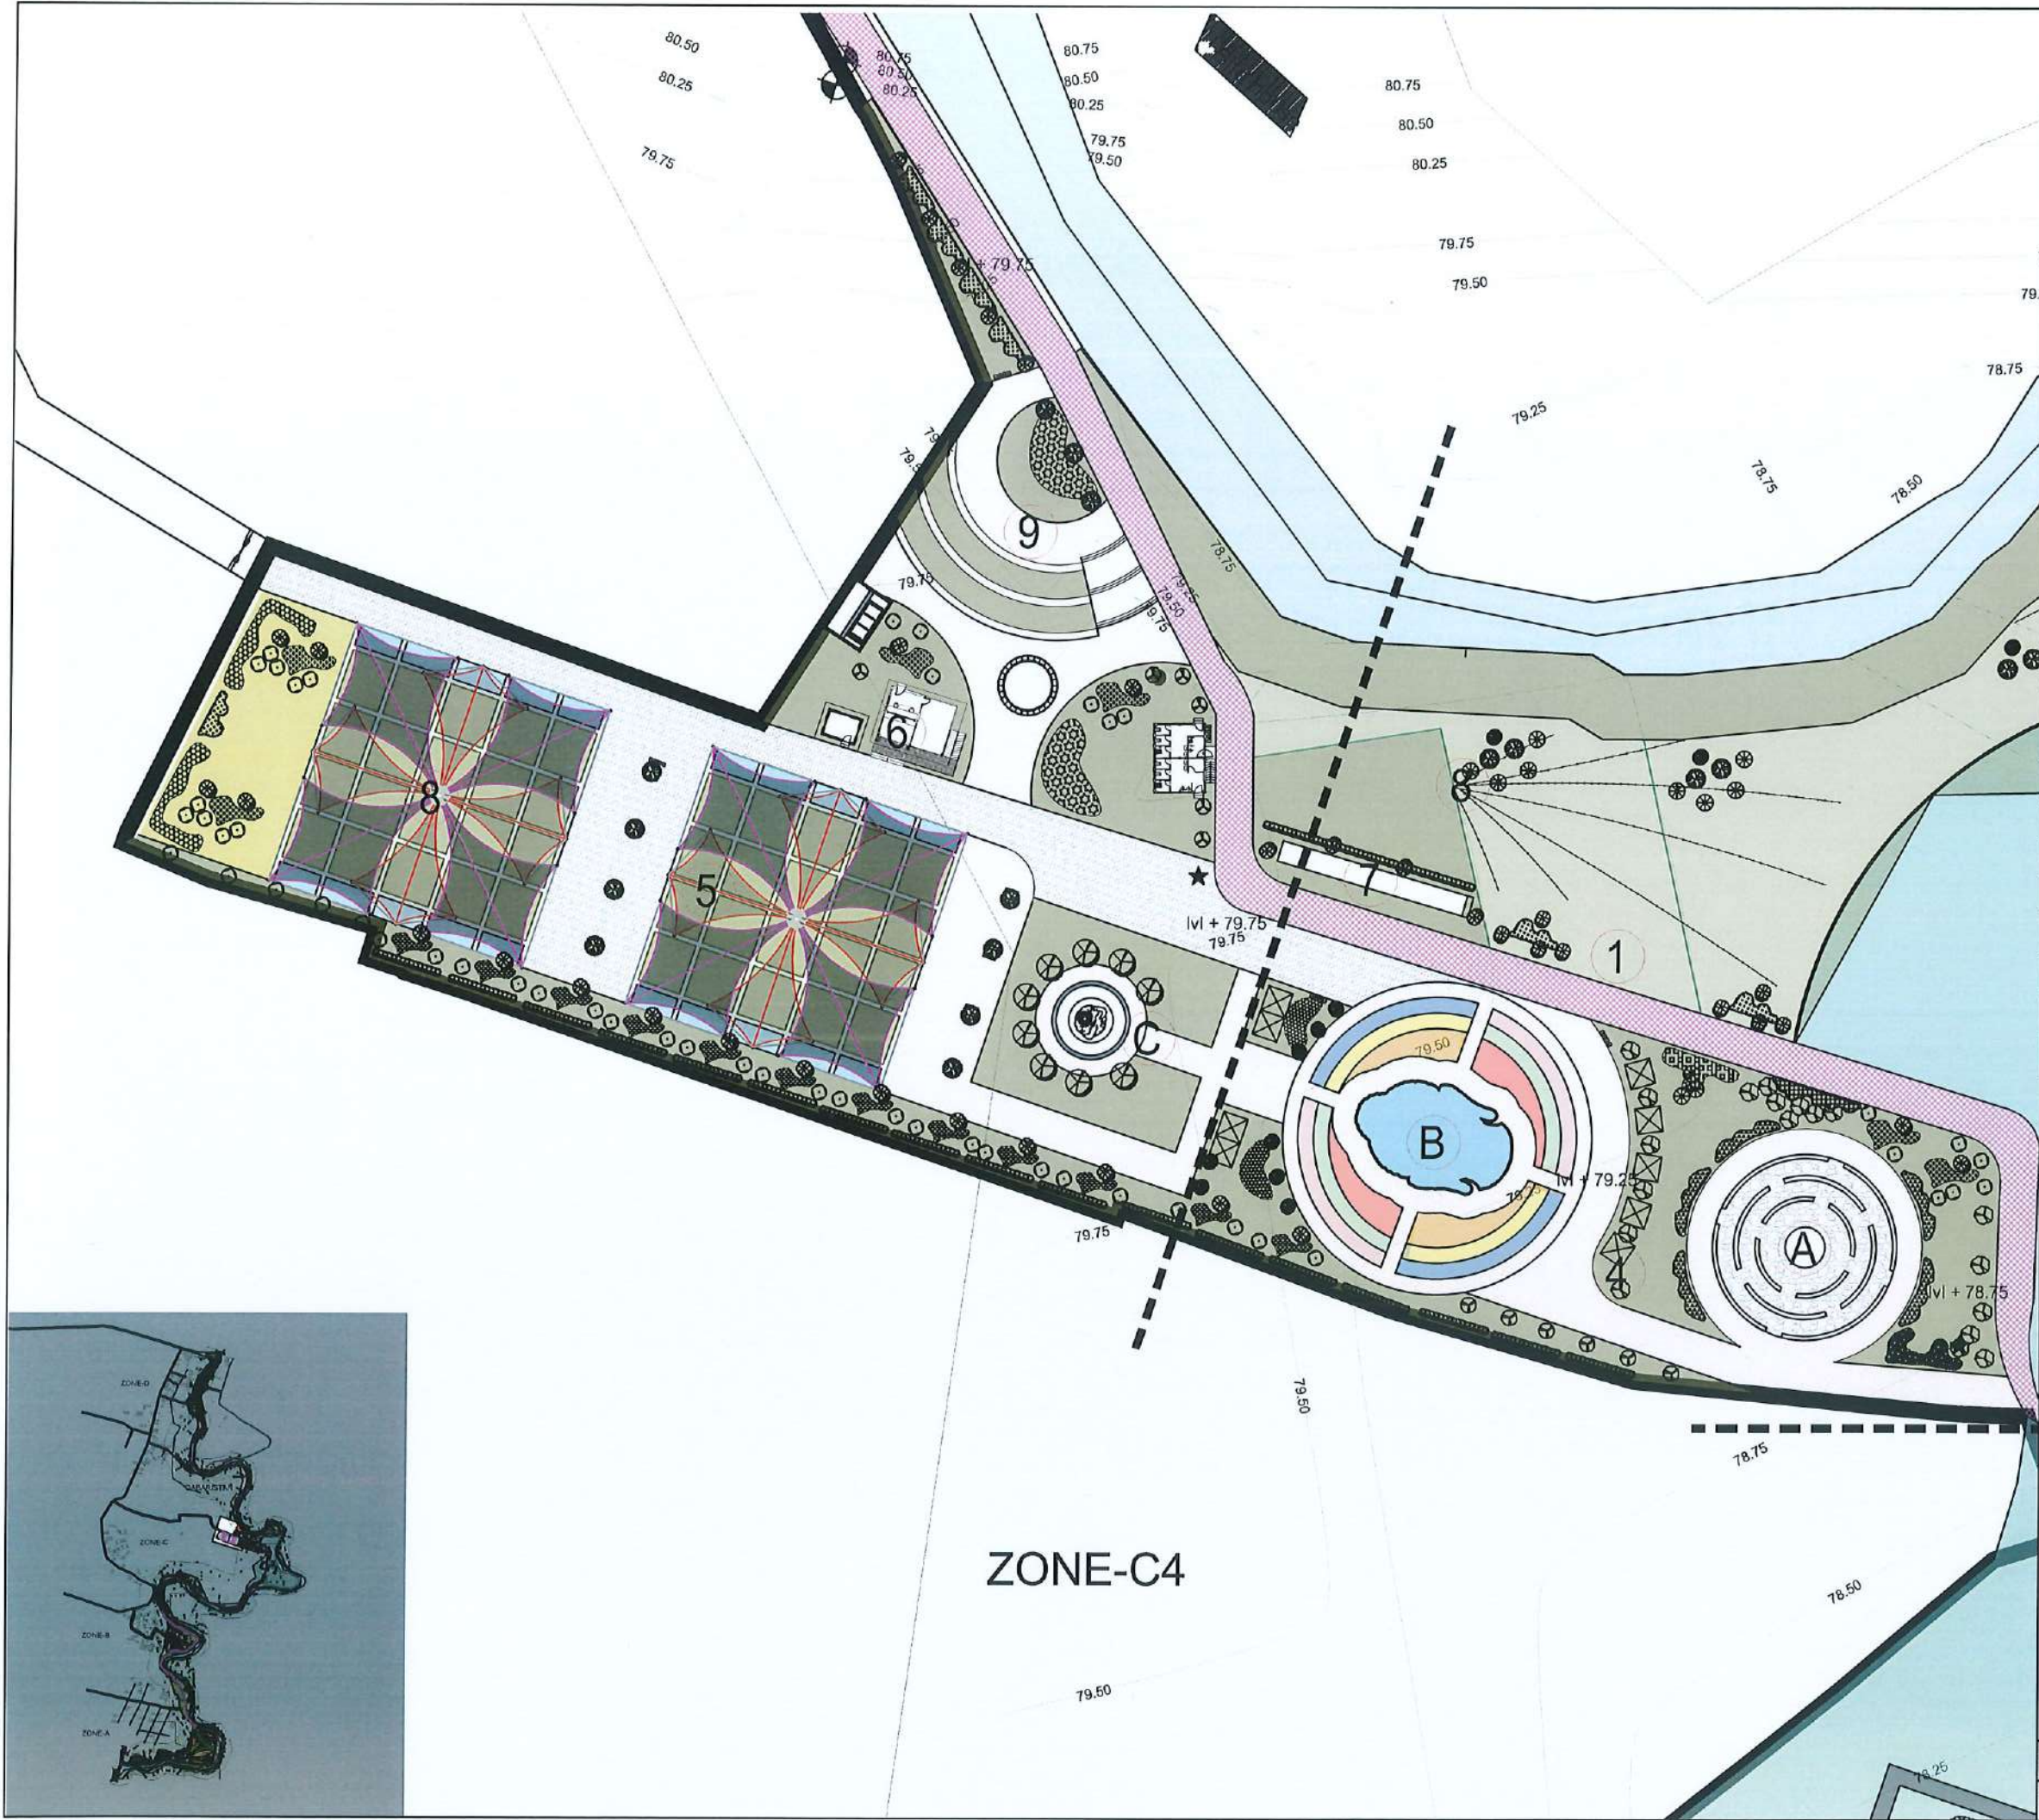

**CLIENT:**  
 Department of Urban Development & Building Construction (DUDBC)  
Urban Resilience and Livability Improvement Project (URLIP)  
Project Coordination Office  
Babarmahal, Kathmandu, Nepal

**PROJECT TITLE:**  
Danda River  
Corridor Development

**NOTE:**  
The following drawings have been prepared in accordance with the Final DPR of Western Urban Corridor Development Project Report

**ISSUES & REVISIONS:**

| NO. | DATE      | REVISION |
|-----|-----------|----------|
| 1   | June 2026 | First    |
|     |           |          |
|     |           |          |

**SHEET TITLE:** MASTER PLAN ZONE C4  
Planting Plan Detail

**SITE INFORMATION:**  
NAME: Danda River Corridor  
AREA: 109294 sq meters  
LOCATION: Siddharthanagar Municipality

| CONSULTANT                                    | CLIENT       |
|-----------------------------------------------|--------------|
| Team Leader:<br>Dr.Er.Madhav Narayan Shrestha | Approved By: |
| Reviewed By:<br>Ar. Shristee Shrestha         |              |



**Design Revision by:** 

**SUPERVISION & DESIGN CONSULTANT (SDC)**  
Building Design Authority(P) Ltd.- BN- UDAYA JV



|                 |                 |
|-----------------|-----------------|
| PAPER SIZE: A3  | SCALE: 1:750    |
| DATE: June 2026 | SHEET NO: L-052 |



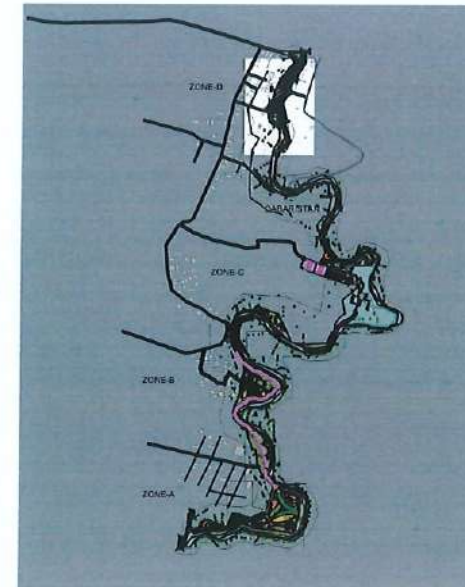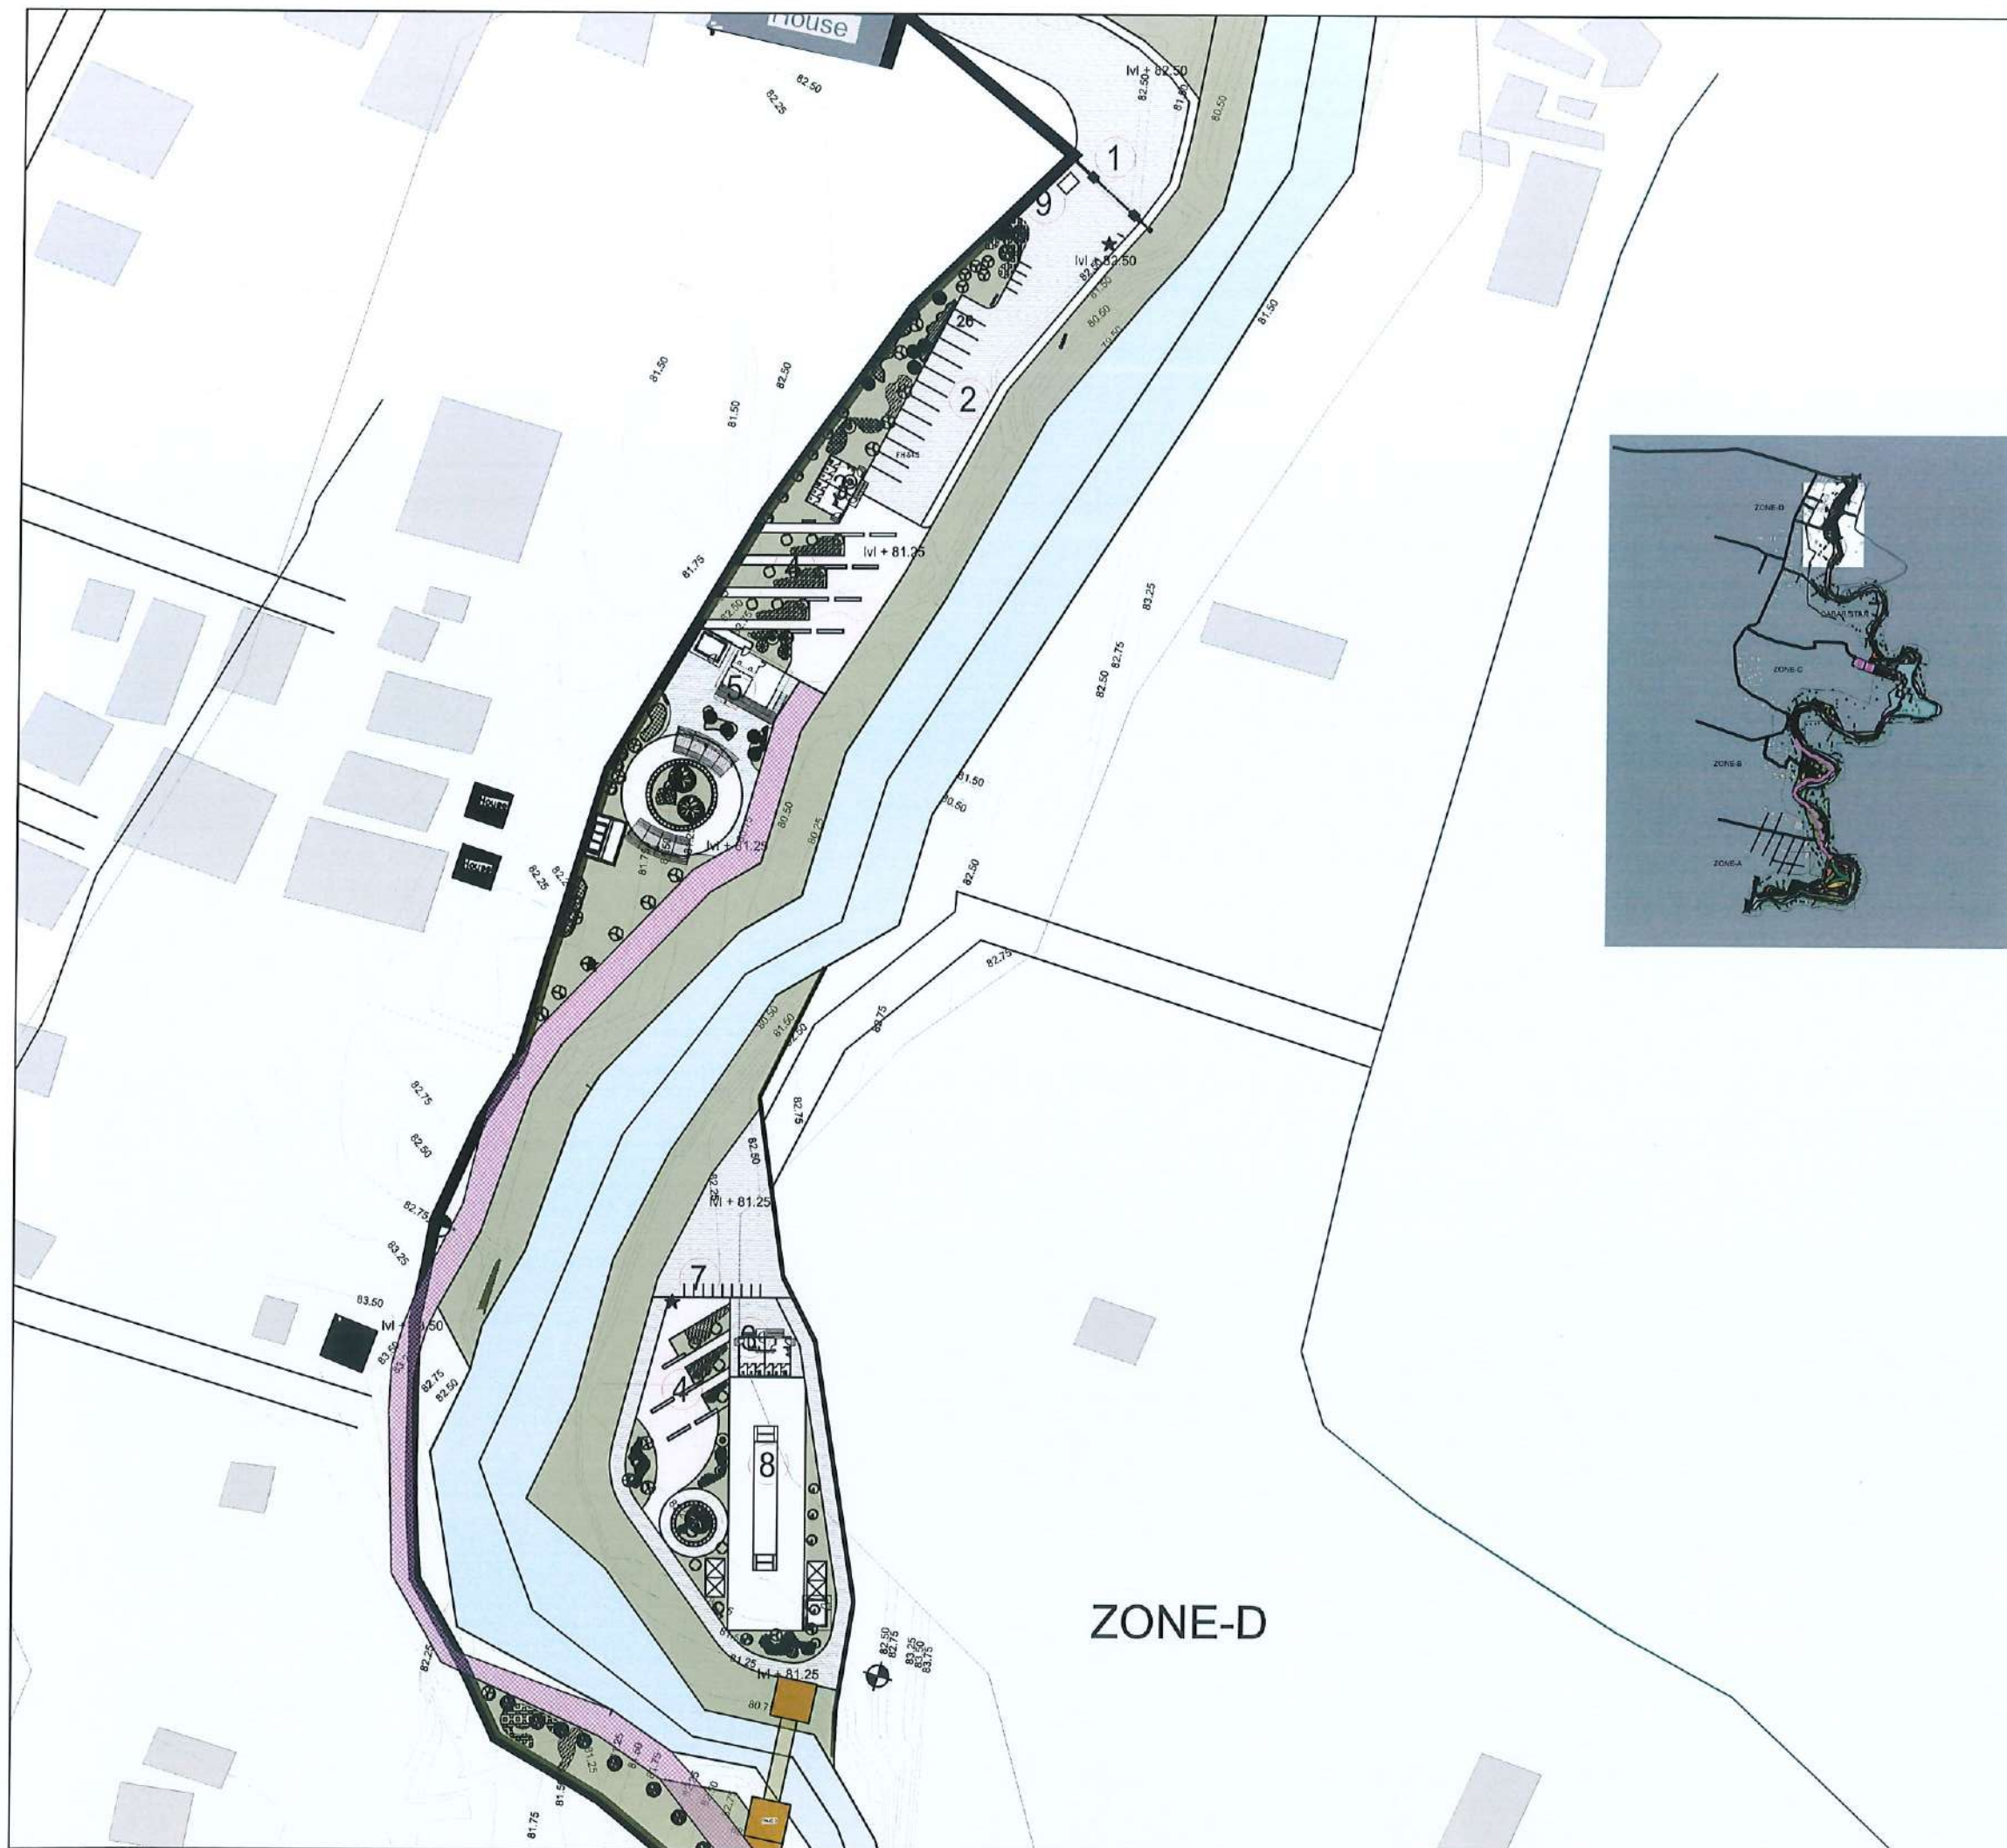

**CLIENT:**  
 Department of Urban Development & Building Construction (DUDBC)  
Urban Resilience and Livability Improvement Project (URLIP)  
Project Coordination Office  
Babarmahal, Kathmandu, Nepal

**PROJECT TITLE:**  
Danda River  
Corridor Development

**NOTE:**  
The following drawings have been prepared in accordance with the Final DPR of Western Urban Corridor Development Project Report

**ISSUES & REVISIONS:**

| NO. | DATE      | REVISION |
|-----|-----------|----------|
| 1   | June 2026 | First    |
|     |           |          |
|     |           |          |

**SHEET TITLE:** MASTER PLAN ZONE D  
Planting Plan Detail


**SITE INFORMATION:**

NAME: Danda River Corridor

AREA: 109294 sq meters

LOCATION: Siddharthanagar Municipality

| CONSULTANT                                    | CLIENT       |
|-----------------------------------------------|--------------|
| Team Leader:<br>Dr.Er.Madhav Narayan Shrestha | Approved By: |
| Reviewed By:<br>Ar. Shristee Shrestha         |              |


 
Design Revision by: 

**SUPERVISION & DESIGN CONSULTANT (SDC)**  
Building Design Authority(P) Ltd.- BN- UDAYA JV



PAPER SIZE: A3  
DATE: June 2026  
SCALE: 1:1500  
SHEET NO: L-053



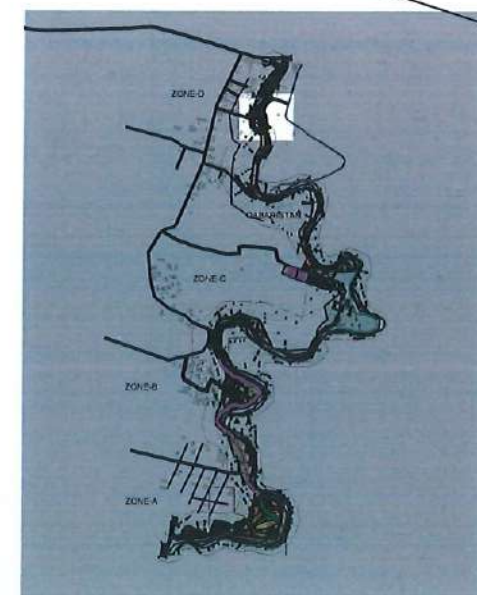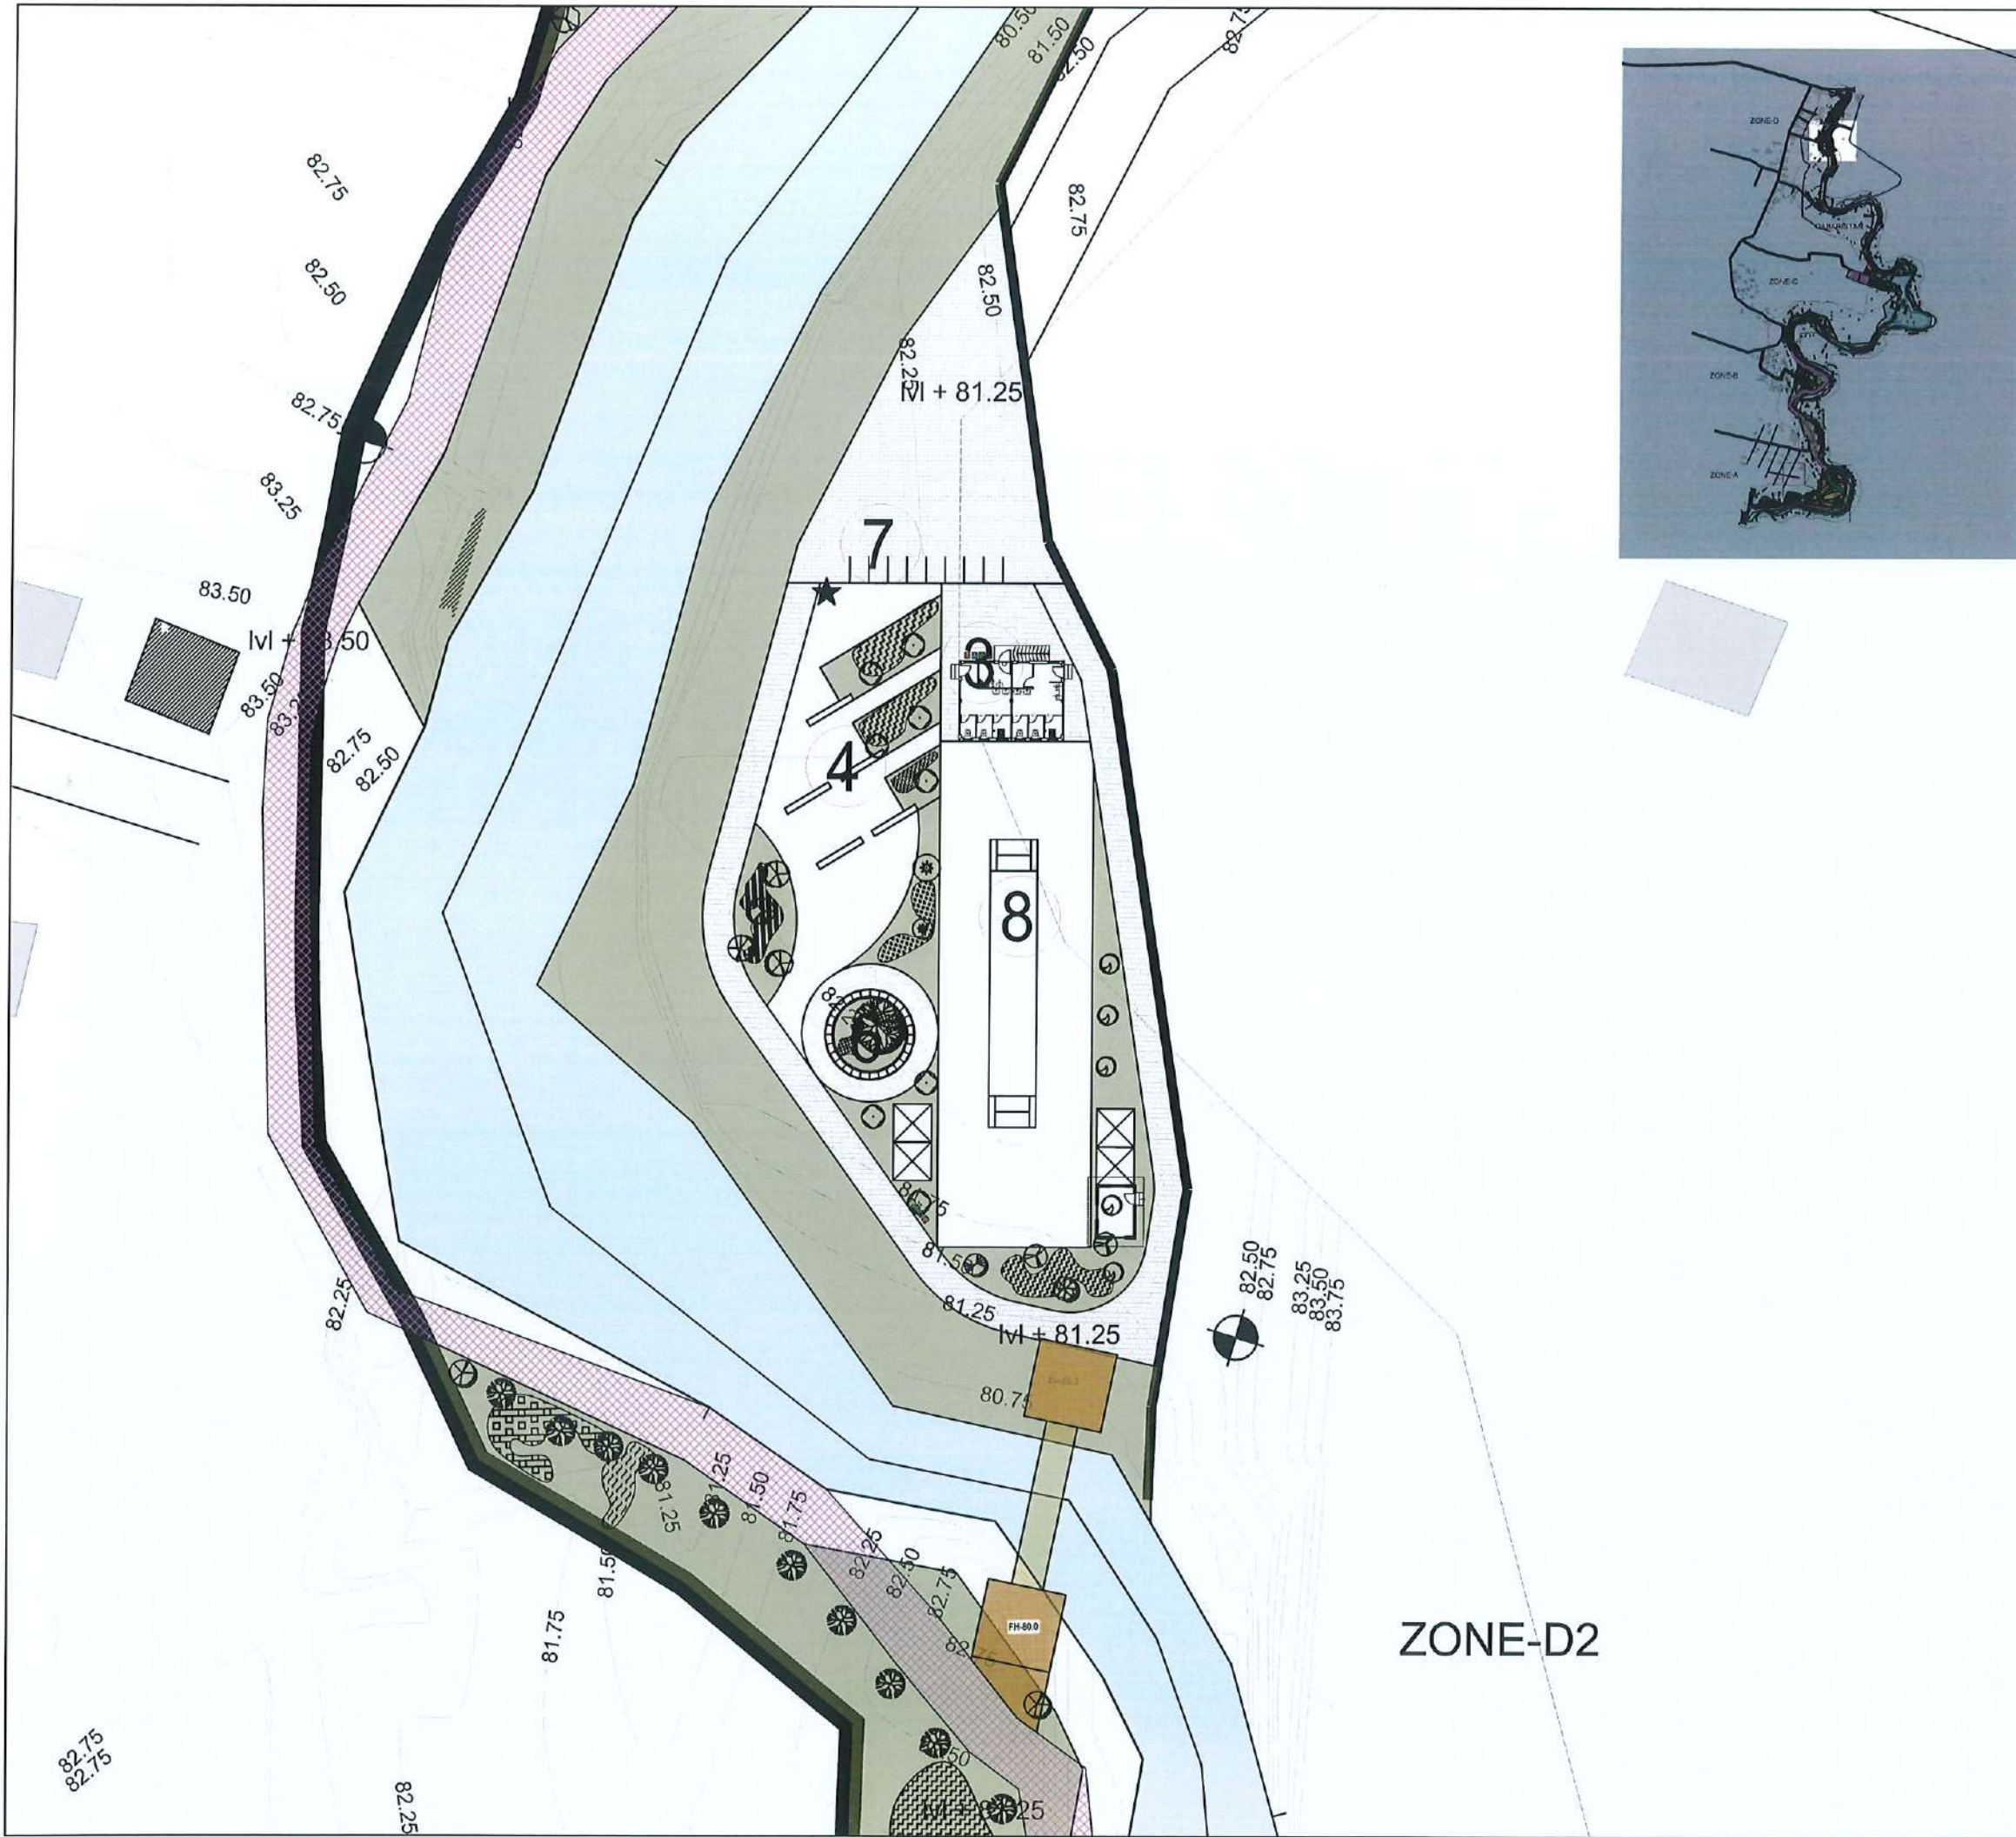

**CLIENT:**  
 Department of Urban Development & Building Construction (DUDBC)  
Urban Resilience and Livability Improvement Project (URLIP)  
Project Coordination Office  
Babarmahal, Kathmandu, Nepal

**PROJECT TITLE:**  
Danda River  
Corridor Development

**NOTE:**  
The following drawings have been prepared in accordance with the Final DPR of Western Urban Corridor Development Project Report

**ISSUES & REVISIONS:**

| NO. | DATE      | REVISION |
|-----|-----------|----------|
| 1   | June 2026 | First    |
|     |           |          |
|     |           |          |

**SHEET TITLE:** MASTER PLAN ZONE D2  
Planting Plan Detail

**SITE INFORMATION:**  
NAME: Danda River Corridor  
AREA: 109294 sq meters  
LOCATION: Siddharthanagar Municipality

| CONSULTANT                                    | CLIENT       |
|-----------------------------------------------|--------------|
| Team Leader:<br>Dr.Er.Madhav Narayan Shrestha | Approved By: |
| Reviewed By:<br>Ar. Shristee Shrestha         |              |

**Design Revision by:**   
**SUPERVISION & DESIGN CONSULTANT (SDC)**  
Building Design Authority(P) Ltd.- BN- UDAYA JV



|                 |                 |
|-----------------|-----------------|
| PAPER SIZE: A3  | SCALE: 1:500    |
| DATE: June 2026 | SHEET NO: L-054 |





**CLIENT:**  
 Department of Urban Development & Building Construction (DUDBC)  
Urban Resilience and Livability Improvement Project (URLIP)  
Project Coordination Office  
Babarmahal, Kathmandu, Nepal

**PROJECT TITLE:**  
Danda River  
Corridor Development

**NOTE:**  
The following drawings have been prepared in accordance with the Final DPR of Western Urban Corridor Development Project Report

**ISSUES & REVISIONS:**

| NO. | DATE      | REVISION |
|-----|-----------|----------|
| 1   | June 2026 | First    |
|     |           |          |
|     |           |          |

**SHEET TITLE:** MASTER PLAN ZONE D1  
Planting Plan Detail

**SITE INFORMATION:**

NAME: Danda River Corridor

AREA: 109294 sq meters

LOCATION: Siddharthanagar Municipality

| CONSULTANT                                    | CLIENT       |
|-----------------------------------------------|--------------|
| Team Leader:<br>Dr.Er.Madhav Narayan Shrestha | Approved By: |
| Reviewed By:<br>Ar. Shristee Shrestha         |              |


Design Revision by: 

**SUPERVISION & DESIGN CONSULTANT (SDC)**  
Building Design Authority(P) Ltd.- BN- UDAYA JV




|                 |                 |
|-----------------|-----------------|
| PAPER SIZE: A3  | SCALE: 1:500    |
| DATE: June 2026 | SHEET NO: L-055 |



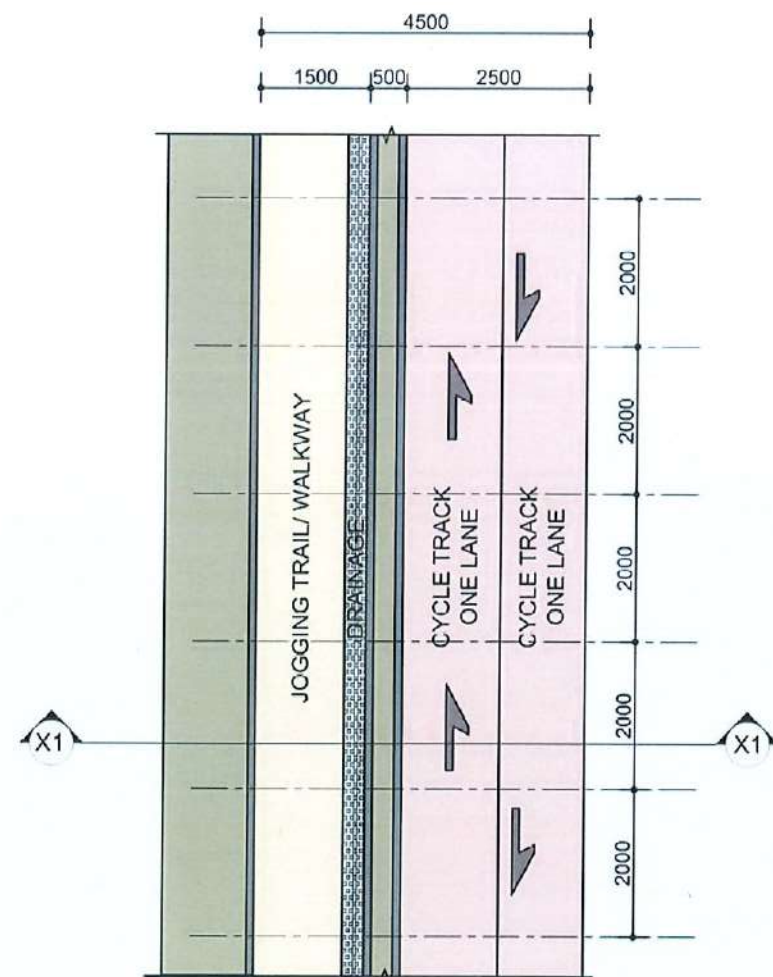

**CYCLE TRACK: L- 4500mm**  
**TYPE-1**  
Scale 1:100

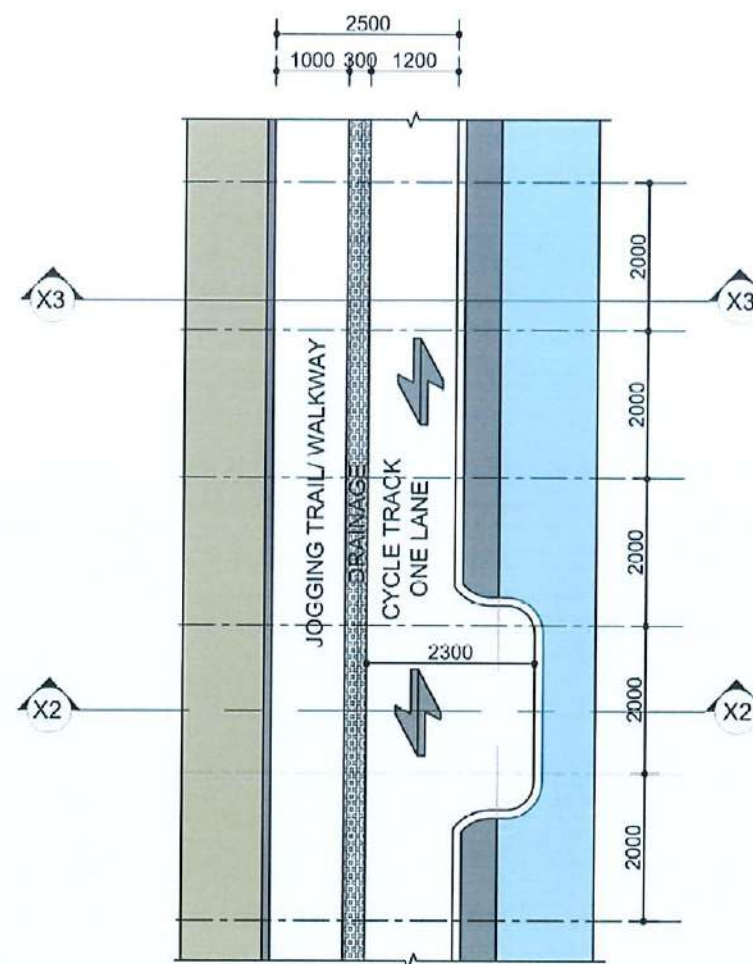

**CYCLE TRACK: L- 2500mm**  
Scale 1:100

#### CLIENT:



Department of Urban Development &  
Building Construction (DUDBC)  
Urban Resilience and Livability Improvement Project  
(URLIP)  
Project Coordination Office  
Babarmahal, Kathmandu, Nepal

#### PROJECT TITLE:

**Danda River  
Corridor Development**

#### NOTE:

The following drawings have been prepared in  
accordance with the Final DPR of Western  
Urban Corridor Development Project Report

#### ISSUES & REVISIONS:

| NO. | DATE      | REVISION |
|-----|-----------|----------|
| 1   | June 2026 | First    |
|     |           |          |
|     |           |          |

**SHEET TITLE:** CYCLE TRACK  
TYPE-1

#### SITE INFORMATION:

NAME: Danda River Corridor

AREA: 109294 sq meters

LOCATION: Siddharthanagar Municipality

| CONSULTANT                                    | CLIENT       |
|-----------------------------------------------|--------------|
| Team Leader:<br>Dr.Er.Madhav Narayan Shrestha | Approved By: |
| Reviewed By:<br>Ar. Shristee Shrestha         |              |

**Design Revision by:**

**SUPERVISION & DESIGN CONSULTANT (SDC)**  
Building Design Authority(P) Ltd.- BN- UDAYA JV




PAPER SIZE: A3

SCALE: 1:100


DATE: June 2026

SHEET NO: L-056-A



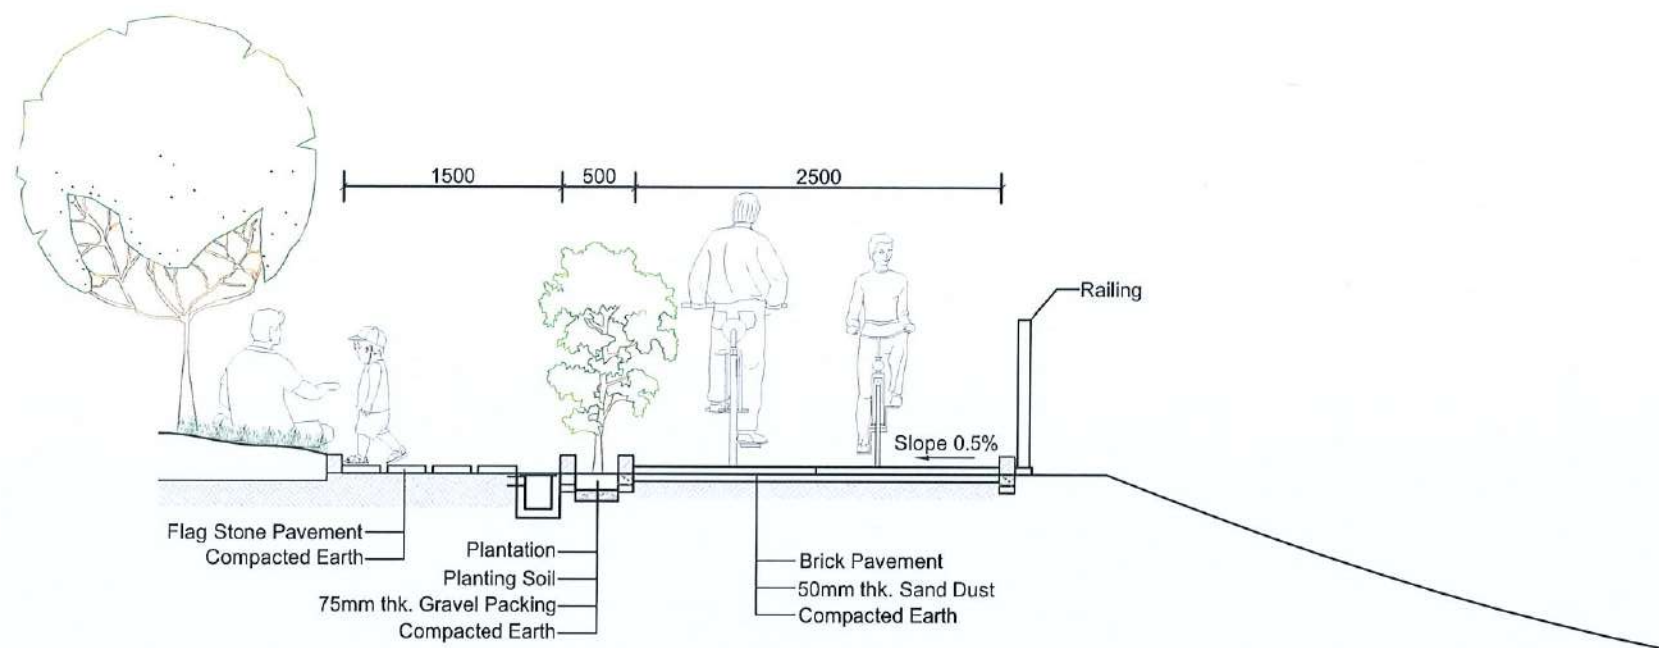


**SECTION AT X1-X1**

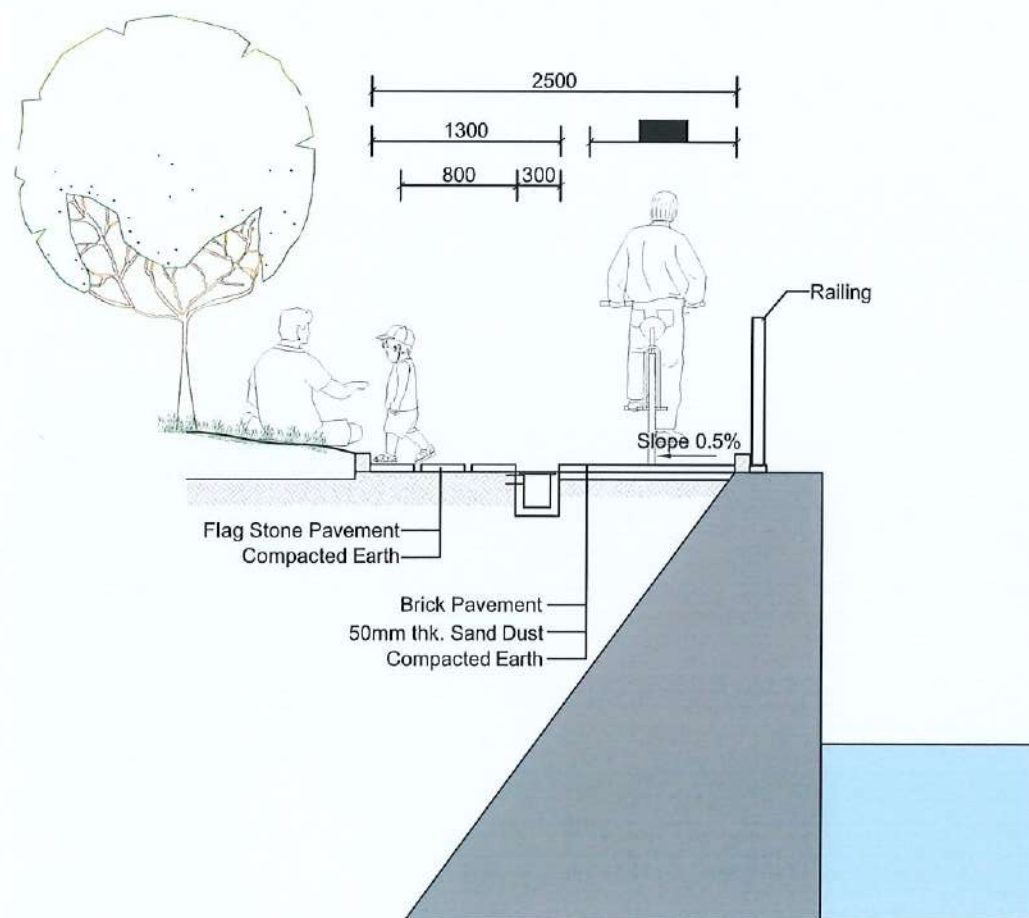

**SECTION AT X3-X3**

Scale 1:50

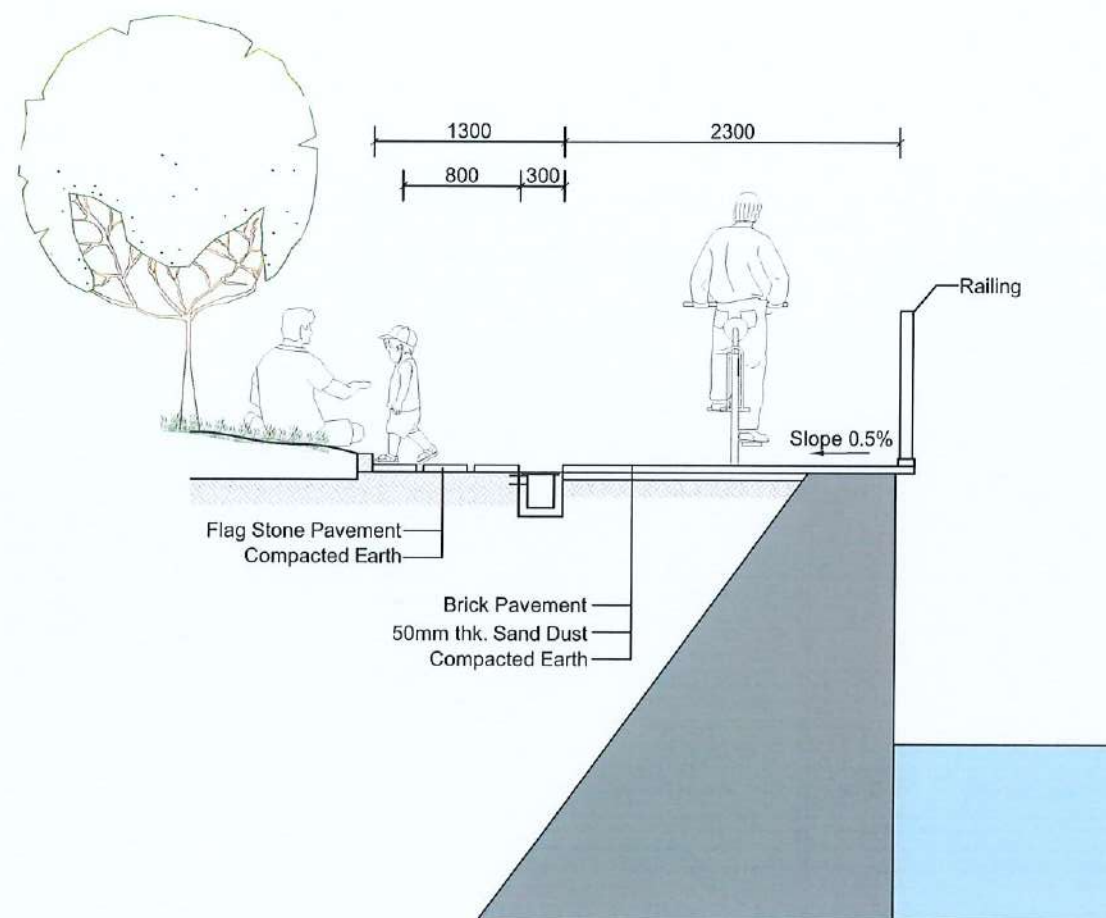

**SECTION AT X2-X2**

Scale 1:50

**CLIENT:**



Department of Urban Development & Building Construction (DUDBC)  
Urban Resilience and Livability Improvement Project (URLIP)  
Project Coordination Office  
Babarmahal, Kathmandu, Nepal

**PROJECT TITLE:**

**Danda River  
Corridor Development**

**NOTE:**

The following drawings have been prepared in accordance with the Final DPR of Western Urban Corridor Development Project Report

**ISSUES & REVISIONS:**

| NO. | DATE      | REVISION |
|-----|-----------|----------|
| 1   | June 2026 | First    |

**SHEET TITLE: CYCLE TRACK  
TYPE-1**

**SITE INFORMATION:**

NAME: Danda River Corridor

AREA: 109294 sq meters

LOCATION: Siddharthanagar Municipality

| CONSULTANT                                    | CLIENT       |
|-----------------------------------------------|--------------|
| Team Leader:<br>Dr.Er.Madhav Narayan Shrestha | Approved By: |
| Reviewed By:<br>Ar. Shristee Shrestha         |              |

**Design Revision by:**

**SUPERVISION & DESIGN CONSULTANT (SDC)**

Building Design Authority(P) Ltd.- BN- UDAYA JV




PAPER SIZE: A3

SCALE: 1:50


DATE: June 2026

SHEET NO: L-056-B



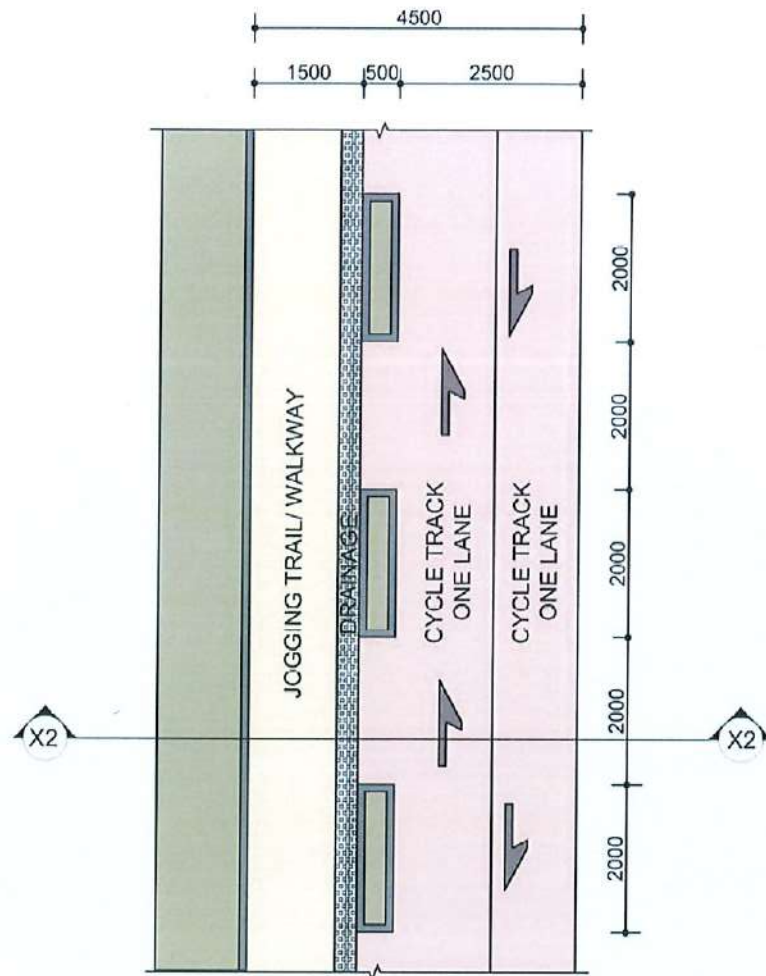

**CYCLE TRACK: L- 4500mm  
TYPE-2**  
Scale 1:100

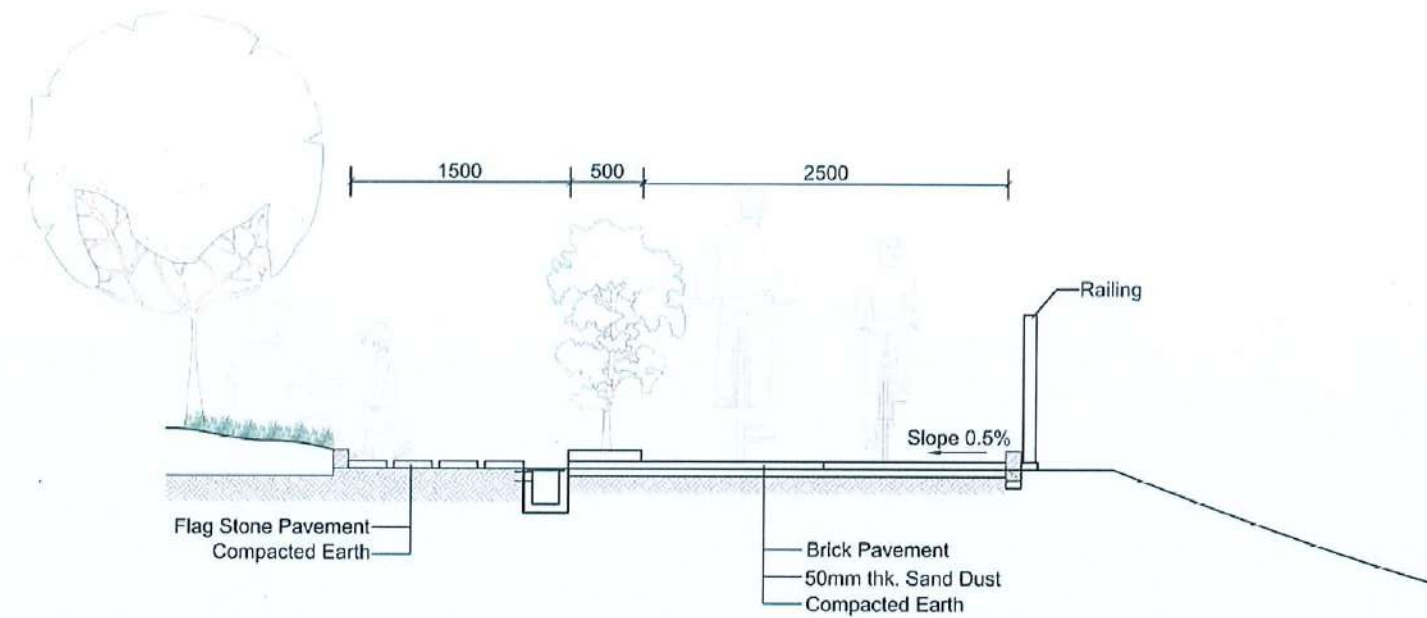

**SECTION AT X2-X2**  
Scale 1:50

**CLIENT:**  

 Department of Urban Development & Building Construction (DUDBC)  
 Urban Resilience and Livability Improvement Project (URLIP)  
 Project Coordination Office  
 Babarmahal, Kathmandu, Nepal

**PROJECT TITLE:**  
**Danda River  
Corridor Development**

**NOTE:**  
 The following drawings have been prepared in accordance with the Final DPR of Western Urban Corridor Development Project Report

**ISSUES & REVISIONS:**

| NO. | DATE      | REVISION |
|-----|-----------|----------|
| 1   | June 2026 | First    |
|     |           |          |
|     |           |          |

**SHEET TITLE:** CYCLE TRACK  
TYPE-2

**SITE INFORMATION:**

NAME: Danda River Corridor

AREA: 109294 sq meters

LOCATION: Siddharthanagar Municipality

| CONSULTANT                                    | CLIENT       |
|-----------------------------------------------|--------------|
| Team Leader:<br>Dr.Er.Madhav Narayan Shrestha | Approved By: |
| Reviewed By:<br>Ar. Shristee Shrestha         |              |

**Design Revision by:**


**SUPERVISION & DESIGN CONSULTANT (SDC)**  
 Building Design Authority(P) Ltd.- BN- UDAYA JV




PAPER SIZE: A3 SCALE: 1:100, 1:50

DATE: June 2026 SHEET NO: L-057



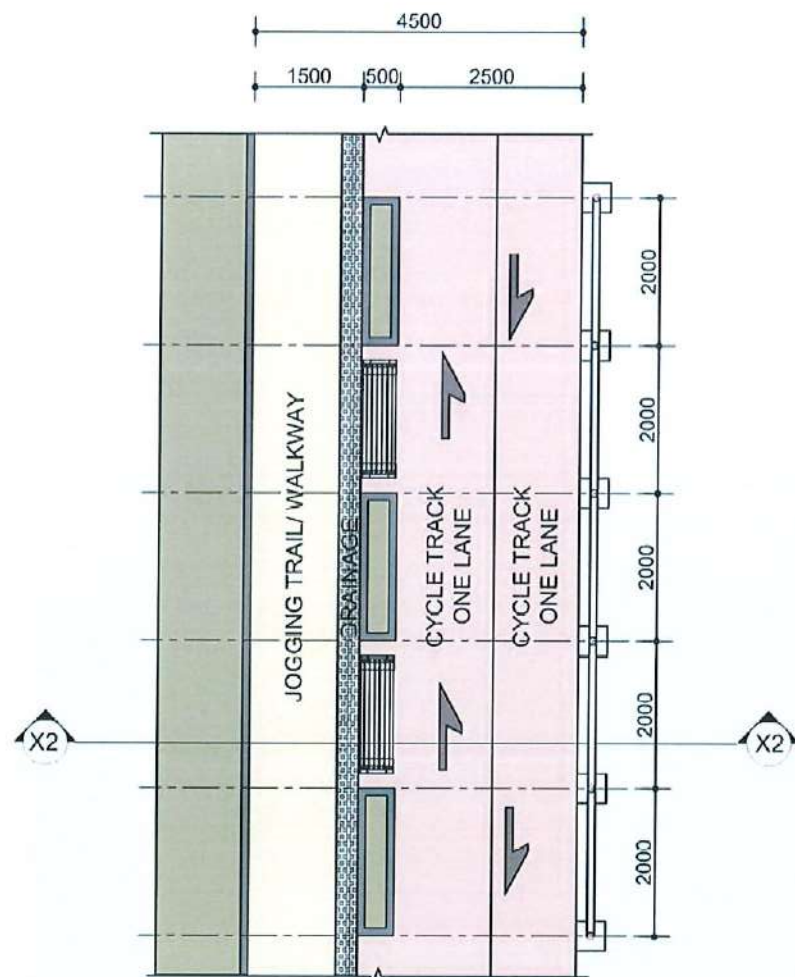

**CYCLE TRACK: L- 4500mm  
TYPE-3**

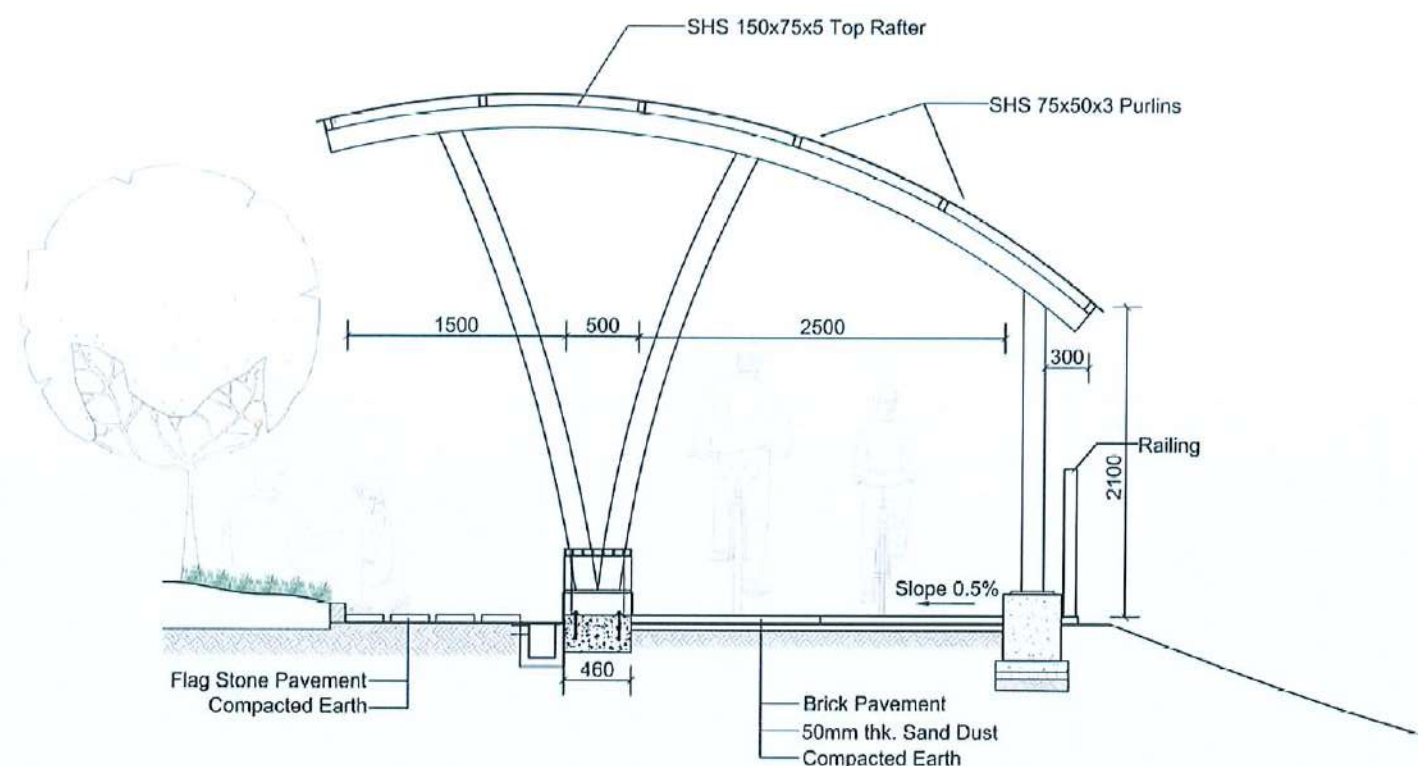

**SECTION AT X2-X2**  
Scale 1:50

**CLIENT:**  

 Department of Urban Development & Building Construction (DUDBC)  
 Urban Resilience and Livability Improvement Project (URLIP)  
 Project Coordination Office  
 Babarmahal, Kathmandu, Nepal

**PROJECT TITLE:**  
**Danda River  
 Corridor Development**

**NOTE:**  
 The following drawings have been prepared in accordance with the Final DPR of Western Urban Corridor Development Project Report

**ISSUES & REVISIONS:**

| NO. | DATE      | REVISION |
|-----|-----------|----------|
| 1   | June 2026 | First    |
|     |           |          |
|     |           |          |

**SHEET TITLE:** CYCLE TRACK  
TYPE-3


**SITE INFORMATION:**

NAME: Danda River Corridor

AREA: 109294 sq meters

LOCATION: Siddharthanagar Municipality

| CONSULTANT                                    | CLIENT       |
|-----------------------------------------------|--------------|
| Team Leader:<br>Dr.Er.Madhav Narayan Shrestha | Approved By: |
| Reviewed By:<br>Ar. Shristee Shrestha         |              |

 
**Design Revision by:** 

**SUPERVISION & DESIGN CONSULTANT (SDC)**  
 Building Design Authority(P) Ltd.- BN- UDAYA JV



PAPER SIZE: A3  
 DATE: June 2026  
 SCALE: 1:100, 1:50  
 SHEET NO: L-058




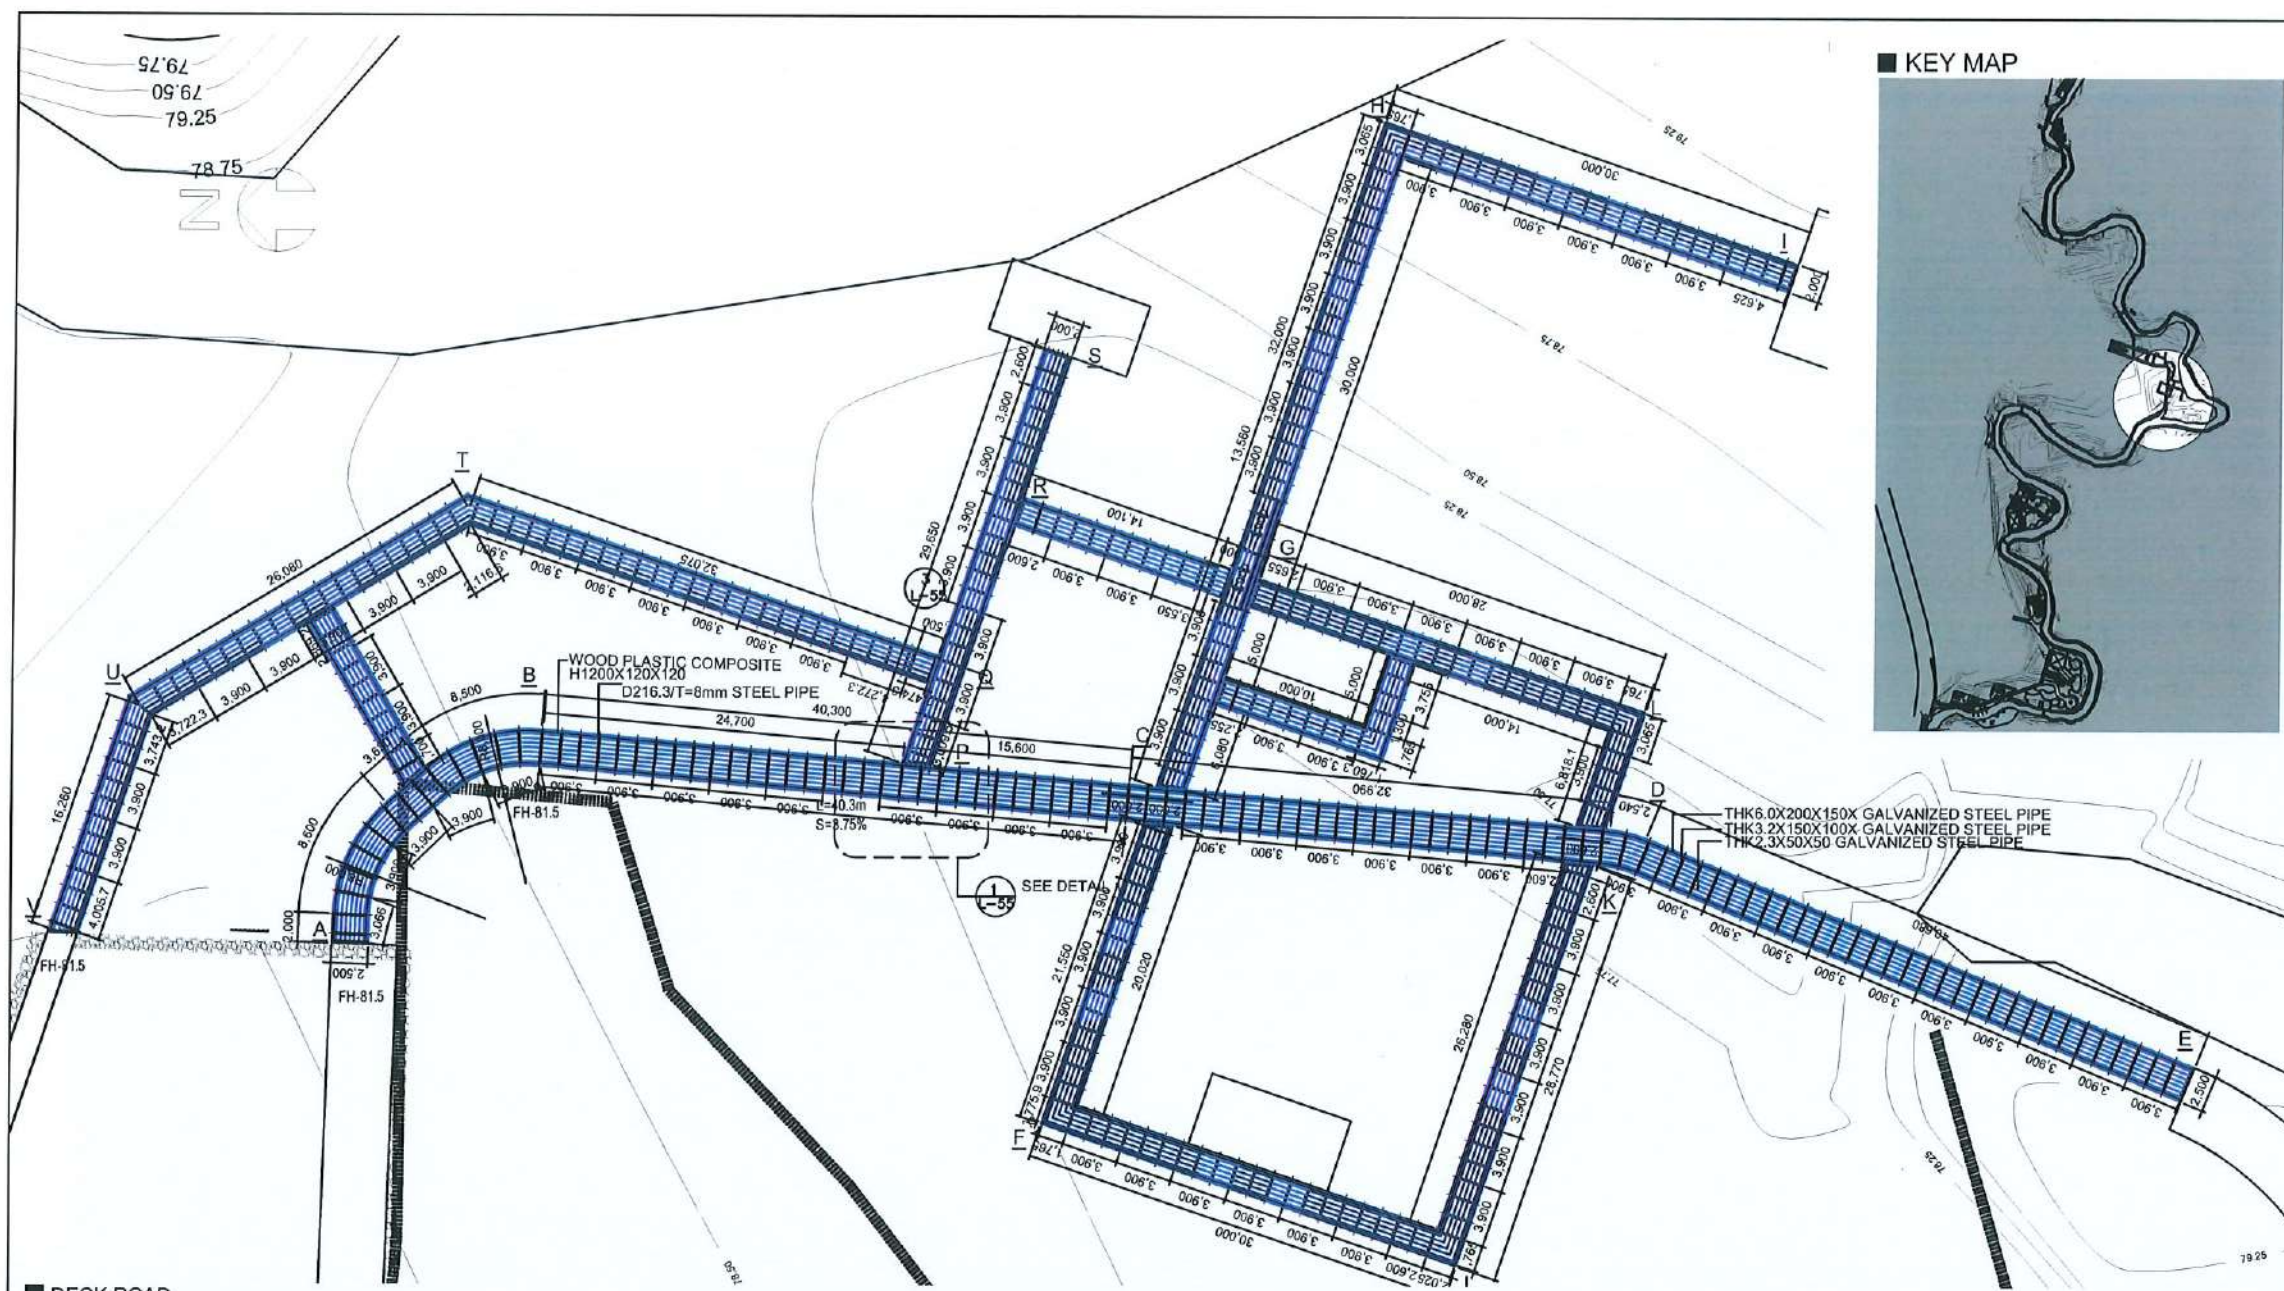

■ DECK ROAD

| No. | Length (m)    | Width (m) |
|-----|---------------|-----------|
| 1   | 135.0 / 388.0 | 2.5 / 2.0 |
| 2   | 84.7          | 2.0       |
| 3   | 119.1         | 2.0       |
| 4   | 266.4         | 2.0       |

**DECK ROAD-1 PLAN**  
Scale : 1/250 (A1) 1/600 (A3)

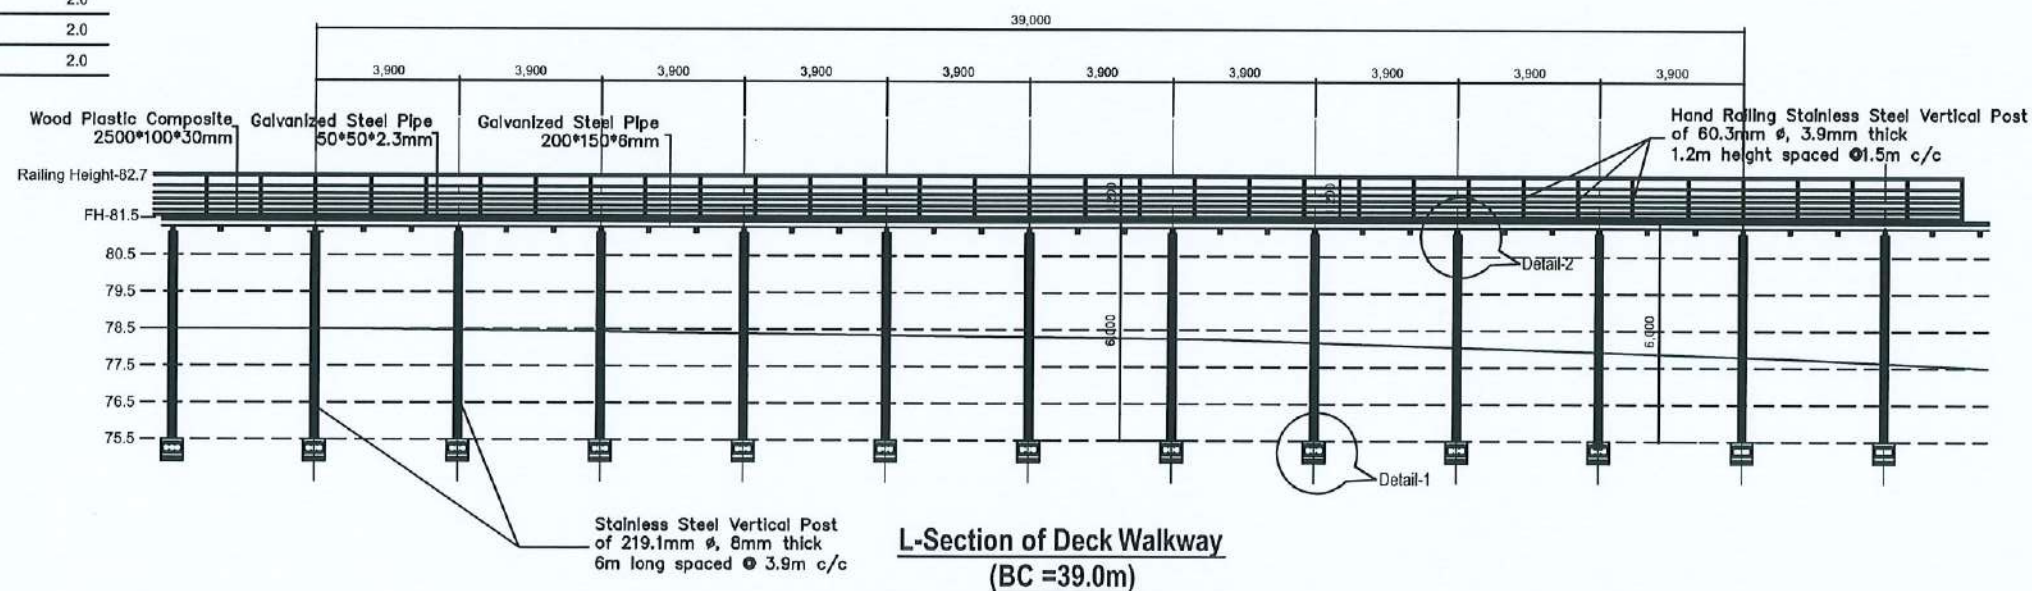

**DECK ROAD-1 SECTION**  
Scale : 1/100 (A1) 1/200 (A3)

**CLIENT:**  

 Department of Urban Development & Building Construction (DUDBC)  
 Urban Resilience and Livability Improvement Project (URLIP)  
 Project Coordination Office  
 Babarmahal, Kathmandu, Nepal

**PROJECT TITLE:**  
**Danda River Corridor Development**

**NOTE:**  
 The following drawings have been prepared in accordance with the Final DPR of Western Urban Corridor Development Project Report

**ISSUES & REVISIONS:**

| NO. | DATE      | REVISION |
|-----|-----------|----------|
| 1   | June 2026 | First    |
|     |           |          |
|     |           |          |

**SHEET TITLE:**  
**DECK ROAD-1 PLAN AND SECTION**

**SITE INFORMATION:**

NAME: Danda River Corridor

AREA: 109294 sq meters

LOCATION: Siddharthanagar Municipality

| CONSULTANT                                    | CLIENT       |
|-----------------------------------------------|--------------|
| Team Leader:<br>Dr.Er.Madhav Narayan Shrestha | Approved By: |
| Reviewed By:<br>Ar. Shristee Shrestha         |              |



**Design Revision by:** 

**SUPERVISION & DESIGN CONSULTANT (SDC)**  
 Building Design Authority(P) Ltd.- BN- UDAYA JV




PAPER SIZE: A3  
 SCALE: As Shown  
 DATE: June 2026  
 SHEET NO: L-59 A



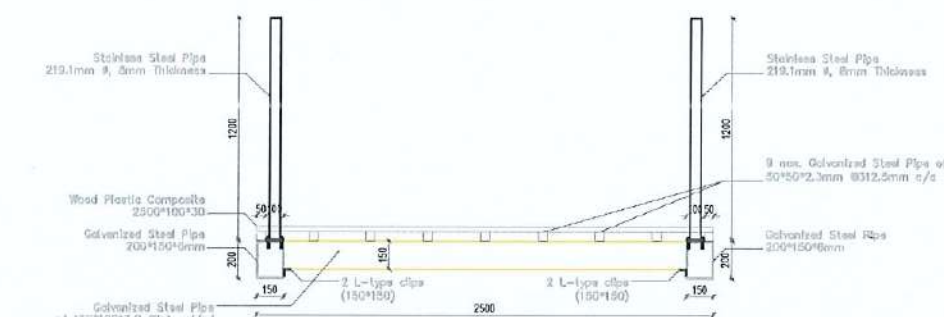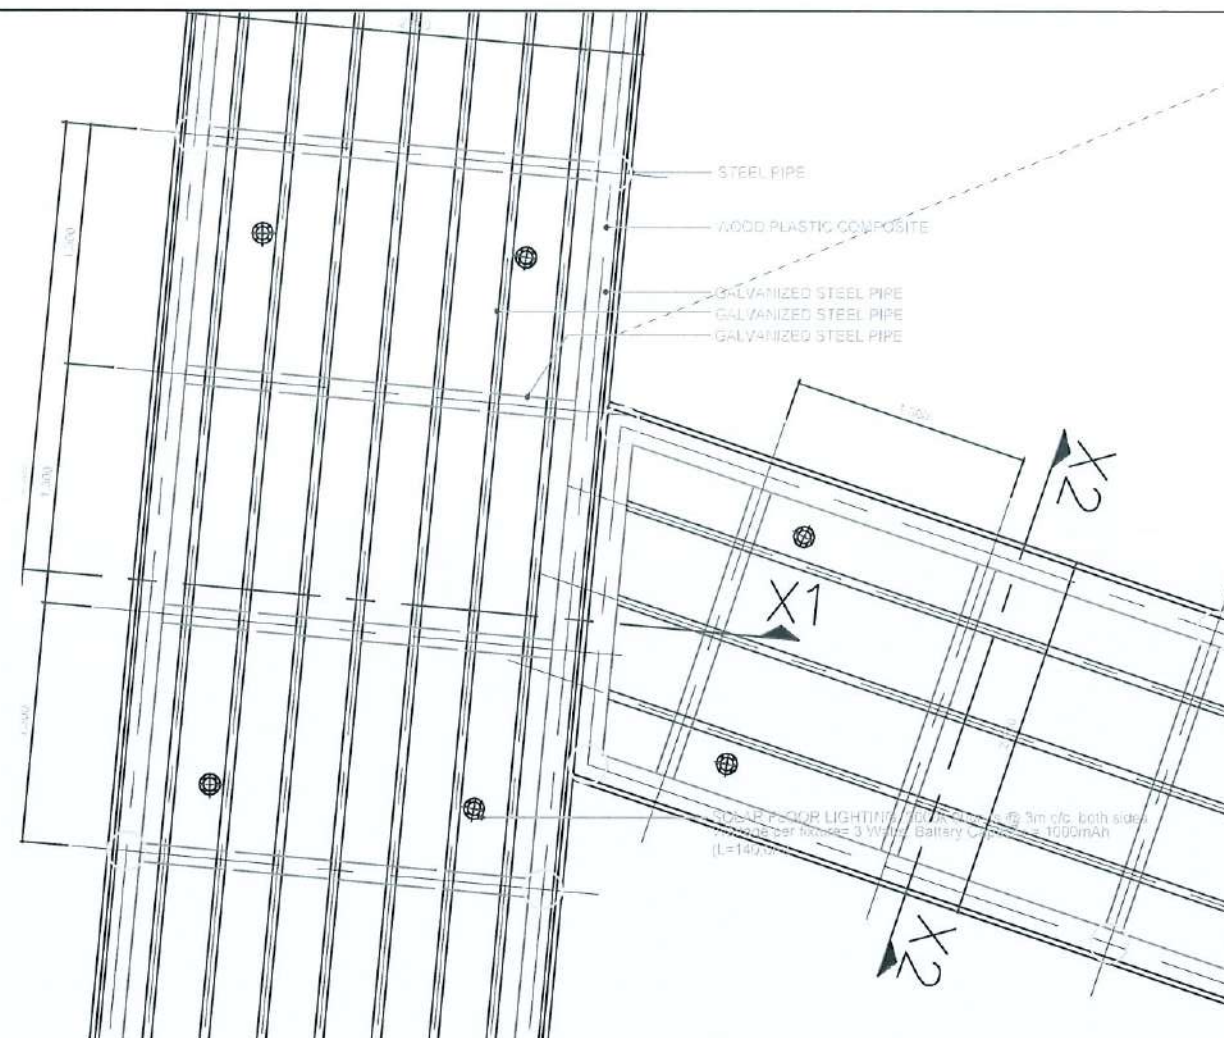

Section at X1-X1  
for 2500mm width

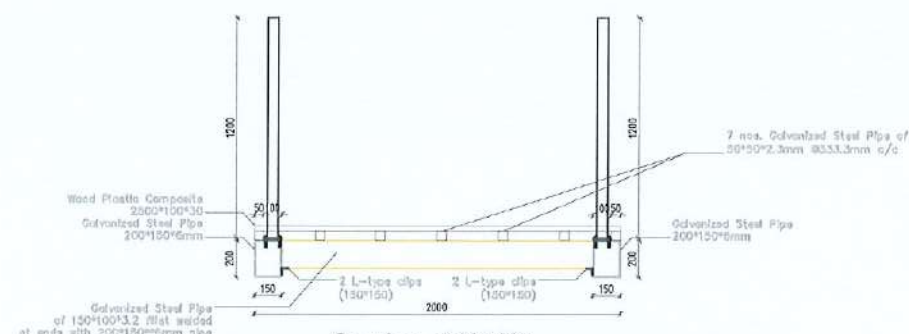

Section at X2-X2  
for 2000mm width

DECK ROAD-1 DETAIL  
Scale: 1/20 (A1) 1/40 (A2)

CLIENT:



Department of Urban Development &  
Building Construction (DUDBC)  
Urban Resilience and Livability Improvement Project  
(URLIP)  
Project Coordination Office  
Babarmahal, Kathmandu, Nepal

PROJECT TITLE:

Danda River  
Corridor Development

NOTE:

The following drawings have been prepared in  
accordance with the Final DPR of Western  
Urban Corridor Development Project Report

ISSUES & REVISIONS:

| NO. | DATE      | REVISION |
|-----|-----------|----------|
| 1   | June 2026 | First    |
|     |           |          |
|     |           |          |

SHEET TITLE:

DECK ROAD DETAIL

SITE INFORMATION:

NAME: Danda River Corridor

AREA: 109294 sq meters

LOCATION: Siddharthanagar Municipality

| CONSULTANT                                    | CLIENT       |
|-----------------------------------------------|--------------|
| Team Leader:<br>Dr.Er.Madhav Narayan Shrestha | Approved By: |
| Reviewed By:<br>Ar. Shristee Shrestha         |              |

Design Revision by: 

SUPERVISION & DESIGN CONSULTANT (SDC)

Building Design Authority(P) Ltd.- BN- UDAYA JV




PAPER SIZE: A3

SCALE: As Shown


DATE: June 2026

SHEET NO: L-59 B



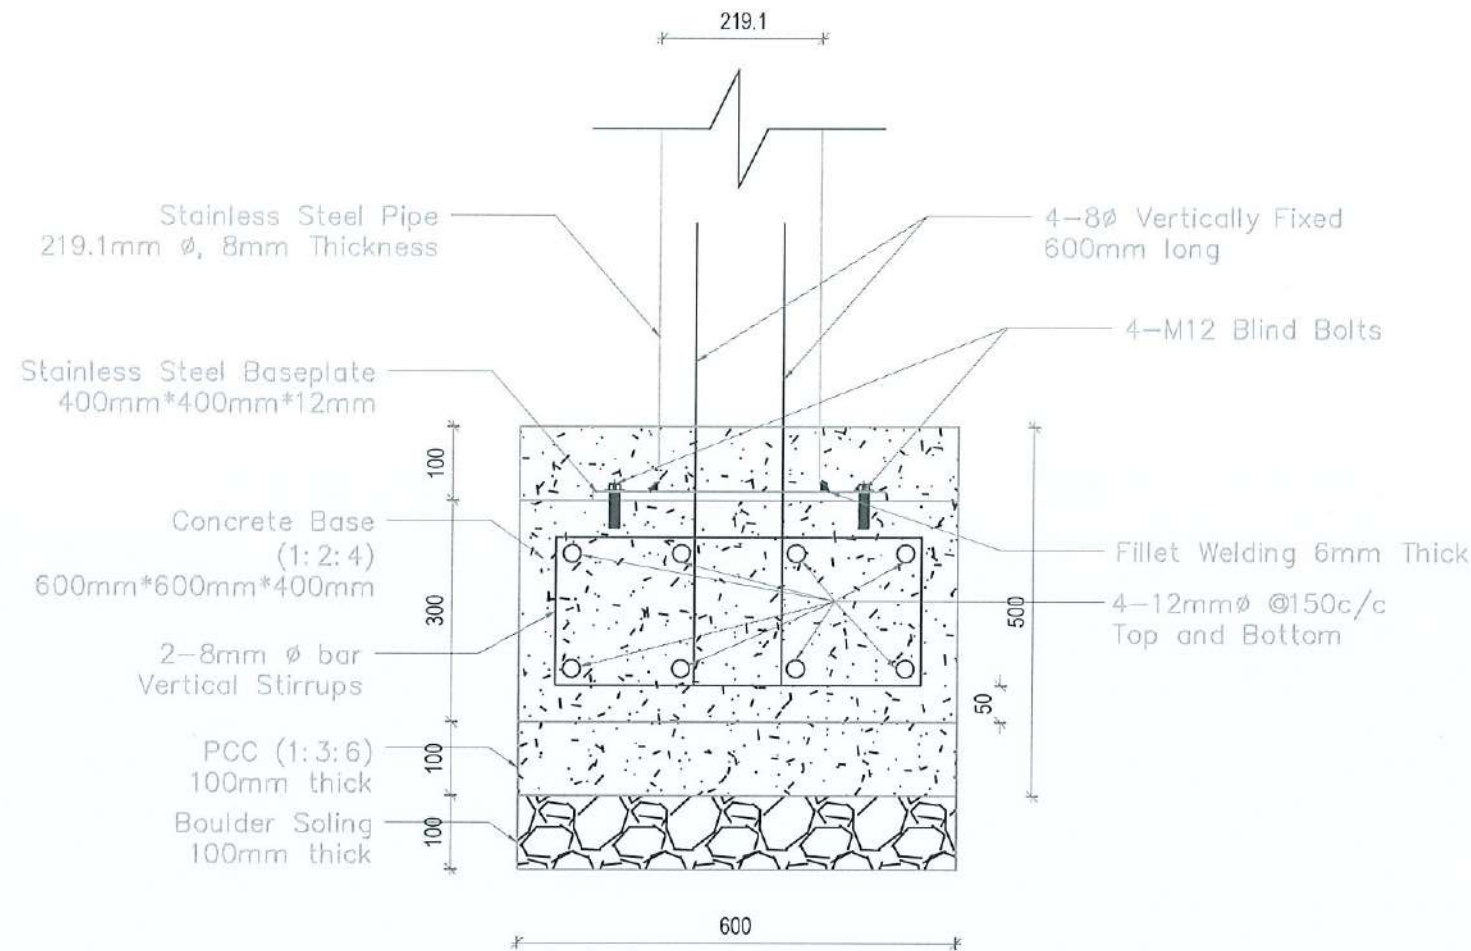

**Section A-A**

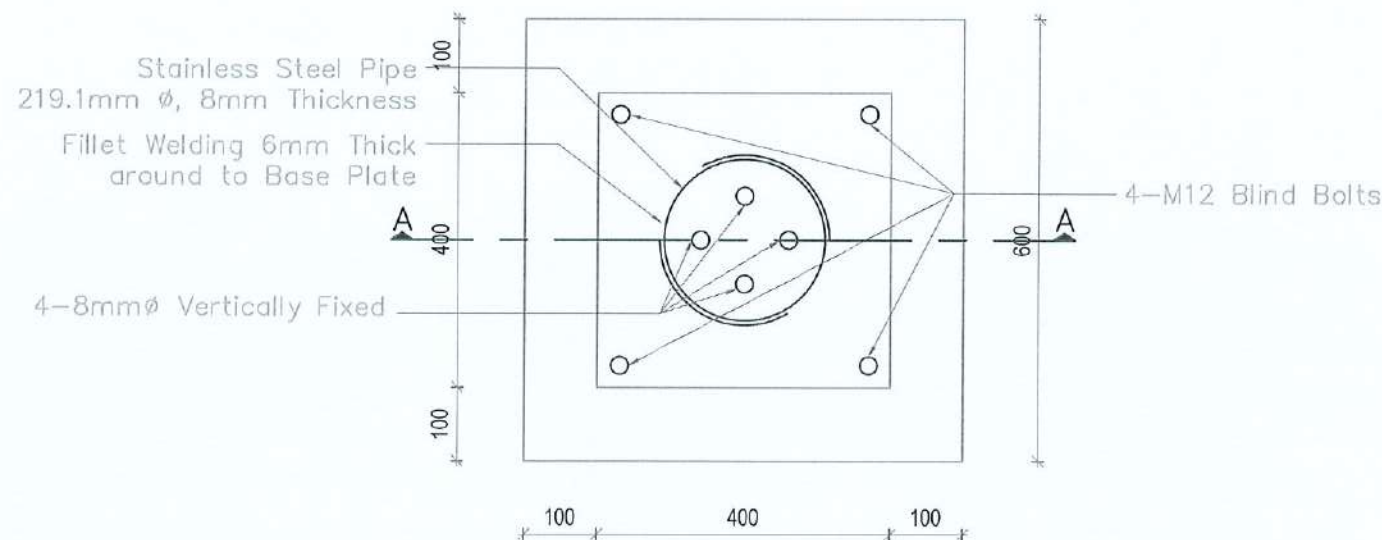

**Detail-1 Fixing Stainless Steel Vertical Post 219.1mm Ø**  
Concrete Base Size: 600mm\*600mm\*400mm

CONNECTION DETAIL  
Scale: 1/3 (A1) 1/10 (A3)

**CLIENT:**



Department of Urban Development &  
Building Construction (DUDBC)  
Urban Resilience and Livability Improvement Project  
(URLIP)  
Project Coordination Office  
Babarmahal, Kathmandu, Nepal

**PROJECT TITLE:**

**Danda River  
Corridor Development**

**NOTE:**

The following drawings have been prepared in  
accordance with the Final DPR of Western  
Urban Corridor Development Project Report

**ISSUES & REVISIONS:**

| NO. | DATE      | REVISION |
|-----|-----------|----------|
| 1   | June 2026 | First    |
|     |           |          |
|     |           |          |

**SHEET TITLE: DECK ROAD CONNECTION DETAIL**

**SITE INFORMATION:**

NAME: Danda River Corridor

AREA: 109294 sq meters

LOCATION: Siddharthanagar Municipality

| CONSULTANT                                      | CLIENT       |
|-------------------------------------------------|--------------|
| Team Leader:<br>Dr. Er. Madhav Narayan Shrestha | Approved By: |
| Reviewed By:<br>Ar. Shristee Shrestha           |              |

Design Revision by:

**SUPERVISION & DESIGN CONSULTANT (SDC)**


Building Design Authority(P) Ltd.- BN- UDAYA JV



PAPER SIZE: A3 SCALE: As Shown

DATE: June 2026 SHEET NO: L-59 C




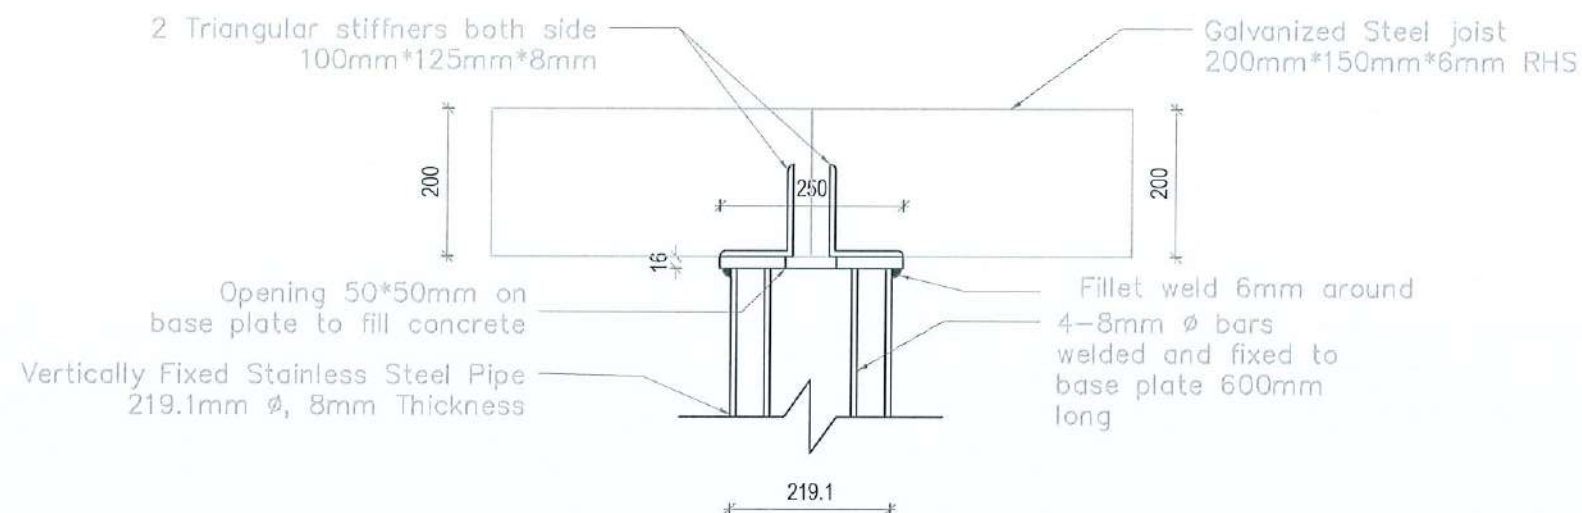

## Connection detail at top of vertical post

### CONNECTION DETAIL

Scale: 1/5 (A1) 1/10 (A3)

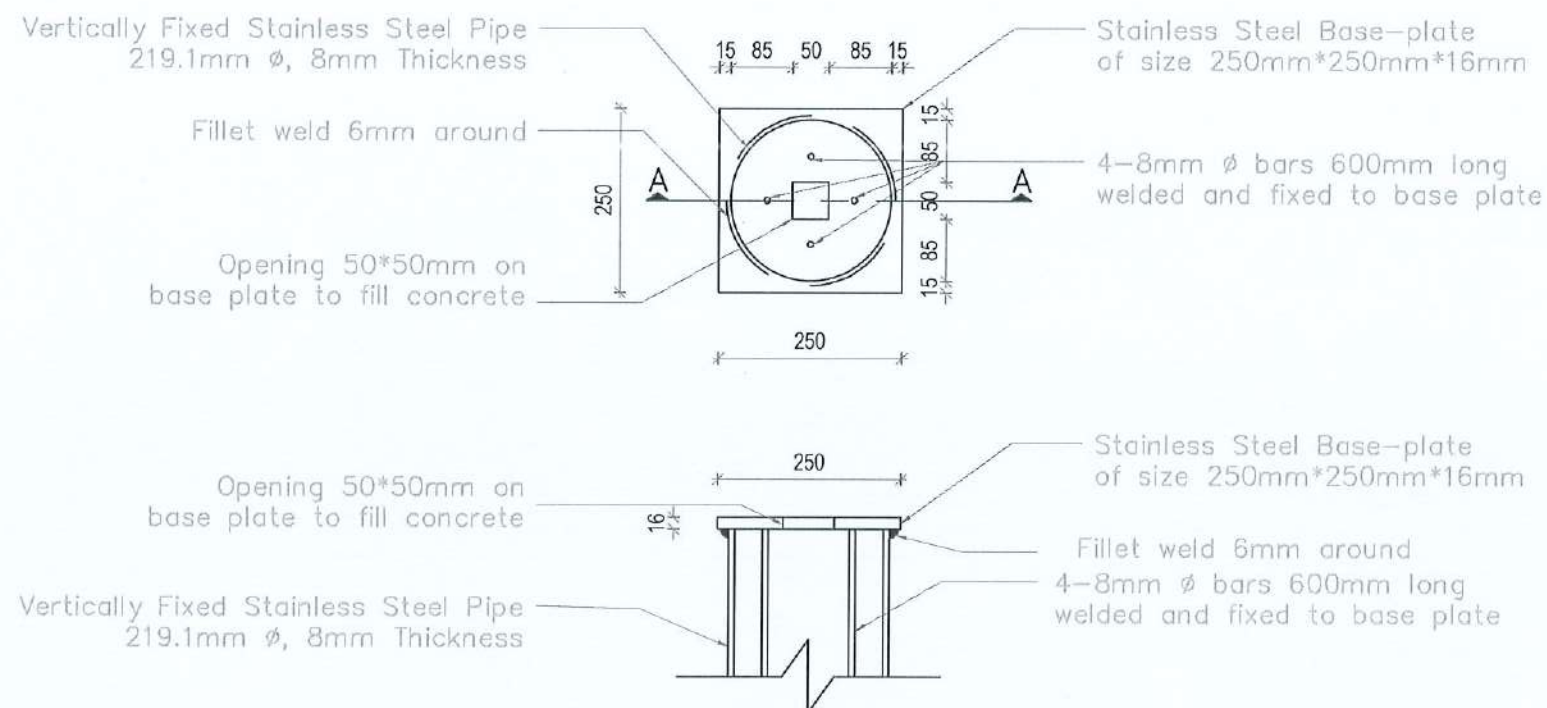

### Section A-A

**Detail-2 of Top Steel Base Plate Over  
Stainless Steel Pipe 219.1mm Ø  
(Base Plate Size: 250mm\*250mm\*16mm)**

### BASEPLATE DETAIL

Scale: 1/5 (A1) 1/10 (A3)

#### CLIENT:



Department of Urban Development &  
Building Construction (DUDBC)  
Urban Resilience and Livability Improvement Project  
(URLIP)  
Project Coordination Office  
Babarmahal, Kathmandu, Nepal

#### PROJECT TITLE:

**Danda River  
Corridor Development**

#### NOTE:

The following drawings have been prepared in  
accordance with the Final DPR of Western  
Urban Corridor Development Project Report

#### ISSUES & REVISIONS:

| NO. | DATE      | REVISION |
|-----|-----------|----------|
| 1   | June 2026 | First    |
|     |           |          |
|     |           |          |

#### SHEET TITLE:

**DECK ROAD CONNECTION AND BASEPLATE DETAIL**

#### SITE INFORMATION:

NAME: Danda River Corridor

AREA: 109294 sq meters

LOCATION: Siddharthanagar Municipality

| CONSULTANT                                    | CLIENT       |
|-----------------------------------------------|--------------|
| Team Leader:<br>Dr.Er.Madhav Narayan Shrestha | Approved By: |
| Reviewed By:<br>Ar. Shristee Shrestha         |              |

Design Revision by: *nil*

#### SUPERVISION & DESIGN CONSULTANT (SDC)

Building Design Authority(P) Ltd.- BN- UDAYA JV



PAPER SIZE: A3

SCALE: As Shown

DATE: June 2026

SHEET NO: L-59 D



CLIENT:  
Department of Urban Development & Building Construction (DUDBC)  
Urban Resilience and Livability Improvement Project (URLIP)  
Project Coordination Office  
Babarmahal, Kathmandu, Nepal

PROJECT TITLE:  
Danda River  
Corridor Development

NOTE:  
The following drawings have been prepared in accordance with the Final DPR of Western Urban Corridor Development Project Report

ISSUES & REVISIONS:

| NO. | DATE      | REVISION |
|-----|-----------|----------|
| 1   | June 2026 | First    |
|     |           |          |
|     |           |          |

SHEET TITLE:  
DECK ROAD RAILING DETAILS

SITE INFORMATION:

NAME: Danda River Corridor

AREA: 109294 sq meters

LOCATION: Siddharthanagar Municipality

| CONSULTANT                                    | CLIENT       |
|-----------------------------------------------|--------------|
| Team Leader:<br>Dr.Er.Madhav Narayan Shrestha | Approved By: |
| Reviewed By:<br>Ar. Shristee Shrestha         |              |


Design Revision by: 

SUPERVISION & DESIGN CONSULTANT (SDC)  
Building Design Authority(P) Ltd.- BN- UDAYA JV



PAPER SIZE: A3  
SCALE: As Shown


DATE: June 2026  
SHEET NO: L-50 E

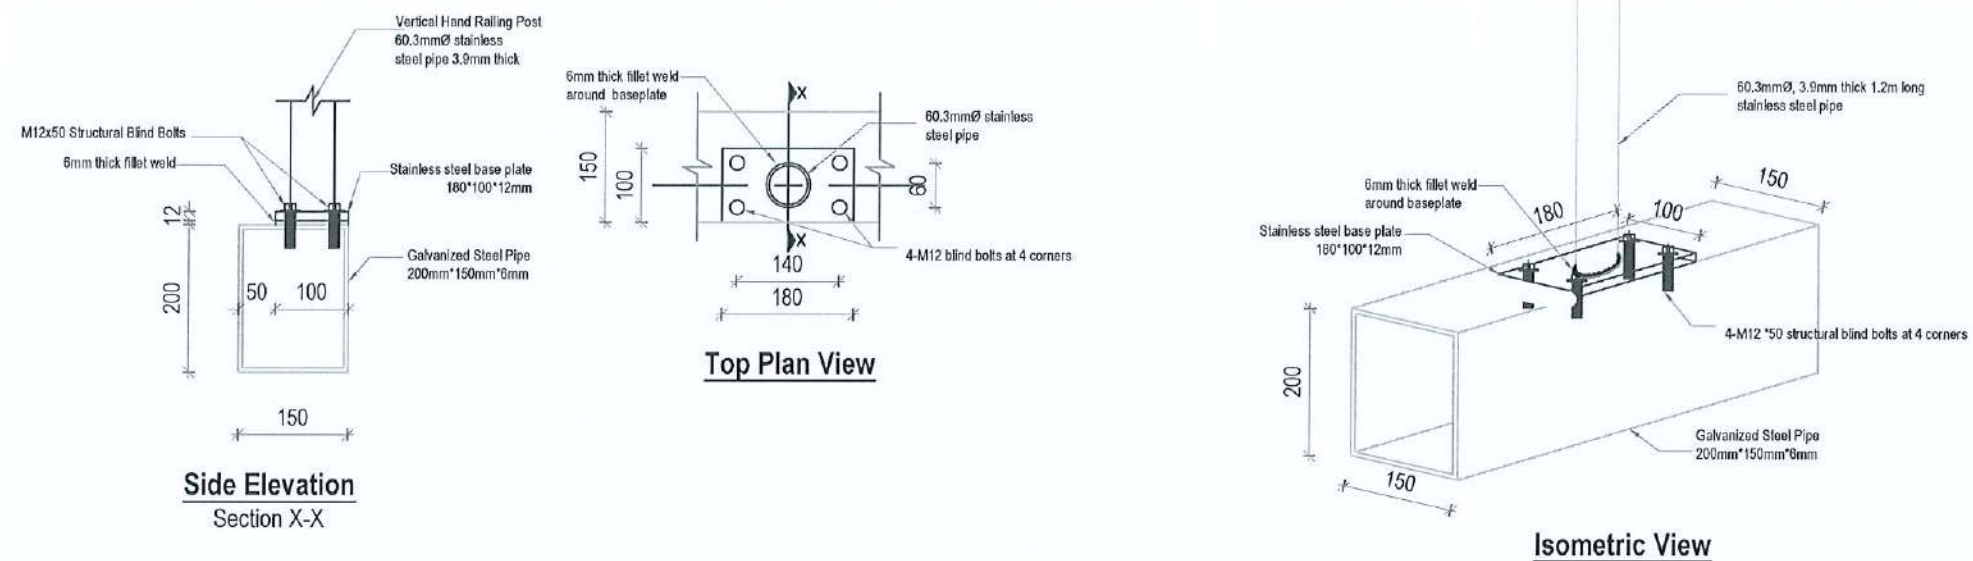


**Detail-3 Fixing Vertical Stainless  
Steel Hand Railing Posts**  
Baseplate Size: 180mm\*100mm\*12mm

RAILING FIXING DETAIL  
Scale - 1/5 (A1) - 1/10 (A3)



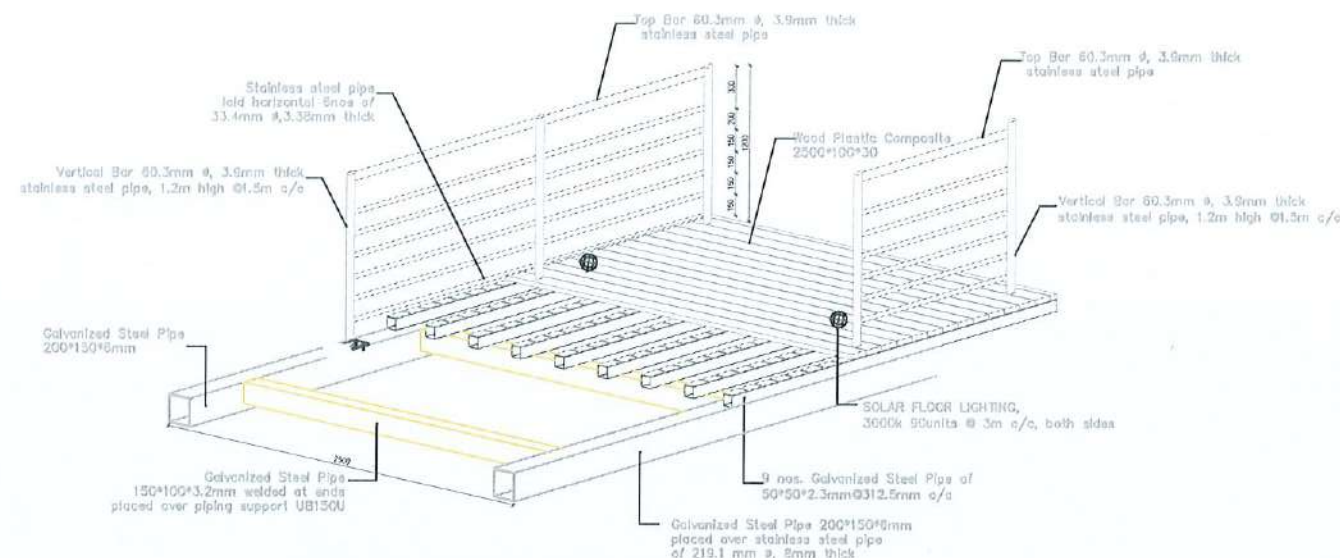

**Detail-4: Fixing Galvanized steel pipe 200\*150\*6mm with galvanized steel pipe 150\*100\*3.2mm and galvanized steel pipe 50\*50\*2.3mm and wood plastic composite 2500\*100\*30mm**

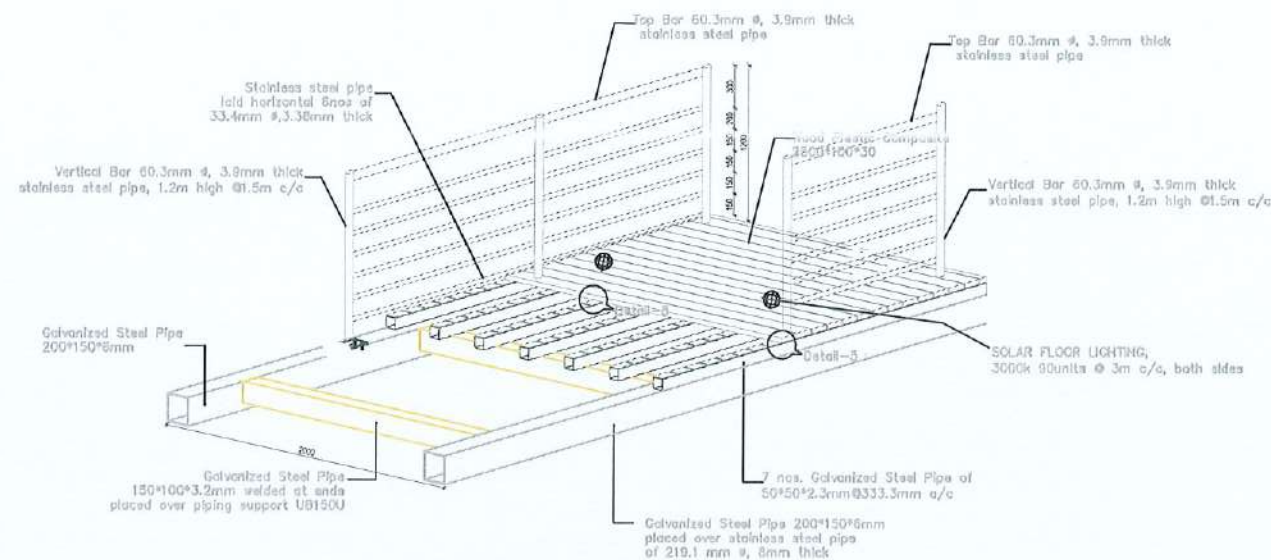

**Detail-4: Fixing Galvanized steel pipe 200\*150\*6mm with galvanized steel pipe 150\*100\*3.2mm and galvanized steel pipe 50\*50\*2.3mm and wood plastic composite 2500\*100\*30mm**

Assemble Drawing  
Scale: 1:100

**CLIENT:**  

 Department of Urban Development & Building Construction (DUBC)  
 Urban Resilience and Livability Improvement Project (URLIP)  
 Project Coordination Office  
 Babarmahal, Kathmandu, Nepal

**PROJECT TITLE:**  
**Danda River Corridor Development**

**NOTE:**  
 The following drawings have been prepared in accordance with the Final DPR of Western Urban Corridor Development Project Report

**ISSUES & REVISIONS:**

| NO. | DATE      | REVISION |
|-----|-----------|----------|
| 1   | June 2026 | First    |
|     |           |          |
|     |           |          |

**SHEET TITLE:**  
**DECK ROAD ASSEMBLE DRAWING**


**SITE INFORMATION:**

NAME: Danda River Corridor

AREA: 109294 sq meters

LOCATION: Siddharthanagar Municipality

| CONSULTANT                                    | CLIENT       |
|-----------------------------------------------|--------------|
| Team Leader:<br>Dr.Er.Madhav Narayan Shrestha | Approved By: |
| Reviewed By:<br>Ar. Shristee Shrestha         |              |

 Design Revision by 

**SUPERVISION & DESIGN CONSULTANT (SDC)**  
 Building Design Authority(P) Ltd.- BN- UDAYA JV



PAPER SIZE: A3  
 SCALE: As Shown  
 DATE: June 2026  
 SHEET NO: L-59 F



# Details of Fitting Accessories (DRCP Walkway)

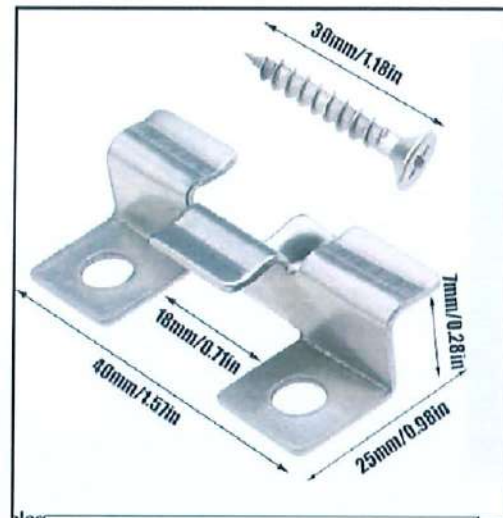


Fig 1: Sample stainless steel Intermediate Clip & Screw

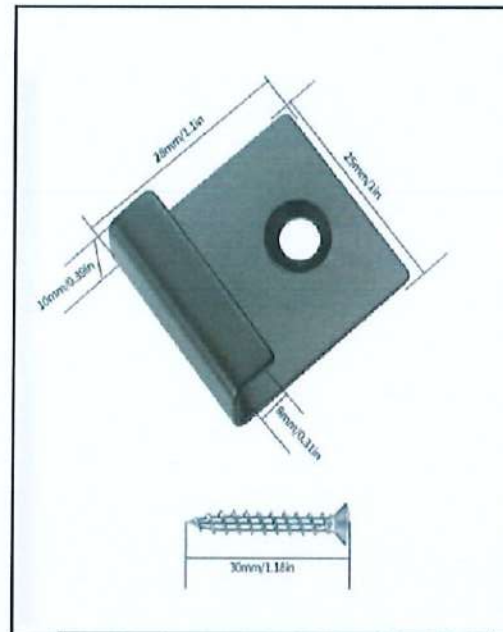


Fig 2: Sample stainless steel End Clip & Screw

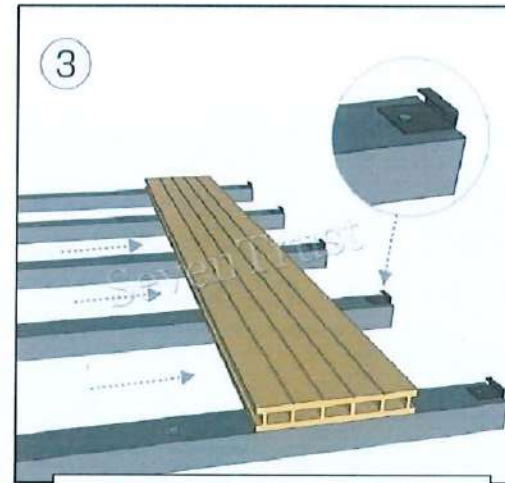


Fig 3: Sample fixing of stainless-steel End Clips



Fig 4: Sample fixing of stainless-steel Intermediate

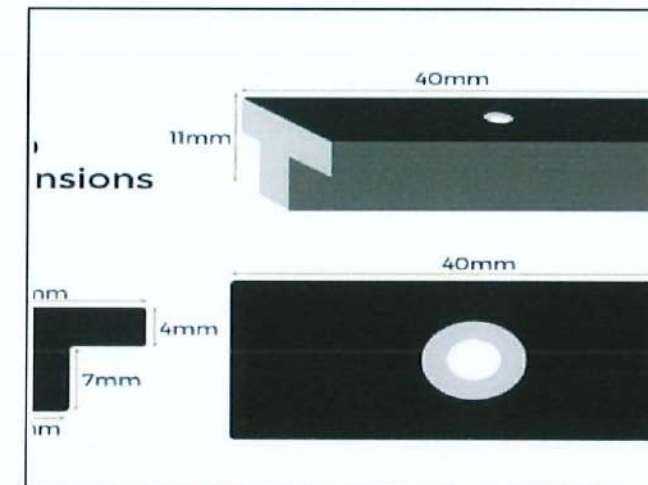


Fig 5: Sample Stainless-steel Intermediate Clips

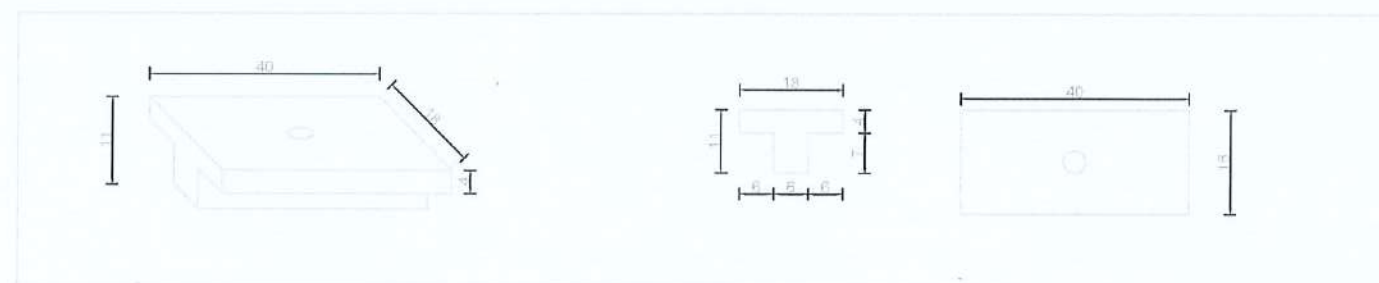


Fig 5: Sample Stainless Steel Intermediate Clips

## DETAILS OF FITTING ACCESSORIES

Scale: 1:100

### CLIENT:

Department of Urban Development & Building Construction (DUBC)  
Urban Resilience and Livability Improvement Project (URLIP)  
Project Coordination Office  
Babarmahal, Kathmandu, Nepal

### PROJECT TITLE:

Danda River  
Corridor Development

### NOTE:

The following drawings have been prepared in accordance with the Final DPR of Western Urban Corridor Development Project Report

### ISSUES & REVISIONS:

| NO. | DATE      | REVISION |
|-----|-----------|----------|
| 1   | June 2026 | First    |

### SHEET TITLE:

DECK ROAD FITTINGS DETAIL

### SITE INFORMATION:

NAME: Danda River Corridor

AREA: 109294 sq meters

LOCATION: Siddharthanagar Municipality

| CONSULTANT                                    | CLIENT       |
|-----------------------------------------------|--------------|
| Team Leader:<br>Dr.Er.Madhav Narayan Shrestha | Approved By: |
| Reviewed By:<br>Ar. Shristee Shrestha         |              |

Design Revision by: *Ar. Shristee Shrestha*

### SUPERVISION & DESIGN CONSULTANT (SDC)

Building Design Authority(P) Ltd.- BN- UDAYA JV




PAPER SIZE: A3

SCALE: As Shown

DATE: June 2026

SHEET NO: L-59 G



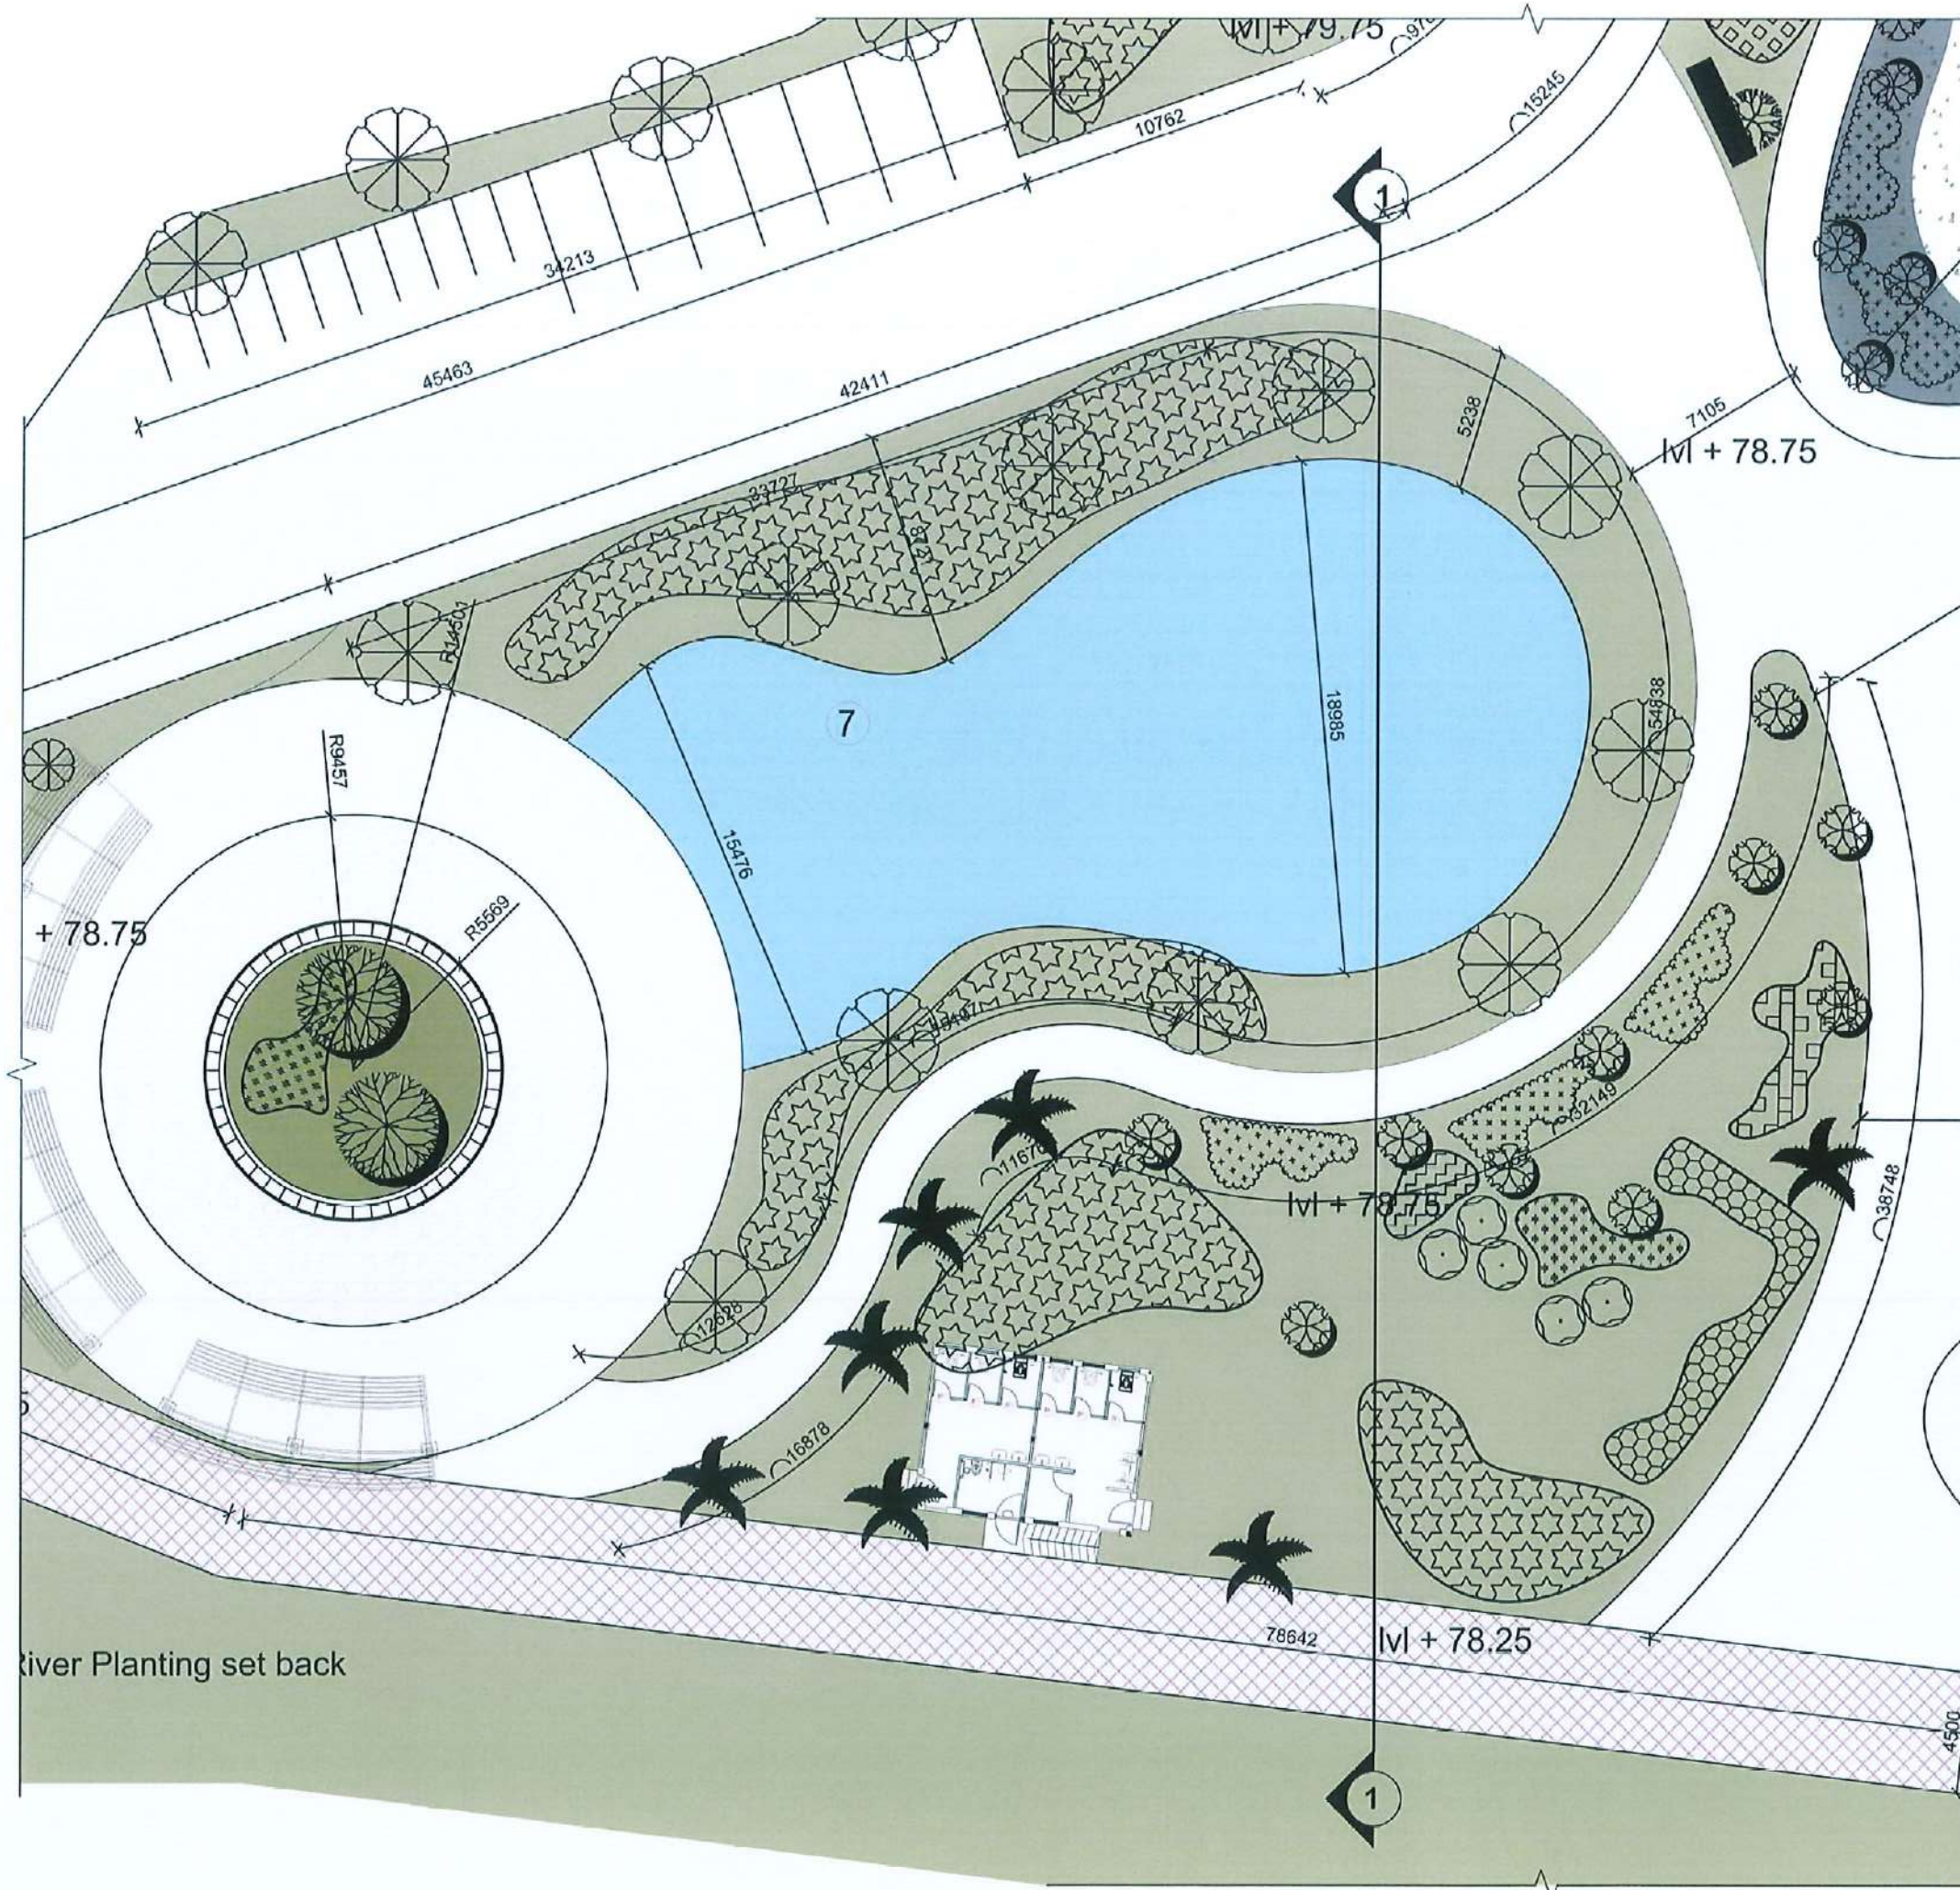

**CLIENT:**



Department of Urban Development &  
Building Construction (DUDBC)  
Urban Resilience and Livability Improvement Project  
(URLIP)  
Project Coordination Office  
Babarmahal, Kathmandu, Nepal

## PROJECT TITLE:

Danda River  
Corridor Development

**NOTE:**

The following drawings have been prepared in accordance with the Final DPR of Western Urban Corridor Development Project Report

ISSUES & REVISIONS:

| NO. | DATE      | REVISION |
|-----|-----------|----------|
| 1   | June 2026 | First    |
|     |           |          |
|     |           |          |

**SHEET TITLE:** ZONE A  
LOTUS POND DETAIL

## SITE INFORMATION:

NAME: Danda River Corridor

AREA: 109294 sq meters

LOCATION: Siddharthanagar Municipality

| CONSULTANT                                    | CLIENT       |
|-----------------------------------------------|--------------|
| Team Leader:<br>Dr.Er.Madhav Narayan Shrestha | Approved By: |
| Reviewed By:<br>Ar. Shristee Shrestha         |              |

Design Revision by:

**SUPERVISION & DESIGN CONSULTANT (SDC)**

Building Design Authority(P) Ltd.- BN- UDAYA JV





PAPER SIZE: A3

SCALE: 1:250

DATE: June 2026

SHEET NO: L-060-A



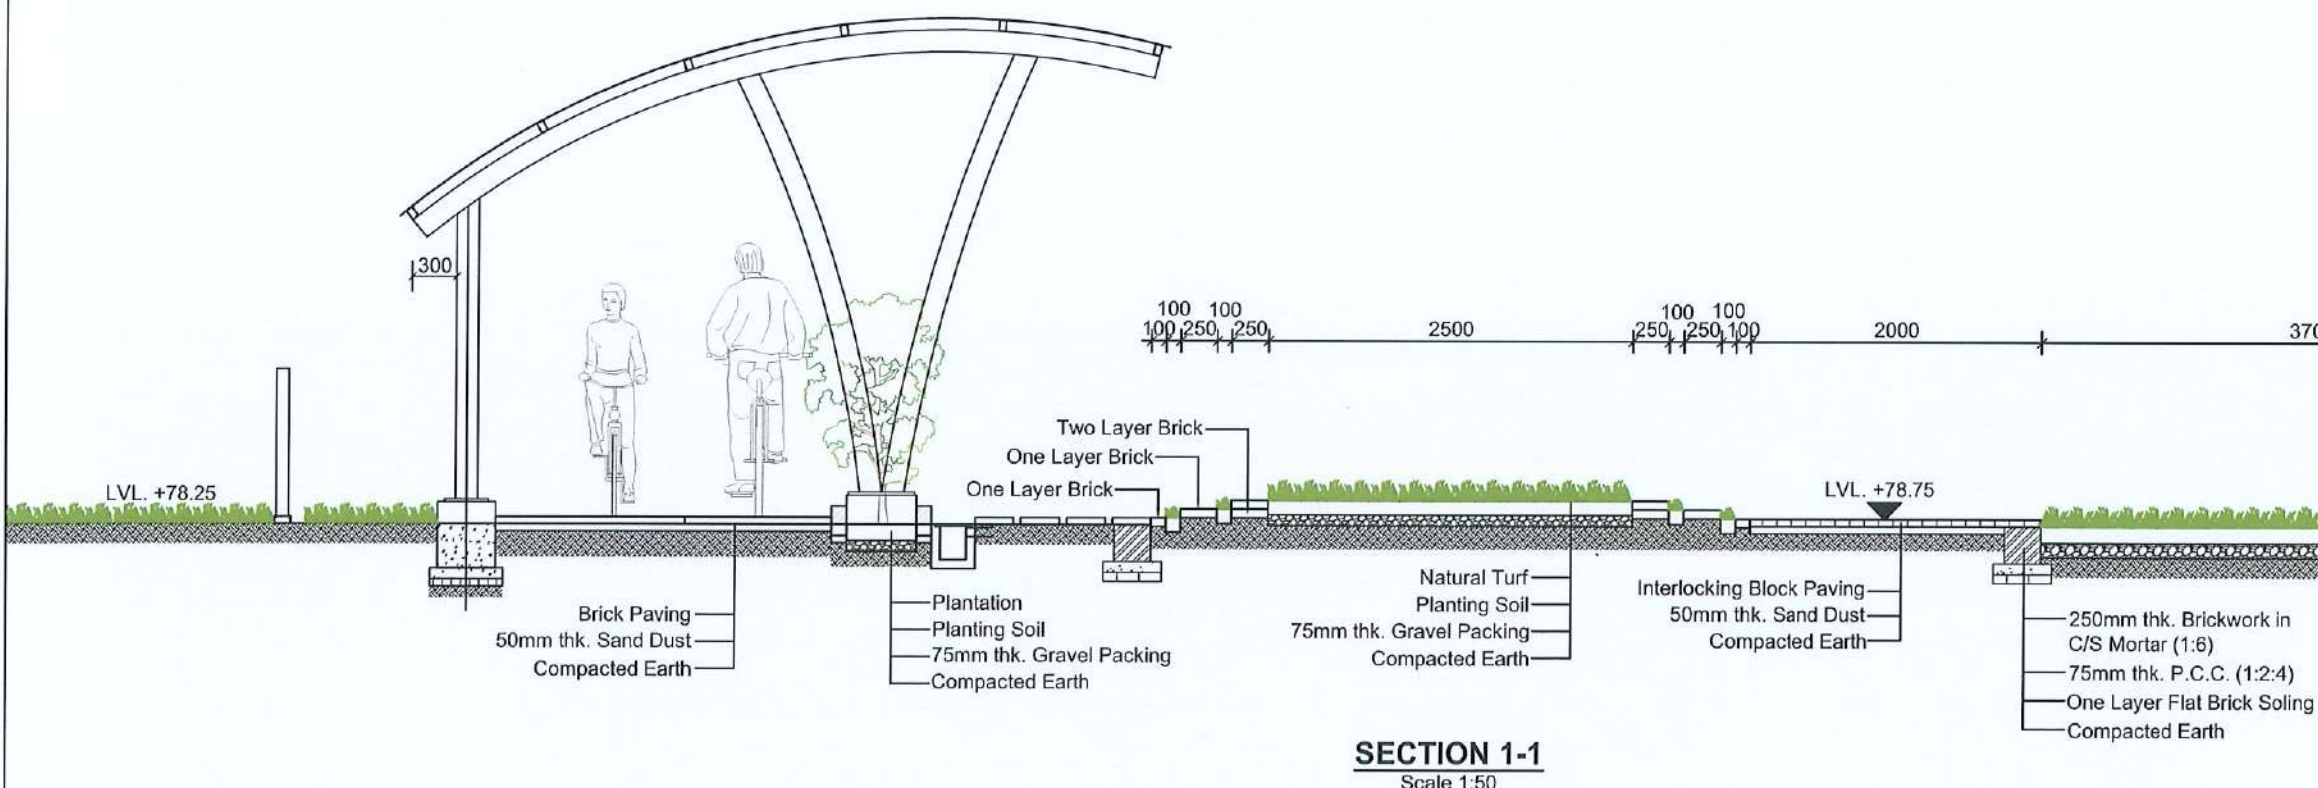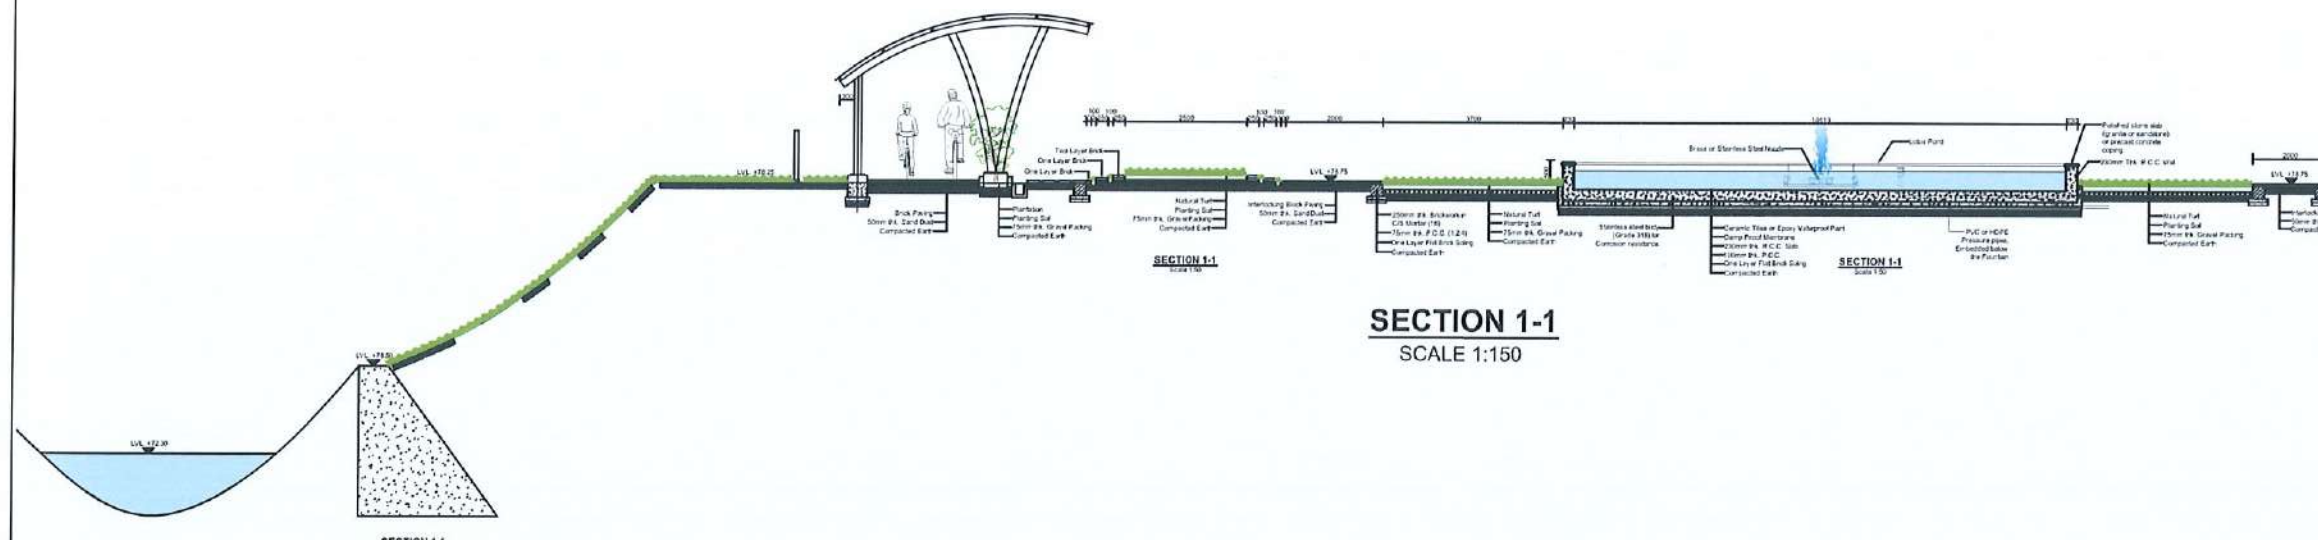

**CLIENT:**  

 Department of Urban Development & Building Construction (DUDBC)  
 Urban Resilience and Livability Improvement Project (URLIP)  
 Project Coordination Office  
 Babarmahal, Kathmandu, Nepal

**PROJECT TITLE:**  
 Danda River  
 Corridor Development

**NOTE:**  
 The following drawings have been prepared in accordance with the Final DPR of Western Urban Corridor Development Project Report

**ISSUES & REVISIONS:**

| NO. | DATE      | REVISION |
|-----|-----------|----------|
| 1   | June 2026 | First    |

**SHEET TITLE:** ZONE A  
 LOTUS POND SECTION

**SITE INFORMATION:**  
 NAME: Danda River Corridor  
 AREA: 109294 sq meters  
 LOCATION: Siddharthanagar Municipality




| CONSULTANT                                    | CLIENT       |
|-----------------------------------------------|--------------|
| Team Leader:<br>Dr.Er.Madhav Narayan Shrestha | Approved By: |
| Reviewed By:<br>Ar. Shristee Shrestha         |              |

**Design Revision by:**   
**SUPERVISION & DESIGN CONSULTANT (SDC)**  
 Building Design Authority(P) Ltd.- BN- UDAYA JV



PAPER SIZE: A3  
 DATE: June 2026  
 SCALE: 1:50  
 SHEET NO: L-060-B



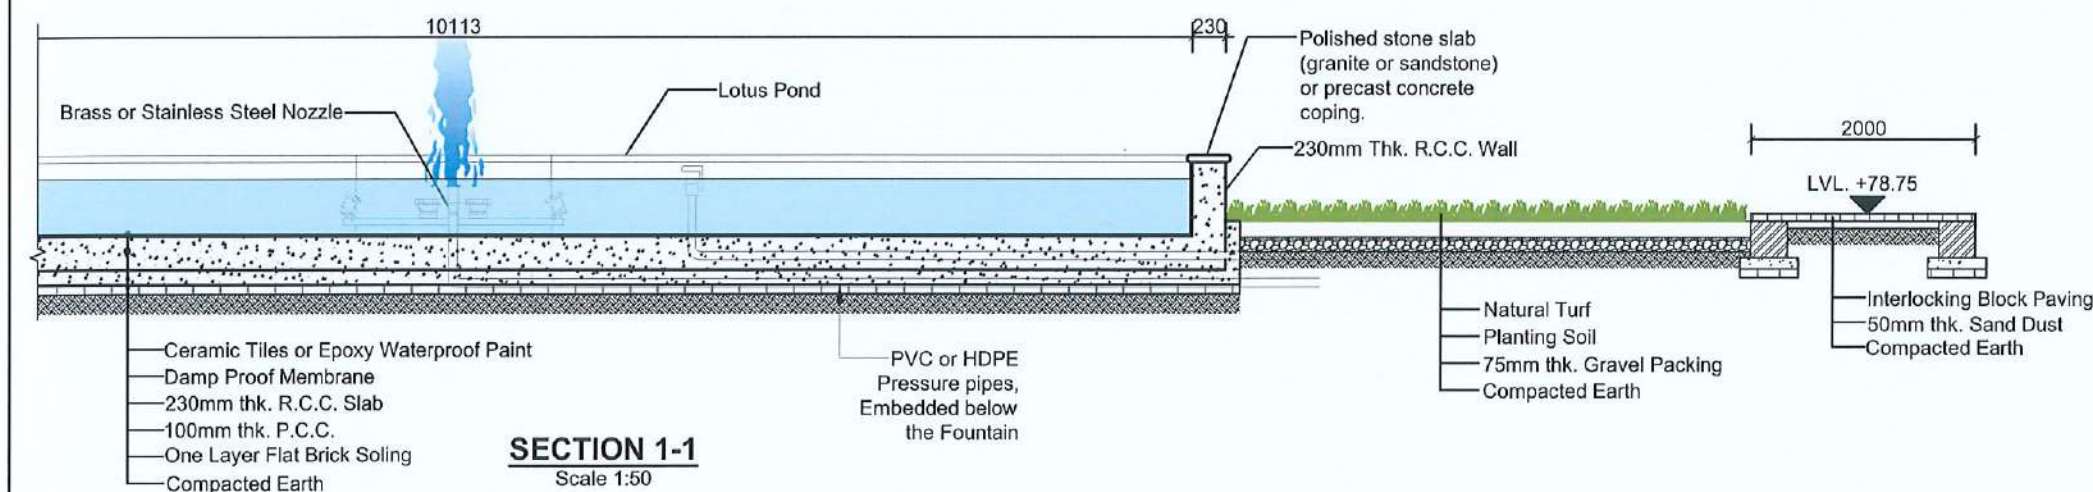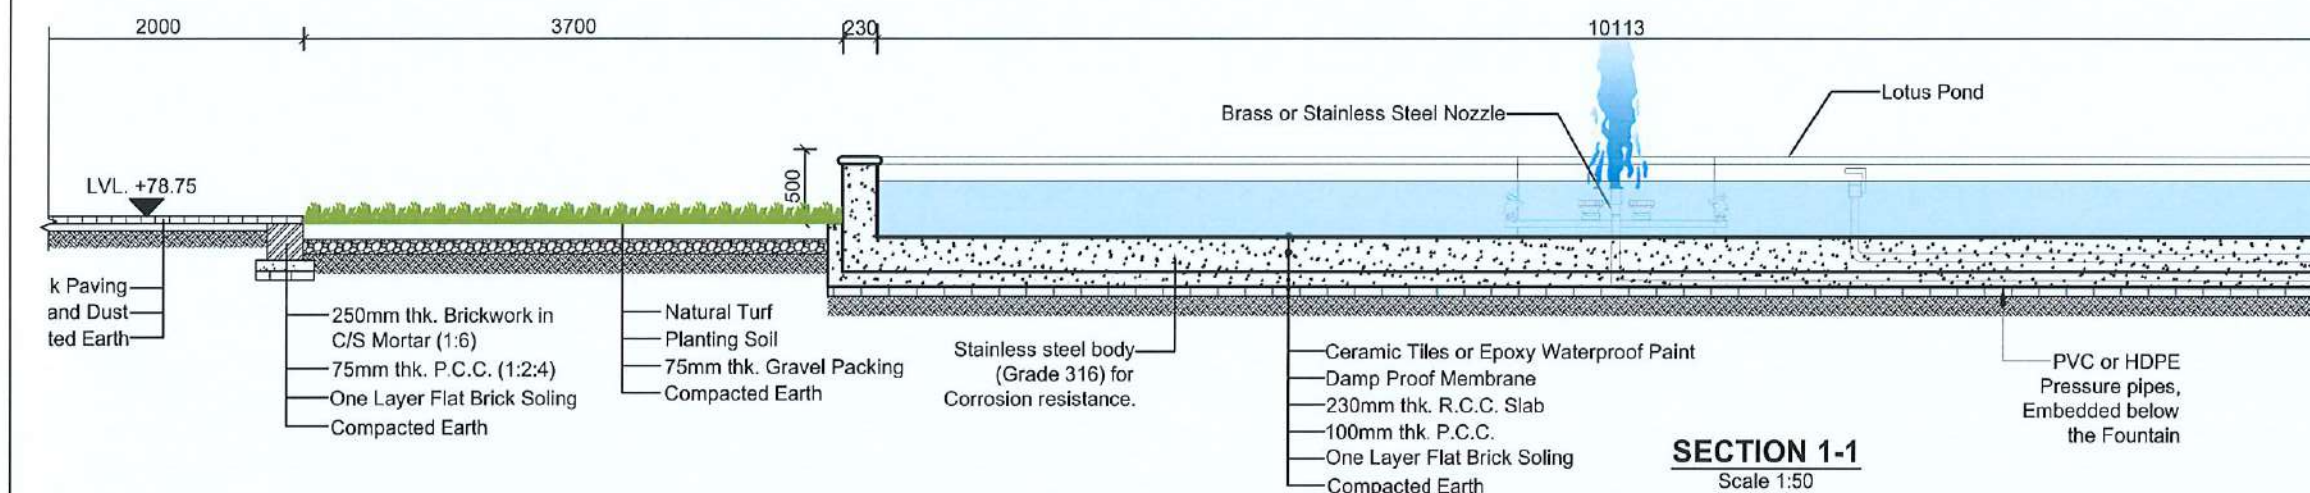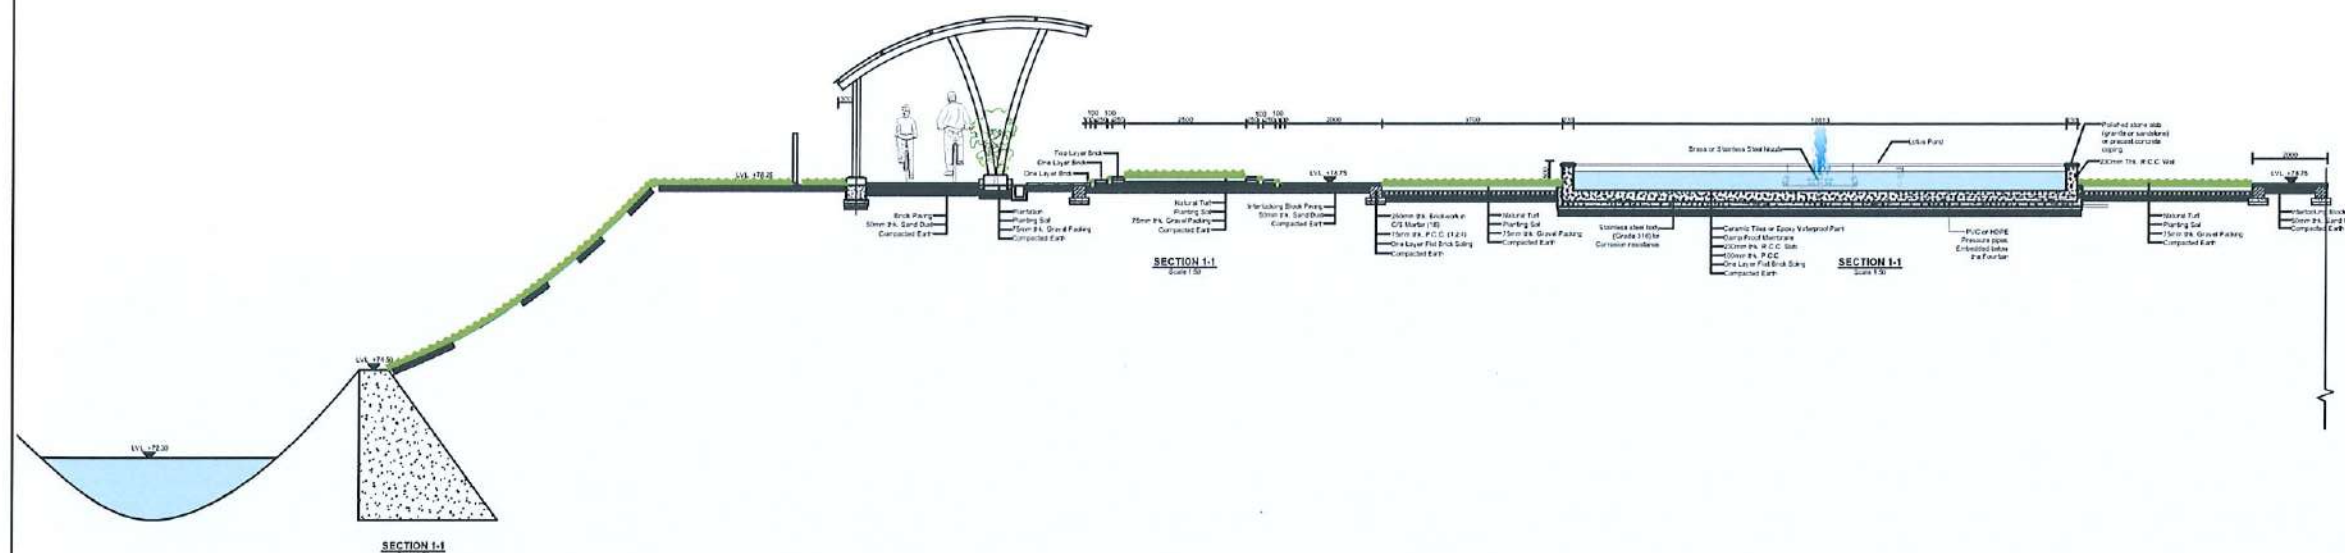

**CLIENT:**

Department of Urban Development & Building Construction (DUDBC)  
Urban Resilience and Livability Improvement Project (URLIP)  
Project Coordination Office  
Babarmahal, Kathmandu, Nepal

**PROJECT TITLE:**

# Danda River Corridor Development

**NOTE:**

The following drawings have been prepared in accordance with the Final DPR of Western Urban Corridor Development Project Report

**ISSUES & REVISIONS:**

| NO. | DATE      | REVISION |
|-----|-----------|----------|
| 1   | June 2026 | First    |

**SHEET TITLE:** ZONE A LOTUS POND SECTION

**SITE INFORMATION:**

NAME: Danda River Corridor  
AREA: 109294 sq meters  
LOCATION: Siddharthanagar Municipality

| CONSULTANT                                    | CLIENT       |
|-----------------------------------------------|--------------|
| Team Leader:<br>Dr.Er.Madhav Narayan Shrestha | Approved By: |
| Reviewed By:<br>Ar. Shristee Shrestha         |              |

Design Revision by: *[Signature]*

**SUPERVISION & DESIGN CONSULTANT (SDC)**  
Building Design Authority(P) Ltd.- BN- UDAYA JV




PAPER SIZE: A3  
SCALE: 1:50  
DATE: June 2026  
SHEET NO: L-060-C







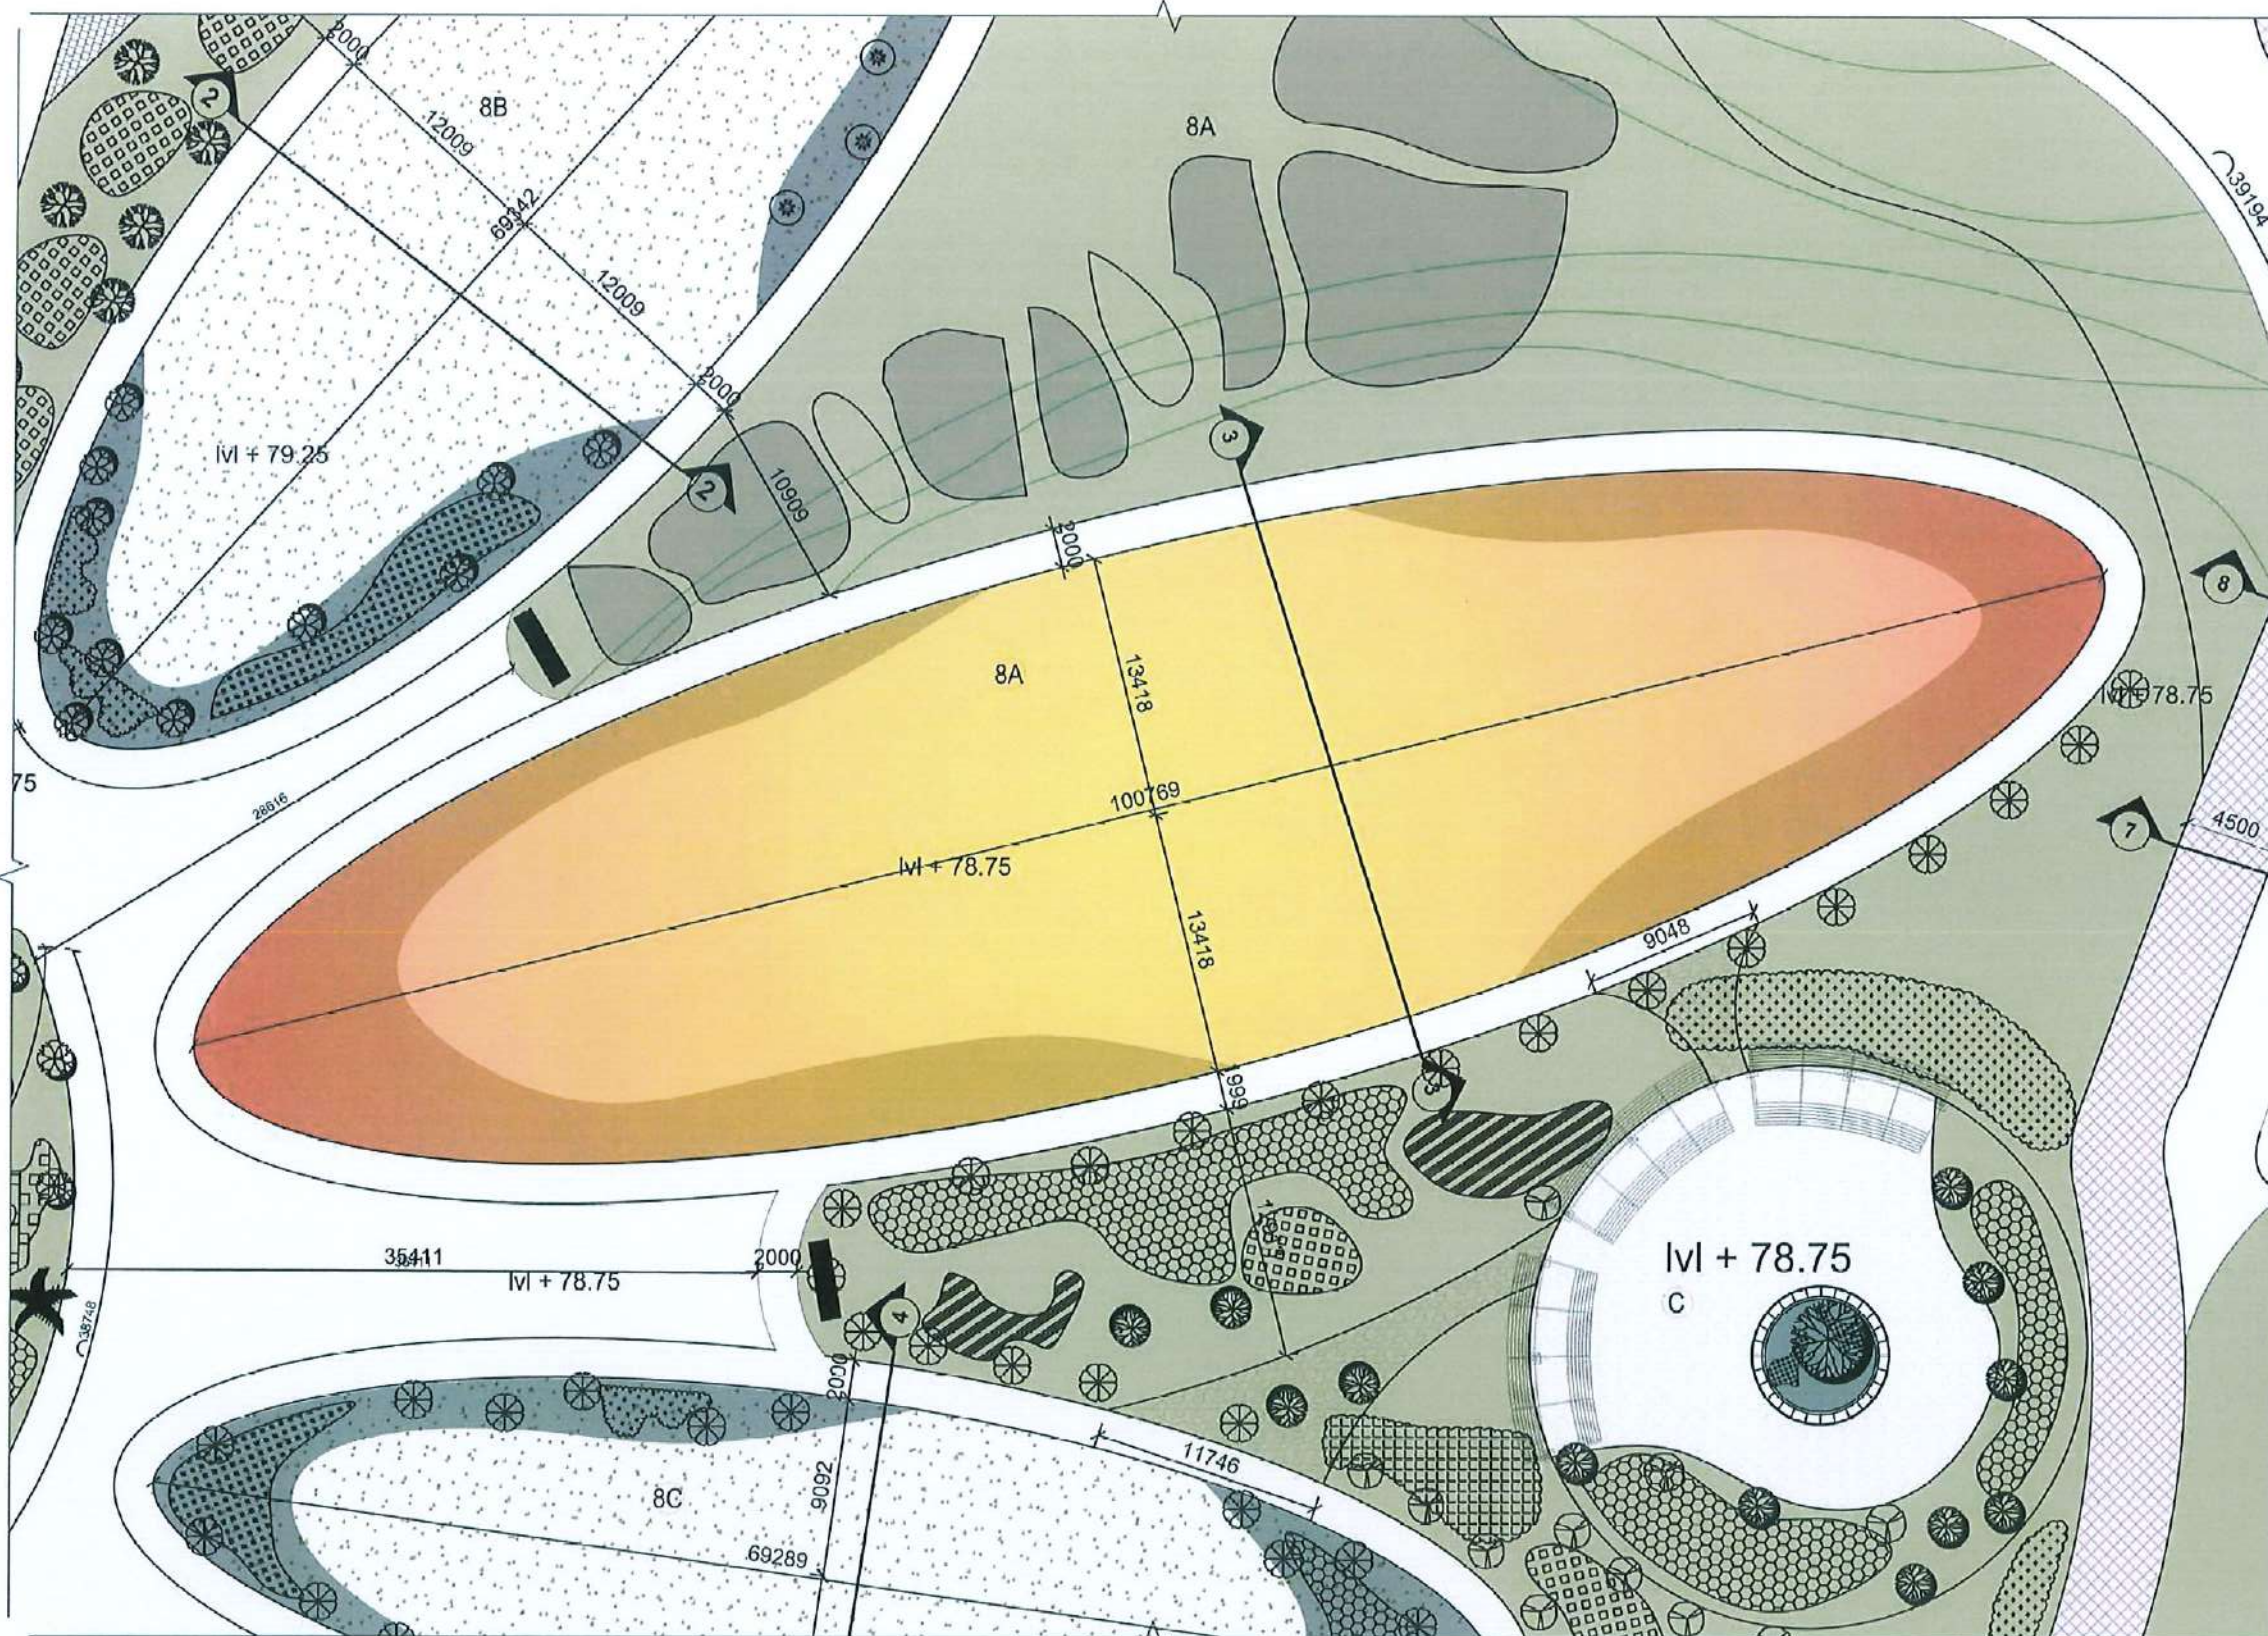

**CLIENT:**  
 Department of Urban Development & Building Construction (DUDBC)  
Urban Resilience and Livability Improvement Project (URLIP)  
Project Coordination Office  
Babarmahal, Kathmandu, Nepal

**PROJECT TITLE:**  
**Danda River Corridor Development**

**NOTE:**  
The following drawings have been prepared in accordance with the Final DPR of Western Urban Corridor Development Project Report

**ISSUES & REVISIONS:**

| NO. | DATE      | REVISION |
|-----|-----------|----------|
| 1   | June 2026 | First    |
|     |           |          |
|     |           |          |

**SHEET TITLE:** ZONE A  
FLORAL EXHIBITIONS DETAIL


**SITE INFORMATION:**

NAME: Danda River Corridor

AREA: 109294 sq meters

LOCATION: Siddharthanagar Municipality

| CONSULTANT                                    | CLIENT       |
|-----------------------------------------------|--------------|
| Team Leader:<br>Dr.Er.Madhav Narayan Shrestha | Approved By: |
| Reviewed By:<br>Ar. Shristee Shrestha         |              |

 
**Design Revision by:** 

**SUPERVISION & DESIGN CONSULTANT (SDC)**  
Building Design Authority(P) Ltd.- BN- UDAYA JV



|                 |                   |
|-----------------|-------------------|
| PAPER SIZE: A3  | SCALE: 1:375      |
| DATE: June 2026 | SHEET NO: L-060-E |



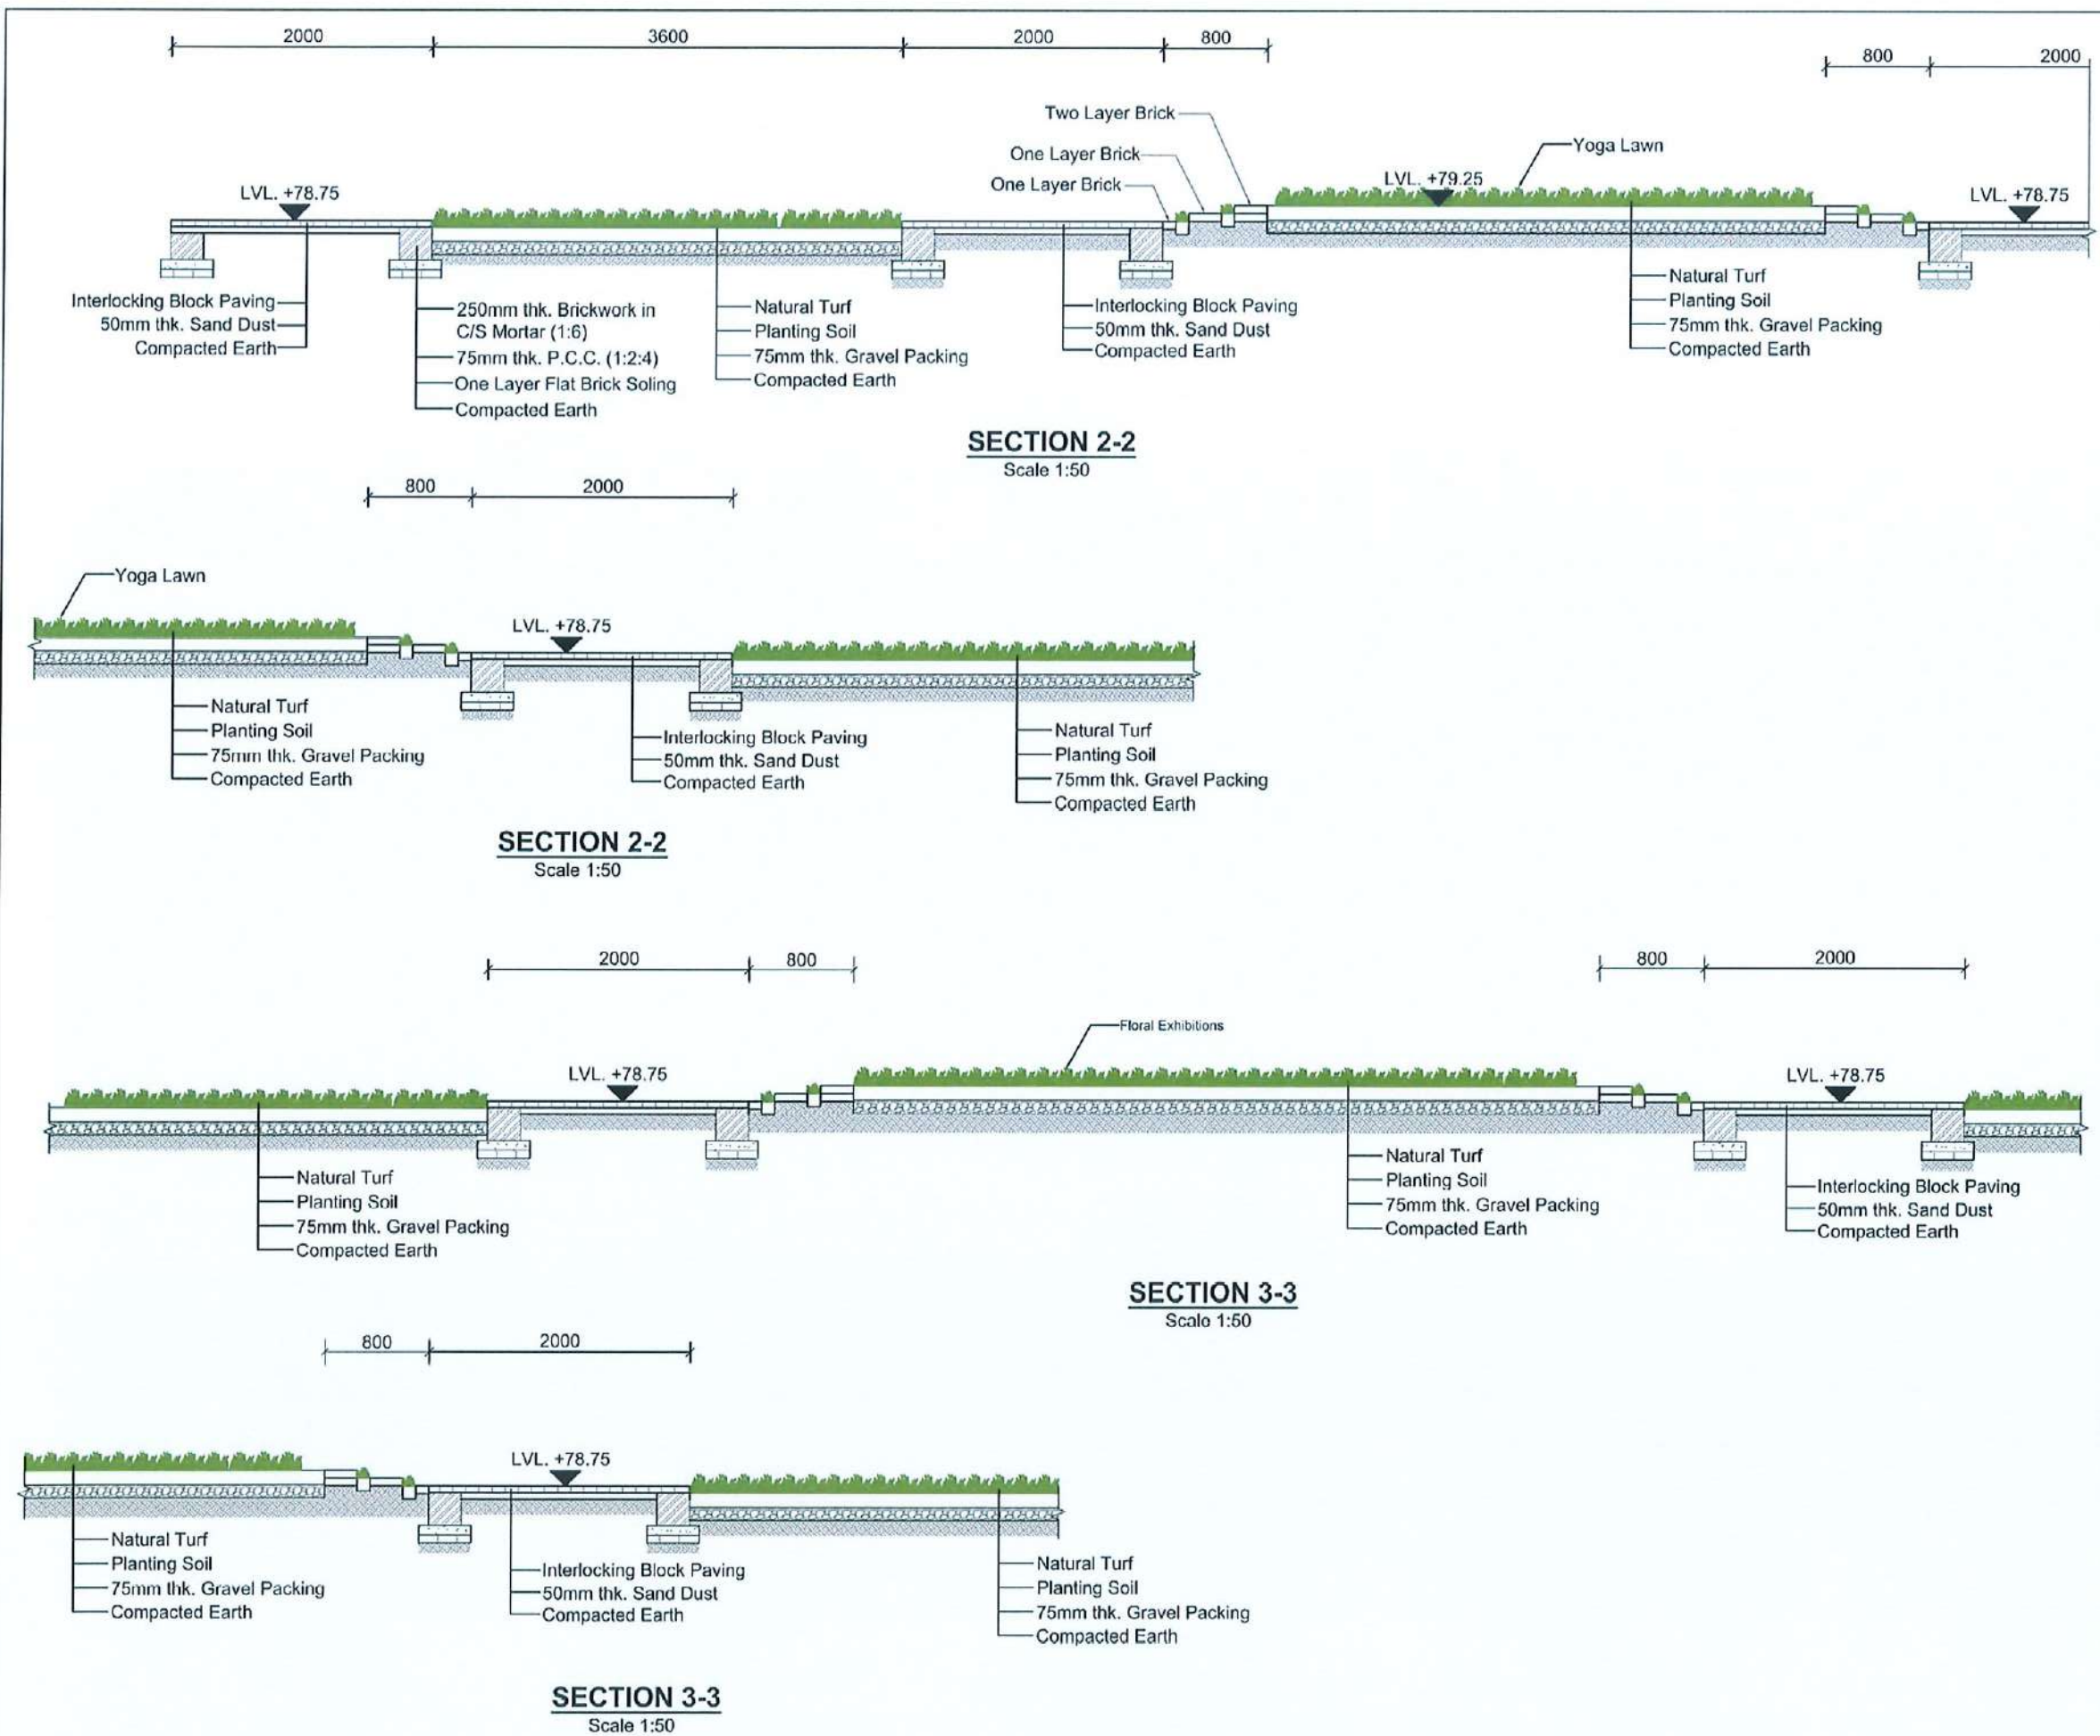

**CLIENT:**  

 Department of Urban Development & Building Construction (DUDBC)  
 Urban Resilience and Livability Improvement Project (URLIP)  
 Project Coordination Office  
 Babarmahal, Kathmandu, Nepal


**PROJECT TITLE:**  
**Danda River Corridor Development**

**NOTE:**  
 The following drawings have been prepared in accordance with the Final DPR of Western Urban Corridor Development Project Report

| ISSUES & REVISIONS: |           |          |
|---------------------|-----------|----------|
| NO.                 | DATE      | REVISION |
| 1                   | June 2026 | First    |
|                     |           |          |
|                     |           |          |

**SHEET TITLE:** ZONE A  
 YOGA LAWN & FLORAL EXHIBITIONS SECTIONS


| SITE INFORMATION:                             |              |
|-----------------------------------------------|--------------|
| NAME: Danda River Corridor                    |              |
| AREA: 109294 sq meters                        |              |
| LOCATION: Siddharthanagar Municipality        |              |
| CONSULTANT                                    | CLIENT       |
| Team Leader:<br>Dr.Er.Madhav Narayan Shrestha | Approved By: |
| Reviewed By:<br>Ar. Shristee Shrestha         |              |

 **Design Revision by:**   
**SUPERVISION & DESIGN CONSULTANT (SDC)**  
 Building Design Authority(P) Ltd.- BN- UDAYA JV



PAPER SIZE: A3  
 SCALE: 1:50  
 DATE: June 2026  
 SHEET NO: L-060-F



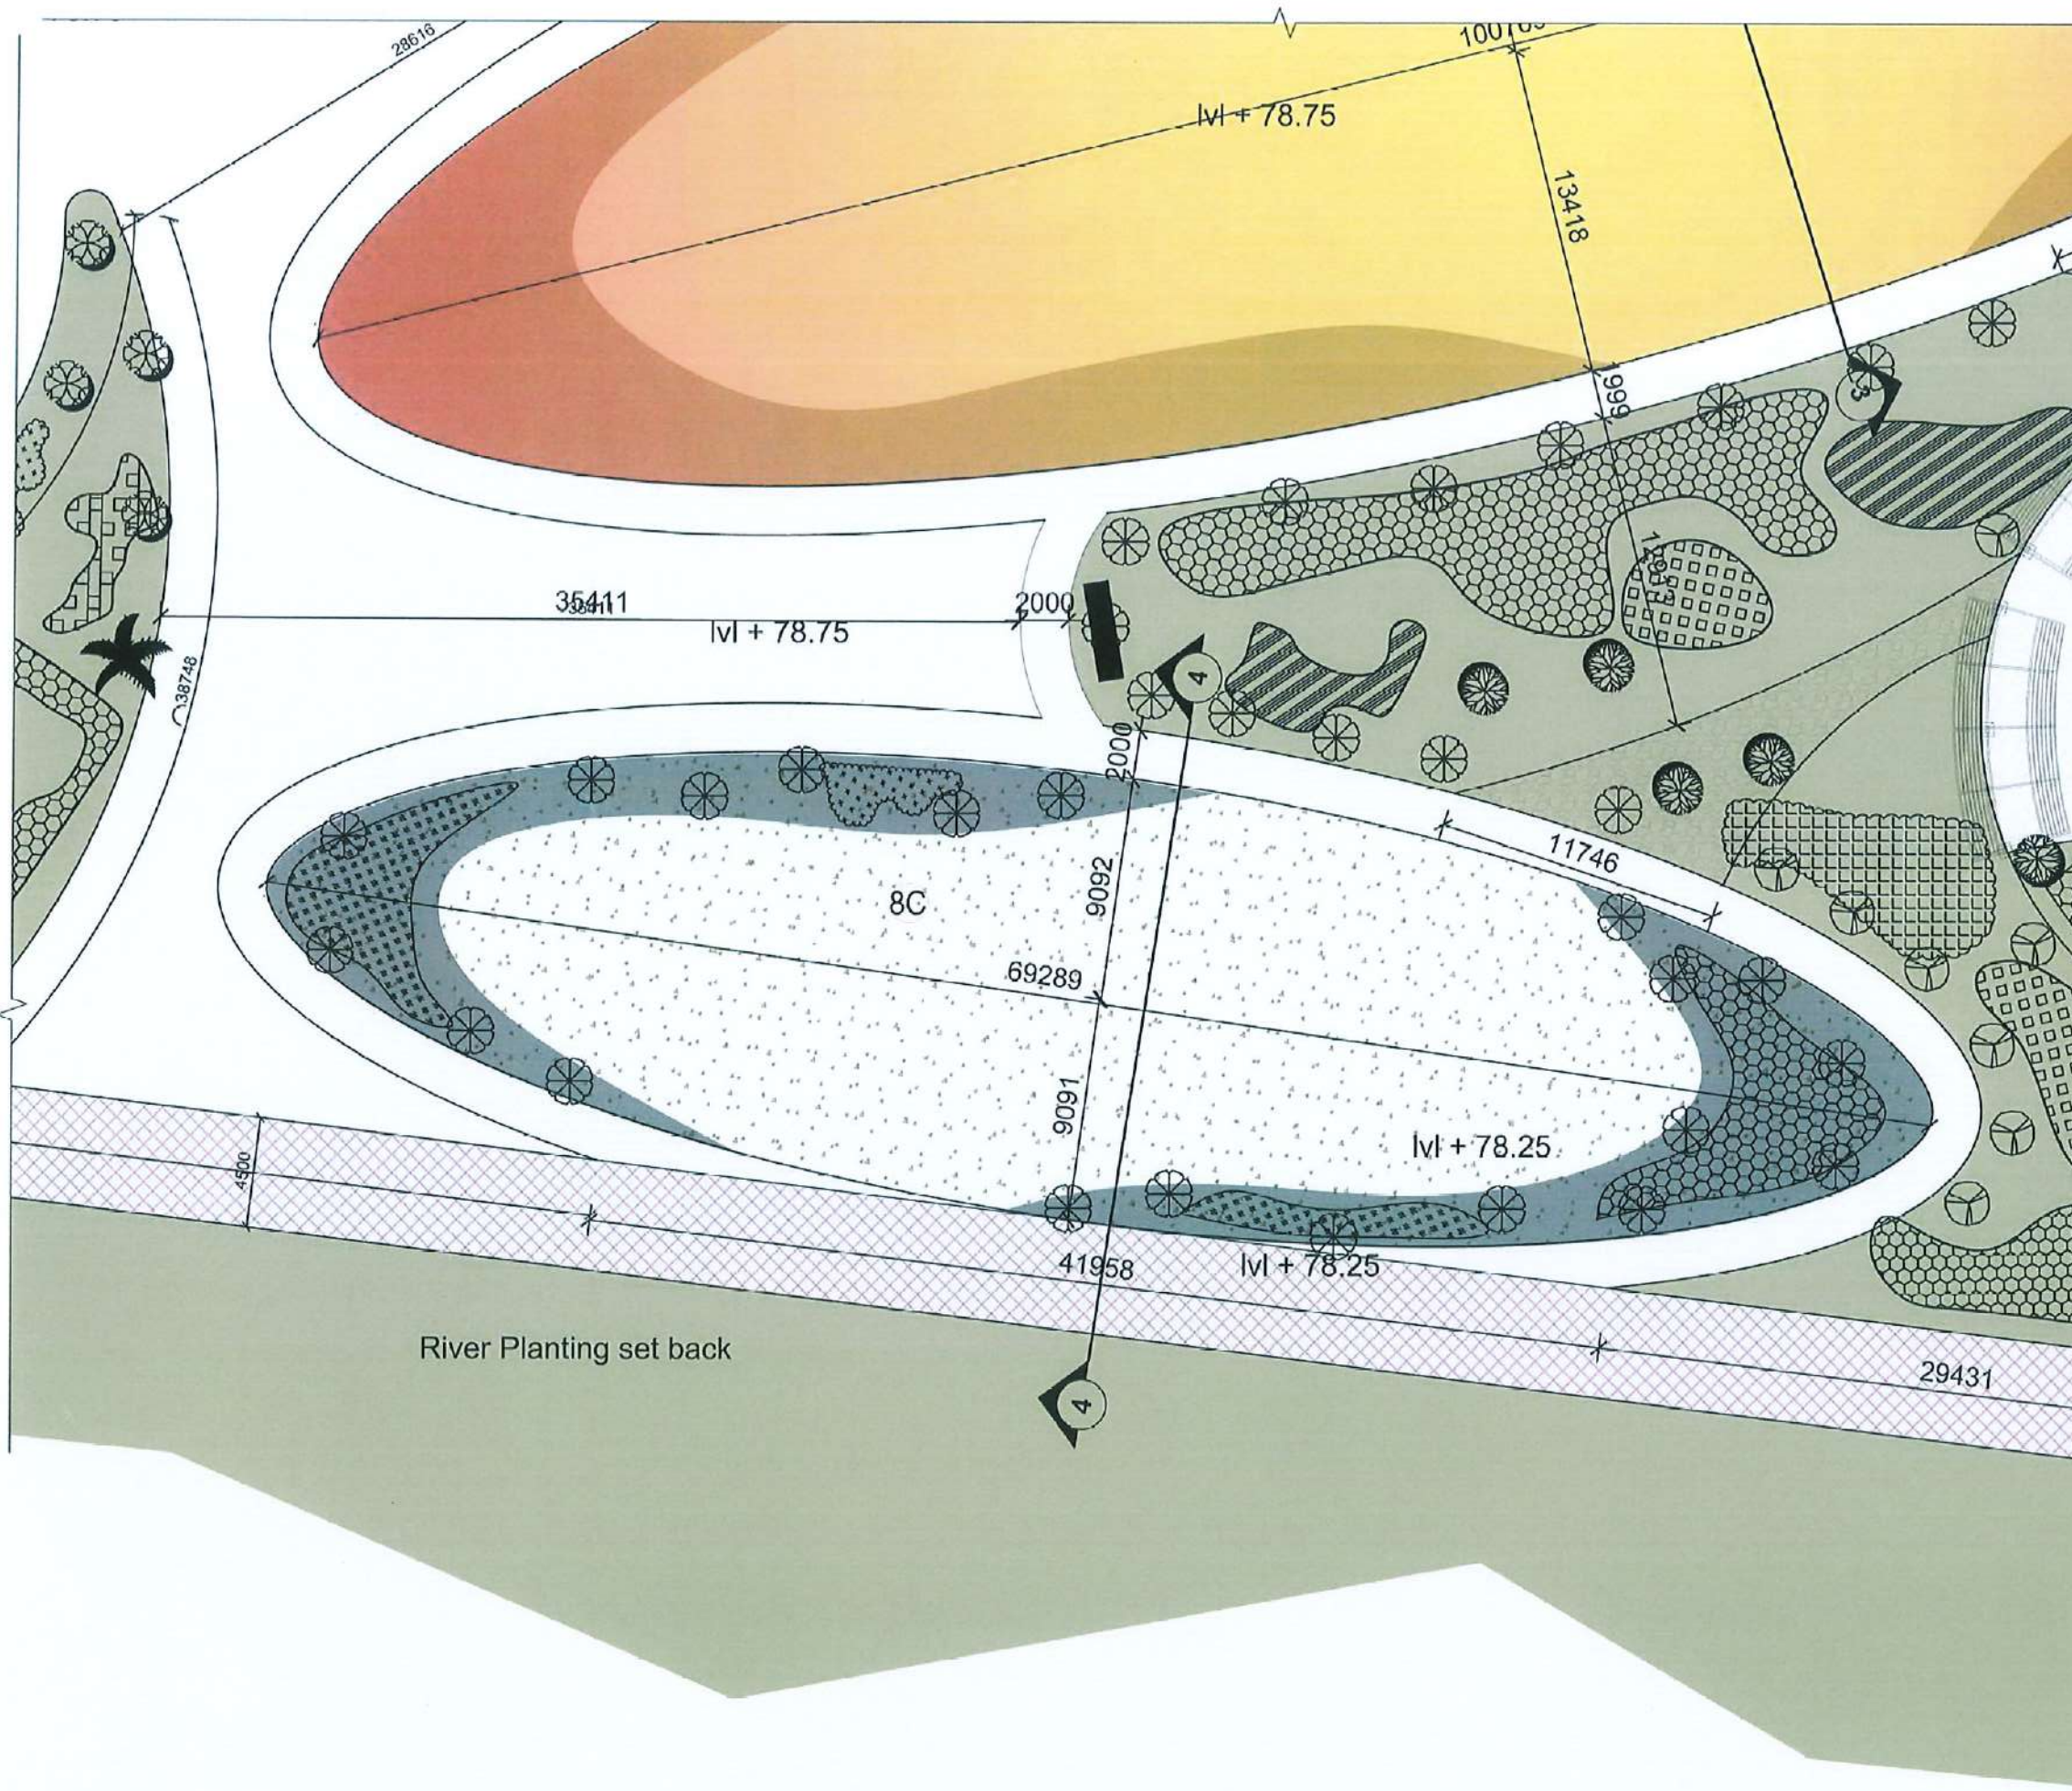

**CLIENT:**  
 Department of Urban Development & Building Construction (DUDBC)  
Urban Resilience and Livability Improvement Project (URLIP)  
Project Coordination Office  
Babarmahal, Kathmandu, Nepal

**PROJECT TITLE:**  
**Danda River  
Corridor Development**

**NOTE:**  
The following drawings have been prepared in accordance with the Final DPR of Western Urban Corridor Development Project Report

**ISSUES & REVISIONS:**

| NO. | DATE      | REVISION |
|-----|-----------|----------|
| 1   | June 2026 | First    |
|     |           |          |
|     |           |          |

**SHEET TITLE:** ZONE A  
DOG PARK DETAIL

**SITE INFORMATION:**

NAME: Danda River Corridor  
AREA: 109294 sq meters  
LOCATION: Siddharthanagar Municipality

| CONSULTANT                                    | CLIENT                                                                                                |
|-----------------------------------------------|---|
| Team Leader:<br>Dr.Er.Madhav Narayan Shrestha | Approved By:<br> |
| Reviewed By:<br>Ar. Shristee Shrestha         |   |




**Design Revision by:** 

**SUPERVISION & DESIGN CONSULTANT (SDC)**  
Building Design Authority(P) Ltd.- BN- UDAYA JV



PAPER SIZE: A3  
SCALE: 1:275  
DATE: June 2026  
SHEET NO: L-060-G



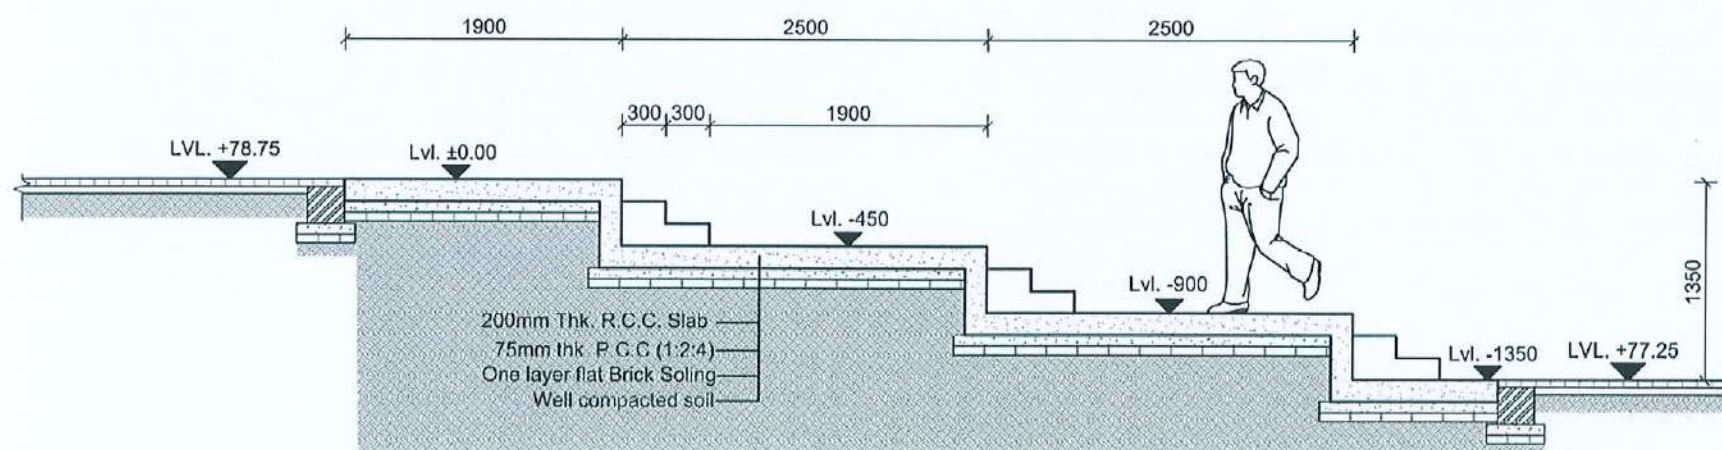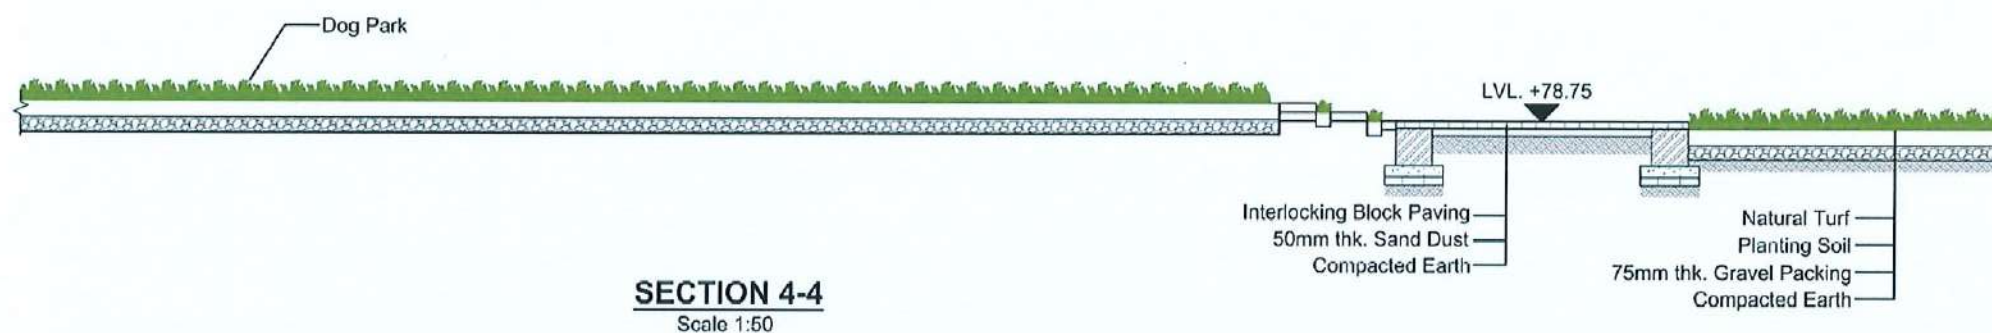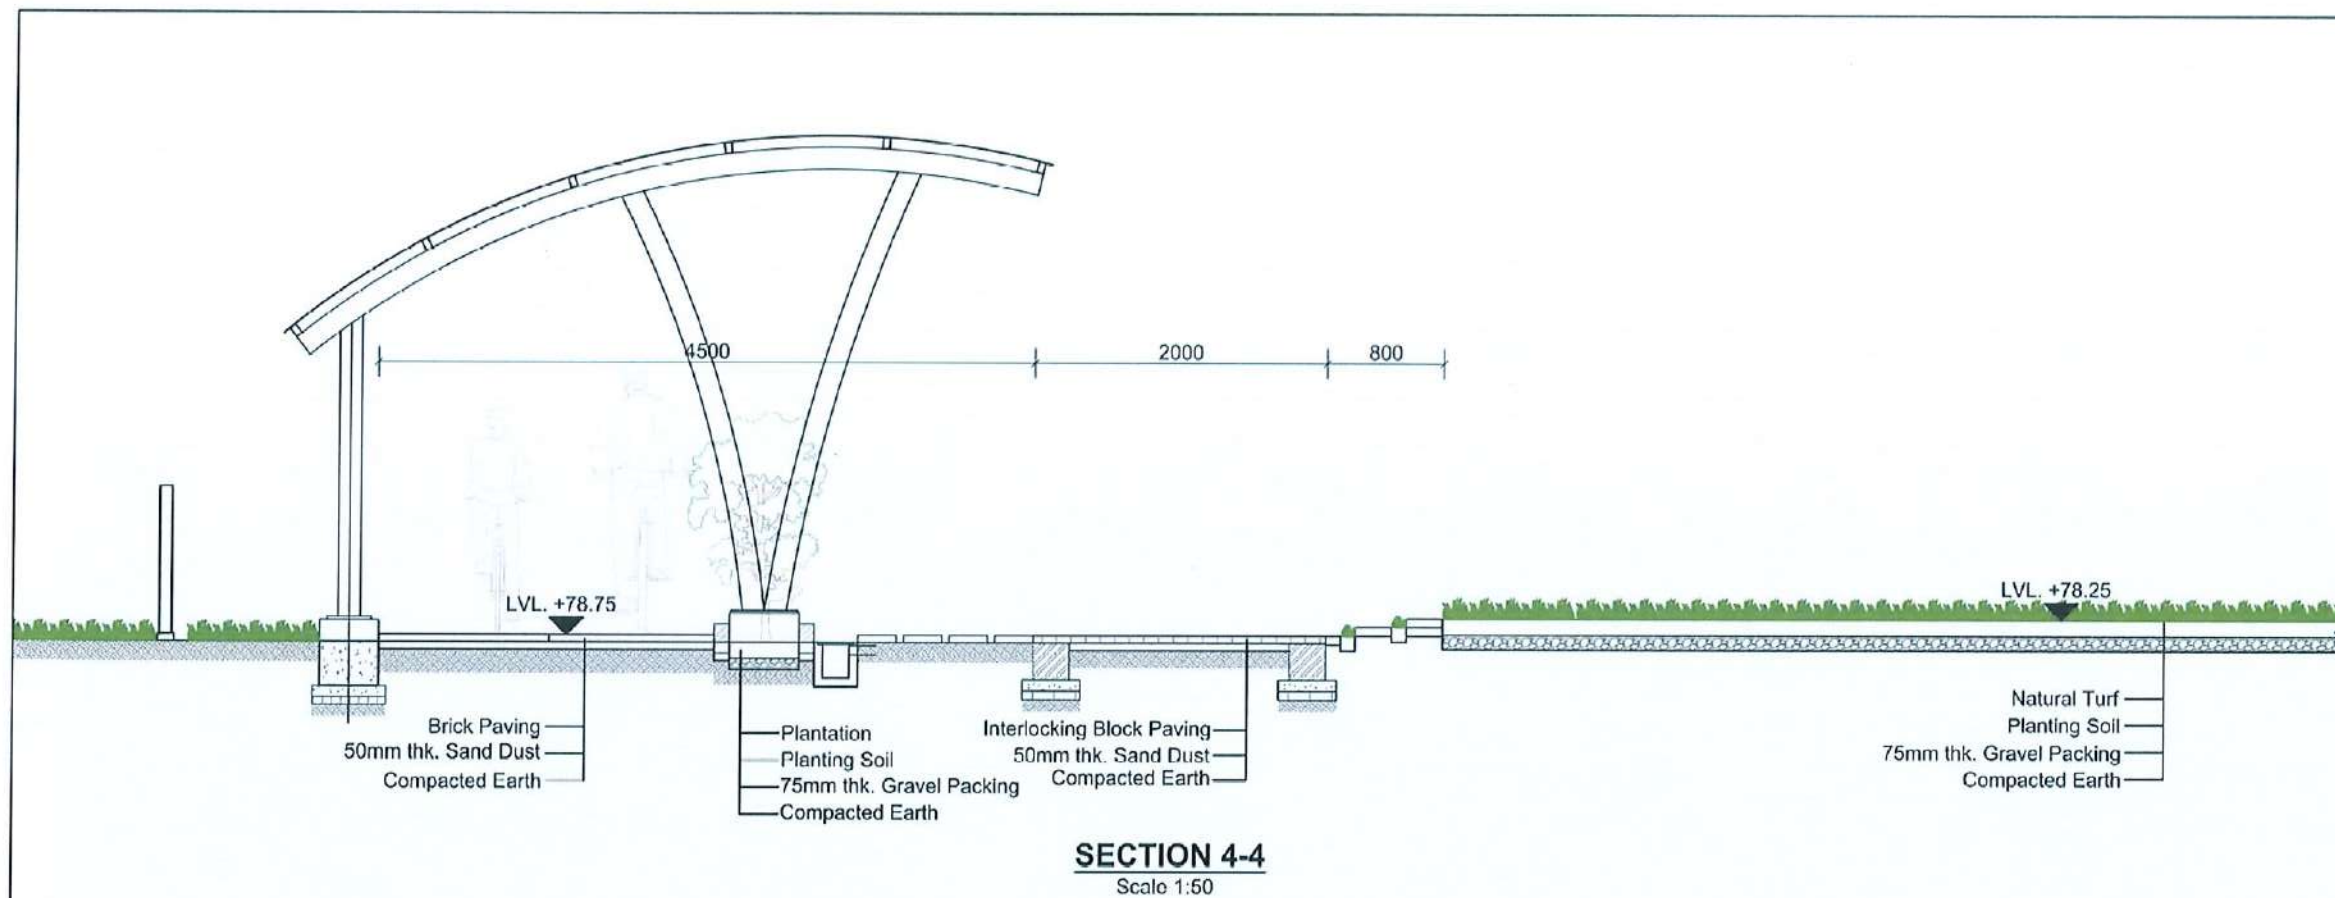

#### CLIENT:



Department of Urban Development &  
Building Construction (DUDBC)  
Urban Resilience and Livability Improvement Project  
(URLIP)  
Project Coordination Office  
Babarmahal, Kathmandu, Nepal

#### PROJECT TITLE:

**Danda River  
Corridor Development**

#### NOTE:

The following drawings have been prepared in  
accordance with the Final DPR of Western  
Urban Corridor Development Project Report

#### ISSUES & REVISIONS:

| NO. | DATE      | REVISION |
|-----|-----------|----------|
| 1   | June 2026 | First    |
|     |           |          |
|     |           |          |

**SHEET TITLE: ZONE A  
DOG PARK SECTION**

#### SITE INFORMATION:

NAME: Danda River Corridor

AREA: 109294 sq meters

LOCATION: Siddharthanagar Municipality

| CONSULTANT                                    | CLIENT       |
|-----------------------------------------------|--------------|
| Team Leader:<br>Dr.Er.Madhav Narayan Shrestha | Approved By: |
| Reviewed By:<br>Ar. Shristee Shrestha         |              |

**Design Revision by:**

**SUPERVISION & DESIGN CONSULTANT (SDC)**

Building Design Authority(P) Ltd.- BN- UDAYA JV




PAPER SIZE: A3

SCALE: 1:50

DATE: June 2026

SHEET NO: L-060-H



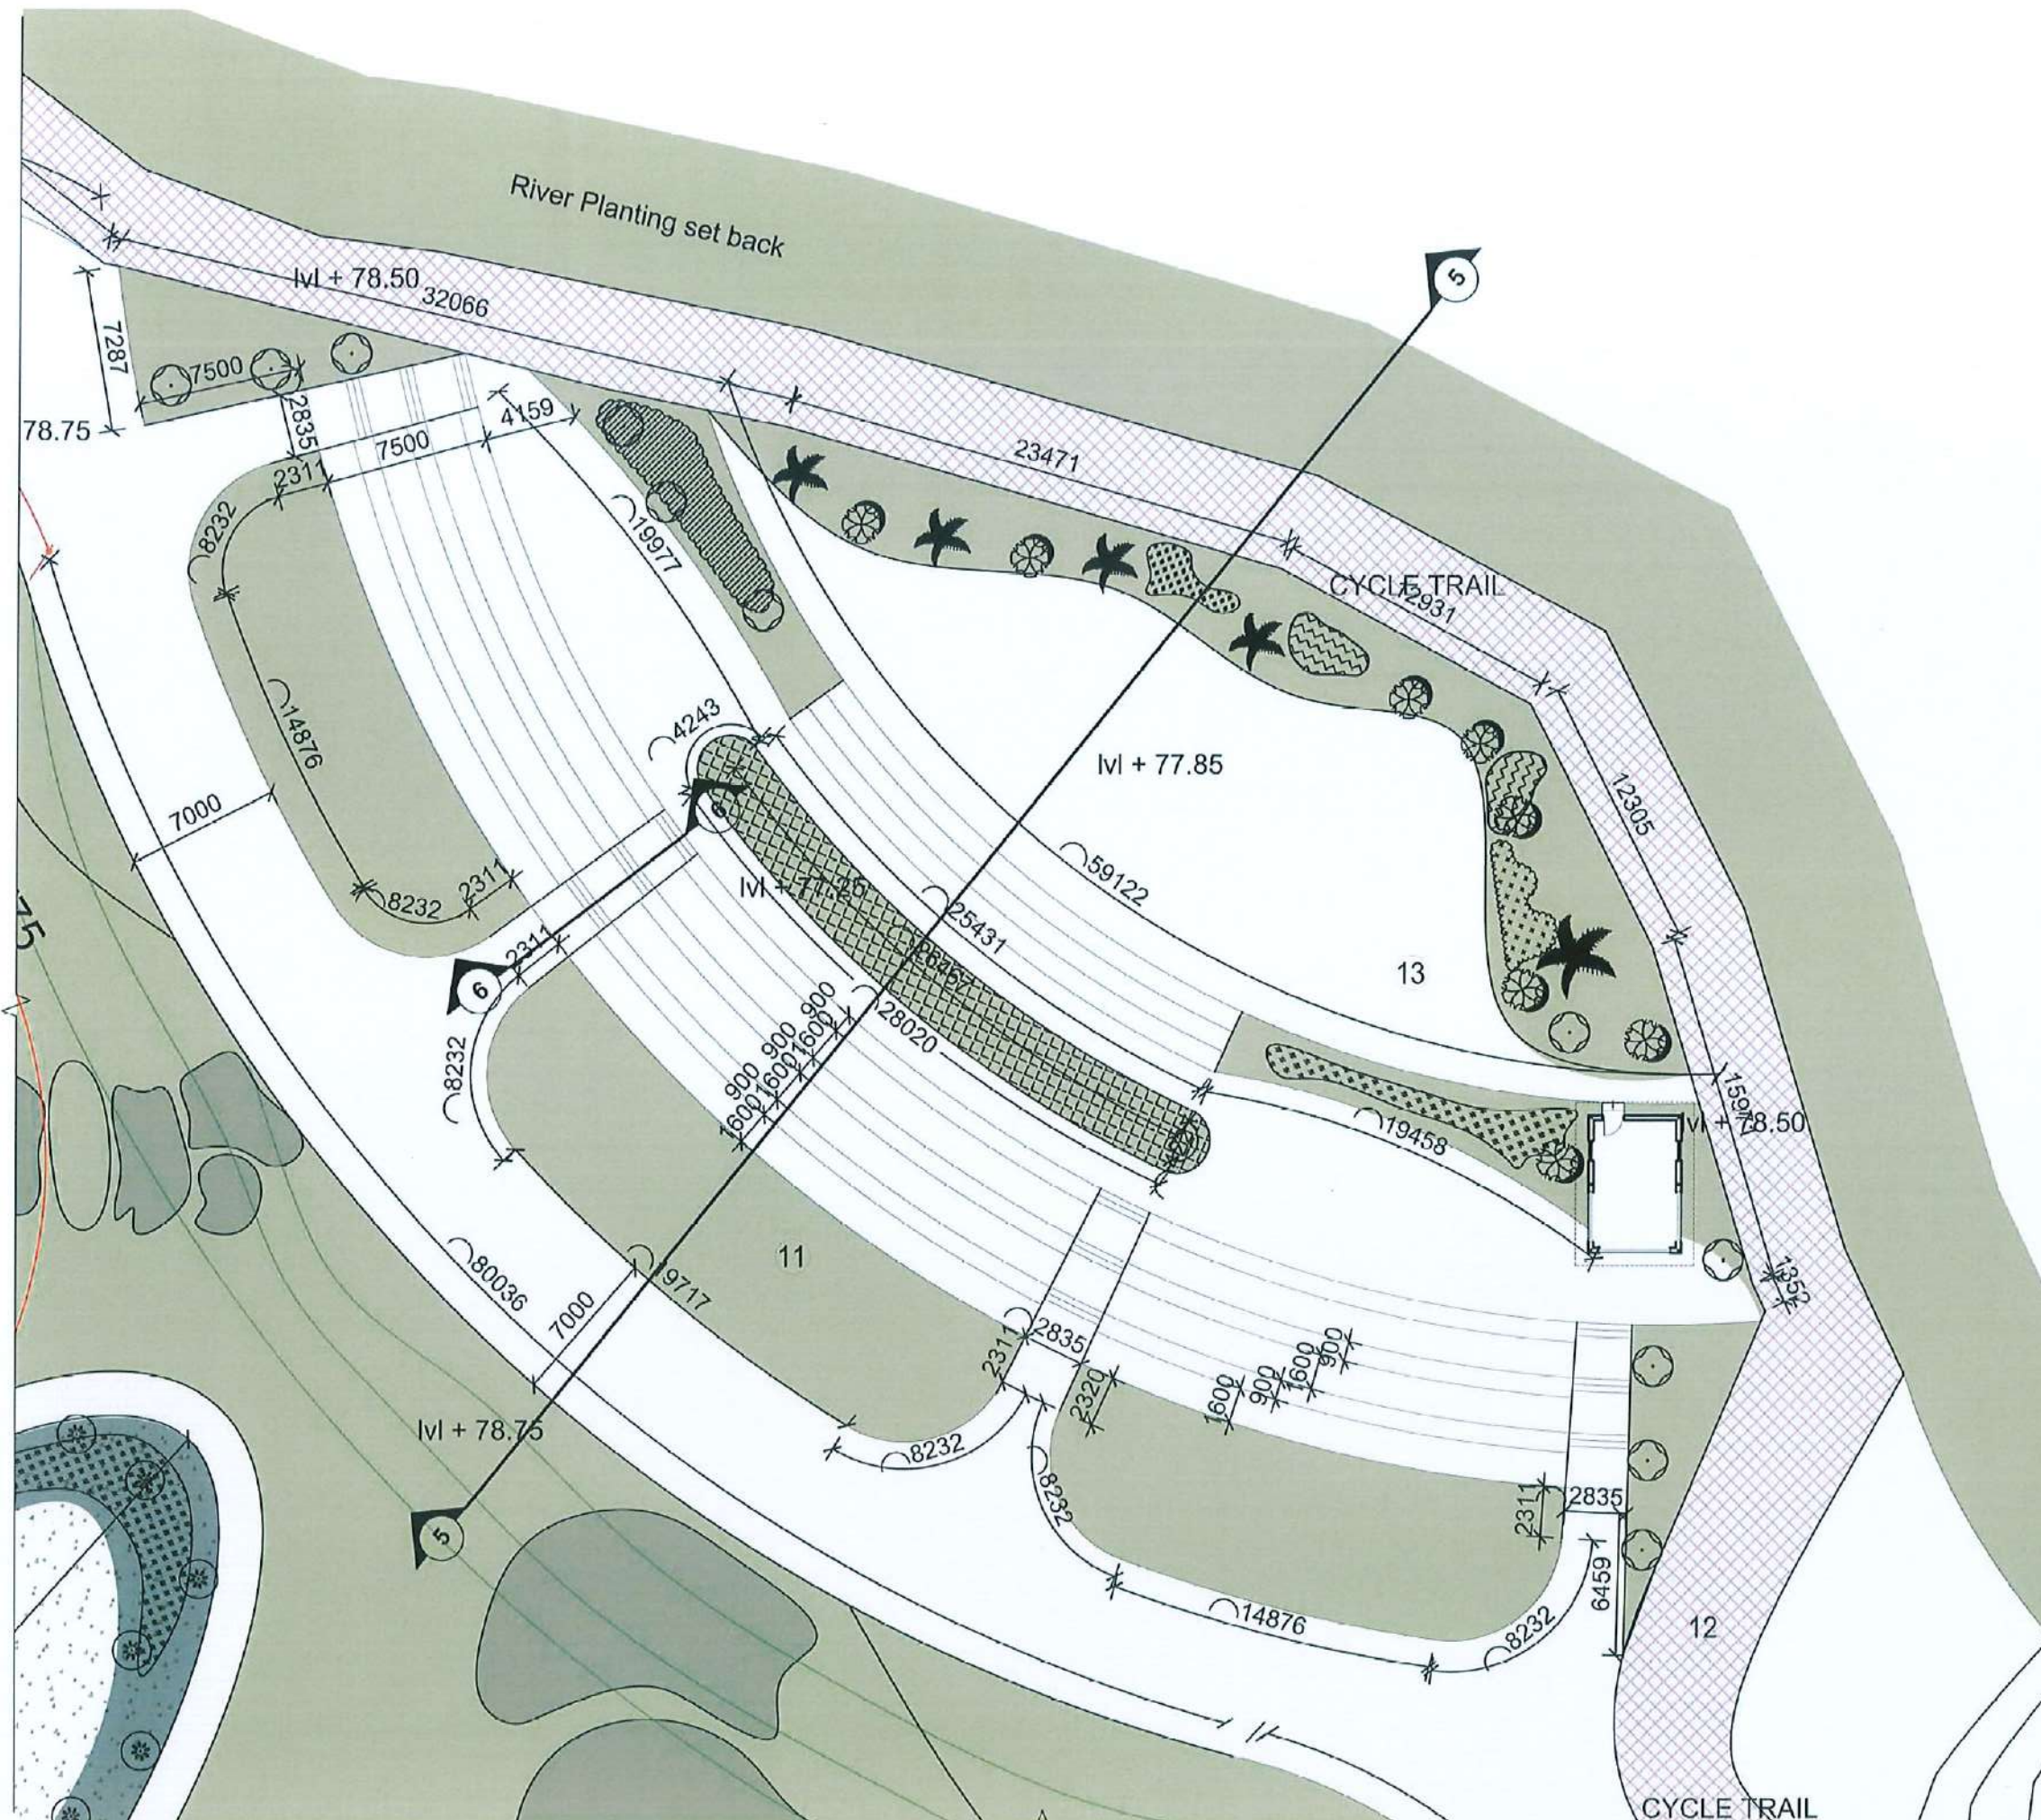

**CLIENT:**  
 Department of Urban Development & Building Construction (DUDBC)  
Urban Resilience and Livability Improvement Project (URLIP)  
Project Coordination Office  
Babarmahal, Kathmandu, Nepal

**PROJECT TITLE:**  
**Danda River  
Corridor Development**

**NOTE:**  
The following drawings have been prepared in accordance with the Final DPR of Western Urban Corridor Development Project Report

**ISSUES & REVISIONS:**

| NO. | DATE      | REVISION |
|-----|-----------|----------|
| 1   | June 2026 | First    |
|     |           |          |
|     |           |          |

**SHEET TITLE: ZONE A  
AMPHITHEATRE DETAIL**

**SITE INFORMATION:**

NAME: Danda River Corridor

AREA: 109294 sq meters

LOCATION: Siddharthanagar Municipality

| CONSULTANT                                    | CLIENT       |
|-----------------------------------------------|--------------|
| Team Leader:<br>Dr.Er.Madhav Narayan Shrestha | Approved By: |
| Reviewed By:<br>Ar. Shristee Shrestha         |              |


**Design Revision by:** 

**SUPERVISION & DESIGN CONSULTANT (SDC)**  
Building Design Authority(P) Ltd.- BN- UDAYA JV




PAPER SIZE: A3  
DATE: June 2026  
SCALE: 1:300  
SHEET NO: L-060-I




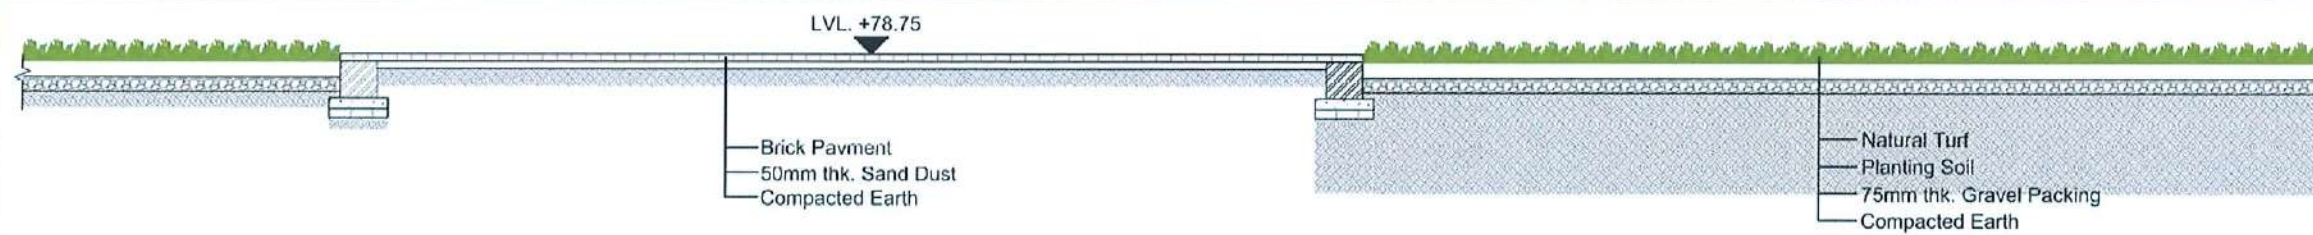


SECTION AT 5-5  
Scale 1:100

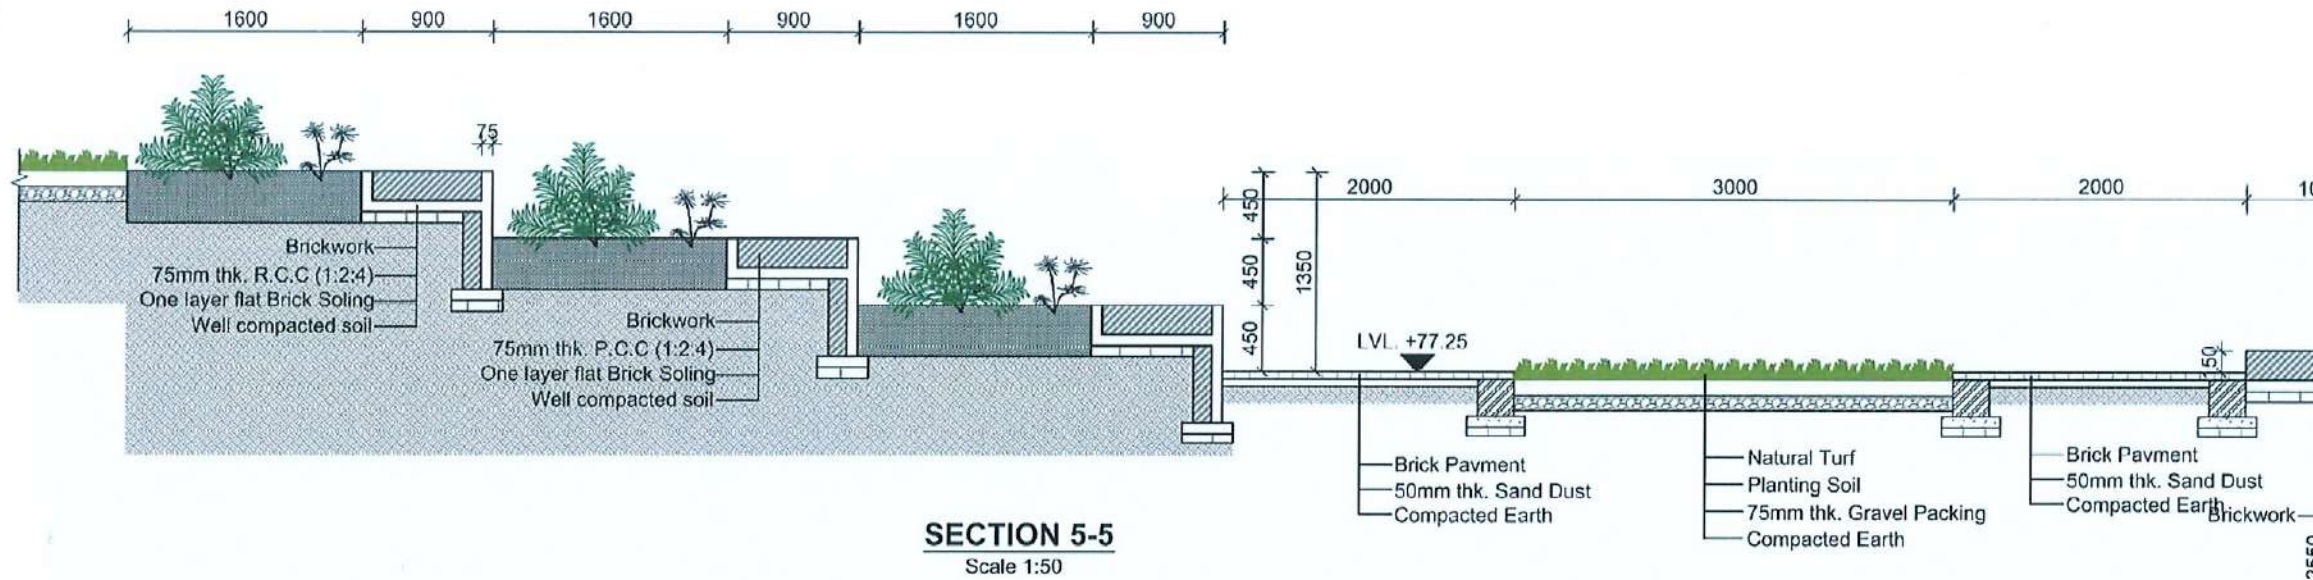

SECTION 5-5  
Scale 1:50

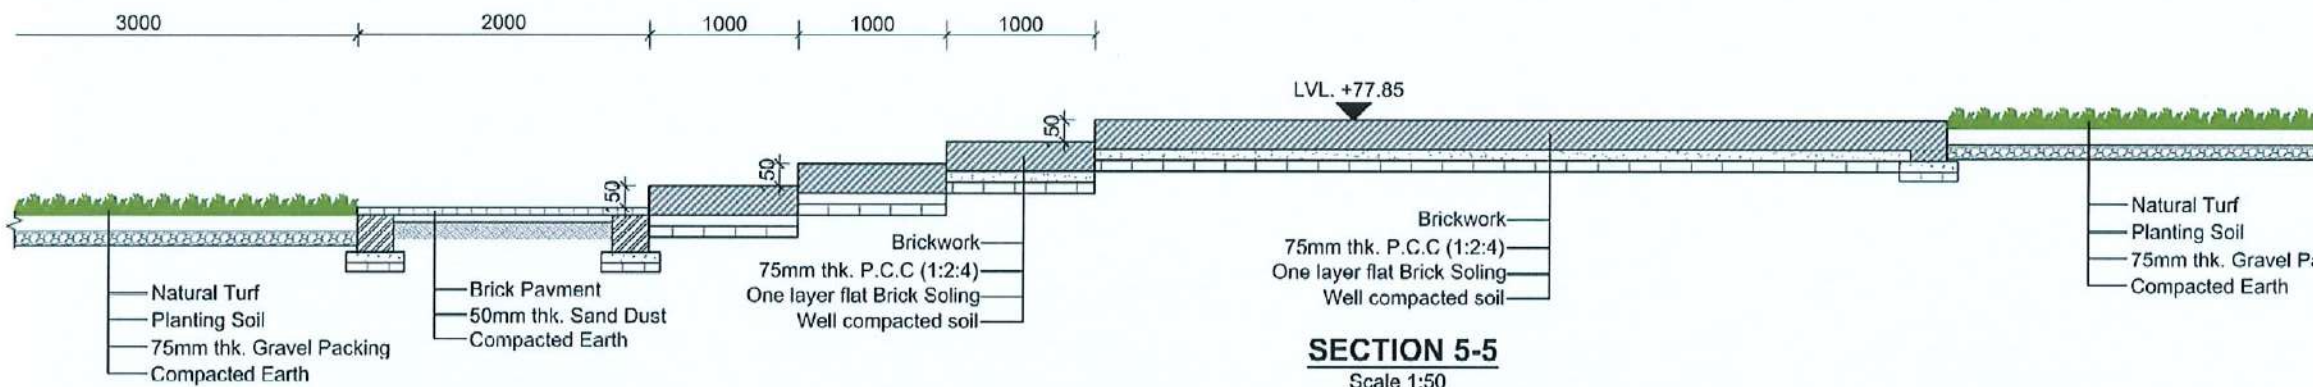

SECTION 5-5  
Scale 1:50

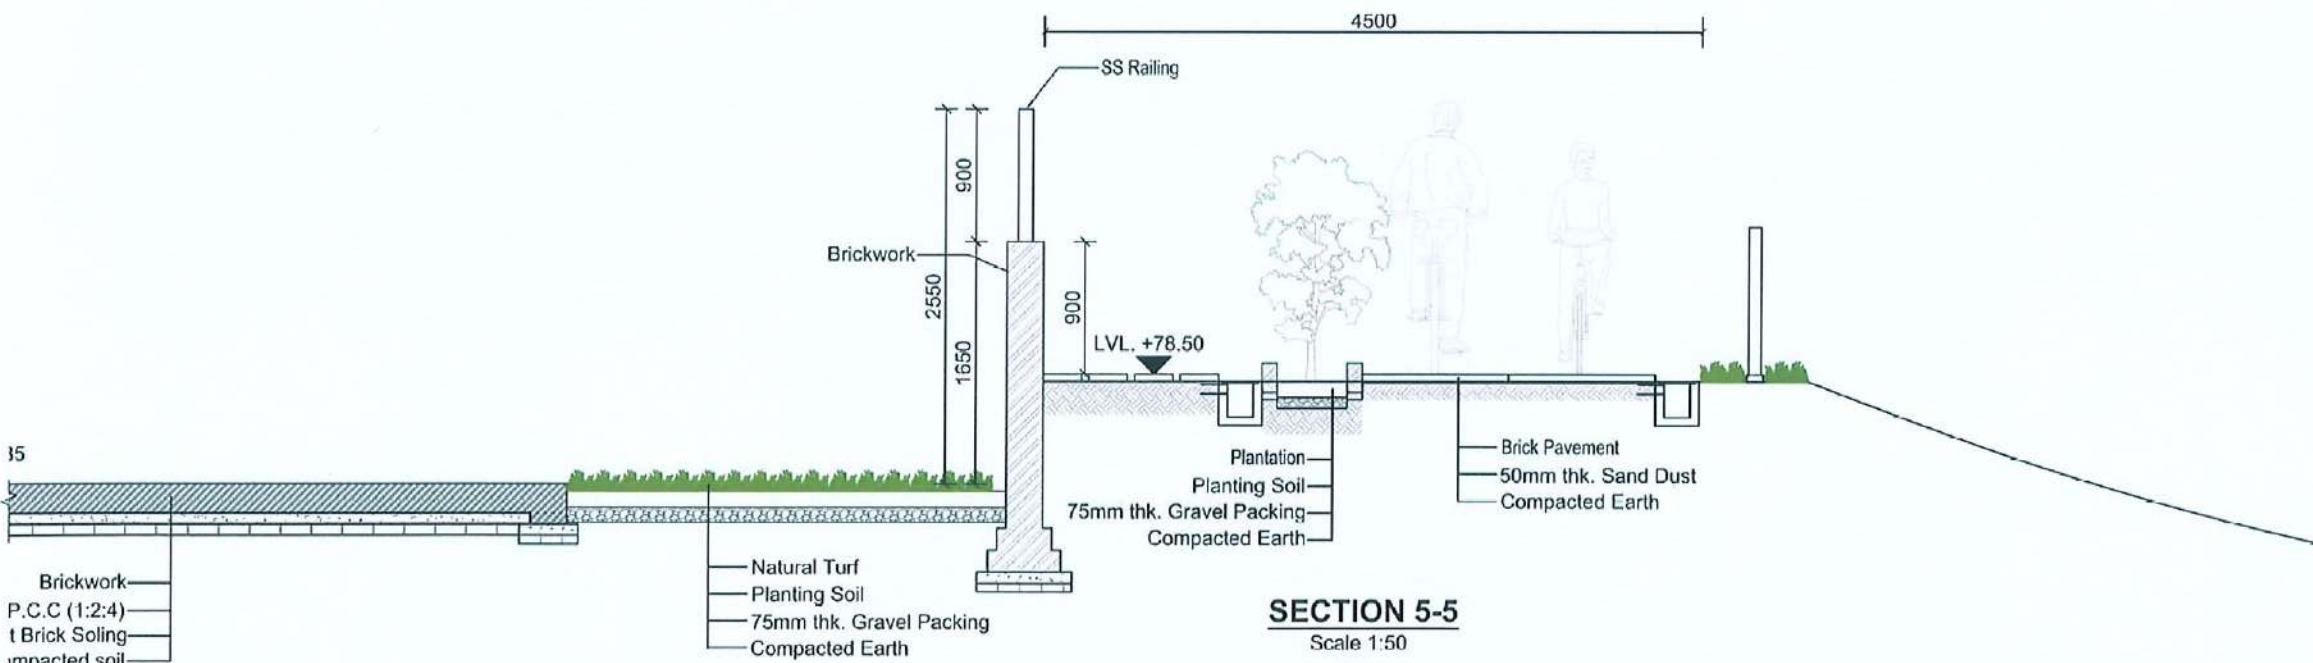

SECTION 5-5  
Scale 1:50

CLIENT:



Department of Urban Development & Building Construction (DUDBC)  
Urban Resilience and Livability Improvement Project (URLIP)  
Project Coordination Office  
Babarmahal, Kathmandu, Nepal

PROJECT TITLE:

Danda River  
Corridor Development

NOTE:

The following drawings have been prepared in accordance with the Final DPR of Western Urban Corridor Development Project Report

ISSUES & REVISIONS:

| NO. | DATE      | REVISION |
|-----|-----------|----------|
| 1   | June 2026 | First    |

SHEET TITLE: ZONE A  
AMPHITHEATRE SECTIONS

SITE INFORMATION:

NAME: Danda River Corridor

AREA: 109294 sq meters

LOCATION: Siddharthanagar Municipality

| CONSULTANT                                    | CLIENT       |
|-----------------------------------------------|--------------|
| Team Leader:<br>Dr.Er.Madhav Narayan Shrestha | Approved By: |
| Reviewed By:<br>Ar. Shristee Shrestha         |              |

Design Revision by:

SUPERVISION & DESIGN CONSULTANT (SDC)

Building Design Authority(P) Ltd.- BN-UDAYA JV




PAPER SIZE: A3

SCALE: 1:50

DATE: June 2026

SHEET NO: L-060-J



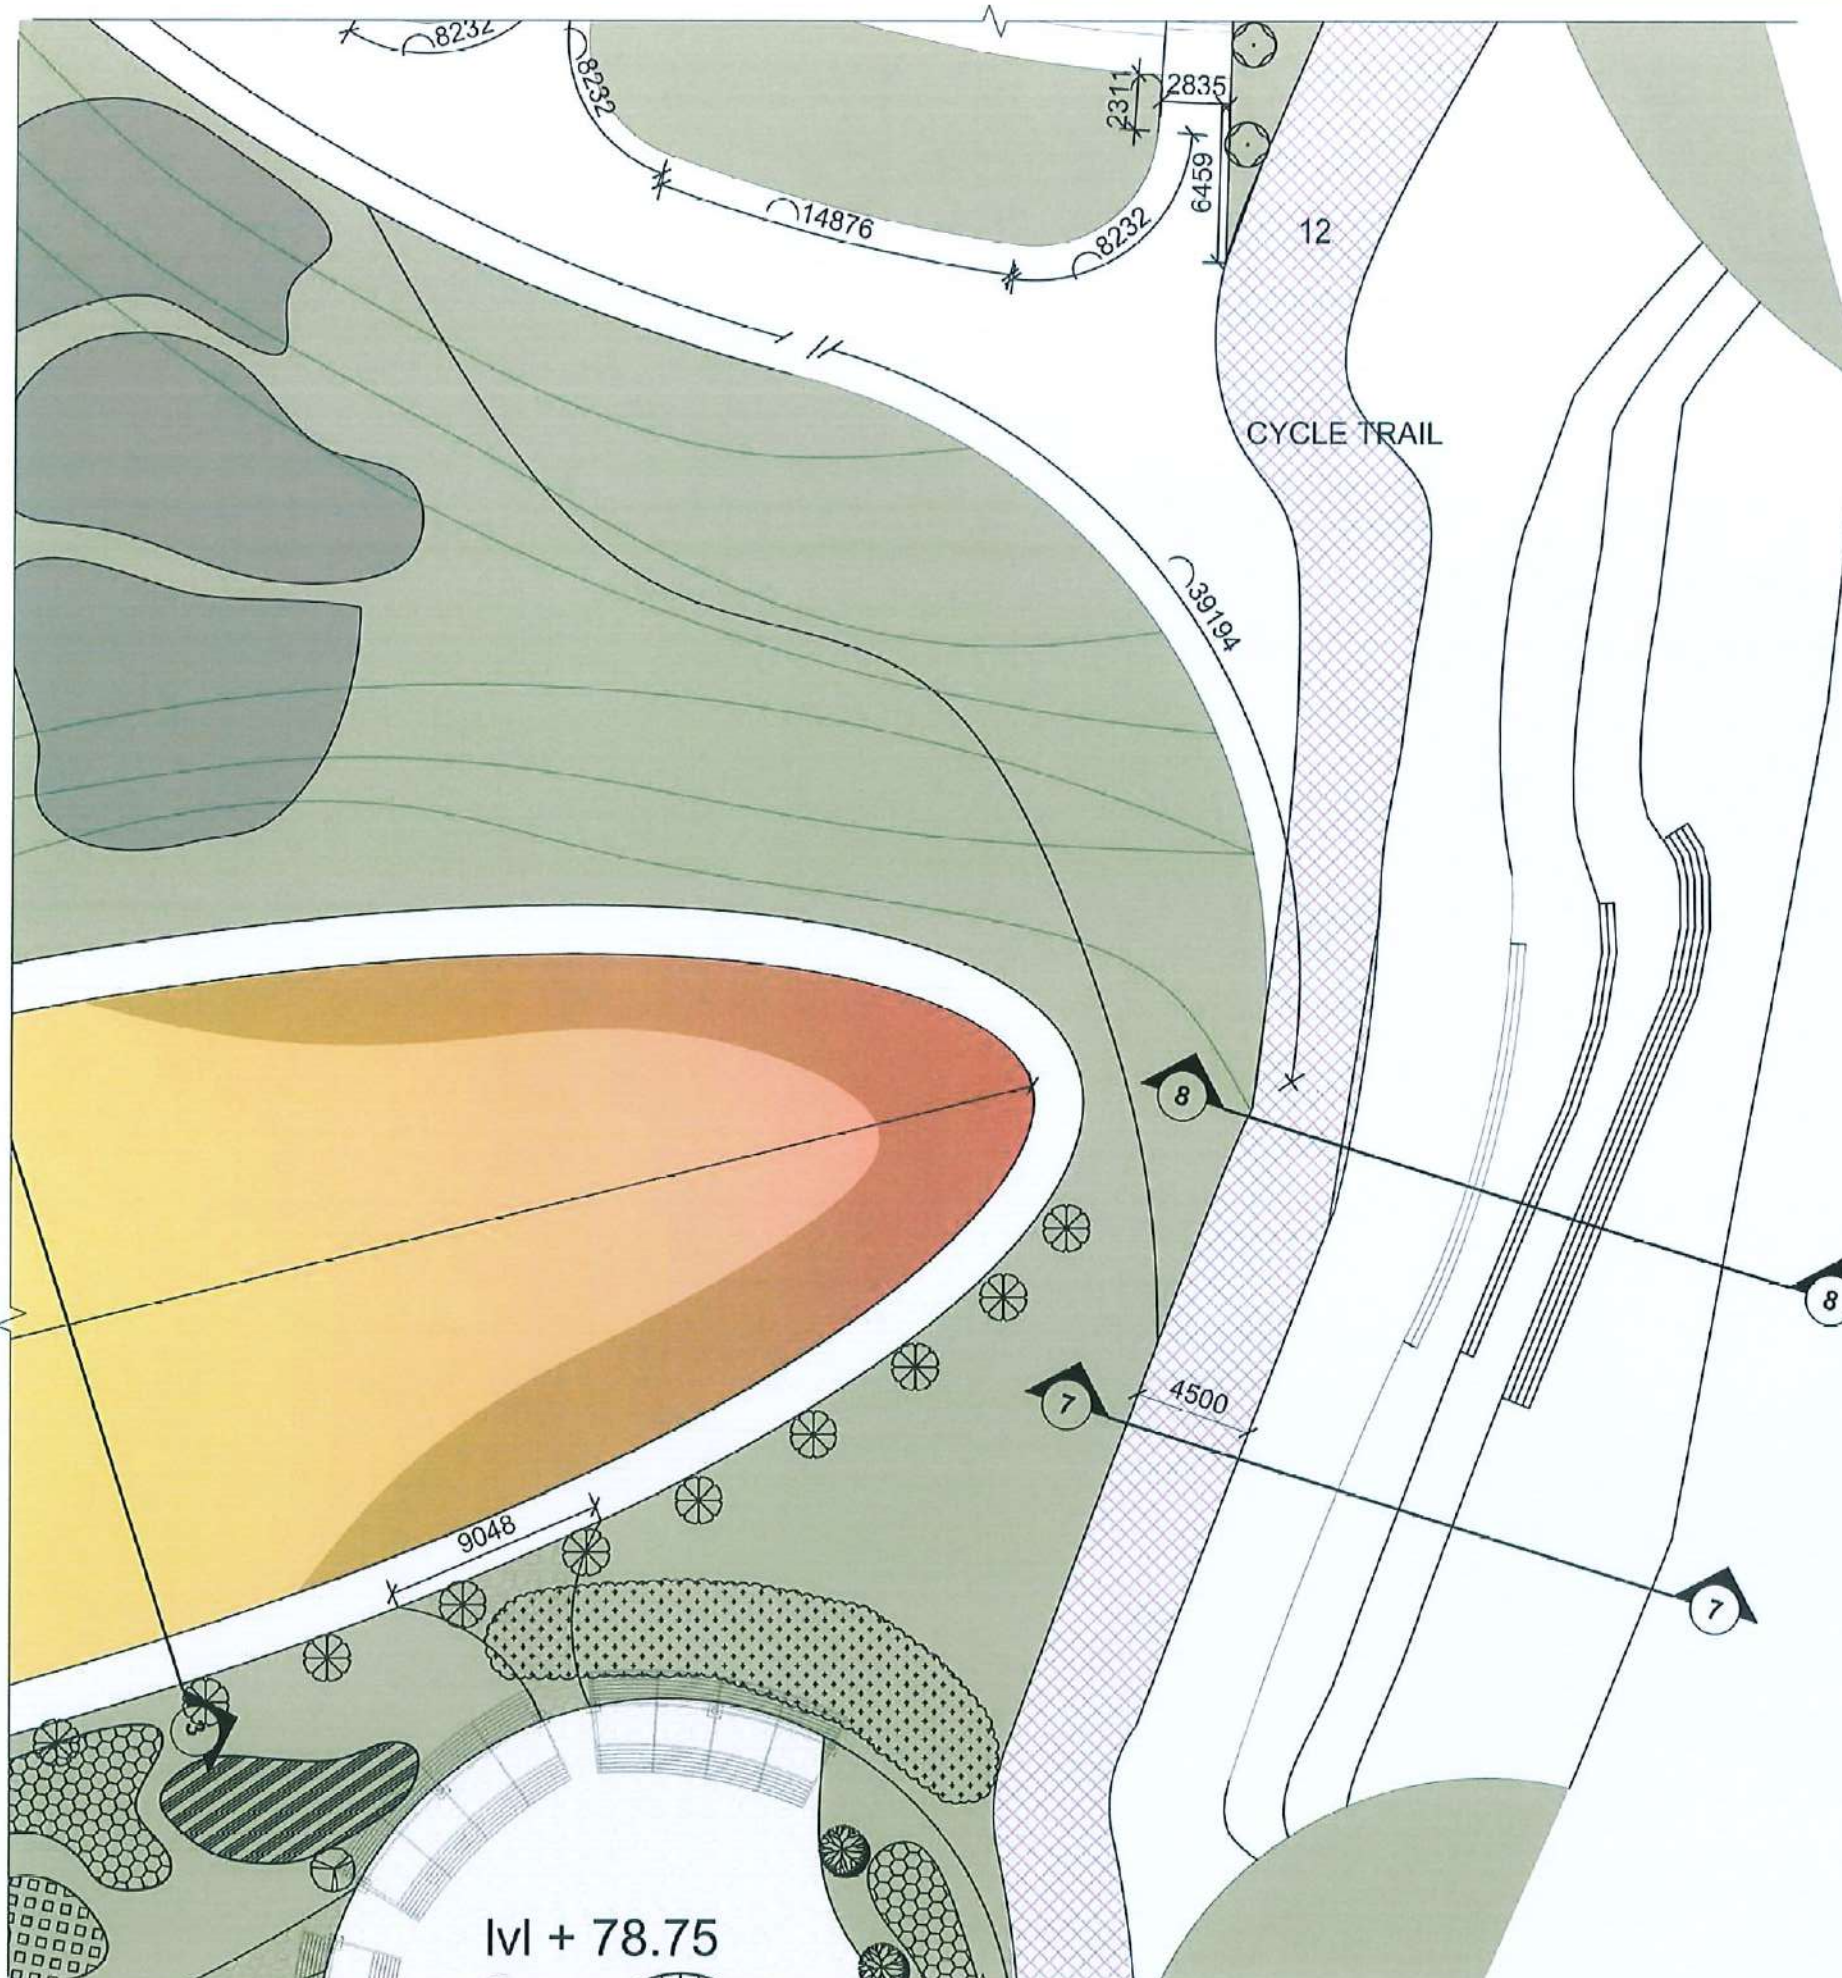

**CLIENT:**  
 Department of Urban Development & Building Construction (DUDBC)  
Urban Resilience and Livability Improvement Project (URLIP)  
Project Coordination Office  
Babarmahal, Kathmandu, Nepal

**PROJECT TITLE:**  
**Danda River  
Corridor Development**

**NOTE:**  
The following drawings have been prepared in accordance with the Final DPR of Western Urban Corridor Development Project Report

| ISSUES & REVISIONS: |           |          |
|---------------------|-----------|----------|
| NO.                 | DATE      | REVISION |
| 1                   | June 2026 | First    |
|                     |           |          |
|                     |           |          |

**SHEET TITLE: ZONE A  
SECTIONS**

**SITE INFORMATION:**  
NAME: Danda River Corridor  
AREA: 109294 sq meters  
LOCATION: Siddharthanagar Municipality


| CONSULTANT                                    | CLIENT       |
|-----------------------------------------------|--------------|
| Team Leader:<br>Dr.Er.Madhav Narayan Shrestha | Approved By: |
| Reviewed By:<br>Ar. Shristee Shrestha         |              |

**Design Revision by:**   
**SUPERVISION & DESIGN CONSULTANT (SDC)**  
Building Design Authority(P) Ltd.- BN- UDAYA JV




|                 |                   |
|-----------------|-------------------|
| PAPER SIZE: A3  | SCALE: 1:300      |
| DATE: June 2026 | SHEET NO: L-060-K |




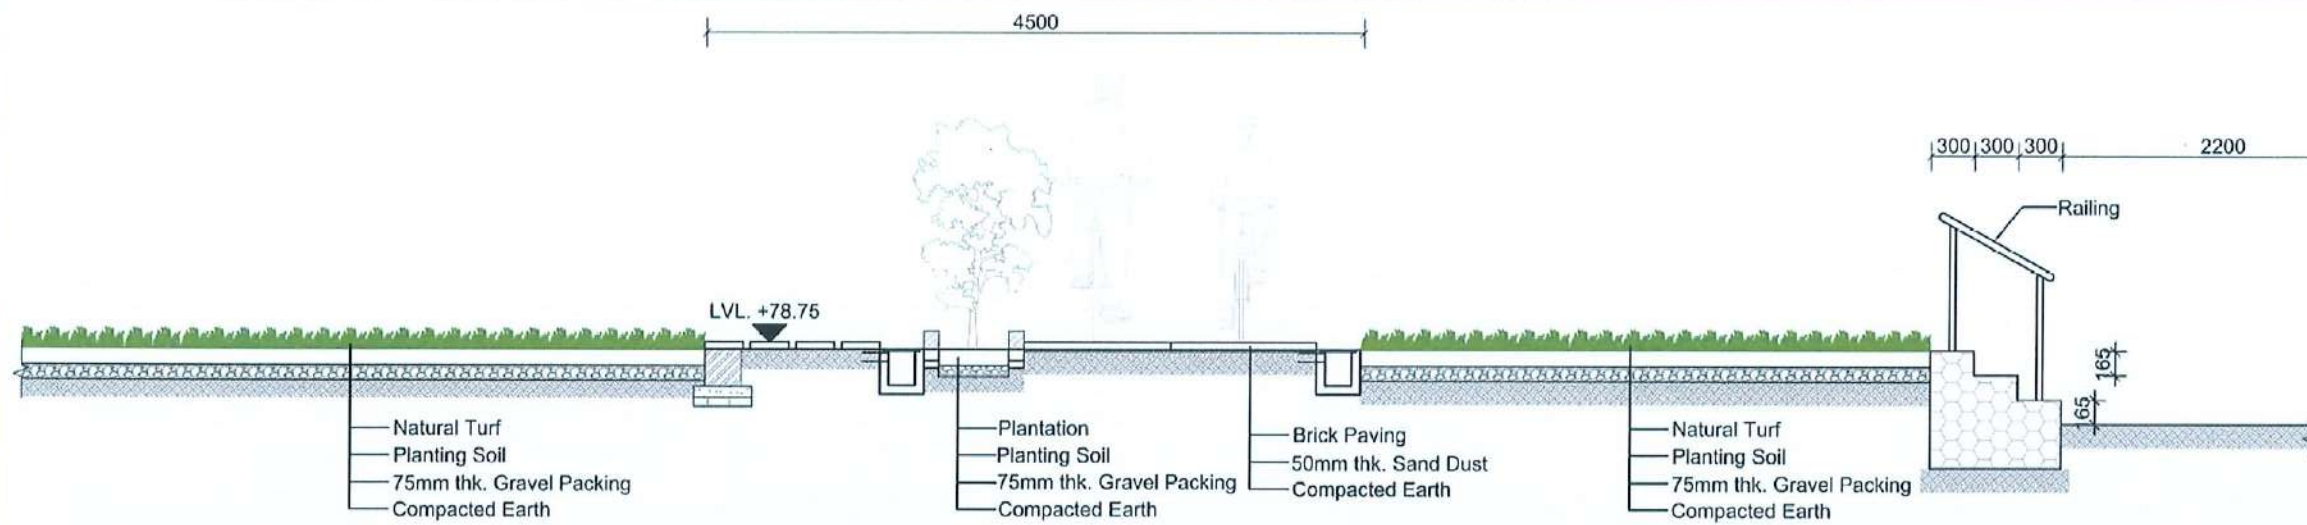

**SECTION 7-7**  
Scale 1:50

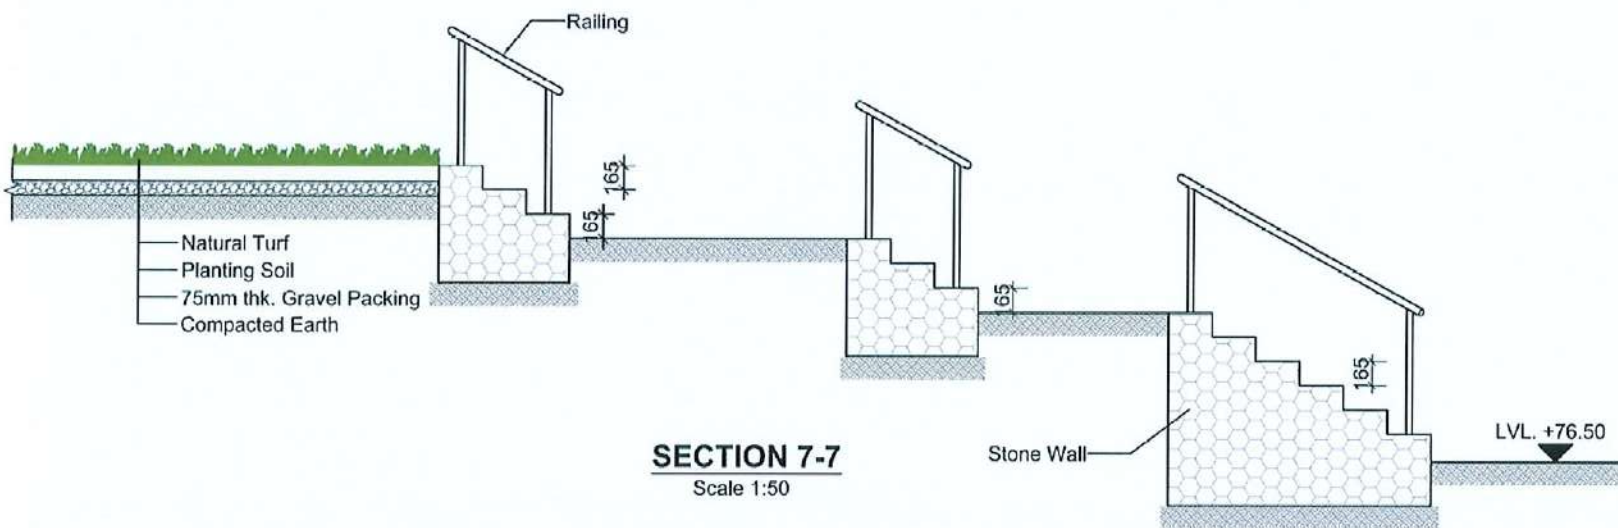

**SECTION 7-7**  
Scale 1:50

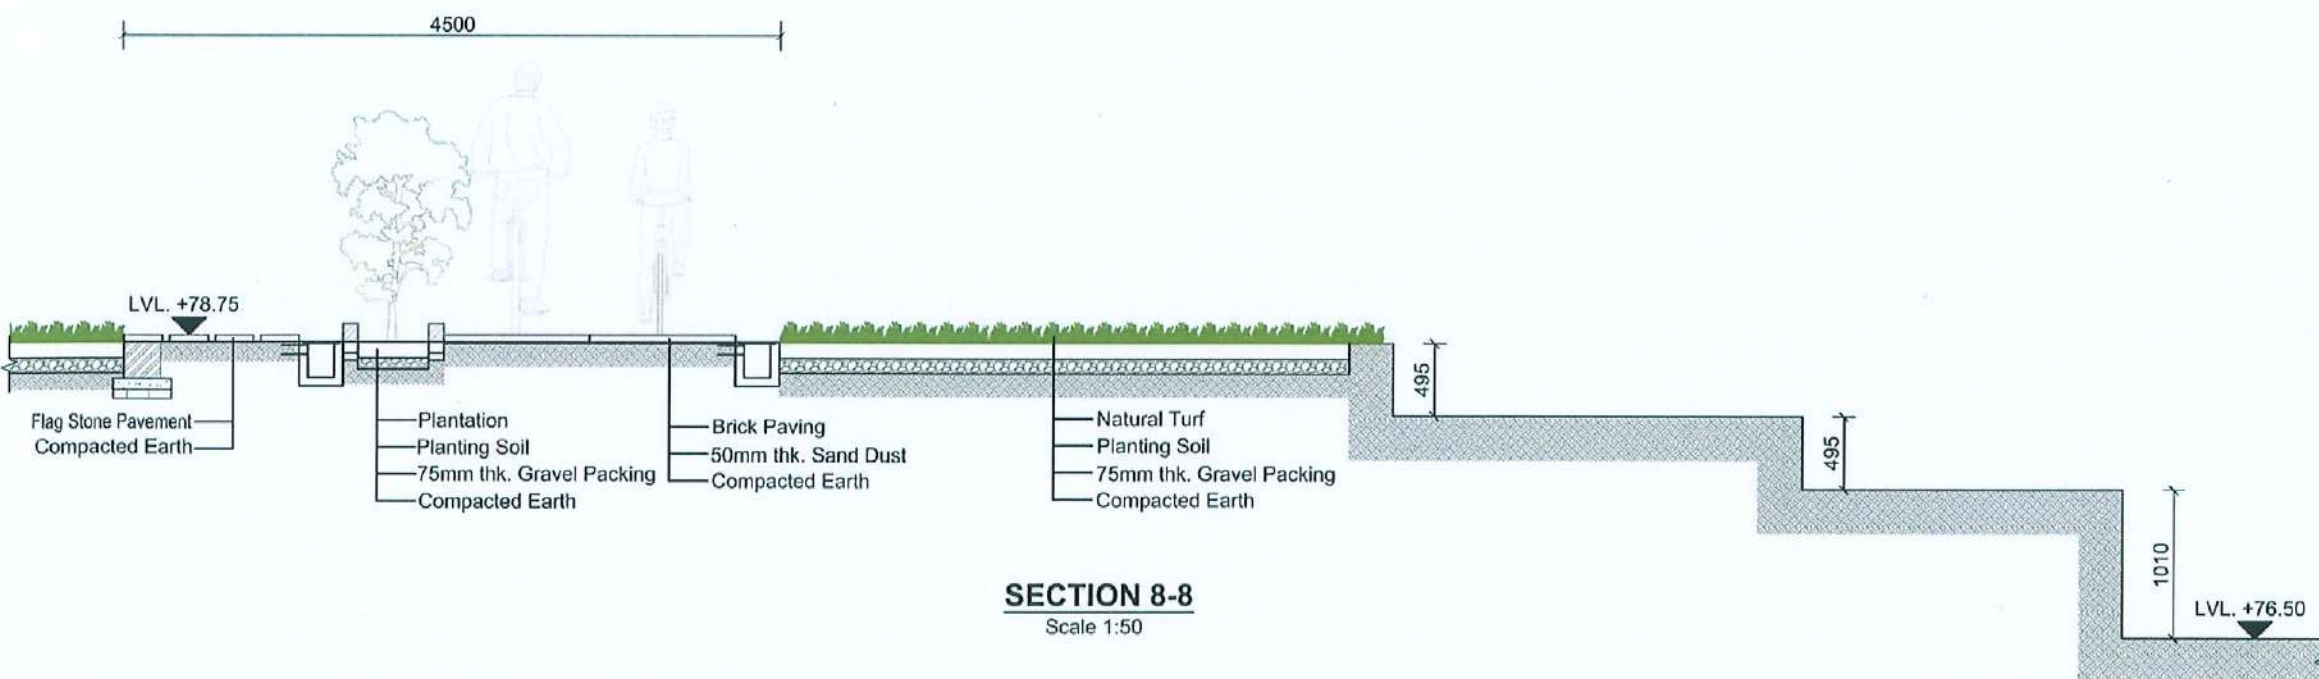

**SECTION 8-8**  
Scale 1:50

**CLIENT:**



Department of Urban Development &  
Building Construction (DUDBC)  
Urban Resilience and Livability Improvement Project  
(URLIP)  
Project Coordination Office  
Babarmahal, Kathmandu, Nepal

**PROJECT TITLE:**

**Danda River  
Corridor Development**

**NOTE:**

The following drawings have been prepared in  
accordance with the Final DPR of Western  
Urban Corridor Development Project Report

**ISSUES & REVISIONS:**

| NO. | DATE      | REVISION |
|-----|-----------|----------|
| 1   | June 2026 | First    |

**SHEET TITLE: ZONE A  
SECTIONS**

**SITE INFORMATION:**

NAME: Danda River Corridor

AREA: 109294 sq meters

LOCATION: Siddharthanagar Municipality

| CONSULTANT                                    | CLIENT       |
|-----------------------------------------------|--------------|
| Team Leader:<br>Dr.Er.Madhav Narayan Shrestha | Approved By: |
| Reviewed By:<br>Ar. Shristee Shrestha         |              |

**Design Revision by:**

**SUPERVISION & DESIGN CONSULTANT (SDC)**  
Building Design Authority(P) Ltd.- BN- UDAYA JV




PAPER SIZE: A3

SCALE: 1:50

DATE: June 2026

SHEET NO: L-060-L



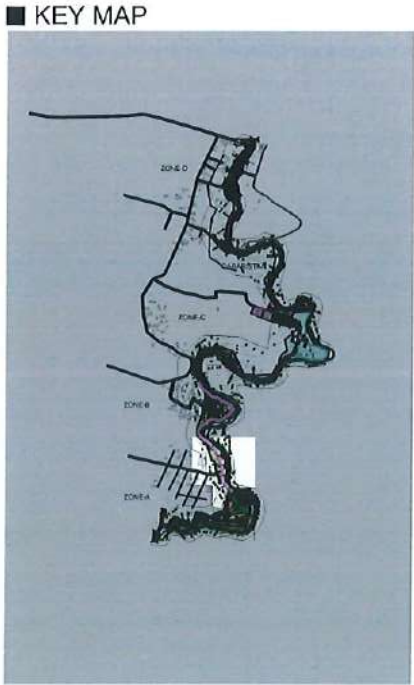

# DECK ROAD-1 PLAN

|                 |                 |
|-----------------|-----------------|
| PAPER SIZE: A3  | SCALE: As Shown |
| DATE: June 2026 | SHEET NO: L-61  |

|                 |                 |
|-----------------|-----------------|
| PAPER SIZE: A3  | SCALE: As Shown |
| DATE: June 2026 | SHEET NO: L-61  |







CLIENT:  
Department of Urban Development &  
Building Construction (DUDBC)  
Urban Resilience and Livability Improvement Project  
(URLIP)  
Project Coordination Office  
Babarmahal, Kathmandu, Nepal

PROJECT TITLE:  
**Danda River  
Corridor Development**

NOTE:  
The following drawings have been prepared in  
accordance with the Final DPR of Western  
Urban Corridor Development Project Report

ISSUES & REVISIONS:

| NO. | DATE      | REVISION |
|-----|-----------|----------|
| 1   | June 2026 | First    |
|     |           |          |
|     |           |          |

SHEET TITLE: RESTING FACILITY A

SITE INFORMATION:

NAME: Danda River Corridor  
AREA: 109294 sq meters  
LOCATION: Siddharthanagar Municipality


| CONSULTANT                                    | CLIENT       |
|-----------------------------------------------|--------------|
| Team Leader:<br>Dr.Er.Madhav Narayan Shrestha | Approved By: |
| Reviewed By:<br>Ar. Shristee Shrestha         |              |

Design Revision by 


SUPERVISION & DESIGN CONSULTANT (SDC)  
Building Design Authority(P) Ltd.- BN- UDAYA JV




PAPER SIZE: A3  
DATE: June 2026  
SCALE: 1:100, 1:5, 1:40  
SHEET NO: L-62

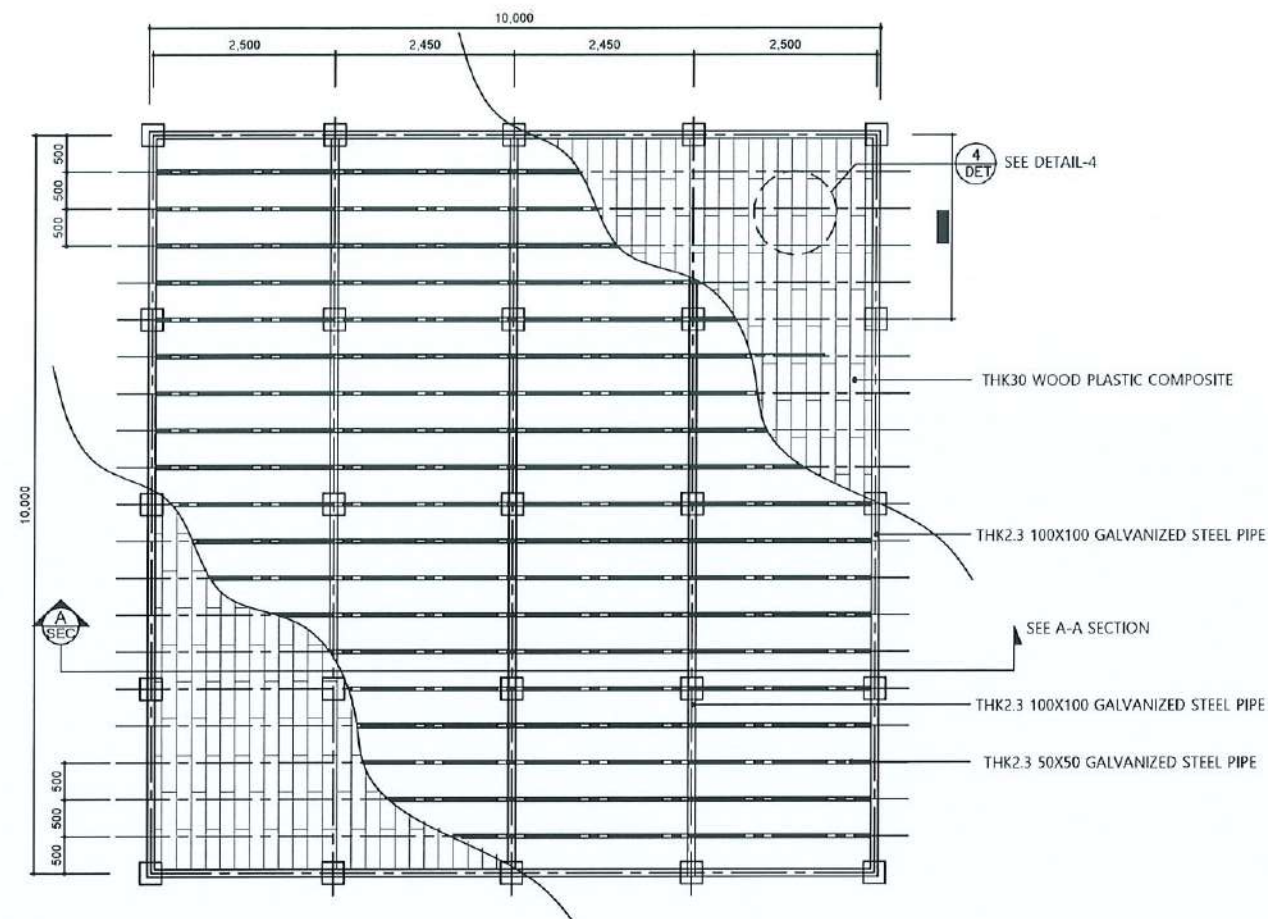


1 RESTING FACILITY A PLAN

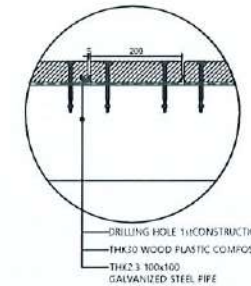

4 DETAIL OF WOODEN DECK

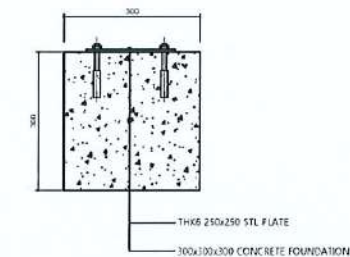

3 DETAIL OF FOUNDATION

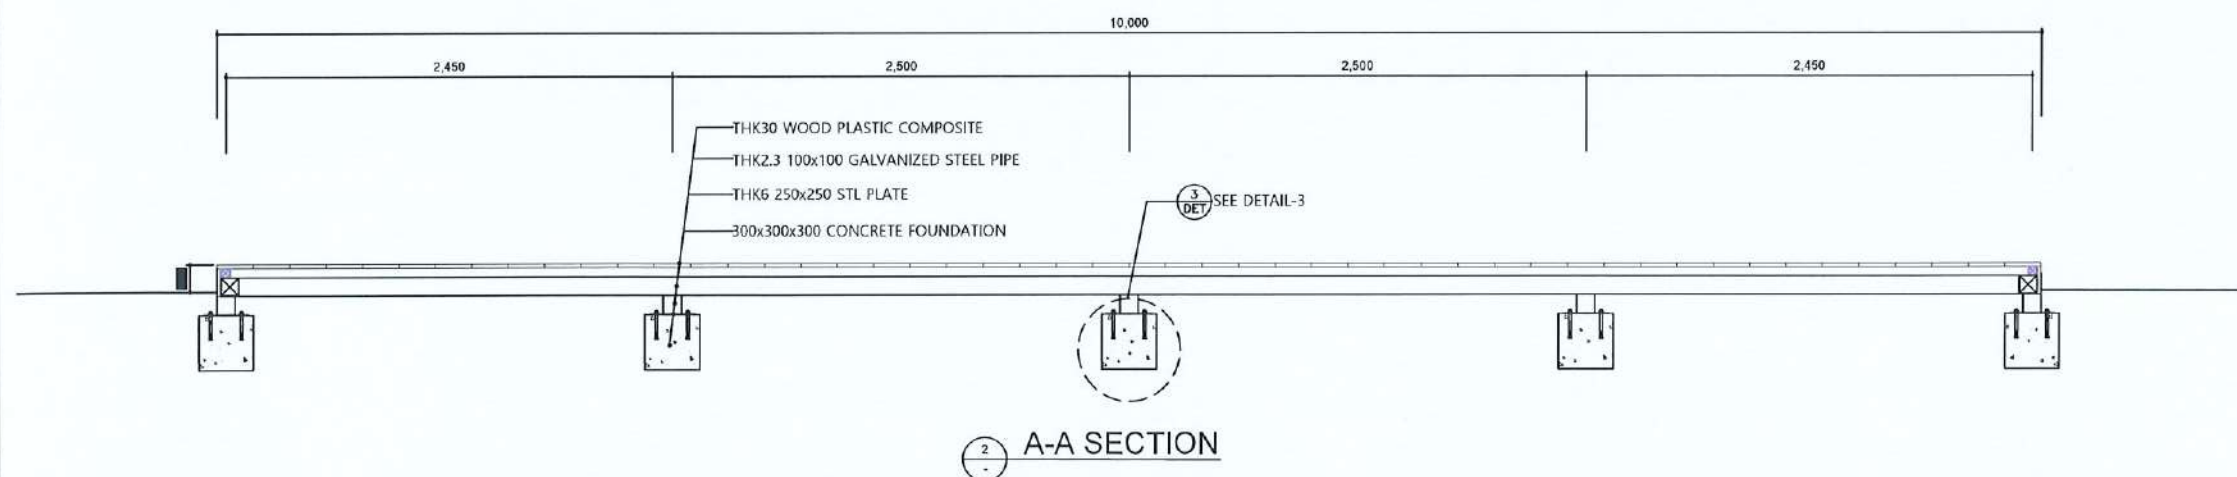

2 A-A SECTION



CLIENT:  
Department of Urban Development &  
Building Construction (DUDBC)  
Urban Resilience and Livability Improvement Project  
(URLIP)  
Project Coordination Office  
Babarmahal, Kathmandu, Nepal

PROJECT TITLE:  
**Danda River  
Corridor Development**

NOTE:  
The following drawings have been prepared in  
accordance with the Final DPR of Western  
Urban Corridor Development Project Report

ISSUES & REVISIONS:

| NO. | DATE      | REVISION |
|-----|-----------|----------|
| 1   | June 2026 | First    |
|     |           |          |
|     |           |          |

SHEET TITLE: RESTING FACILITY B

SITE INFORMATION:

NAME: Danda River Corridor

AREA: 109294 sq meters

LOCATION: Siddharthanagar Municipality

| CONSULTANT                                    | CLIENT       |
|-----------------------------------------------|--------------|
| Team Leader:<br>Dr.Er.Madhav Narayan Shrestha | Approved By: |
| Reviewed By:<br>Ar. Shristee Shrestha         |              |

Design Revision by: 

SUPERVISION & DESIGN CONSULTANT (SDC)  
Building Design Authority(P) Ltd.- BN- UDAYA JV




PAPER SIZE: A3


SCALE: 1:100, 1:5, 1:40

DATE: June 2026


SHEET NO: L-63

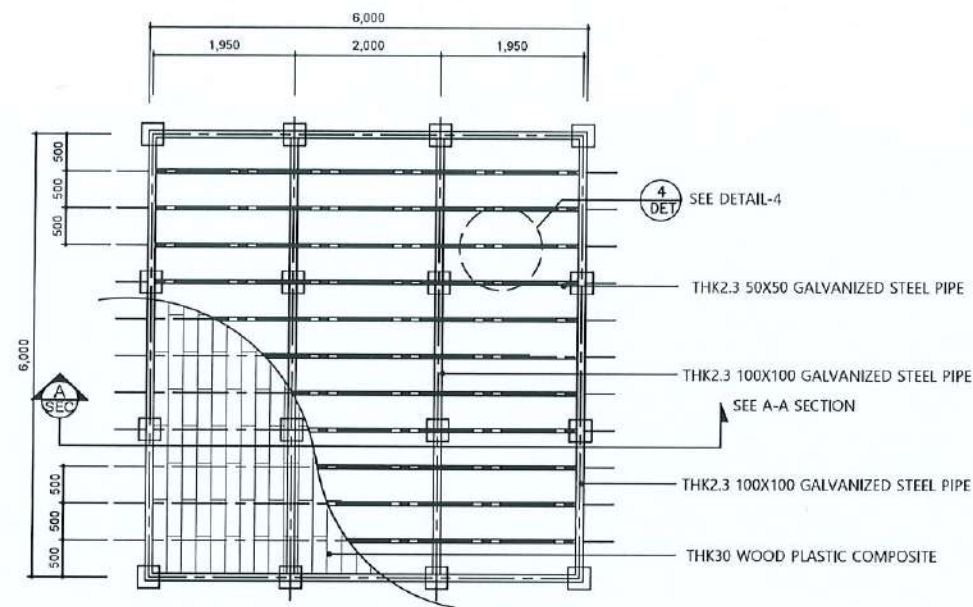


1 RESTING FACILITY B PLAN

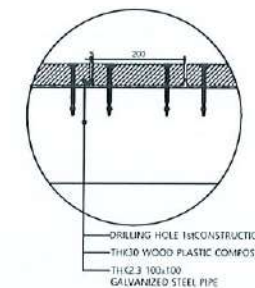

4 DETAIL OF WOODEN DECK

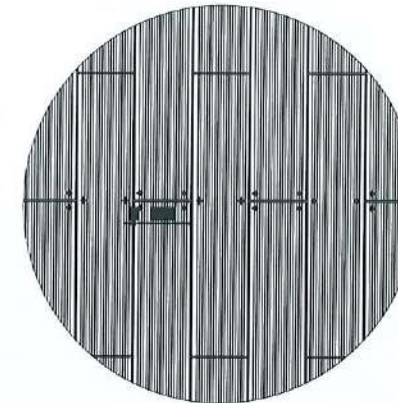


3 DETAIL OF FOUNDATION

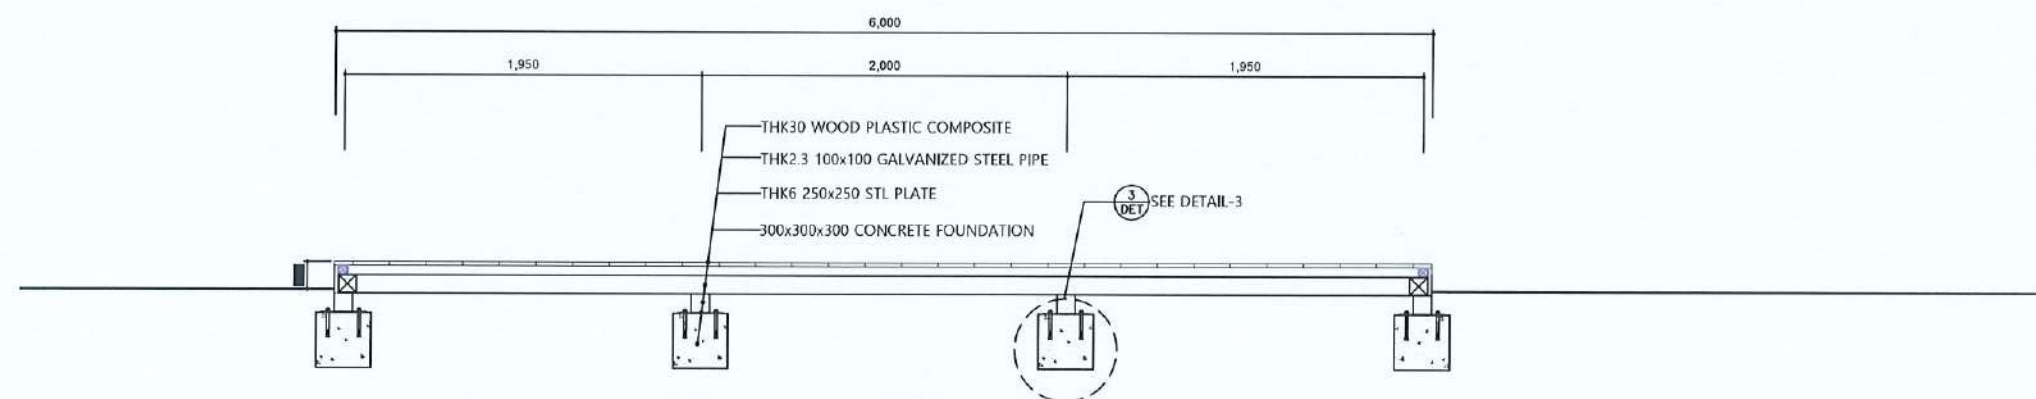


2 A-A SECTION




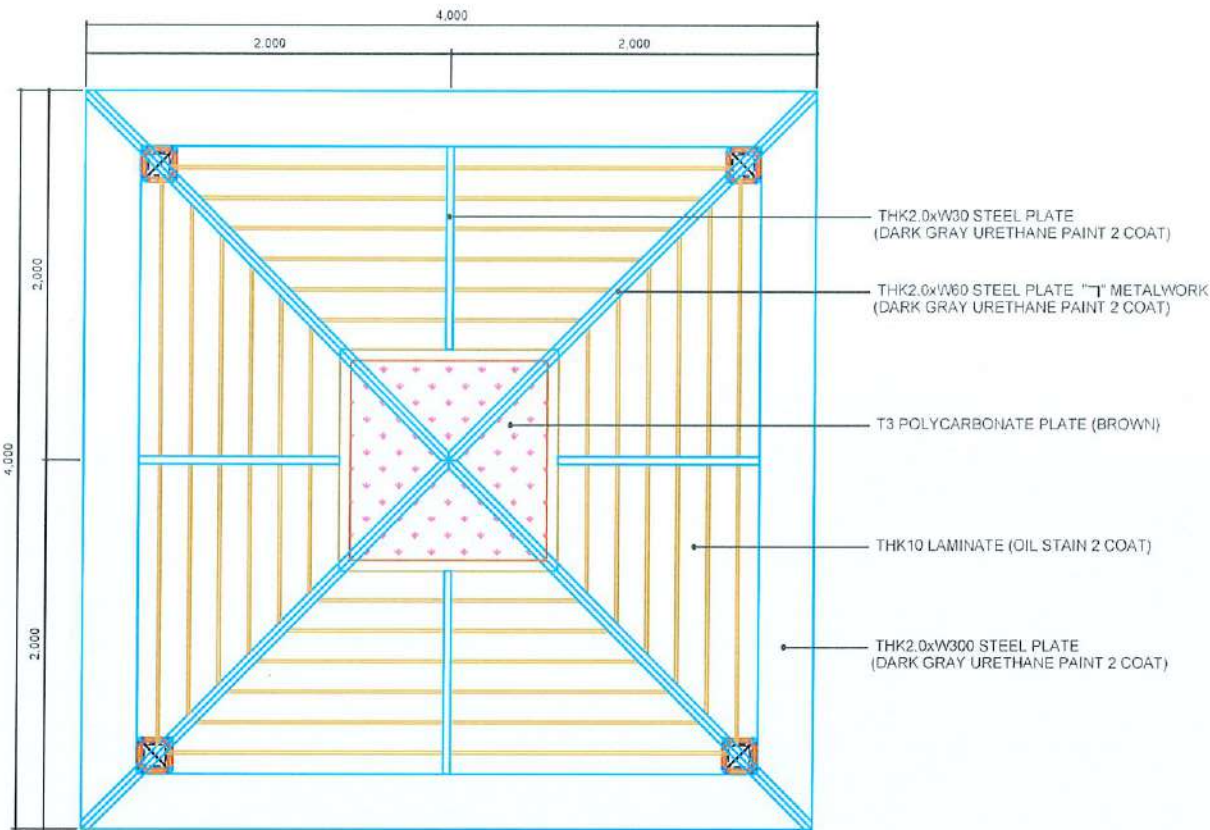


1 PERGOLA-A PLAN  
Scale: 1/20 (A1) 1/40 (A3)

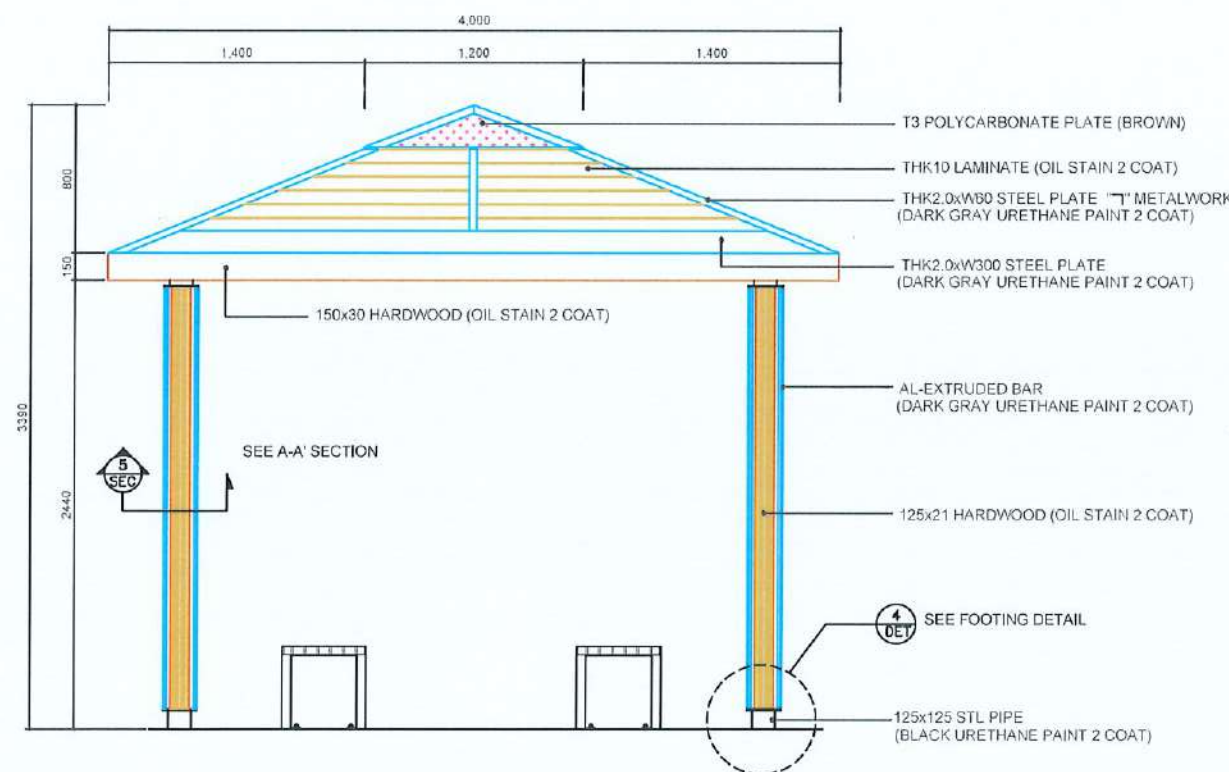


2 PERGOLA-A FRONT VIEW  
Scale: 1/20 (A1) 1/40 (A3)

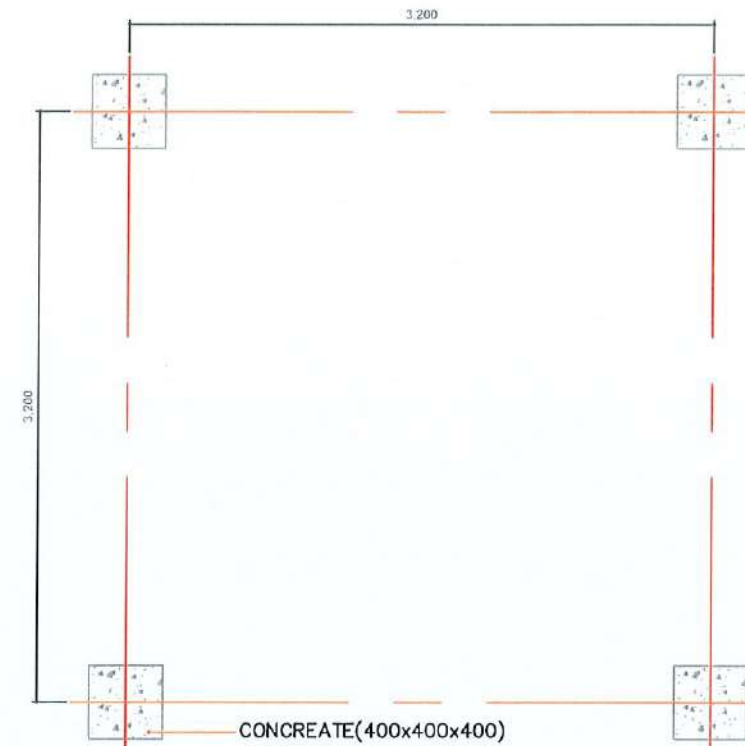

3 PERGOLA-A FOOTING  
Scale: 1/20 (A1) 1/40 (A3)

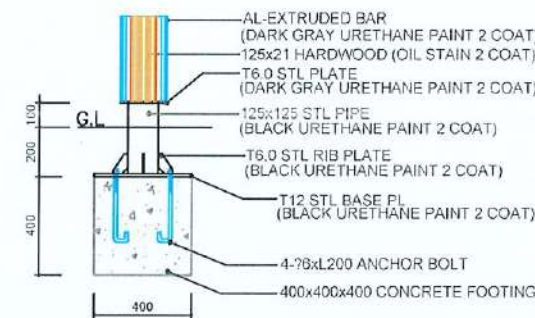

4 FOOTING DETAIL  
Scale: 1/15 (A1) 1/30 (A3)

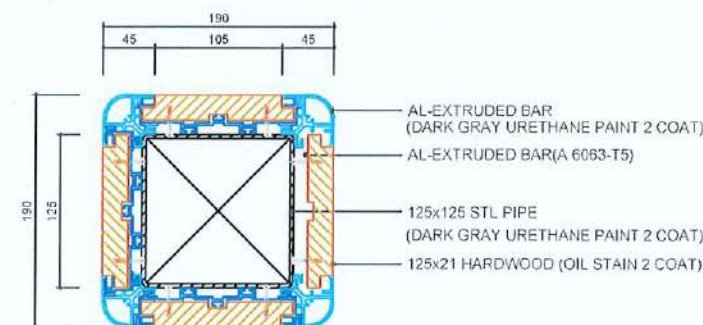

5 A-A' SECTION  
Scale: 1/20 (A1) 1/40 (A3)

**CLIENT:**  
Department of Urban Development & Building Construction (DUBC)  
Urban Resilience and Livability Improvement Project (URLIP)  
Project Coordination Office  
Babarmahal, Kathmandu, Nepal

**PROJECT TITLE:**  
Danda River  
Corridor Development

**NOTE:**  
The following drawings have been prepared in accordance with the Final DPR of Western Urban Corridor Development Project Report

#### ISSUES & REVISIONS:

| NO. | DATE      | REVISION |
|-----|-----------|----------|
| 1   | June 2026 | First    |

**SHEET TITLE:** PERGOLA A DETAILS

#### SITE INFORMATION:

NAME: Danda River Corridor

AREA: 109294 sq meters

LOCATION: Siddharthanagar Municipality

| CONSULTANT                                    | CLIENT       |
|-----------------------------------------------|--------------|
| Team Leader:<br>Dr.Er.Madhav Narayan Shrestha | Approved By: |
| Reviewed By:<br>Ar. Shristee Shrestha         |              |

Design Revision by: [Signature]

**SUPERVISION & DESIGN CONSULTANT (SDC)**

Building Design Authority(P) Ltd.- BN- UDAYA JV



PAPER SIZE: A3

SCALE: 1:40, 1:30, 1:6


DATE: June 2026

SHEET NO: L-064





2 PERGOLA B DETAIL-1  
Scale : 1/30 (A1) 1/60 (A3)

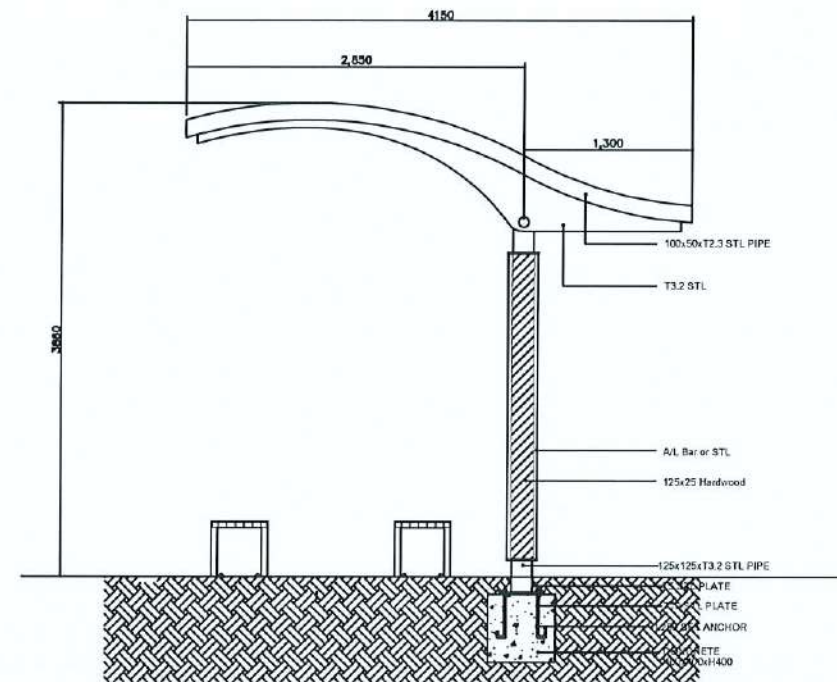

1 PERGOLA SIDE VIEW  
Scale : 1/20 (A1) 1/40 (A3)

**CLIENT:**  
 Department of Urban Development & Building Construction (DUDBC)  
Urban Resilience and Livability Improvement Project (URLIP)  
Project Coordination Office  
Babarmahal, Kathmandu, Nepal

**PROJECT TITLE:**  
Danda River  
Corridor Development

**NOTE:**  
The following drawings have been prepared in accordance with the Final DPR of Western Urban Corridor Development Project Report

**ISSUES & REVISIONS:**

| NO. | DATE      | REVISION |
|-----|-----------|----------|
| 1   | June 2026 | First    |
|     |           |          |
|     |           |          |

**SHEET TITLE:** PERGOLA B DETAILS

**SITE INFORMATION:**

NAME: Danda River Corridor

AREA: 109294 sq meters

LOCATION: Siddharthanagar Municipality

| CONSULTANT                                    | CLIENT                                                                                                |
|-----------------------------------------------|---|
| Team Leader:<br>Dr.Er.Madhav Narayan Shrestha | Approved By:<br> |
| Reviewed By:<br>Ar. Shristee Shrestha         |   |

**Design Revision by:**



**SUPERVISION & DESIGN CONSULTANT (SDC)**  
Building Design Authority(P) Ltd.- BN- UDAYA JV



PAPER SIZE: A3 SCALE: 1:160, 1:40

DATE: April 2026 SHEET NO: L-65



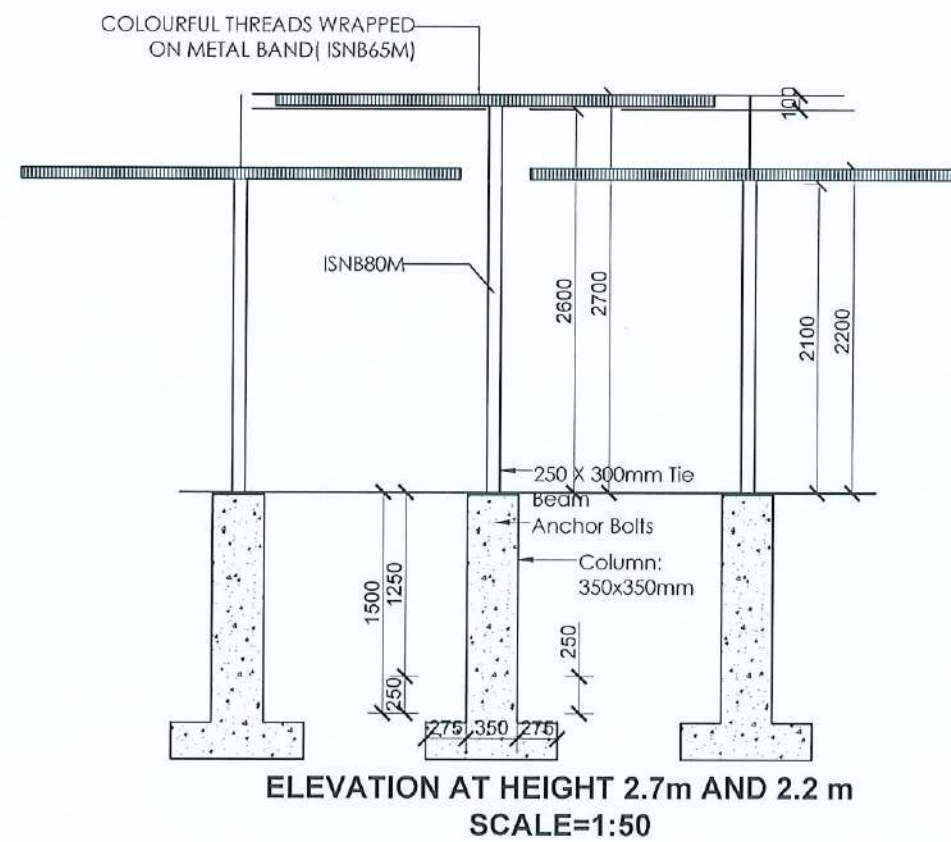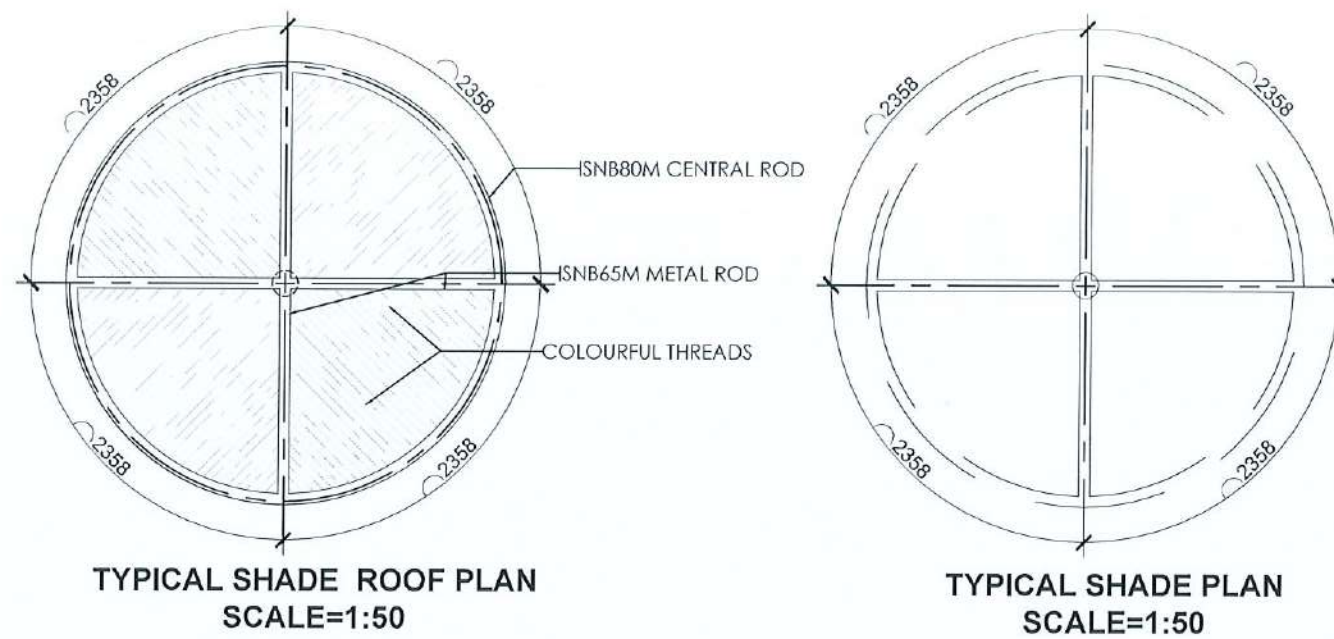

**CLIENT:**  

 Department of Urban Development & Building Construction (DUDBC)  
 Urban Resilience and Livability Improvement Project (URLIP)  
 Project Coordination Office  
 Babarmahal, Kathmandu, Nepal

**PROJECT TITLE:**  
 Danda River  
 Corridor Development

**NOTE:**  
 The following drawings have been prepared in accordance with the Final DPR of Western Urban Corridor Development Project Report

**ISSUES & REVISIONS:**

| NO. | DATE      | REVISION |
|-----|-----------|----------|
| 1   | June 2026 | First    |
|     |           |          |
|     |           |          |

**SHEET TITLE:** PERGOLA C DETAILS


**SITE INFORMATION:**

NAME: Danda River Corridor

AREA: 109294 sq meters

LOCATION: Siddharthanagar Municipality

| CONSULTANT                                    | CLIENT       |
|-----------------------------------------------|--------------|
| Team Leader:<br>Dr.Er.Madhav Narayan Shrestha | Approved By: |
| Reviewed By:<br>Ar. Shristee Shrestha         |              |

 Design Revision by: 


**SUPERVISION & DESIGN CONSULTANT (SDC)**  
 Building Design Authority(P) Ltd.- BN- UDAYA JV



PAPER SIZE: A3 SCALE: 1:50

DATE: June 2026 SHEET NO:L-66



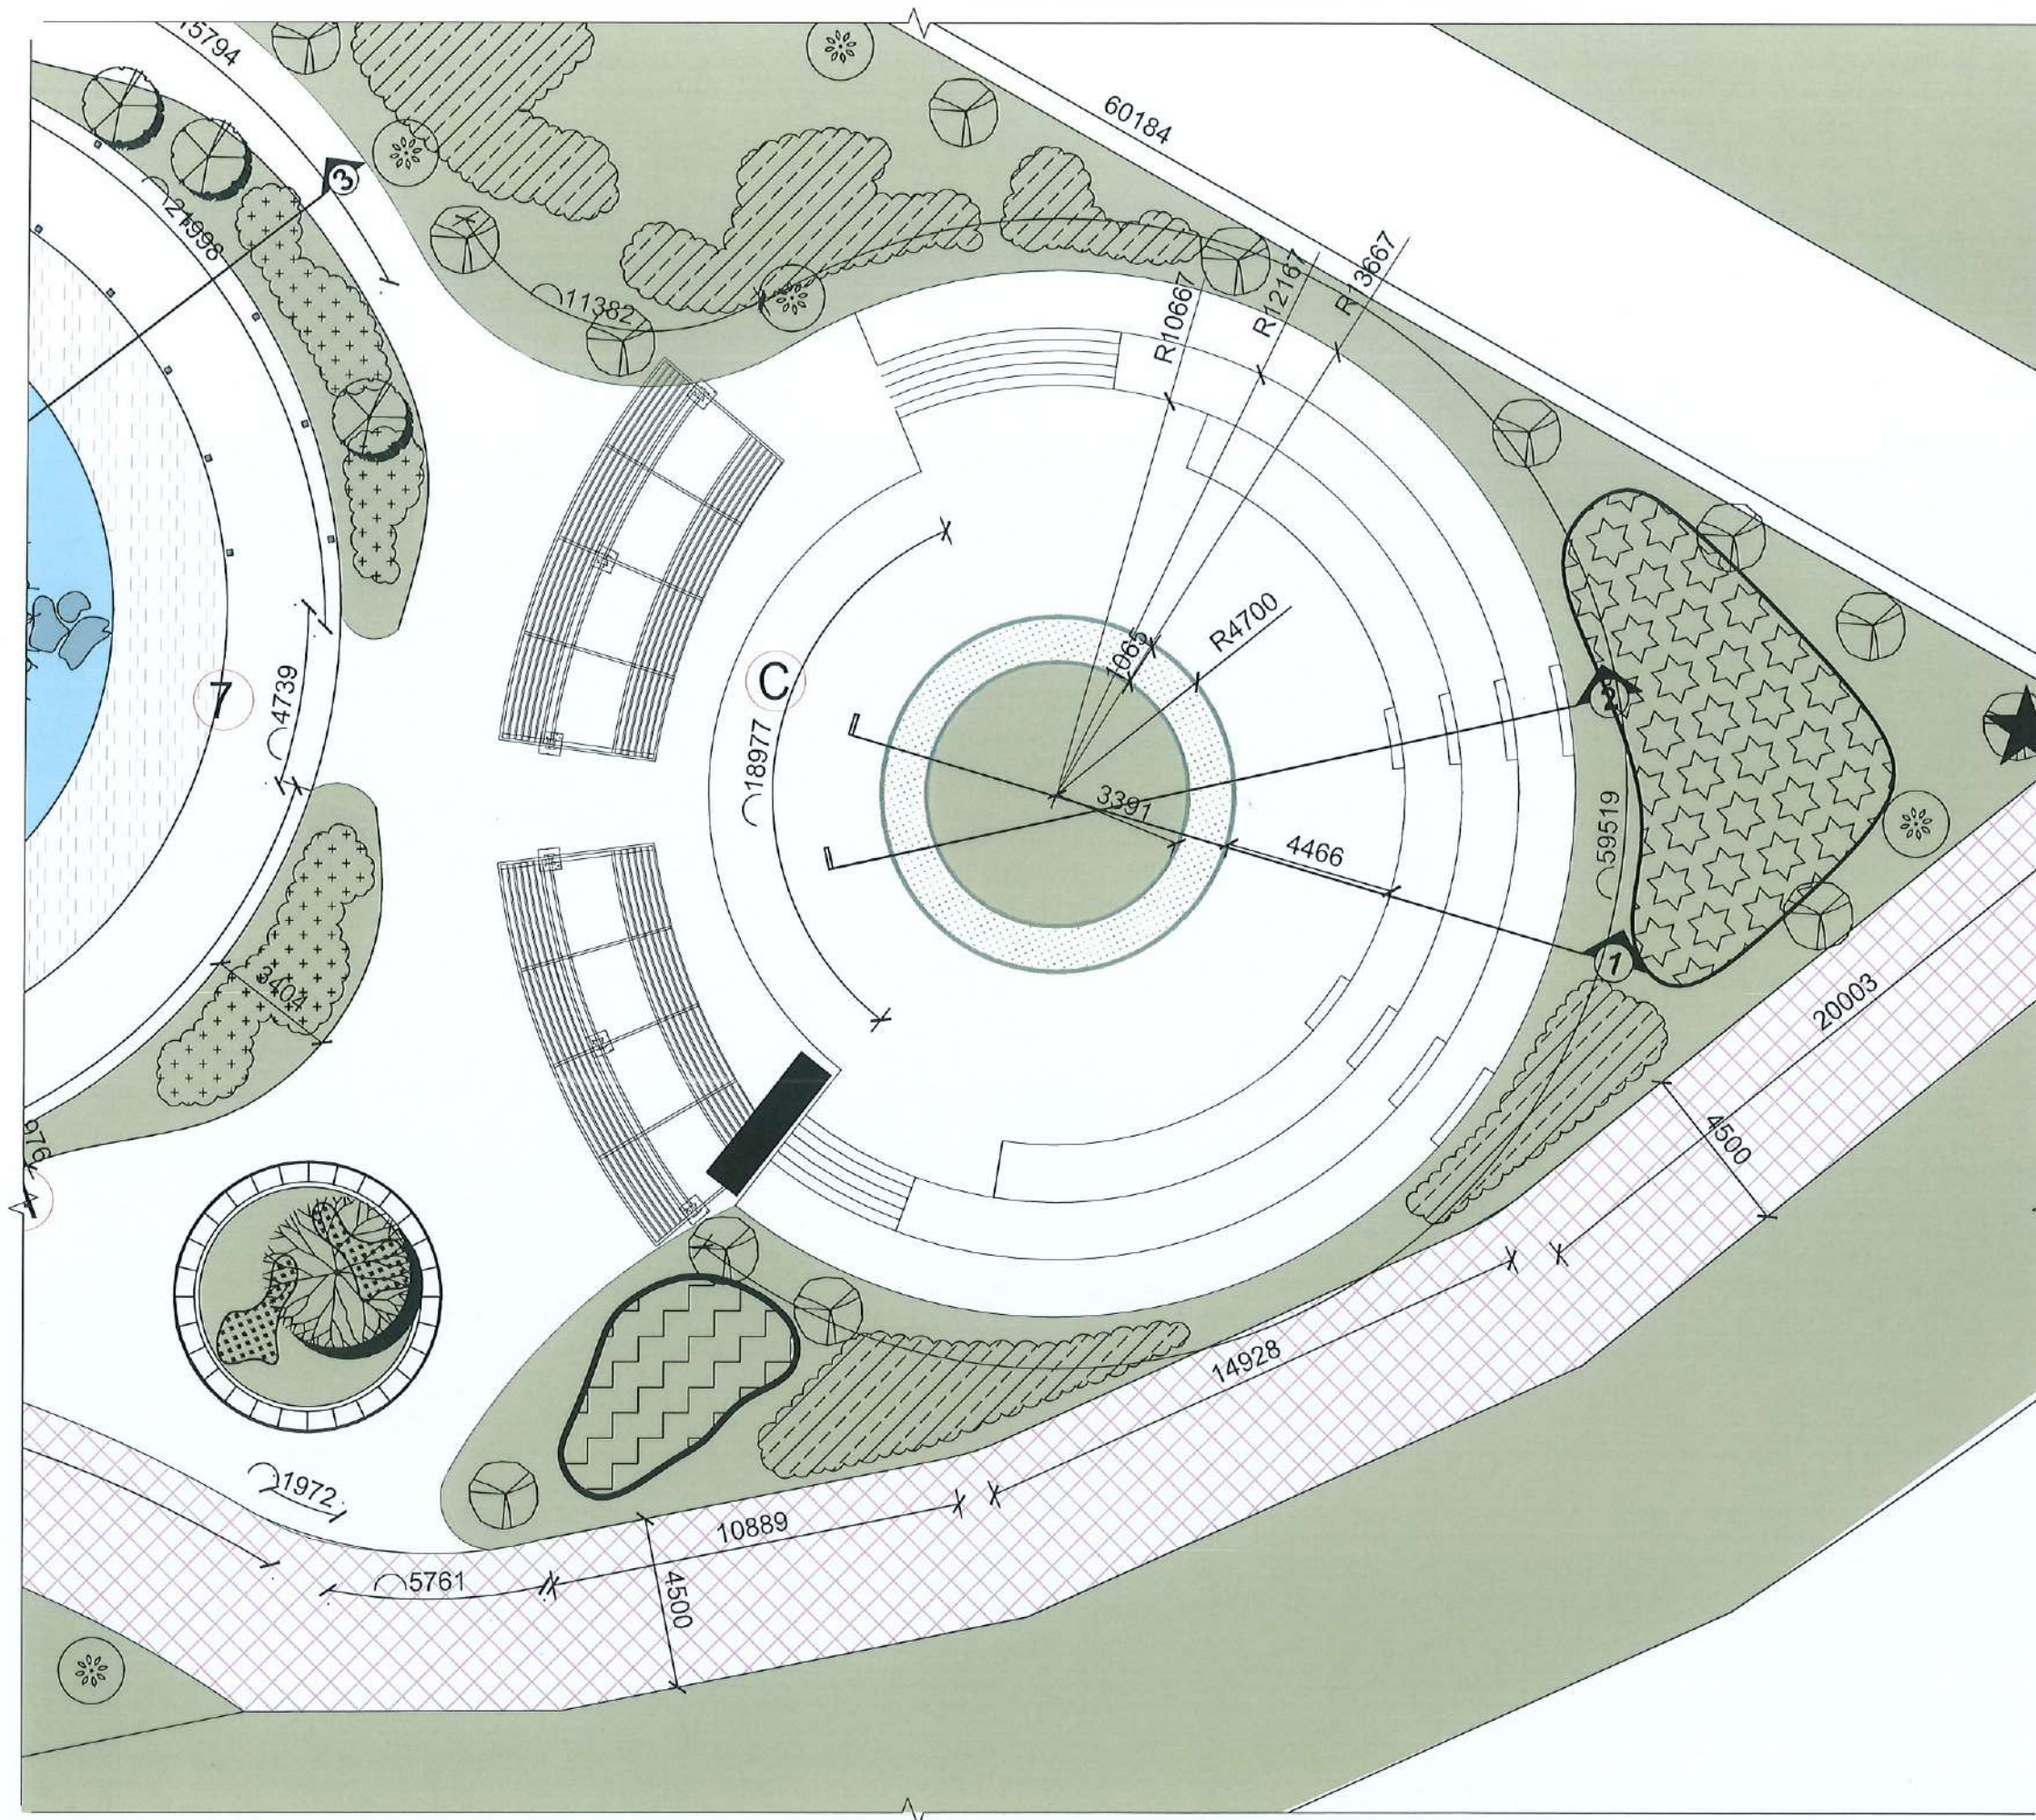

**CLIENT:**  
 Department of Urban Development & Building Construction (DUDBC)  
Urban Resilience and Livability Improvement Project (URLIP)  
Project Coordination Office  
Babarmahal, Kathmandu, Nepal

**PROJECT TITLE:**  
**Danda River Corridor Development**

**NOTE:**  
The following drawings have been prepared in accordance with the Final DPR of Western Urban Corridor Development Project Report

**ISSUES & REVISIONS:**

| NO. | DATE      | REVISION |
|-----|-----------|----------|
| 1   | June 2026 | First    |
|     |           |          |
|     |           |          |

**SHEET TITLE:** ZONE B  
AMPHITHEATER DETAIL

**SITE INFORMATION:**

NAME: Danda River Corridor

AREA: 109294 sq meters

LOCATION: Siddharthanagar Municipality

| CONSULTANT                                    | CLIENT                                                                                                |
|-----------------------------------------------|---|
| Team Leader:<br>Dr.Er.Madhav Narayan Shrestha | Approved By:<br> |
| Reviewed By:<br>Ar. Shristee Shrestha         |   |


**Design Revision by:**

**SUPERVISION & DESIGN CONSULTANT (SDC)**  
Building Design Authority(P) Ltd.- BN- UDAYA JV




PAPER SIZE: A3  
DATE: June 2026  
SCALE: 1:175  
SHEET NO: L-067





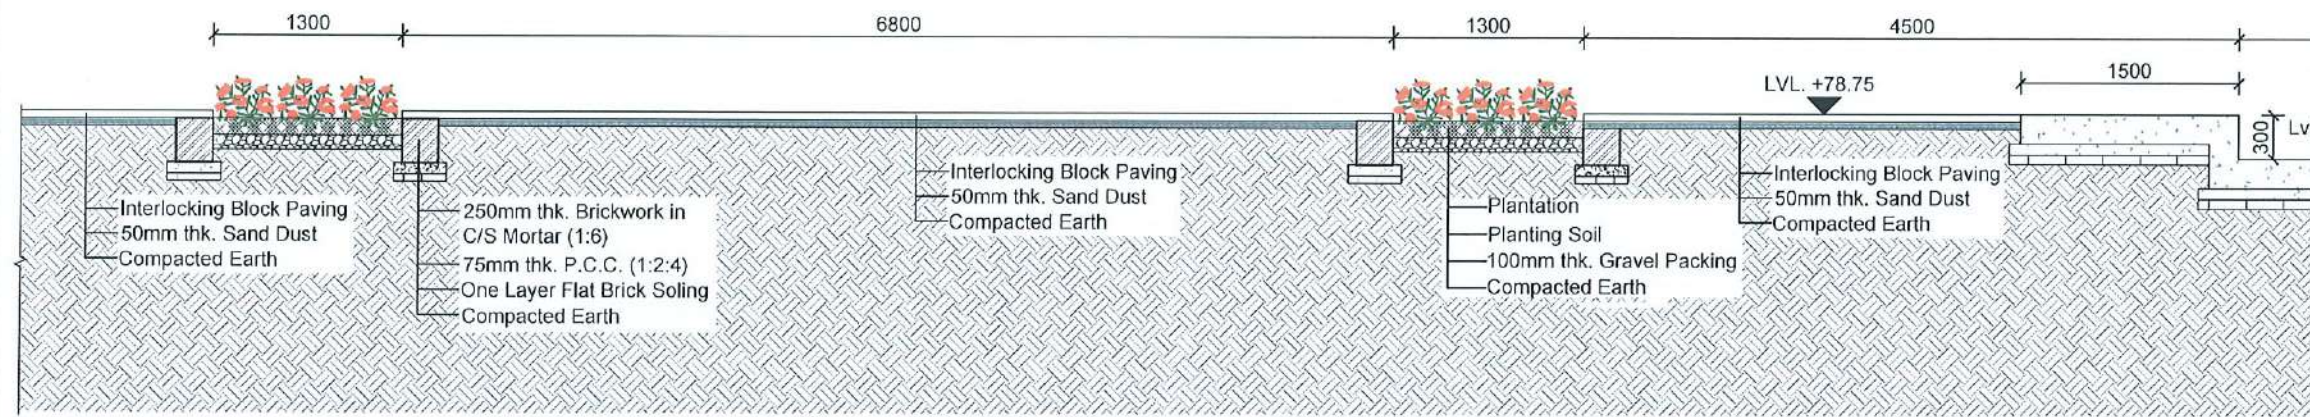

SECTION AT 1-1  
Scale 1:50

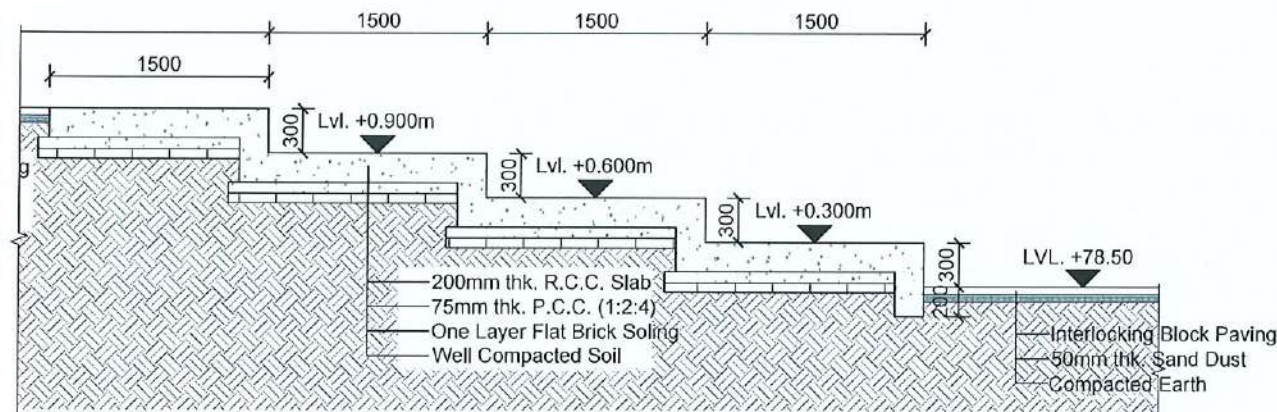

SECTION AT 2-2  
Scale 1:50

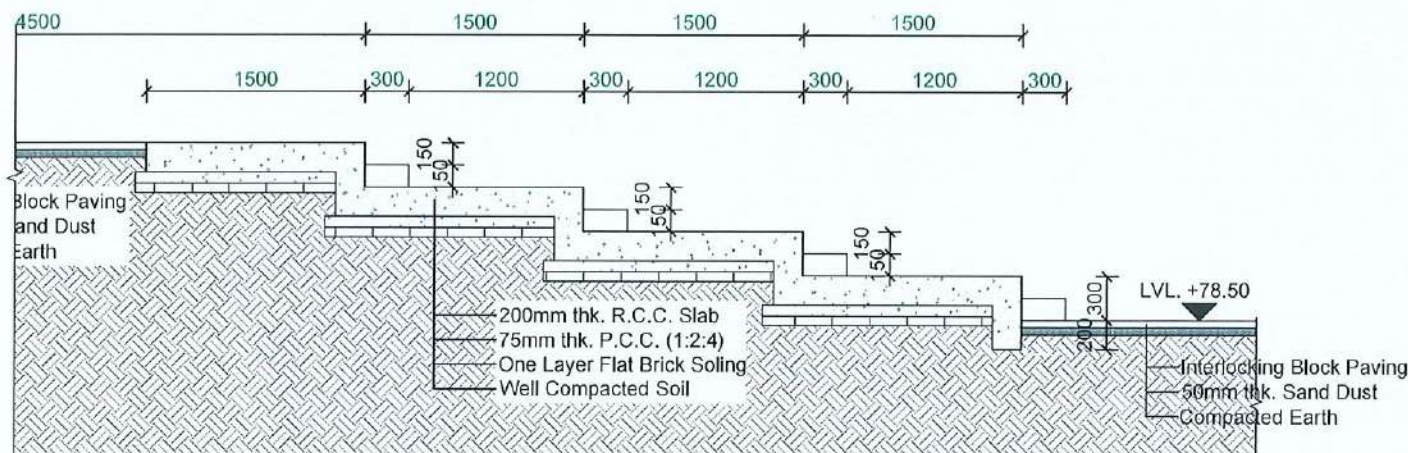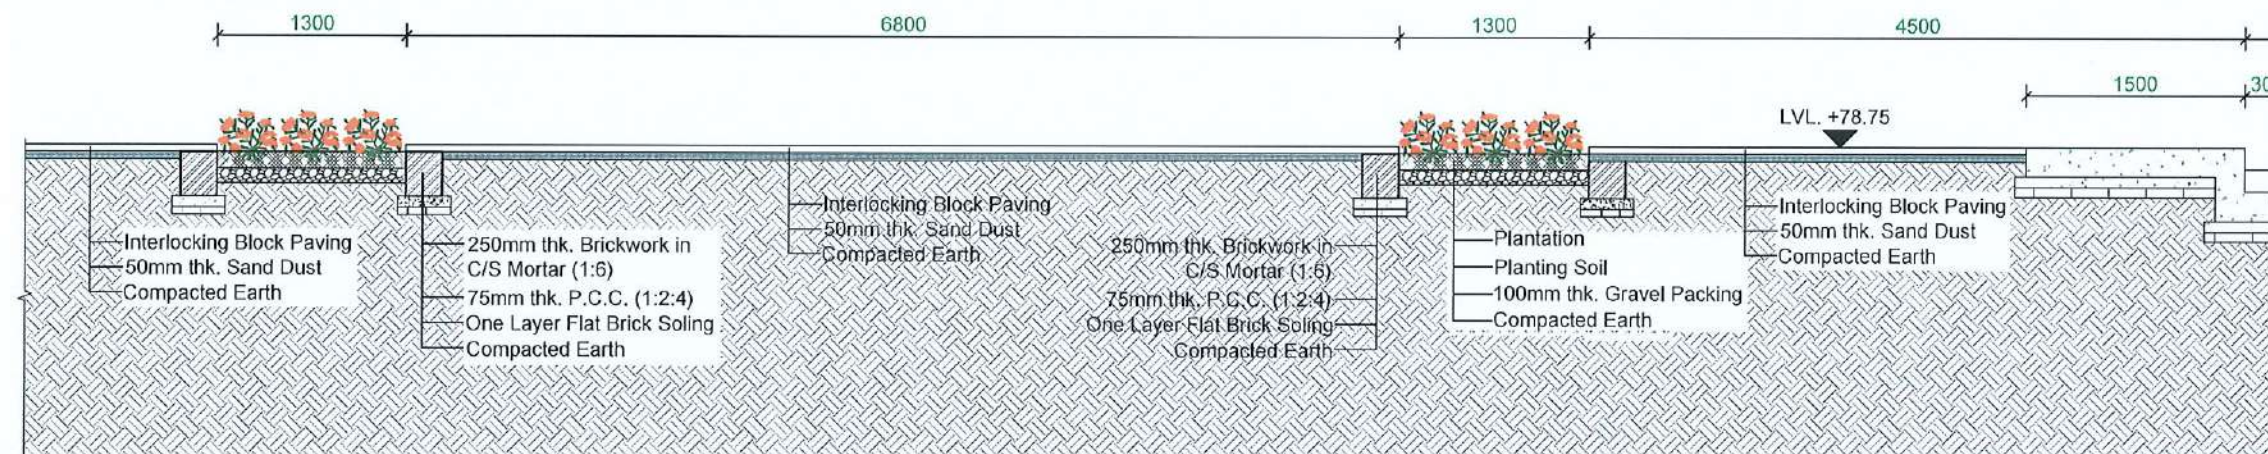

CLIENT:



Department of Urban Development & Building Construction (DUDBC)  
Urban Resilience and Livability Improvement Project (URLIP)  
Project Coordination Office  
Babarmahal, Kathmandu, Nepal

PROJECT TITLE:

Danda River  
Corridor Development

NOTE:

The following drawings have been prepared in accordance with the Final DPR of Western Urban Corridor Development Project Report

ISSUES & REVISIONS:

| NO. | DATE      | REVISION |
|-----|-----------|----------|
| 1   | June 2026 | First    |

SHEET TITLE: ZONE B

AMPHITHEATER SECTIONS

SITE INFORMATION:

NAME: Danda River Corridor

AREA: 109294 sq meters

LOCATION: Siddharthanagar Municipality

| CONSULTANT                                    | CLIENT       |
|-----------------------------------------------|--------------|
| Team Leader:<br>Dr.Er.Madhav Narayan Shrestha | Approved By: |
| Reviewed By:<br>Ar. Shristee Shrestha         |              |

Design Revision by: *ng*

SUPERVISION & DESIGN CONSULTANT (SDC)

Building Design Authority(P) Ltd.- BN- UDAYA JV




PAPER SIZE: A3

SCALE: 1:50

DATE: June 2026

SHEET NO: L-068



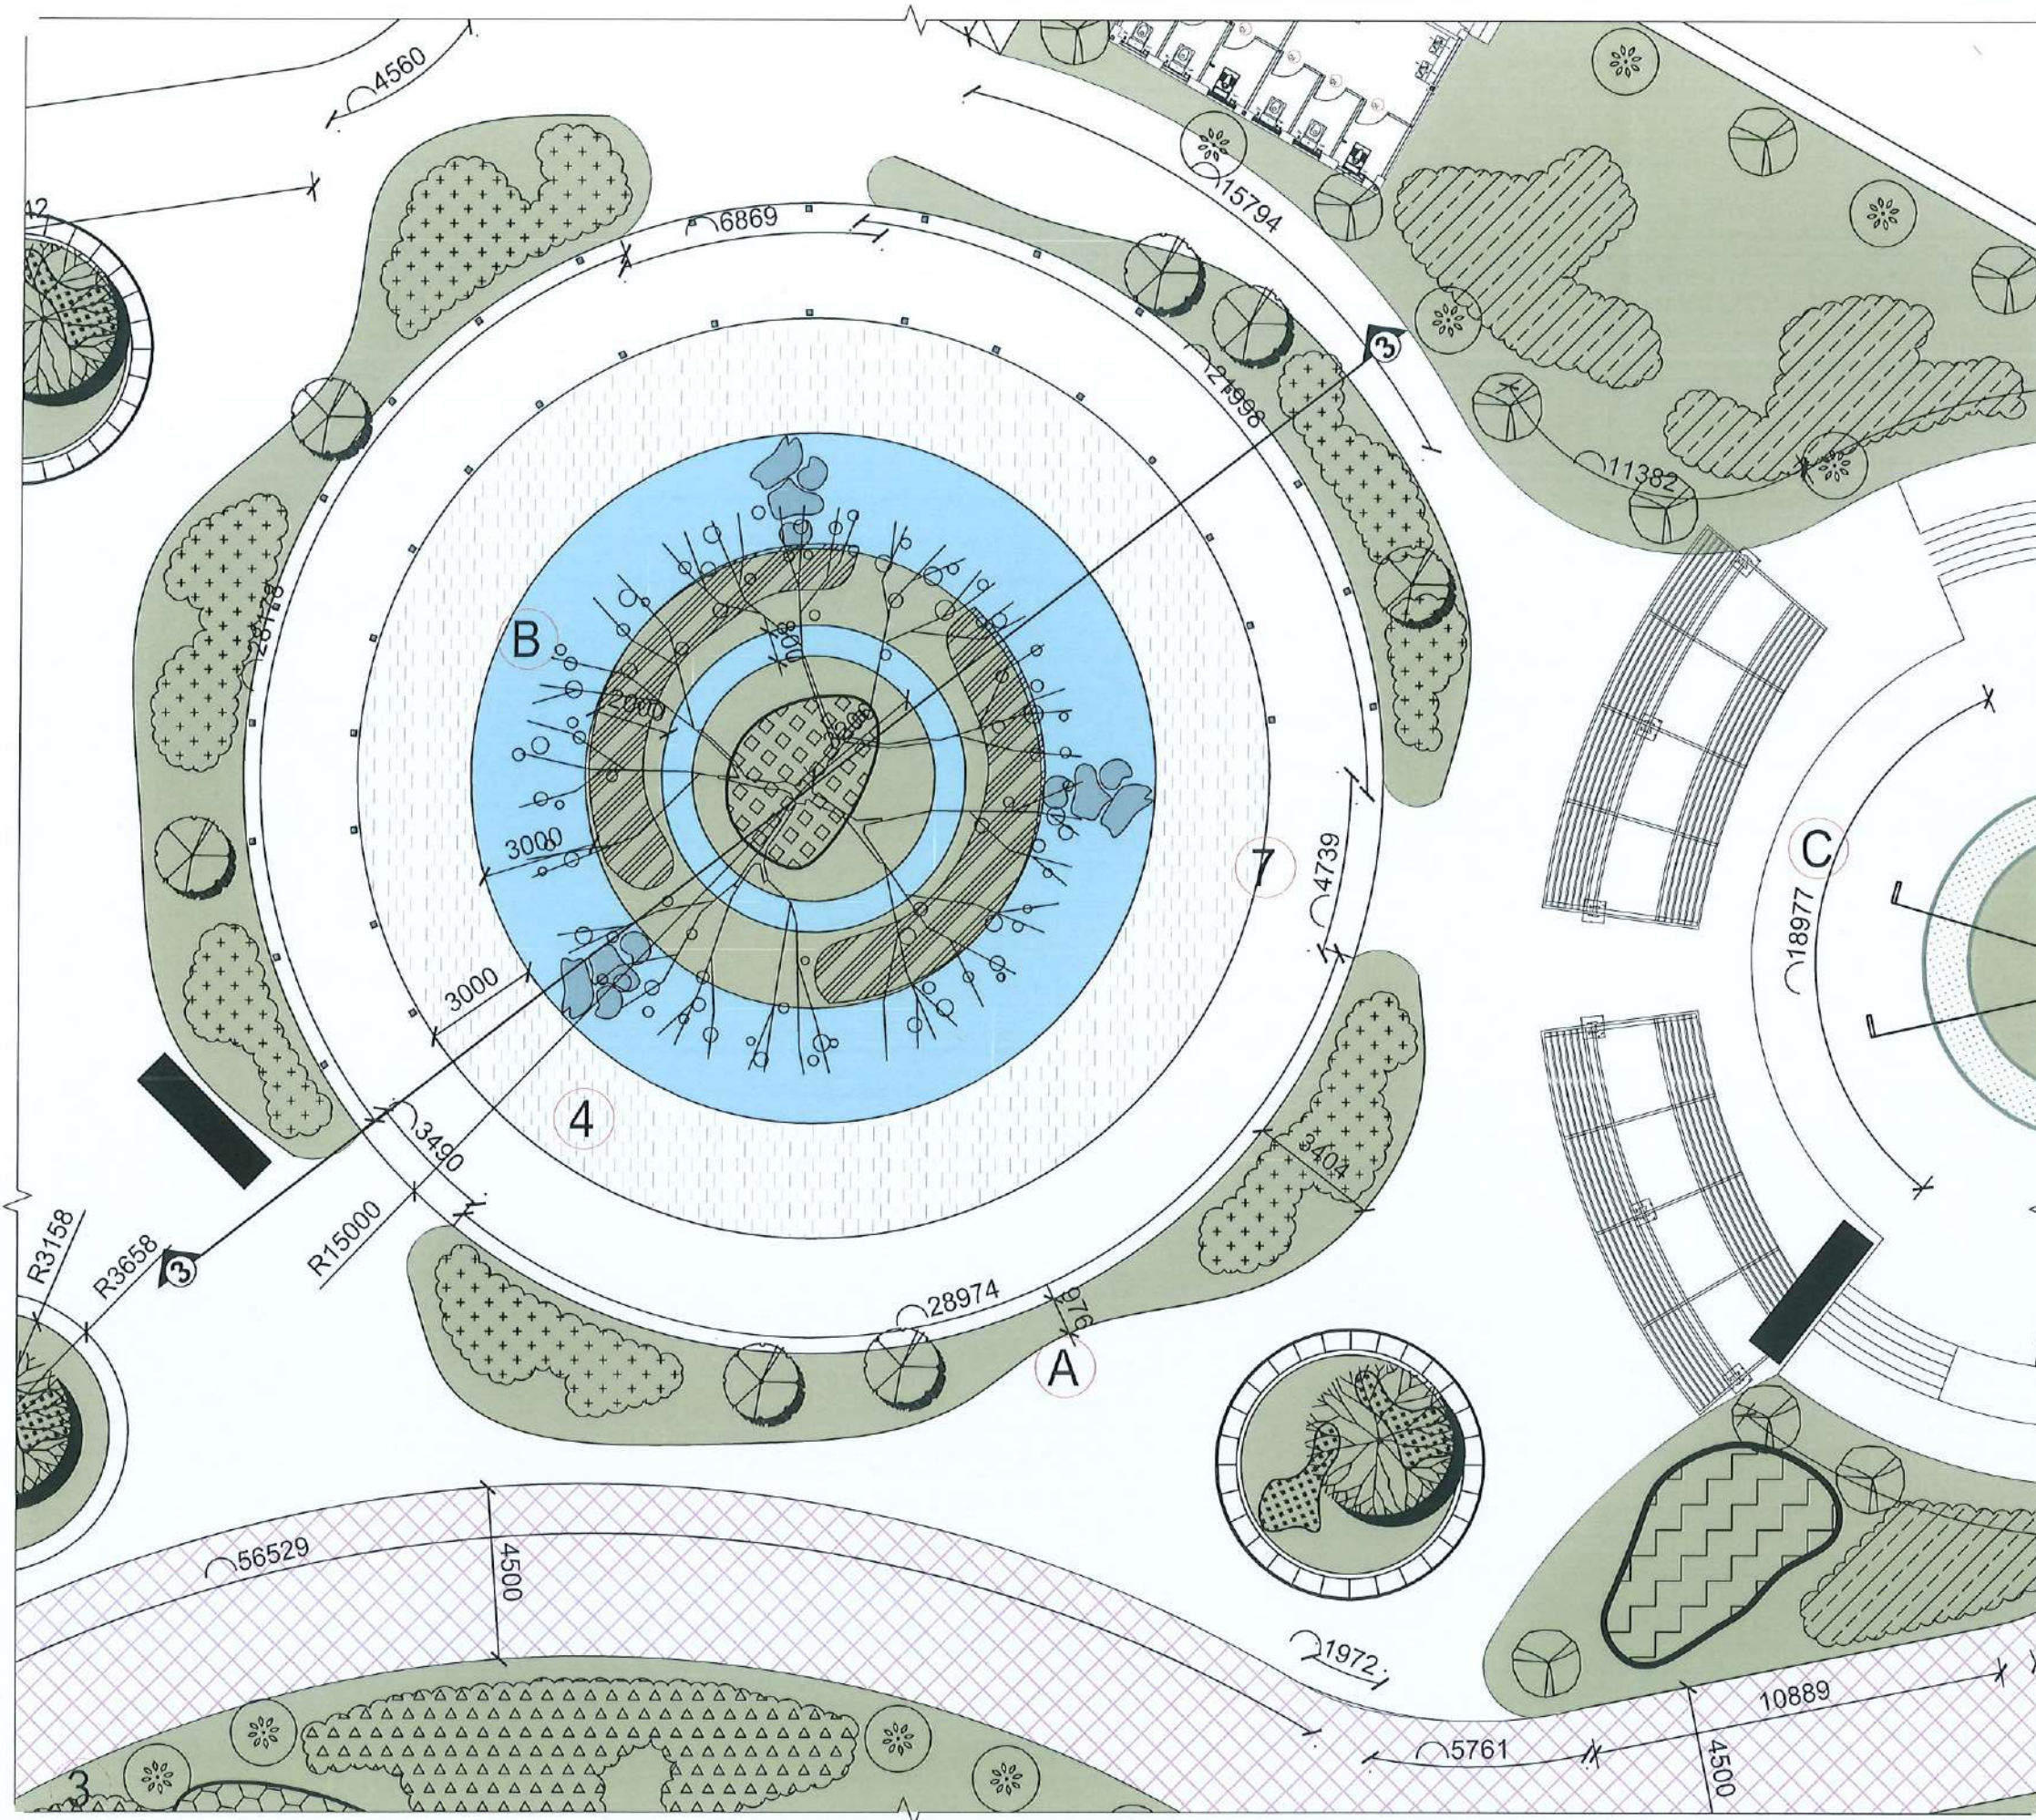

**CLIENT:**  
 Department of Urban Development & Building Construction (DUDBC)  
Urban Resilience and Livability Improvement Project (URLIP)  
Project Coordination Office  
Babarmahal, Kathmandu, Nepal

**PROJECT TITLE:**  
Danda River  
Corridor Development

**NOTE:**  
The following drawings have been prepared in accordance with the Final DPR of Western Urban Corridor Development Project Report

**ISSUES & REVISIONS:**

| NO. | DATE      | REVISION |
|-----|-----------|----------|
| 1   | June 2026 | First    |
|     |           |          |
|     |           |          |

**SHEET TITLE:** ZONE B  
BODHI TREE DETAIL

**SITE INFORMATION:**

NAME: Danda River Corridor

AREA: 109294 sq meters

LOCATION: Siddharthanagar Municipality

| CONSULTANT                                    | CLIENT       |
|-----------------------------------------------|--------------|
| Team Leader:<br>Dr.Er.Madhav Narayan Shrestha | Approved By: |
| Reviewed By:<br>Ar. Shristee Shrestha         |              |


**Design Revision by:** 

**SUPERVISION & DESIGN CONSULTANT (SDC)**  
Building Design Authority(P) Ltd.- BN- UDAYA JV



PAPER SIZE: A3  
SCALE: 1:175  
DATE: June 2026  
SHEET NO: L-069



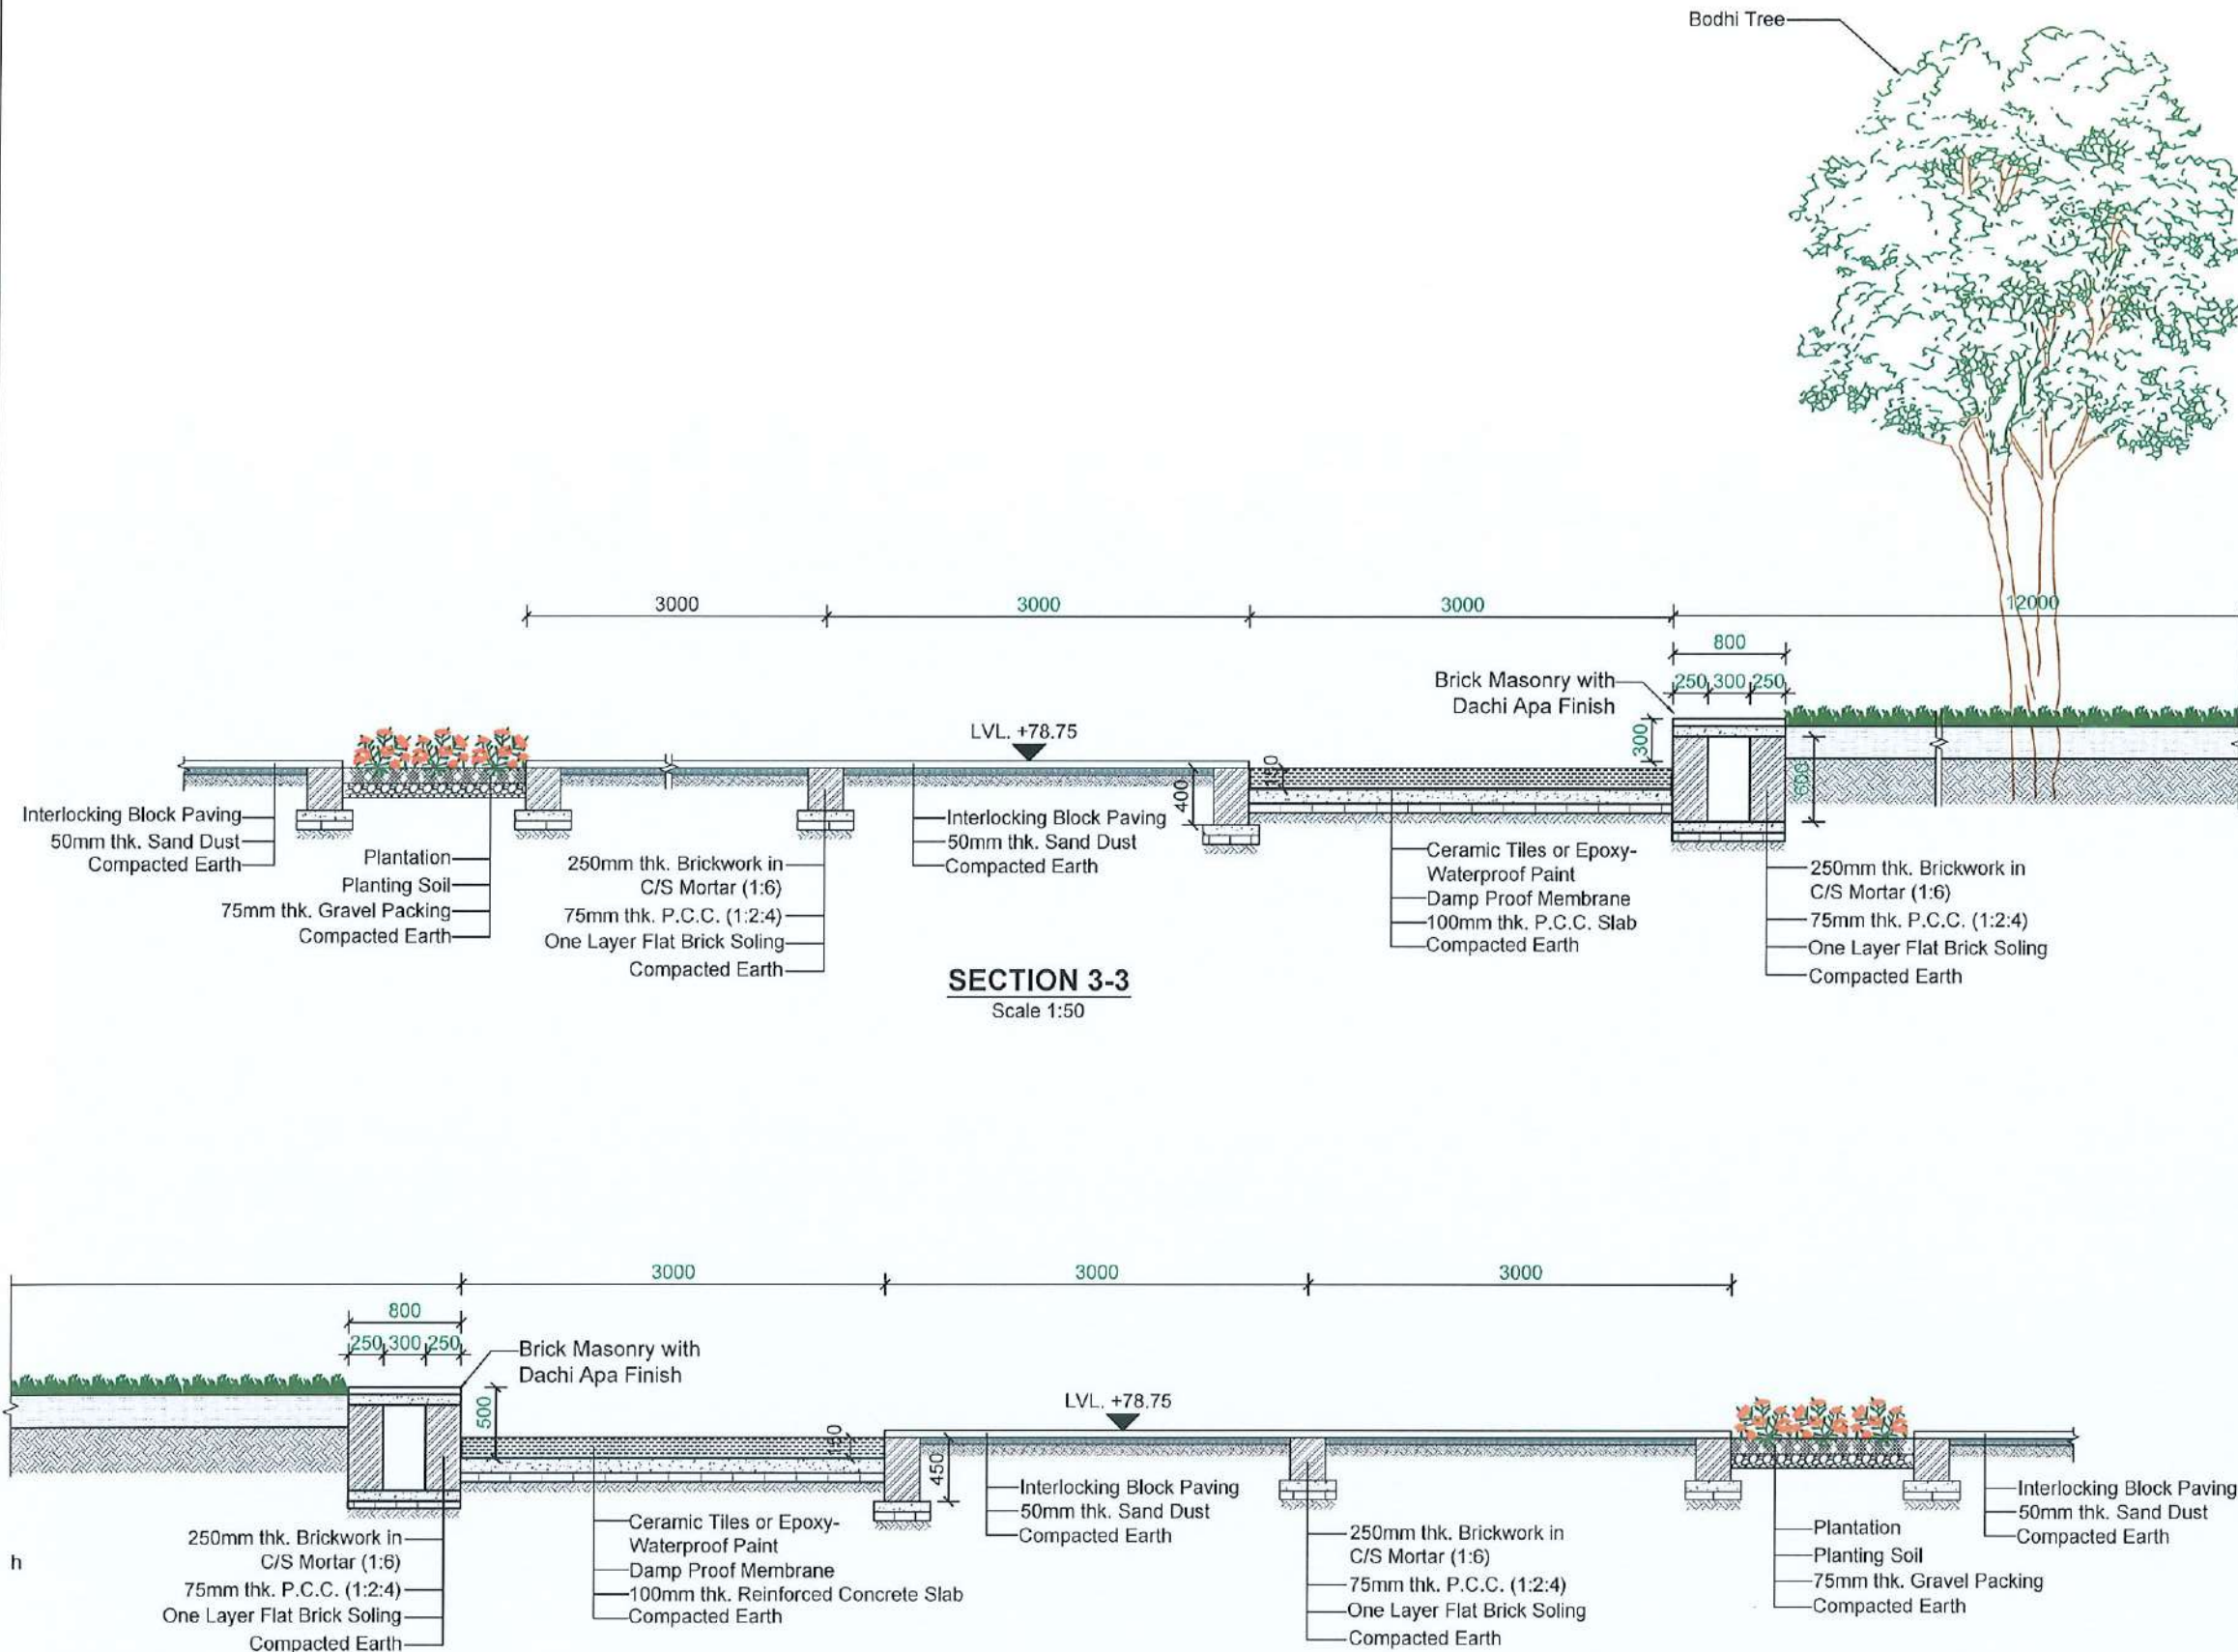

**CLIENT:**  
 Department of Urban Development & Building Construction (DUDBC)  
Urban Resilience and Livability Improvement Project (URLIP)  
Project Coordination Office  
Babarmahal, Kathmandu, Nepal

**PROJECT TITLE:**  
**Danda River Corridor Development**

**NOTE:**  
The following drawings have been prepared in accordance with the Final DPR of Western Urban Corridor Development Project Report

**ISSUES & REVISIONS:**

| NO. | DATE      | REVISION |
|-----|-----------|----------|
| 1   | June 2026 | First    |
|     |           |          |
|     |           |          |

**SHEET TITLE:** ZONE B  
BODHI TREE SECTION

**SITE INFORMATION:**

NAME: Danda River Corridor

AREA: 109294 sq meters

LOCATION: Siddharthanagar Municipality

| CONSULTANT                                    | CLIENT       |
|-----------------------------------------------|--------------|
| Team Leader:<br>Dr.Er.Madhav Narayan Shrestha | Approved By: |
| Reviewed By:<br>Ar. Shristee Shrestha         |              |

**Design Revision by:**

**SUPERVISION & DESIGN CONSULTANT (SDC)**  
Building Design Authority(P) Ltd.- BN- UDAYA JV



PAPER SIZE: A3

SCALE: 1:50

DATE: June 2026

SHEET NO: L-070



CLIENT:



Department of Urban Development &  
Building Construction (DUDBC)  
Urban Resilience and Livability Improvement Project  
(URLIP)  
Project Coordination Office  
Babarmahal, Kathmandu, Nepal

PROJECT TITLE:

Danda River  
Corridor Development

NOTE:

The following drawings have been prepared in  
accordance with the Final DPR of Western  
Urban Corridor Development Project Report

ISSUES & REVISIONS:

| NO. | DATE      | REVISION |
|-----|-----------|----------|
| 1   | June 2026 | First    |
|     |           |          |
|     |           |          |

SHEET TITLE: ZONE B  
PERGOLA D


SITE INFORMATION:

NAME: Danda River Corridor

AREA: 109294 sq meters

LOCATION: Siddharthanagar Municipality



| CONSULTANT                                    | CLIENT       |
|-----------------------------------------------|--------------|
| Team Leader:<br>Dr.Er.Madhav Narayan Shrestha | Approved By: |
| Reviewed By:<br>Ar. Shristee Shrestha         |              |

 Design Revision by 

SUPERVISION & DESIGN CONSULTANT (SDC)  
Building Design Authority(P) Ltd.- BN-UDAYA JV




|                 |                    |
|-----------------|--------------------|
| PAPER SIZE: A3  | SCALE: 1:250,1:100 |
| DATE: June 2026 | SHEET NO: L-071    |

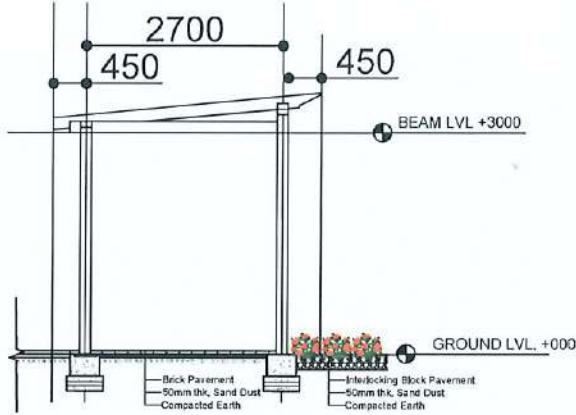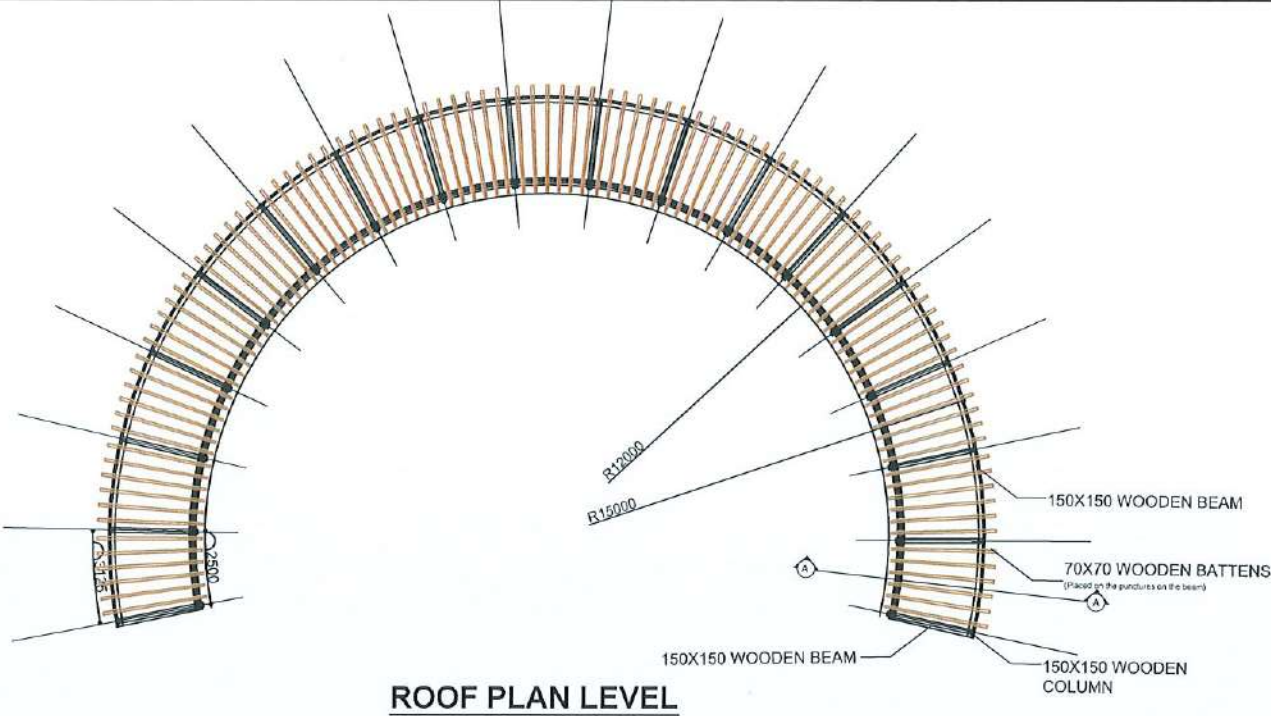

SECTION AT A-A




NOTE:  
Roofing of perforated metal sheets with  
green trails through the sheets

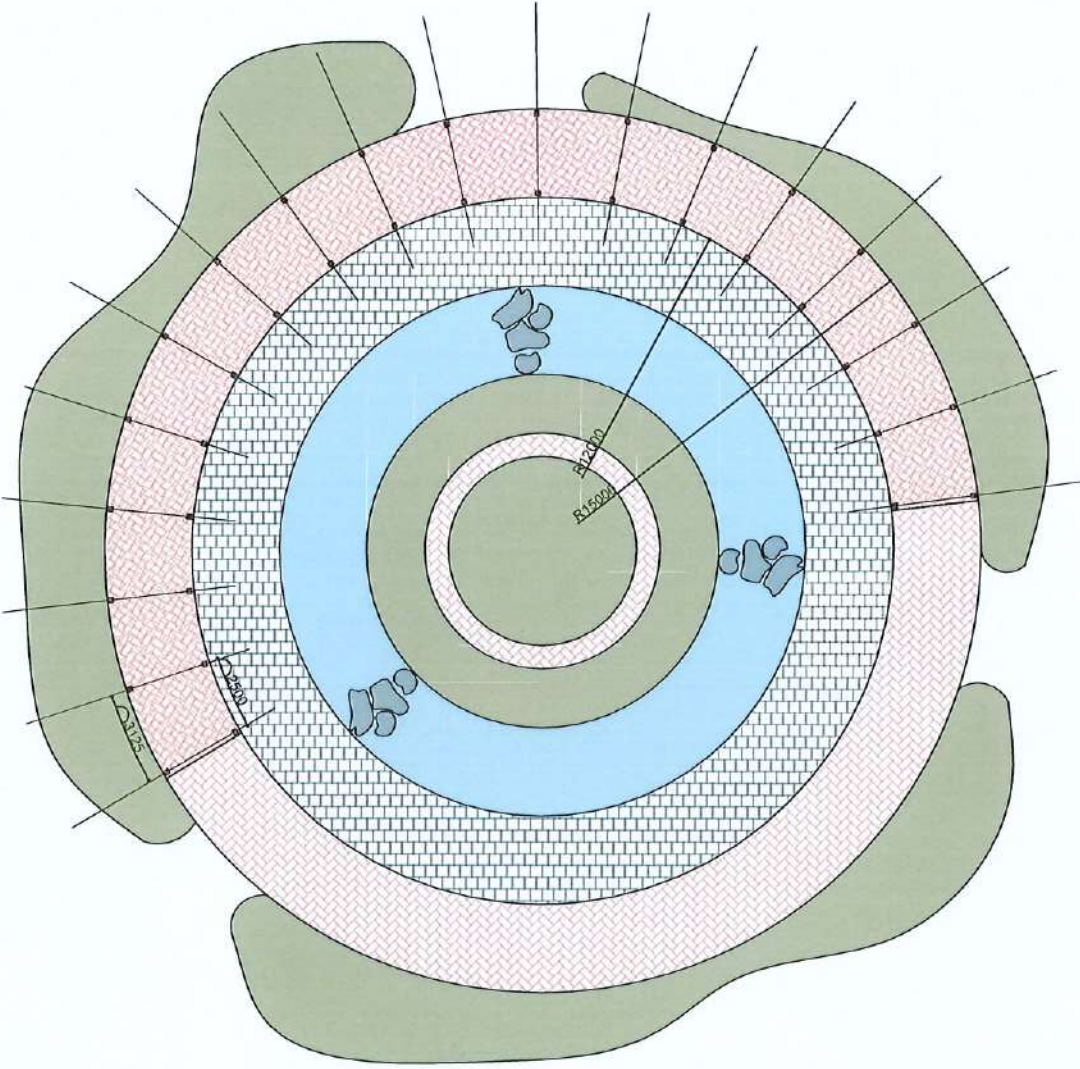


BODHI TREE SHADE PLAN



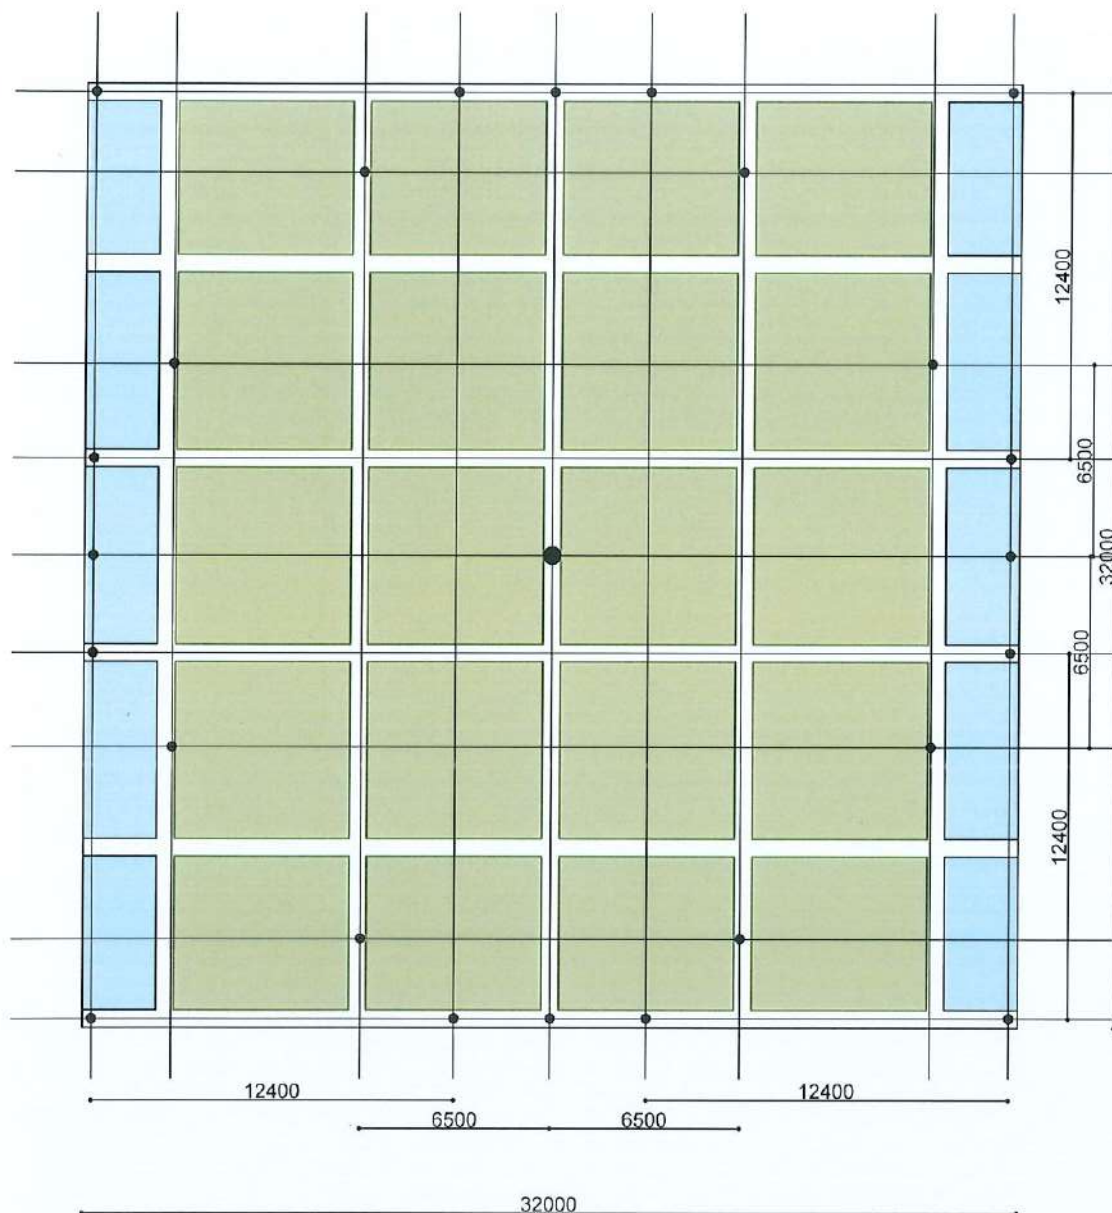

ROOF PLAN LEVEL AT LEVEL 2M

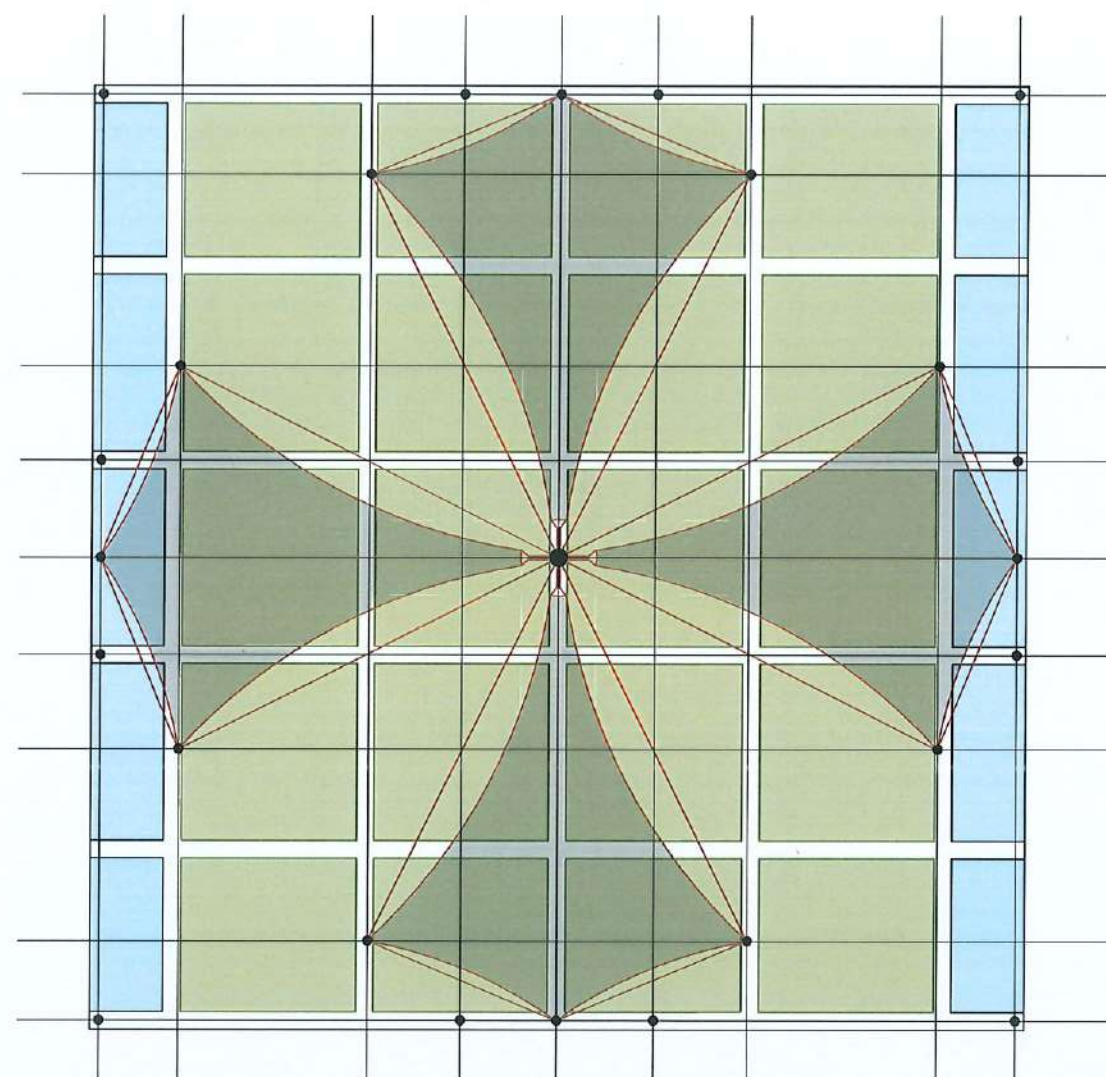

ROOF PLAN LEVEL AT LEVEL 3100MM

CLIENT:



Department of Urban Development &  
Building Construction (DUDBC)  
Urban Resilience and Livability Improvement Project  
(URLIP)  
Project Coordination Office  
Babarmahal, Kathmandu, Nepal

PROJECT TITLE:

Danda River  
Corridor Development

NOTE:

The following drawings have been prepared in  
accordance with the Final DPR of Western  
Urban Corridor Development Project Report

ISSUES & REVISIONS:

| NO. | DATE      | REVISION |
|-----|-----------|----------|
| 1   | June 2026 | First    |
|     |           |          |
|     |           |          |

SHEET TITLE: TENSILE SHADE-ZONE C

SITE INFORMATION:

NAME: Danda River Corridor

AREA: 109294 sq meters

LOCATION: Siddharthanagar Municipality

| CONSULTANT                                    | CLIENT       |
|-----------------------------------------------|--------------|
| Team Leader:<br>Dr.Er.Madhav Narayan Shrestha | Approved By: |
| Reviewed By:<br>Ar. Shristee Shrestha         |              |

Design Revision by:

SUPERVISION & DESIGN CONSULTANT (SDC)

Building Design Authority(P) Ltd.- BN: UDAYA JV




PAPER SIZE: A3

SCALE: 1:250

DATE: June 2026

SHEET NO: L-072



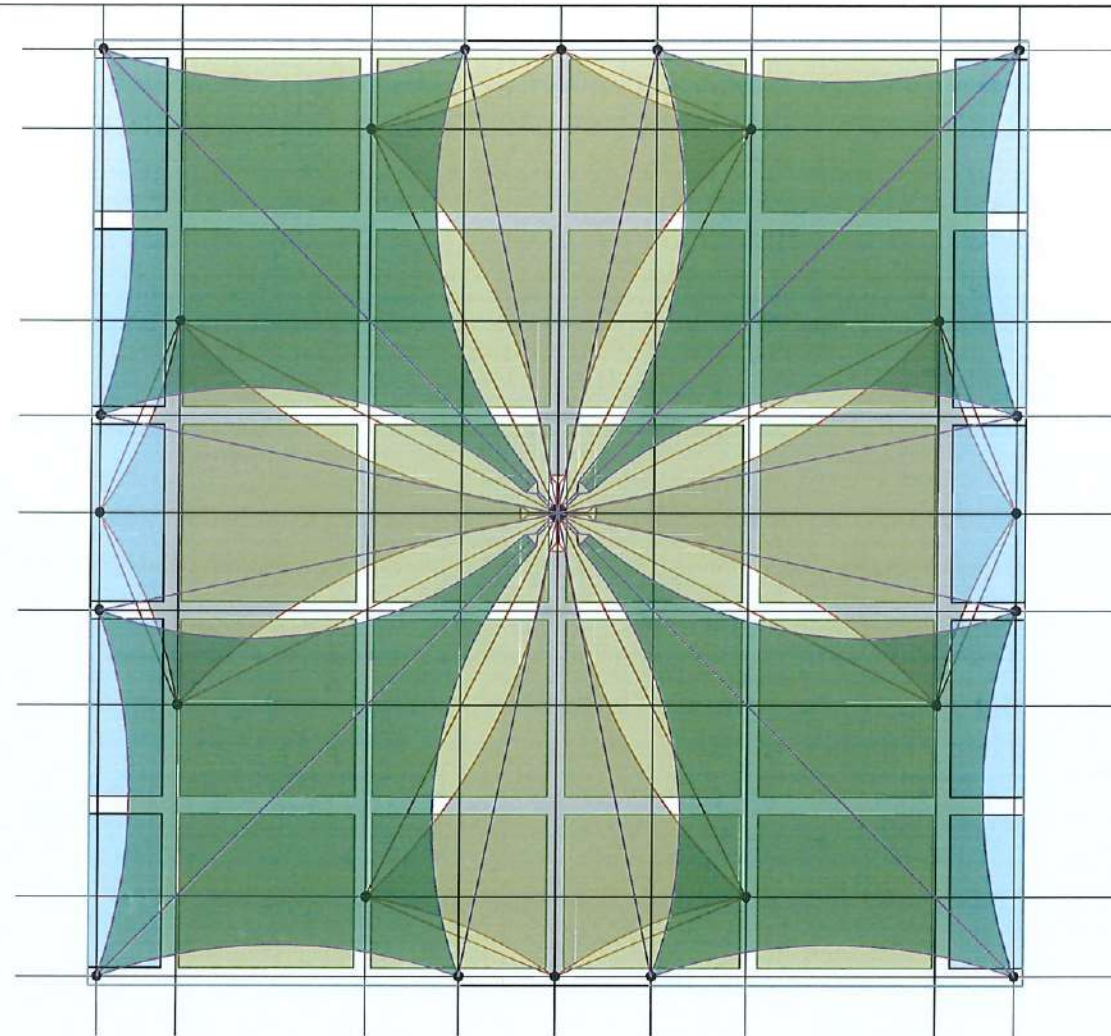

ROOF PLAN LEVEL AT LEVEL 5000MM

**CLIENT:**  

 Department of Urban Development & Building Construction (DUBC)  
 Urban Resilience and Livability Improvement Project (URLIP)  
 Project Coordination Office  
 Babarmahal, Kathmandu, Nepal

**PROJECT TITLE:**  
 Danda River  
 Corridor Development

**NOTE:**  
 The following drawings have been prepared in accordance with the Final DPR of Western Urban Corridor Development Project Report

**ISSUES & REVISIONS:**

| NO. | DATE      | REVISION |
|-----|-----------|----------|
| 1   | June 2026 | First    |
|     |           |          |
|     |           |          |

**SHEET TITLE:** TENSILE SHADE-ZONE C

**SITE INFORMATION:**

NAME: Danda River Corridor

AREA: 109294 sq meters

LOCATION: Siddharthanagar Municipality

| CONSULTANT                                    | CLIENT       |
|-----------------------------------------------|--------------|
| Team Leader:<br>Dr.Er.Madhav Narayan Shrestha | Approved By: |
| Reviewed By:<br>Ar. Shristee Shrestha         |              |

Design Revision by: 

**SUPERVISION & DESIGN CONSULTANT (SDC)**  
 Building Design Authority(P) Ltd.- BN- UDAYA JV




PAPER SIZE: A3


SCALE: 1:250

DATE: June 2026


SHEET NO: L-073

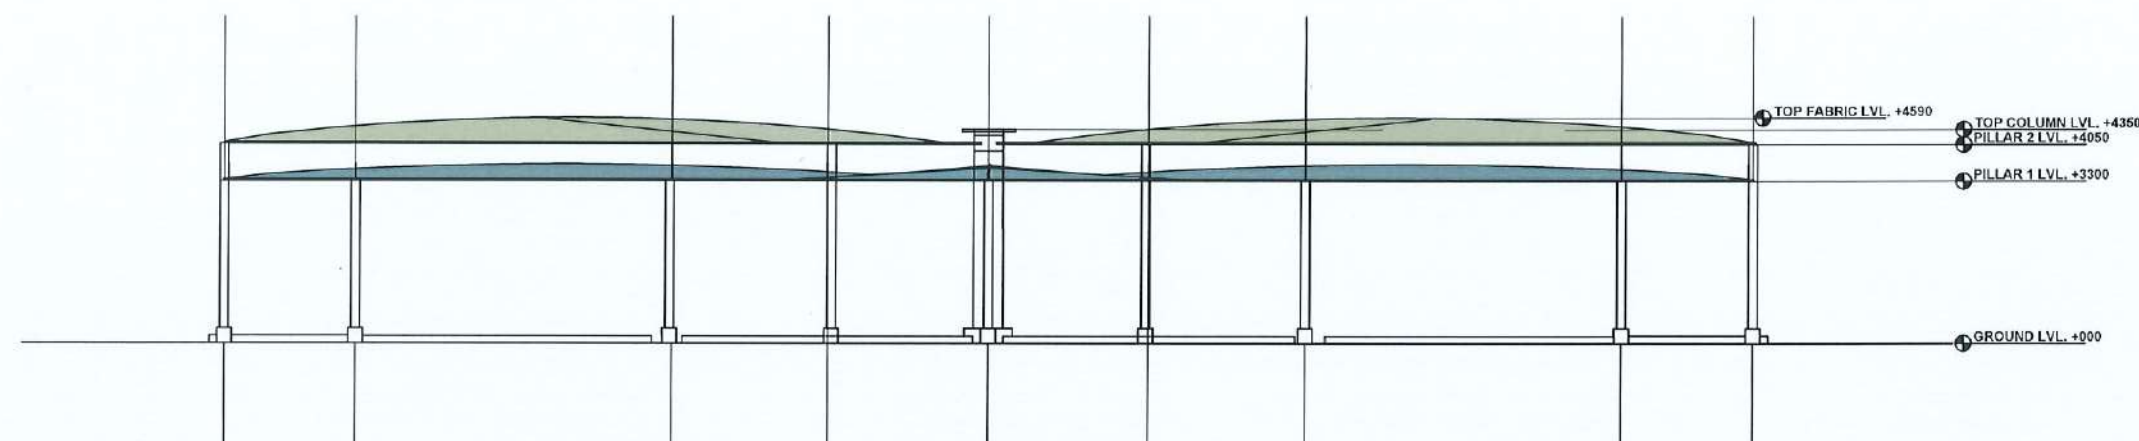


ELEVATION

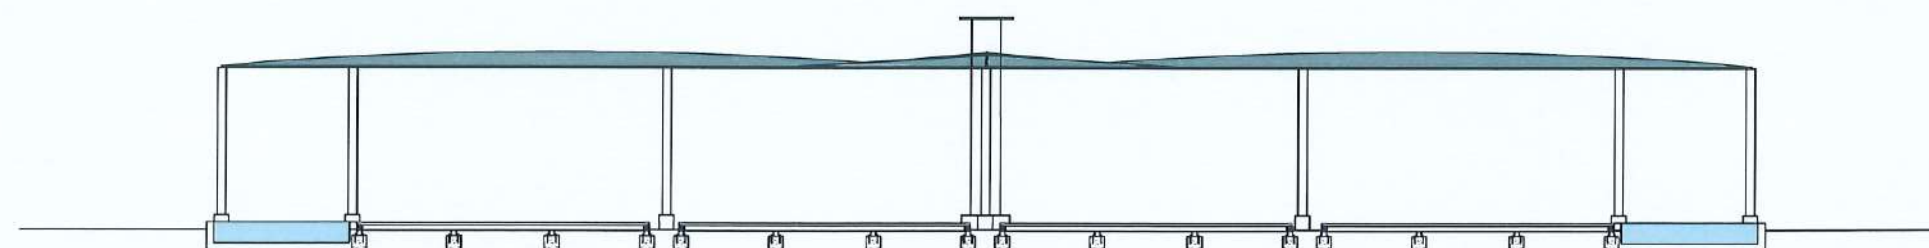




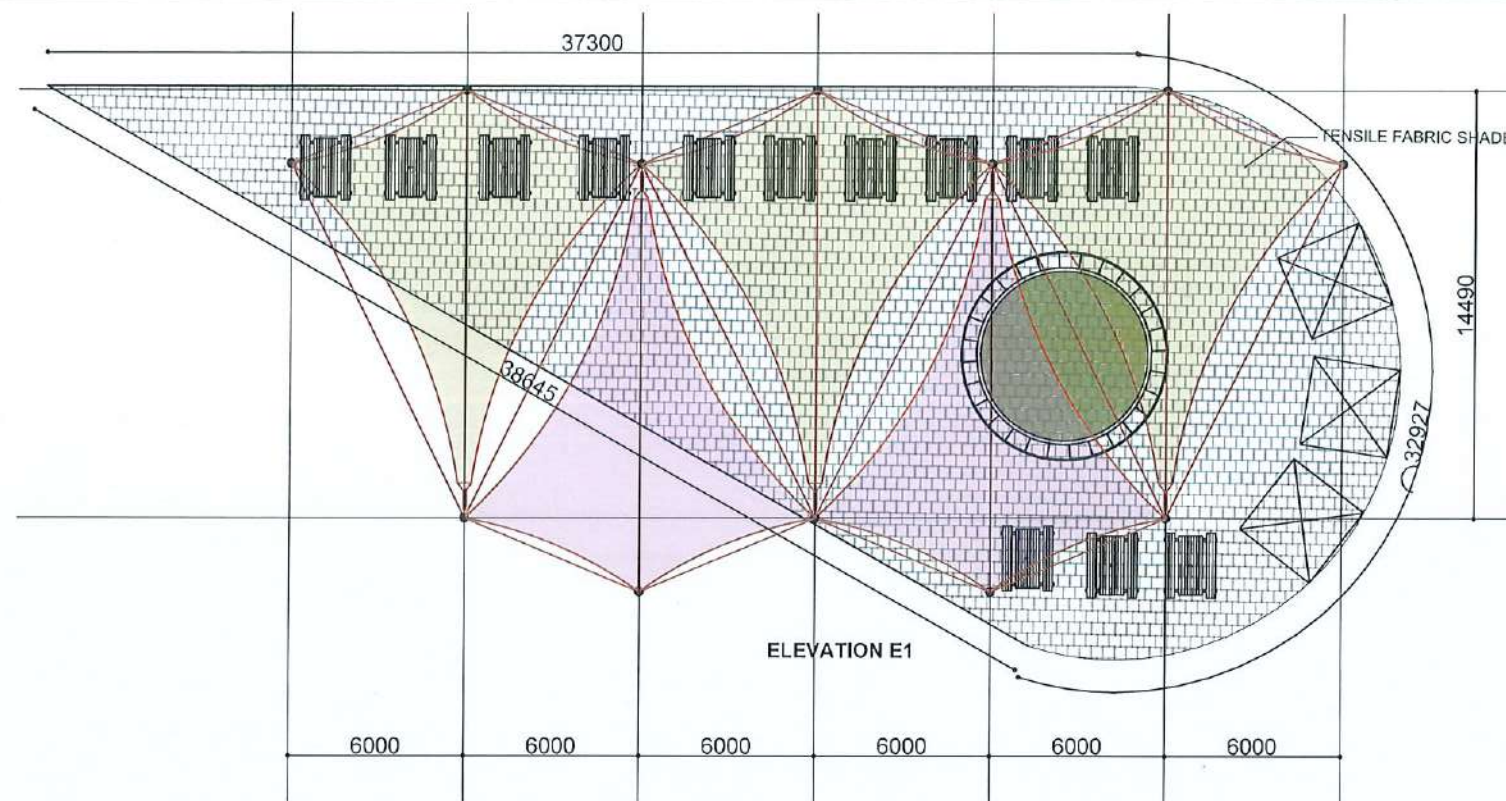

FOOD COURT PLAN

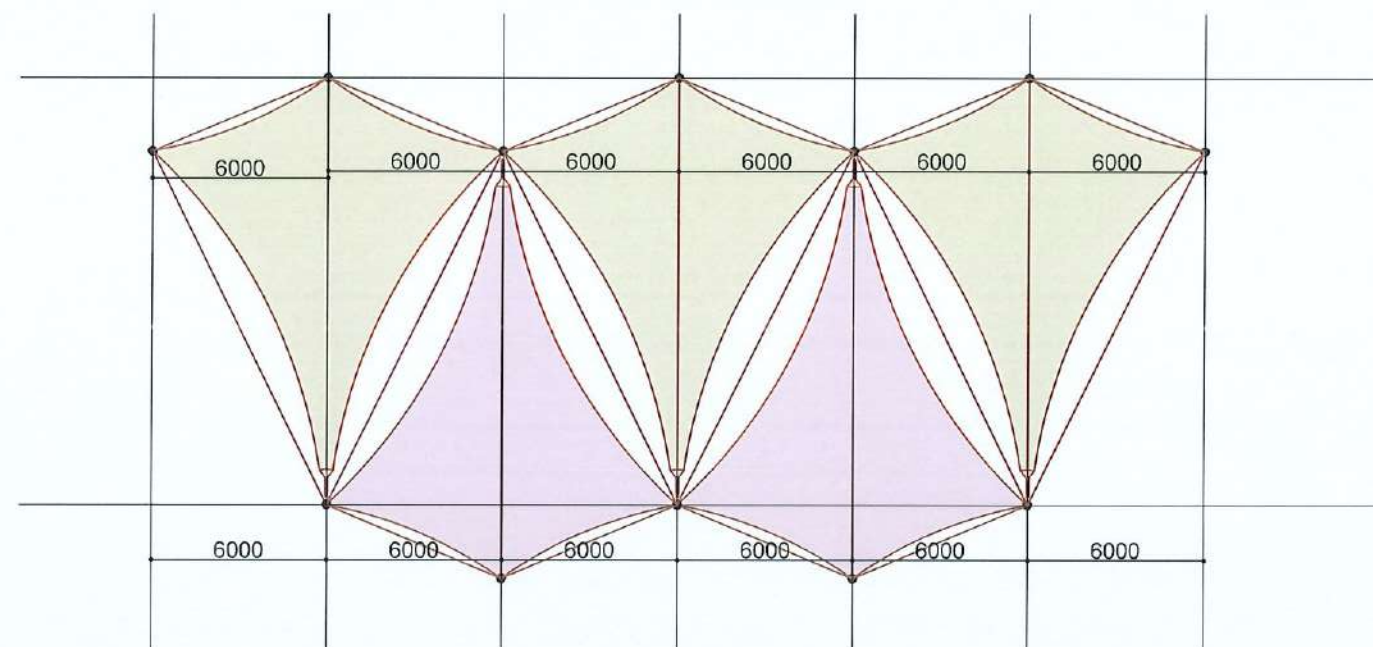

ROOF PLAN

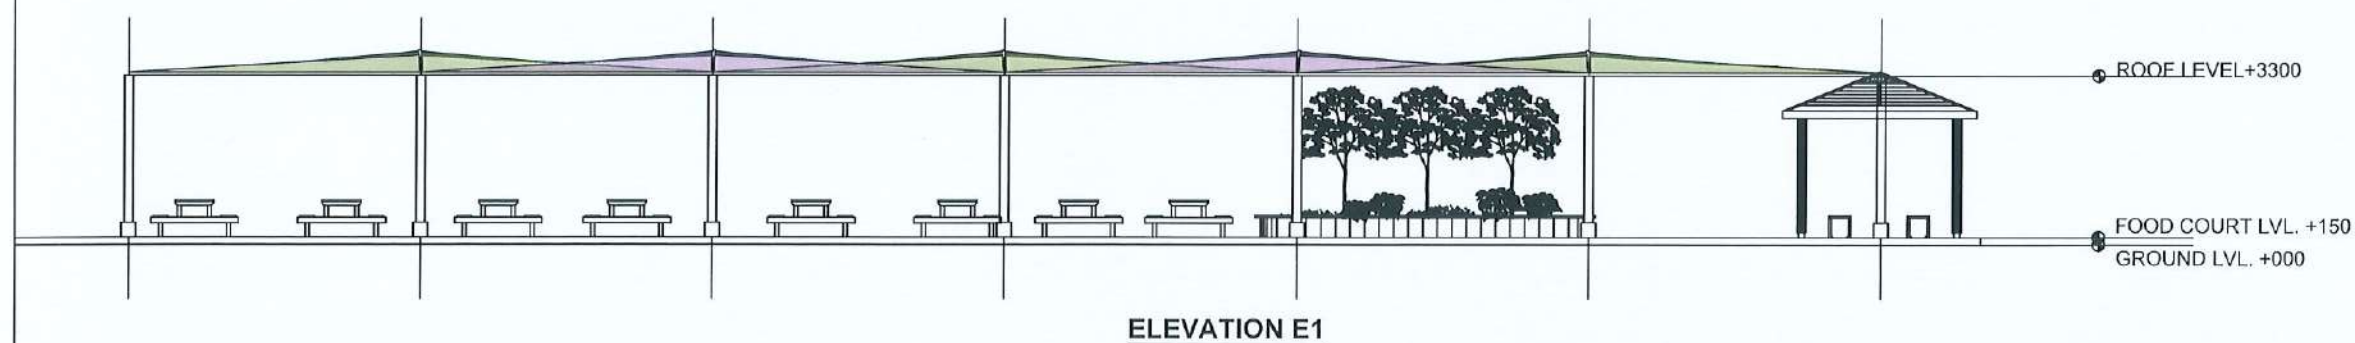

ELEVATION E1

CLIENT:



Department of Urban Development & Building Construction (DUDBC)  
Urban Resilience and Livability Improvement Project (URLIP)  
Project Coordination Office  
Babarmahal, Kathmandu, Nepal

PROJECT TITLE:

Danda River  
Corridor Development

NOTE:

The following drawings have been prepared in accordance with the Final DPR of Western Urban Corridor Development Project Report

ISSUES & REVISIONS:

| NO. | DATE      | REVISION |
|-----|-----------|----------|
| 1   | June 2026 | First    |
|     |           |          |
|     |           |          |

SHEET TITLE:

TENSILE SHADE-FOOD COURT-ZONE A

SITE INFORMATION:

NAME: Danda River Corridor

AREA: 109294 sq meters

LOCATION: Siddharthanagar Municipality

| CONSULTANT                                    | CLIENT       |
|-----------------------------------------------|--------------|
| Team Leader:<br>Dr.Er.Madhav Narayan Shrestha | Approved By: |
| Reviewed By:<br>Ar. Shristee Shrestha         |              |

Design Revision by: 025

SUPERVISION & DESIGN CONSULTANT (SDC)

Building Design Authority(P) Ltd.- BN- UDAYA JV



PAPER SIZE: A3

SCALE: 1:250,1:150

DATE: June 2026

SHEET NO: L-074





SHEET NO: L-75



CLIENT:  
Department of Urban Development & Building Construction (DUDBC)  
Urban Resilience and Livability Improvement Project (URLIP)  
Project Coordination Office  
Babarmahal, Kathmandu, Nepal

PROJECT TITLE:  
**Danda River  
Corridor Development**

NOTE:  
The following drawings have been prepared in accordance with the Final DPR of Western Urban Corridor Development Project Report

ISSUES & REVISIONS:

| NO. | DATE      | REVISION |
|-----|-----------|----------|
| 1   | June 2026 | First    |
|     |           |          |
|     |           |          |

SHEET TITLE: PLANTER A DETAILS

SITE INFORMATION:

NAME: Danda River Corridor

AREA: 109294 sq meters

LOCATION: Siddharthanagar Municipality

| CONSULTANT                                    | CLIENT                                    |
|-----------------------------------------------|-------------------------------------------|
| Team Leader:<br>Dr.Er.Madhav Narayan Shrestha | Approved By:<br><br>Ar. Shristee Shrestha |
| Reviewed By:<br>Ar. Shristee Shrestha         |                                           |


Design Revision by:

SUPERVISION & DESIGN CONSULTANT (SDC)  
Building Design Authority(P) Ltd.- BN-UDAYA JV



PAPER SIZE: A3 SCALE: 1:60, 1:100, 1:40

DATE: April 2026 SHEET NO: L-76

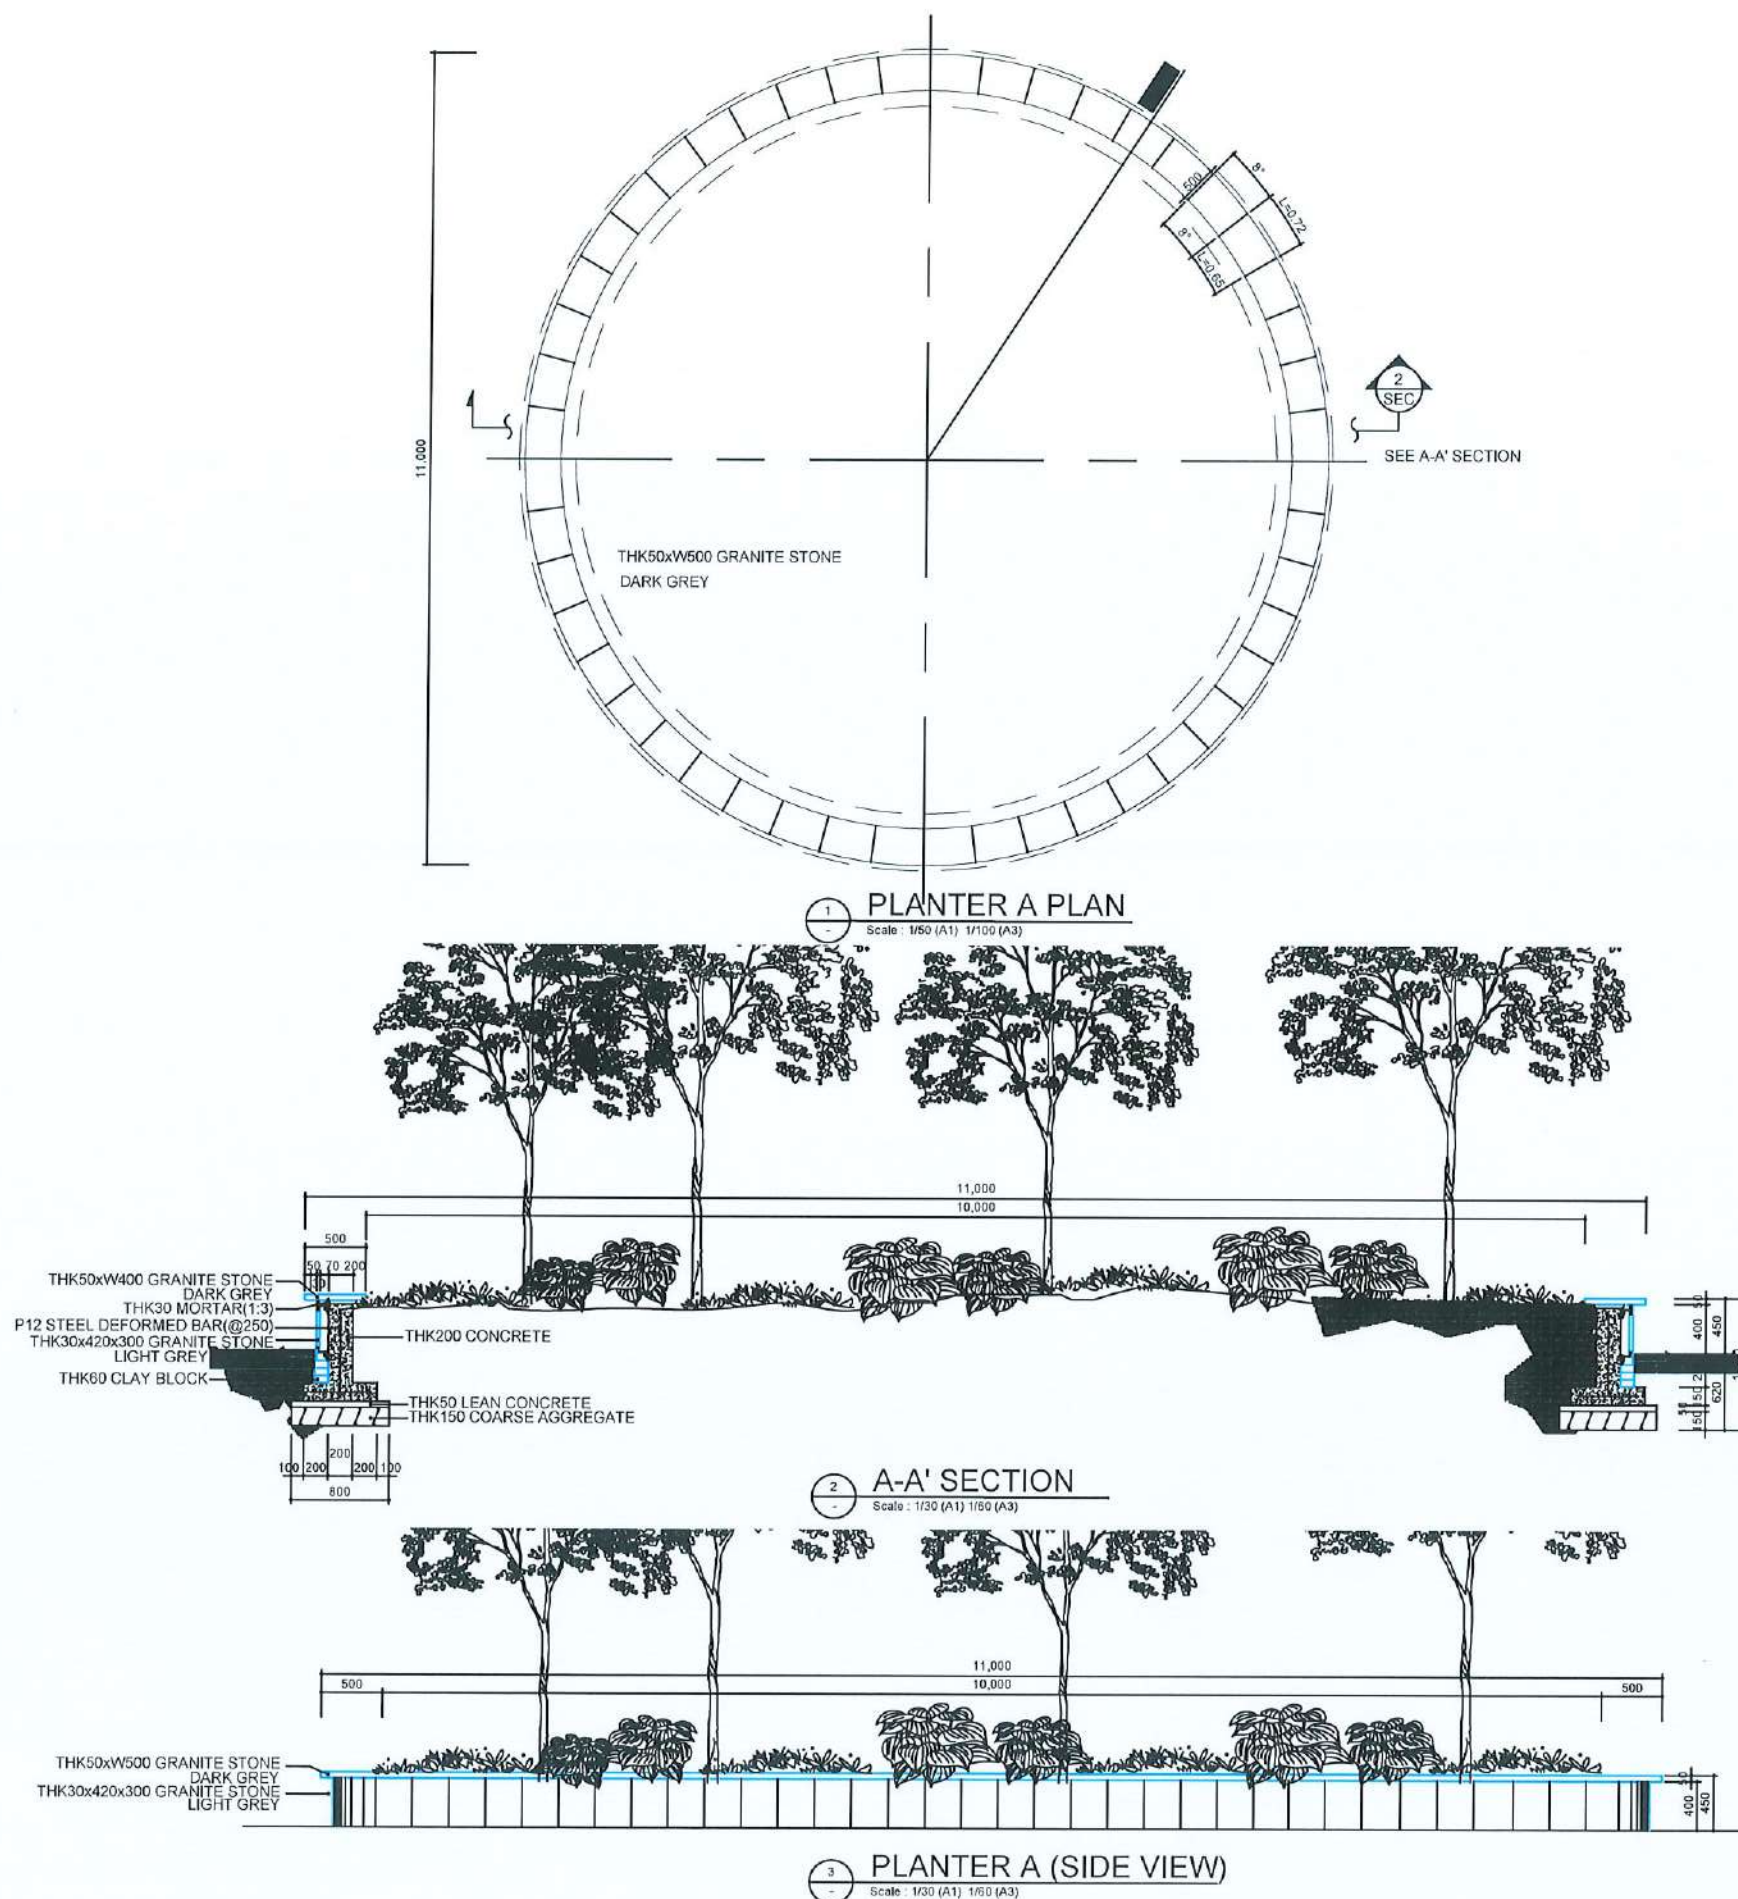



CLIENT:  
 Department of Urban Development & Building Construction (DUDBC)  
Urban Resilience and Livability Improvement Project (URLIP)  
Project Coordination Office  
Babarmahal, Kathmandu, Nepal

PROJECT TITLE:  
**Danda River  
Corridor Development**

NOTE:  
The following drawings have been prepared in accordance with the Final DPR of Western Urban Corridor Development Project Report

ISSUES & REVISIONS:

| NO. | DATE      | REVISION |
|-----|-----------|----------|
| 1   | June 2026 | First    |
|     |           |          |
|     |           |          |

SHEET TITLE: PLANTER B DETAILS


SITE INFORMATION:

NAME: Danda River Corridor

AREA: 109294 sq meters

LOCATION: Siddharthanagar Municipality

| CONSULTANT                                    | CLIENT       |
|-----------------------------------------------|--------------|
| Team Leader:<br>Dr.Er.Madhav Narayan Shrestha | Approved By: |
| Reviewed By:<br>Ar. Shristee Shrestha         |              |

 
Design Revision by: 

SUPERVISION & DESIGN CONSULTANT (SDC)  
Building Design Authority(P) Ltd.- BN-UDAYA JV






PAPER SIZE: A3 SCALE: 1:60, 1:100, 1:40

DATE: April 20, 2026 SHEET NO: L-77

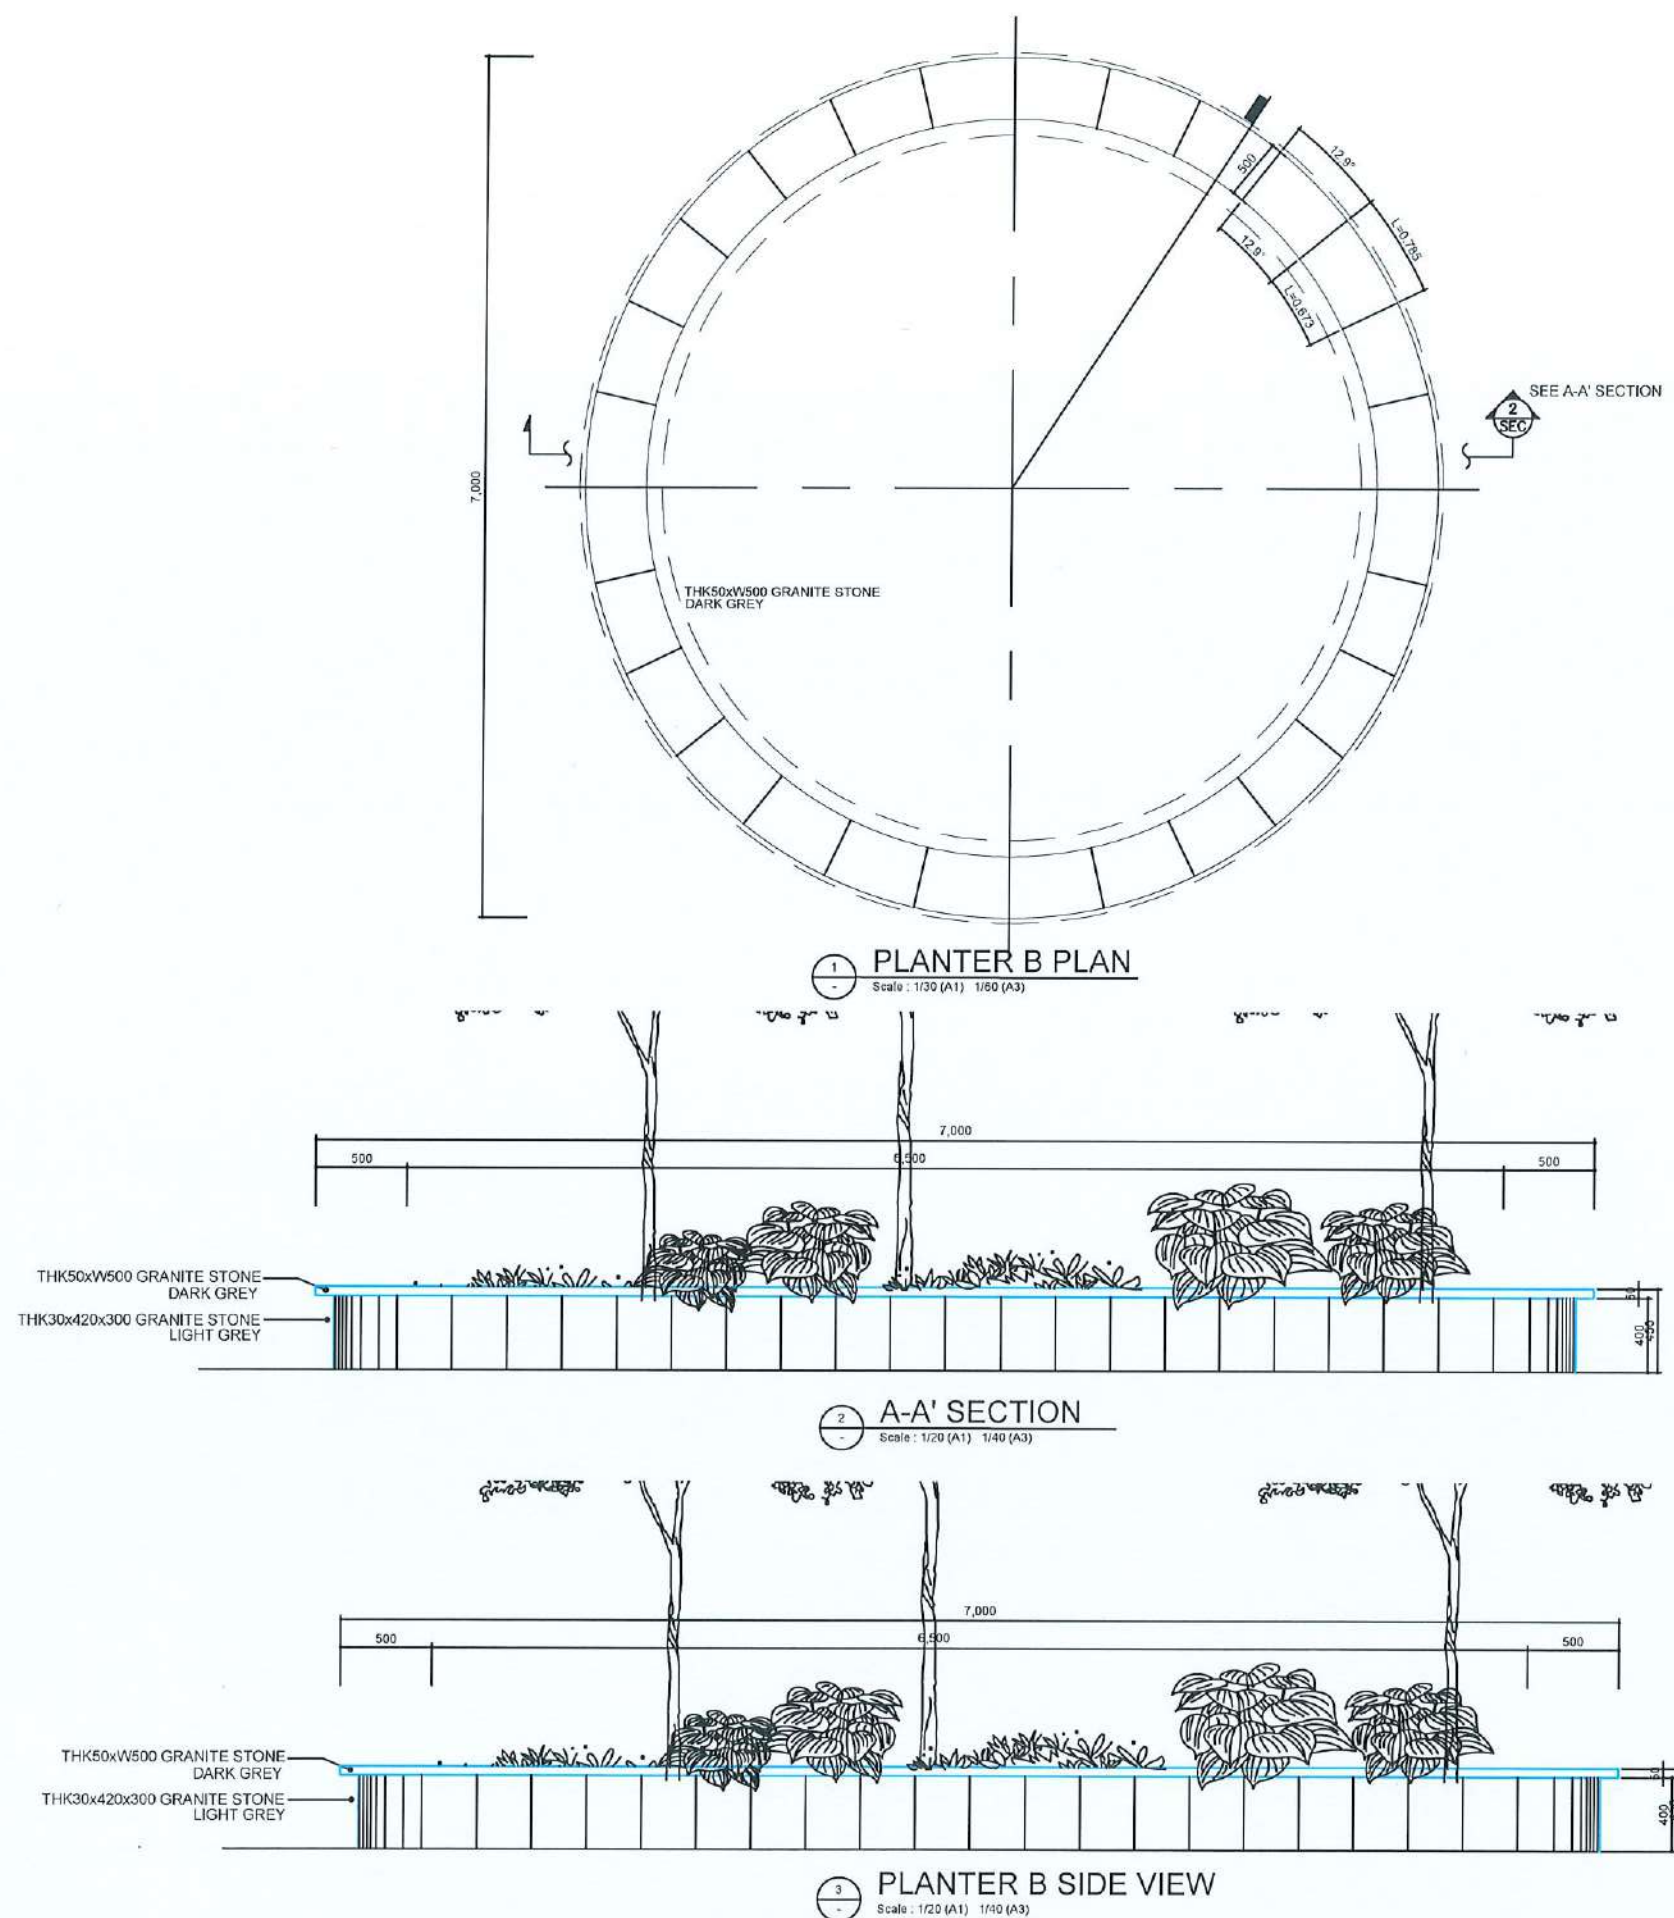



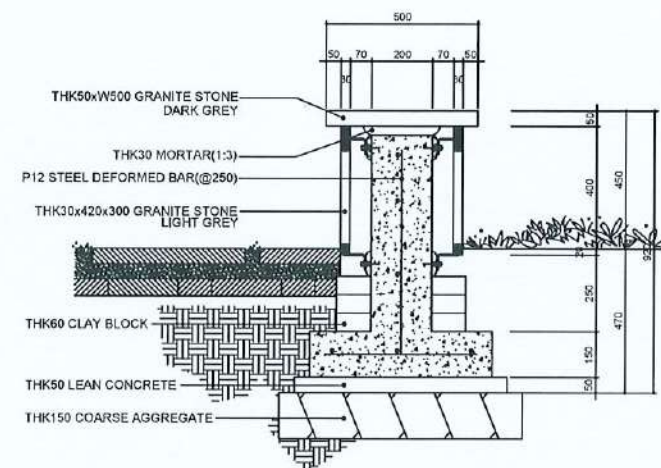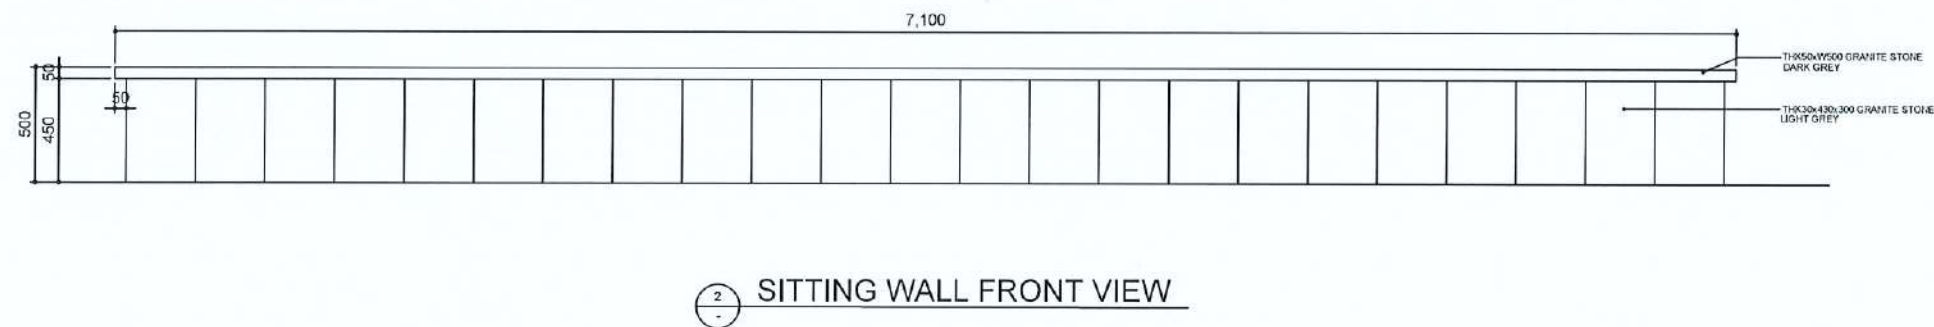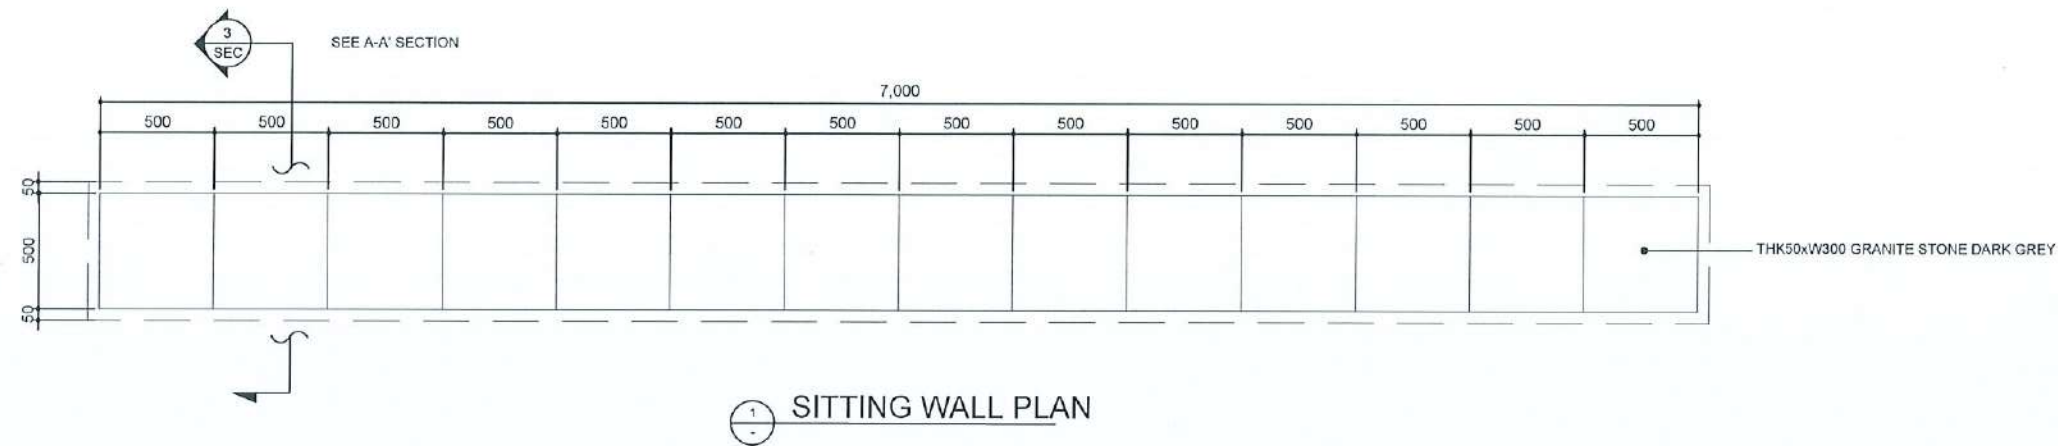

3  
-

A-A' SECTION

CLIENT:



Department of Urban Development &  
Building Construction (DUDBC)  
Urban Resilience and Livability Improvement Project  
(URLIP)  
Project Coordination Office  
Babarmahal, Kathmandu, Nepal

PROJECT TITLE:

Danda River  
Corridor Development

NOTE:

The following drawings have been prepared in  
accordance with the Final DPR of Western  
Urban Corridor Development Project Report

ISSUES & REVISIONS:

| NO. | DATE      | REVISION |
|-----|-----------|----------|
| 1   | June 2026 | First    |
|     |           |          |
|     |           |          |

SHEET TITLE:

SITTING WALL DETAIL

SITE INFORMATION:

NAME: Danda River Corridor

AREA: 109294 sq meters

LOCATION: Siddharthanagar Municipality

| CONSULTANT                                    | CLIENT       |
|-----------------------------------------------|--------------|
| Team Leader:<br>Dr.Er.Madhav Narayan Shrestha | Approved By: |
| Reviewed By:<br>Ar. Shristee Shrestha         |              |

Design Revision by:

SUPERVISION & DESIGN CONSULTANT (SDC)

Building Design Authority(P) Ltd.- BN- UDAYA JV




PAPER SIZE: A3

SCALE: 1:30


DATE: June 2026

SHEET NO: L-78



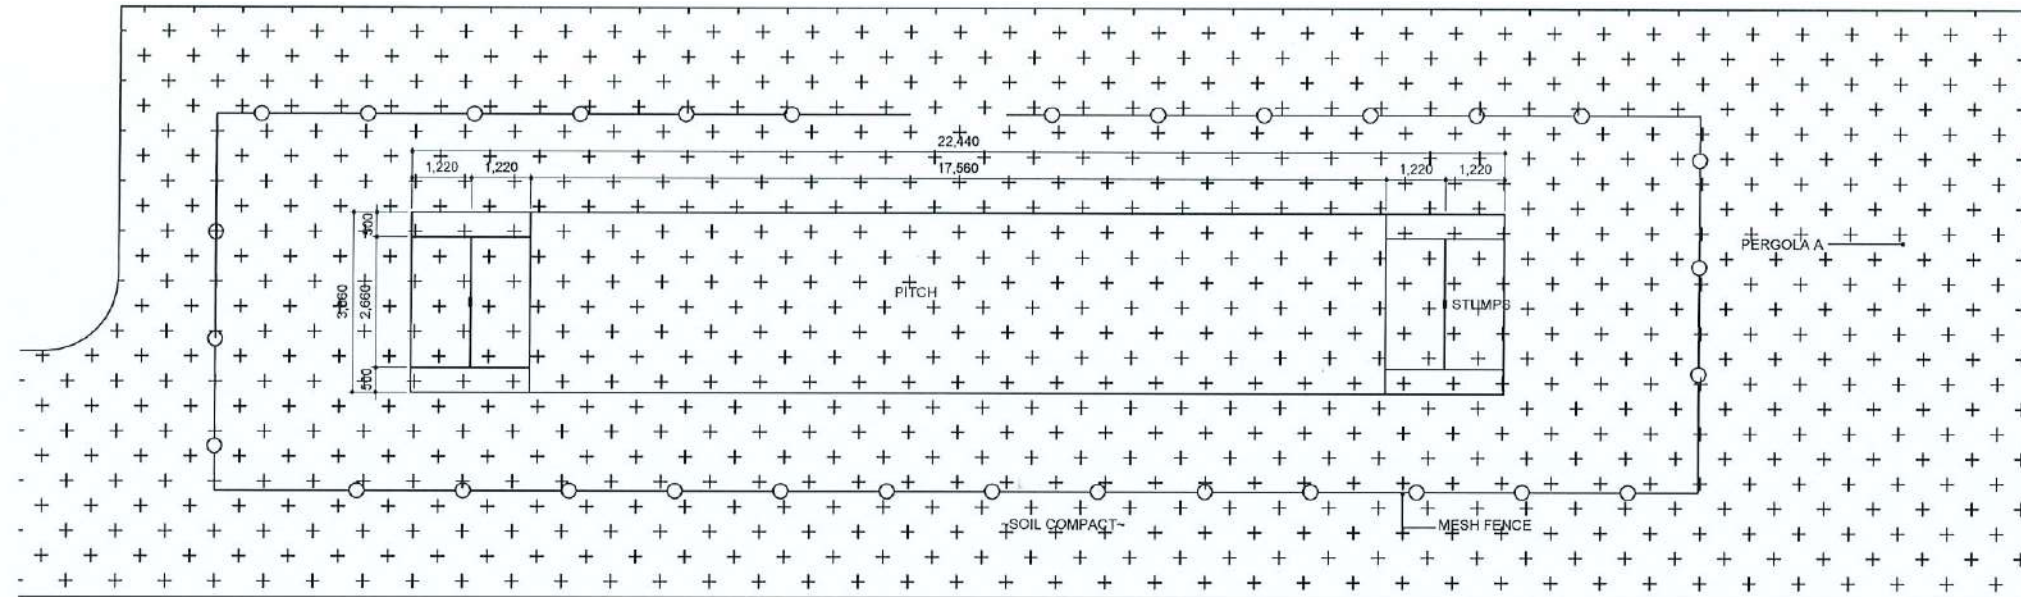

1 CRICKET PITCH

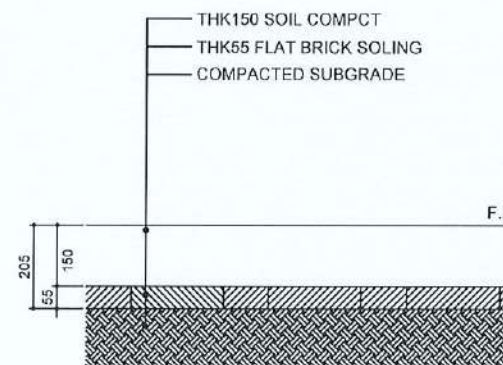

CLIENT:  
Department of Urban Development &  
Building Construction (DUDBC)  
Urban Resilience and Livability Improvement Project  
(URLIP)  
Project Coordination Office  
Babarmahal, Kathmandu, Nepal

PROJECT TITLE:  
Danda River  
Corridor Development

NOTE:  
The following drawings have been prepared in  
accordance with the Final DPR of Western  
Urban Corridor Development Project Report

ISSUES & REVISIONS:

| NO. | DATE      | REVISION |
|-----|-----------|----------|
| 1   | June 2026 | First    |
|     |           |          |
|     |           |          |

SHEET TITLE: CRICKET COURT

SITE INFORMATION:

NAME: Danda River Corridor

AREA: 109294 sq meters

LOCATION: Siddharthanagar Municipality

| CONSULTANT                                    | CLIENT       |
|-----------------------------------------------|--------------|
| Team Leader:<br>Dr.Er.Madhav Narayan Shrestha | Approved By: |
| Reviewed By:<br>Ar. Shristee Shrestha         |              |

Design Revision by: [Signature]

SUPERVISION & DESIGN CONSULTANT (SDC)  
Building Design Authority(P) Ltd.- BN- UDAYA JV



PAPER SIZE: A3 SCALE: 1:60,1:40

DATE: June 2026 SHEET NO: L-79



CLIENT:  
Department of Urban Development & Building Construction (DUDBC)  
Urban Resilience and Livability Improvement Project (URLIP)  
Project Coordination Office  
Babarmahal, Kathmandu, Nepal

PROJECT TITLE:  
Danda River  
Corridor Development


NOTE:  
The following drawings have been prepared in accordance with the Final DPR of Western Urban Corridor Development Project Report

| ISSUES & REVISIONS: |           |          |
|---------------------|-----------|----------|
| NO.                 | DATE      | REVISION |
| 1                   | June 2026 | First    |
|                     |           |          |
|                     |           |          |

SHEET TITLE: BADMINTON COURT

SITE INFORMATION:  
NAME: Danda River Corridor  
AREA: 109294 sq meters  
LOCATION: Siddharthanagar Municipality



| CONSULTANT                                    | CLIENT       |
|-----------------------------------------------|--------------|
| Team Leader:<br>Dr.Er.Madhav Narayan Shrestha | Approved By: |
| Reviewed By:<br>Ar. Shristee Shrestha         |              |

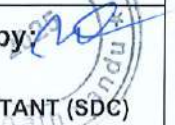Design Revision by: 

SUPERVISION & DESIGN CONSULTANT (SDC)  
Building Design Authority(P) Ltd.- BN- UDAYA JV




|                 |                   |
|-----------------|-------------------|
| PAPER SIZE: A3  | SCALE: 1:60, 1:40 |
| DATE: June 2026 | SHEET NO: L-80    |

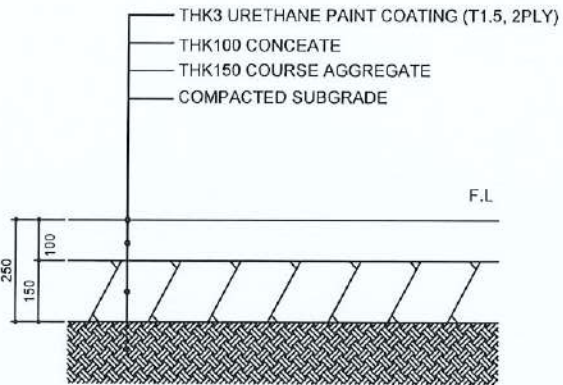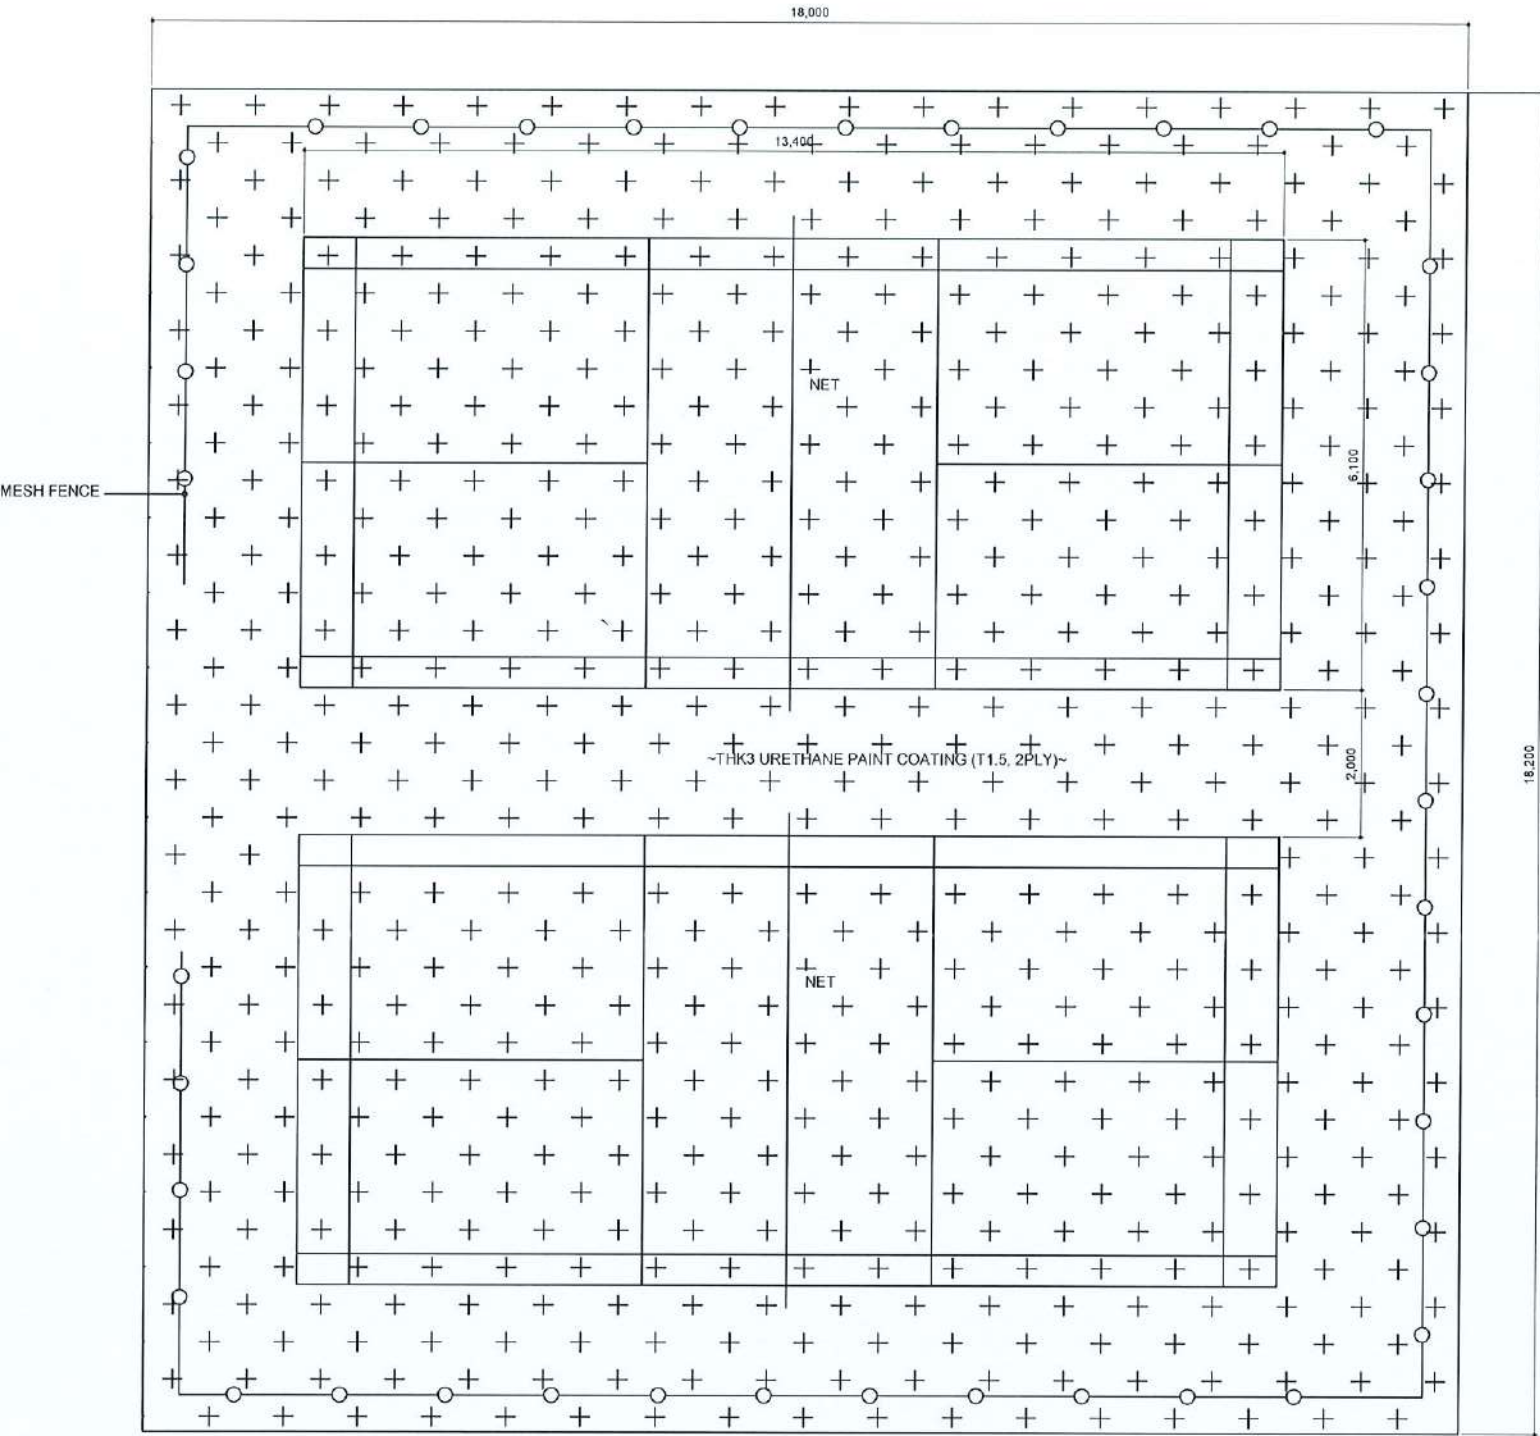


 BADMINTON COURT  
Scale : 1/50 (A1) 1/100 (A3)




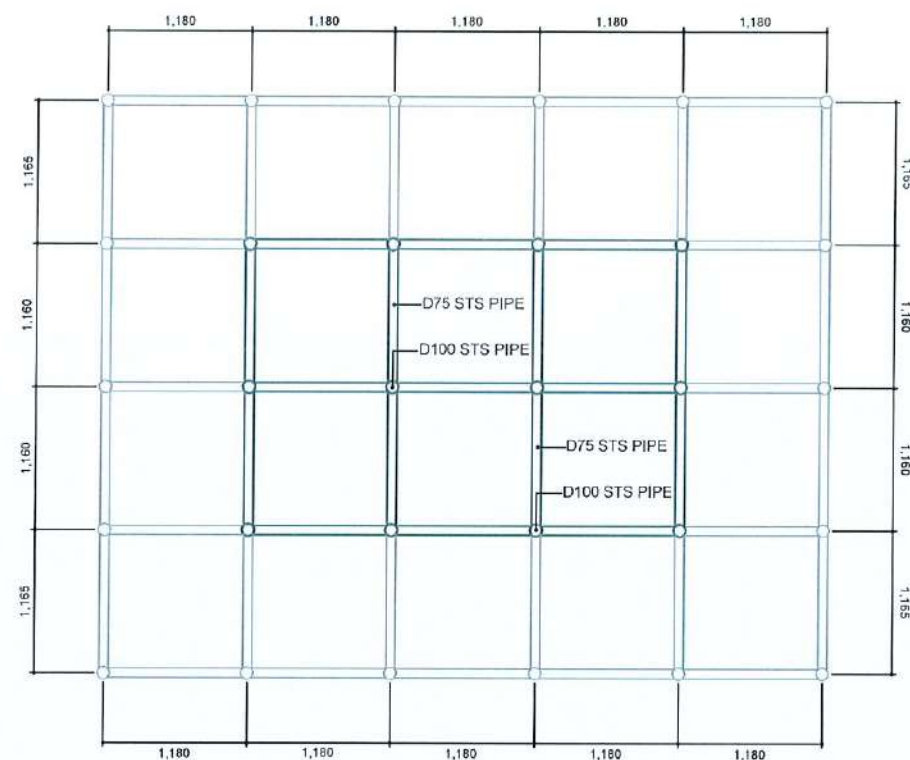


1 PLAN OF JUNGLE GYM  
Scale : 1/30 (A1) 1/60 (A3)

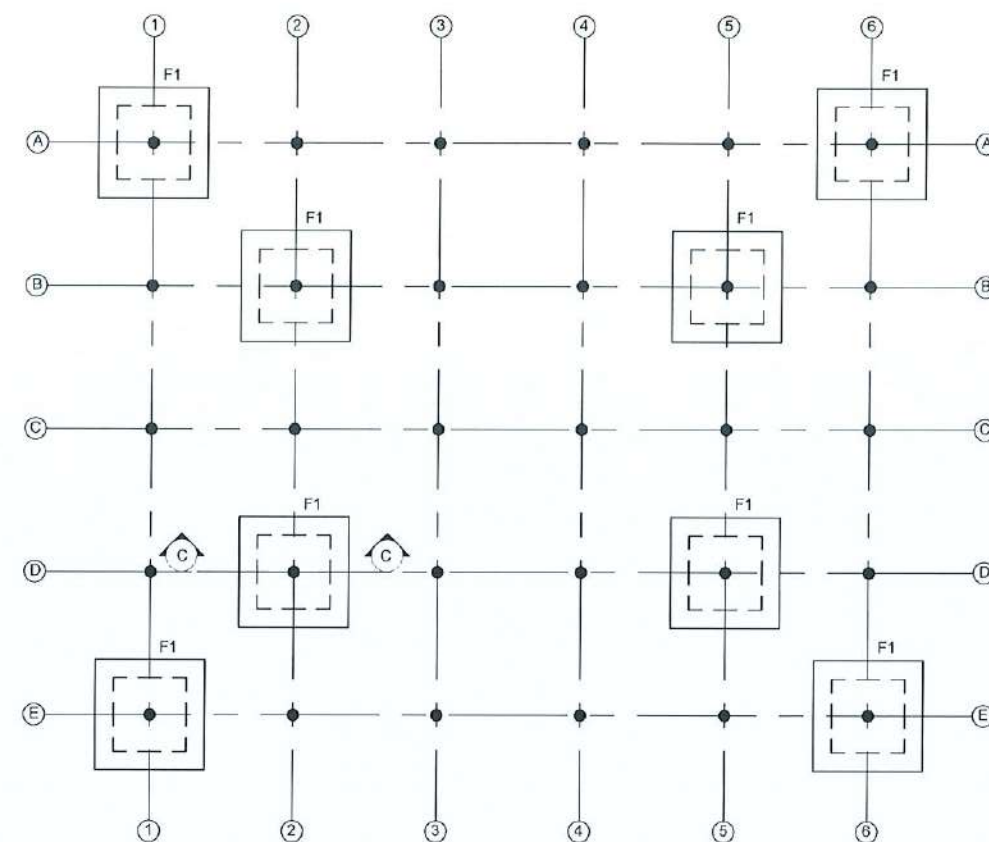

3 FOOTING PLAN OF JUNGLE GYM  
Scale : 1/30 (A1) 1/60 (A3)

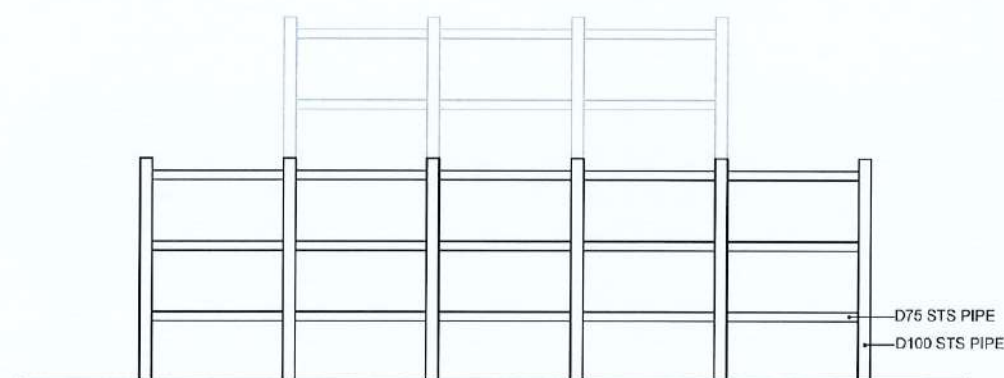

2 FRONT ELEVATION OF JUNGLE GYM  
Scale : 1/30 (A1) 1/60 (A3)

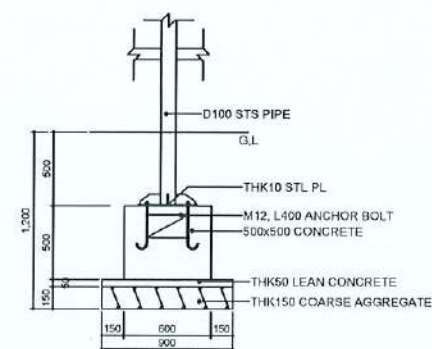

FOOTING DETAIL AT C-C

**CLIENT:**



Department of Urban Development &  
Building Construction (DUDBC)  
Urban Resilience and Livability Improvement Project  
(URLIP)  
Project Coordination Office  
Babarmahal, Kathmandu, Nepal

## PROJECT TITLE:

Danda River  
Corridor Development

**NOTE:**

The following drawings have been prepared in accordance with the Final DPR of Western Urban Corridor Development Project Report

**ISSUES & REVISIONS:**

| NO. | DATE      | REVISION |
|-----|-----------|----------|
| 1   | June 2026 | First    |
|     |           |          |
|     |           |          |

**SHEET TITLE:** JUNGLE GYM DETAIL

## SITE INFORMATION:

NAME: Danda River Corridor

AREA: 109294 sq meters

LOCATION: Siddharthanagar Municipality

| CONSULTANT                                    | CLIENT       |
|-----------------------------------------------|--------------|
| Team Leader:<br>Dr.Er.Madhav Narayan Shrestha | Approved By: |
| Reviewed By:<br>Ar. Shristee Shrestha         |              |

Design Revision by:

**SUPERVISION & DESIGN CONSULTANT (SDC)**

Building Design Authority(P) Ltd.- BN- UDAYA-JV.






PAPER SIZE: A3

SCALE: 1:60

DATE: April 2026

SHEET NO: L-81



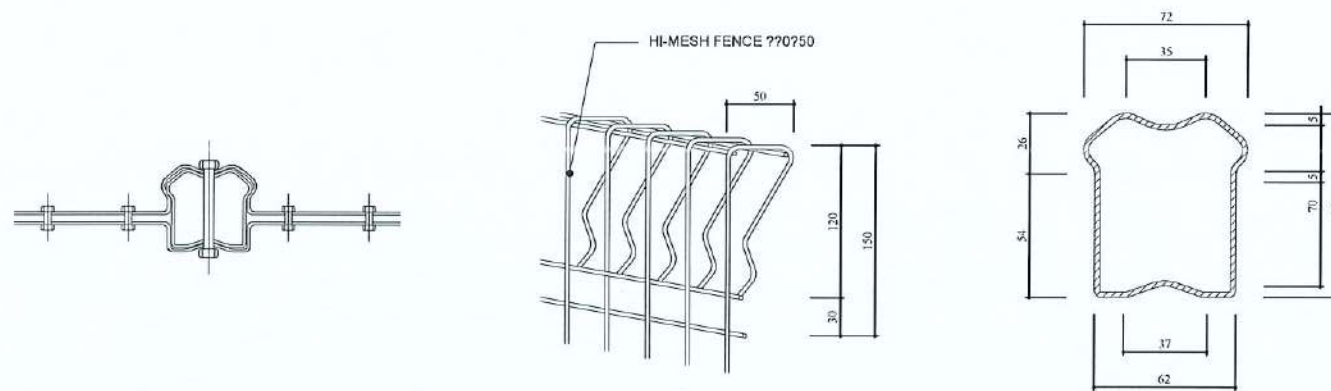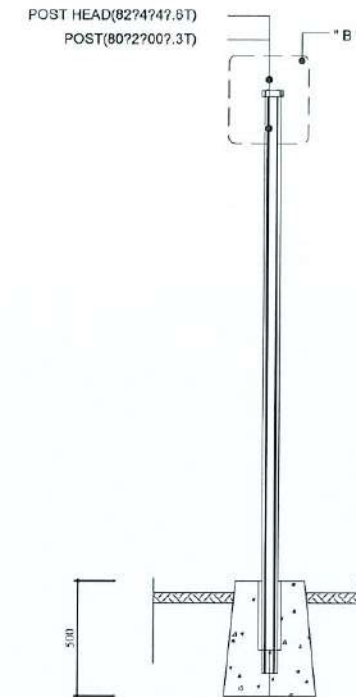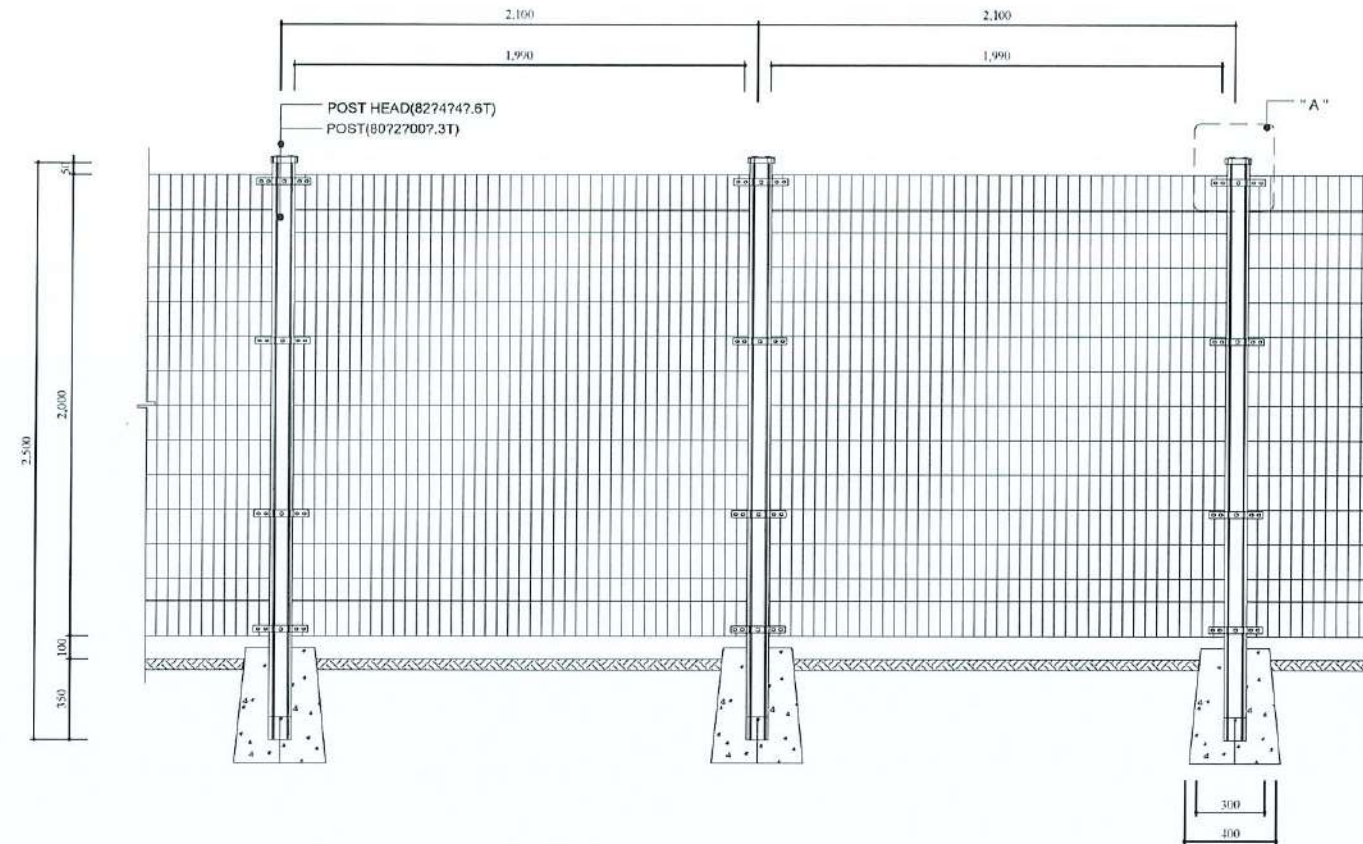

Material List (Per Span)

| ITEM             | SIZE        | UNIT | QTY   | REMARKS                    |
|------------------|-------------|------|-------|----------------------------|
| POST             | 80727007.3T | M    | 2.0   | Powder Coating-Green Color |
| WIRE MESH        | 2500*990*5  | NOS  | 1.0   | Powder Coating-Green Color |
| POST HEAD        | 8274747.6T  | EA   | 1.0   | Powder Coating-Green Color |
| I- BOLT / NUT    | 770         | EA   | 4.0   | Stainless bolt/nut         |
| MESH FIXING BAND | 1007.0T     | EA   | 8.0   | Powder Coating-Green Color |
| I- BOLT / NUT    | 775         | EA   | 16.0  | Stainless bolt/nut         |
| FOUNDATION       | PCC         | M3   | 0.525 | Concrete                   |

**CLIENT:**  

 Department of Urban Development & Building Construction (DUDBC)  
 Urban Resilience and Livability Improvement Project (URLIP)  
 Project Coordination Office  
 Babarmahal, Kathmandu, Nepal

**PROJECT TITLE:**  
**Danda River**  
**Corridor Development**

**NOTE:**  
 The following drawings have been prepared in accordance with the Final DPR of Western Urban Corridor Development Project Report

**ISSUES & REVISIONS:**

| NO. | DATE      | REVISION |
|-----|-----------|----------|
| 1   | June 2026 | First    |
|     |           |          |
|     |           |          |

**SHEET TITLE:** MESH FENCE


**SITE INFORMATION:**

NAME: Danda River Corridor

AREA: 109294 sq meters

LOCATION: Siddharthanagar Municipality

| CONSULTANT                                    | CLIENT       |
|-----------------------------------------------|--------------|
| Team Leader:<br>Dr.Er.Madhav Narayan Shrestha | Approved By: |
| Reviewed By:<br>Ar. Shristee Shrestha         |              |

 **Design Revision by:** 

**SUPERVISION & DESIGN CONSULTANT (SDC)**  
 Building Design Authority(P) Ltd.- BN-UDAYA-JV



PAPER SIZE: A3  
 DATE: June 2026  
 SCALE: 1:30  
 SHEET NO: L-82



**CLIENT:**

Department of Urban Development &  
Building Construction (DUDBC)  
Urban Resilience and Livability Improvement Project  
(URLIP)  
Project Coordination Office  
Babarmahal, Kathmandu, Nepal

**PROJECT TITLE:**

## Danda River Corridor Development

**NOTE:**

The following drawings have been prepared in  
accordance with the Final DPR of Western  
Urban Corridor Development Project Report

**ISSUES & REVISIONS:**

| NO. | DATE      | REVISION |
|-----|-----------|----------|
| 1   | June 2026 | First    |
|     |           |          |
|     |           |          |

**SHEET TITLE:**

BENCH DETAIL

**SITE INFORMATION:**

NAME: Danda River Corridor

AREA: 109294 sq meters

LOCATION: Siddharthanagar Municipality

| CONSULTANT                                    | CLIENT                                                                                                |
|-----------------------------------------------|---|
| Team Leader:<br>Dr.Er.Madhav Narayan Shrestha | Approved By:<br> |
| Reviewed By:<br>Ar. Shristee Shrestha         |   |

Design Revision by: **SUPERVISION & DESIGN CONSULTANT (SDC)**

Building Design Authority(P) Ltd.- BN- UDAYA JV




PAPER SIZE: A3


SCALE: 1:12

DATE: June 2026


SHEET NO: L-83

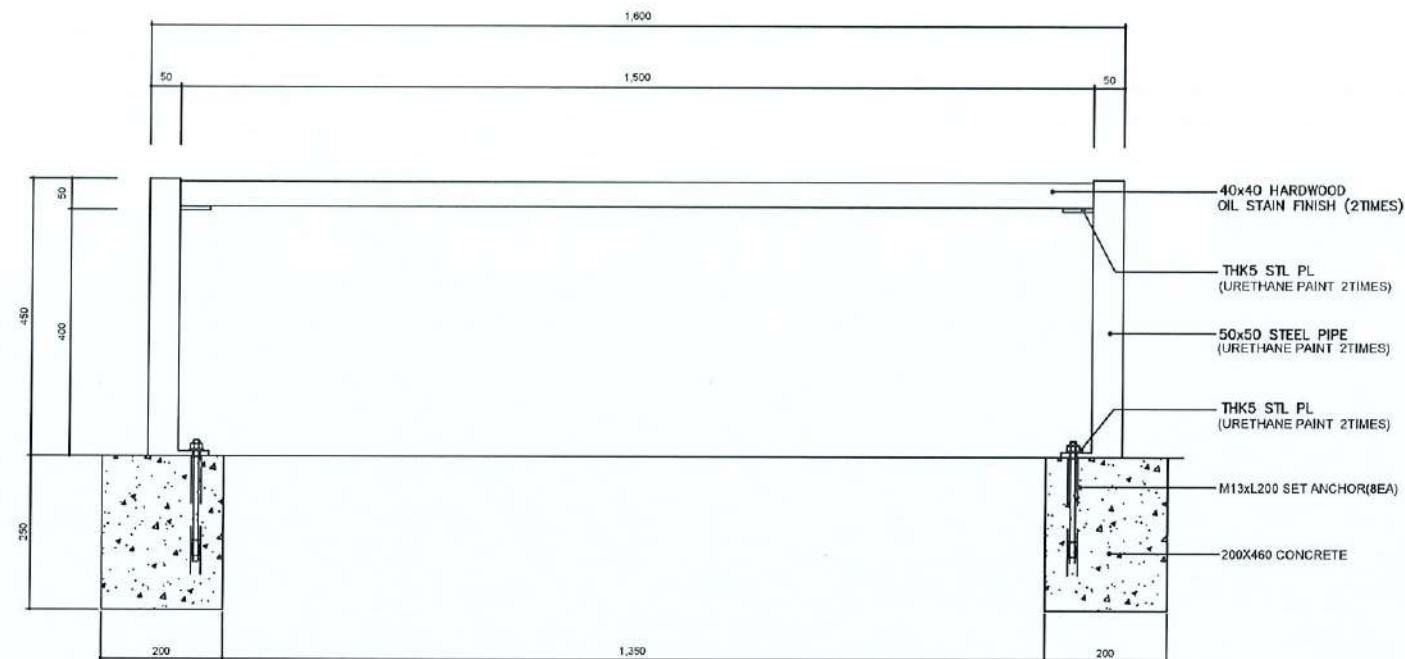

**1 BENCH PLAN**  
Scale : 1/5 (A1) 1/10 (A3)

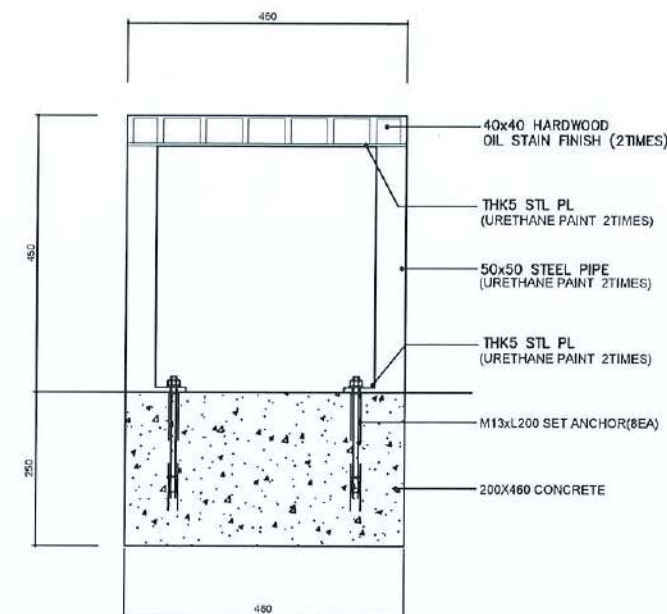

**3 SIDE VIEW**  
Scale : 1/5 (A1) 1/10 (A3)

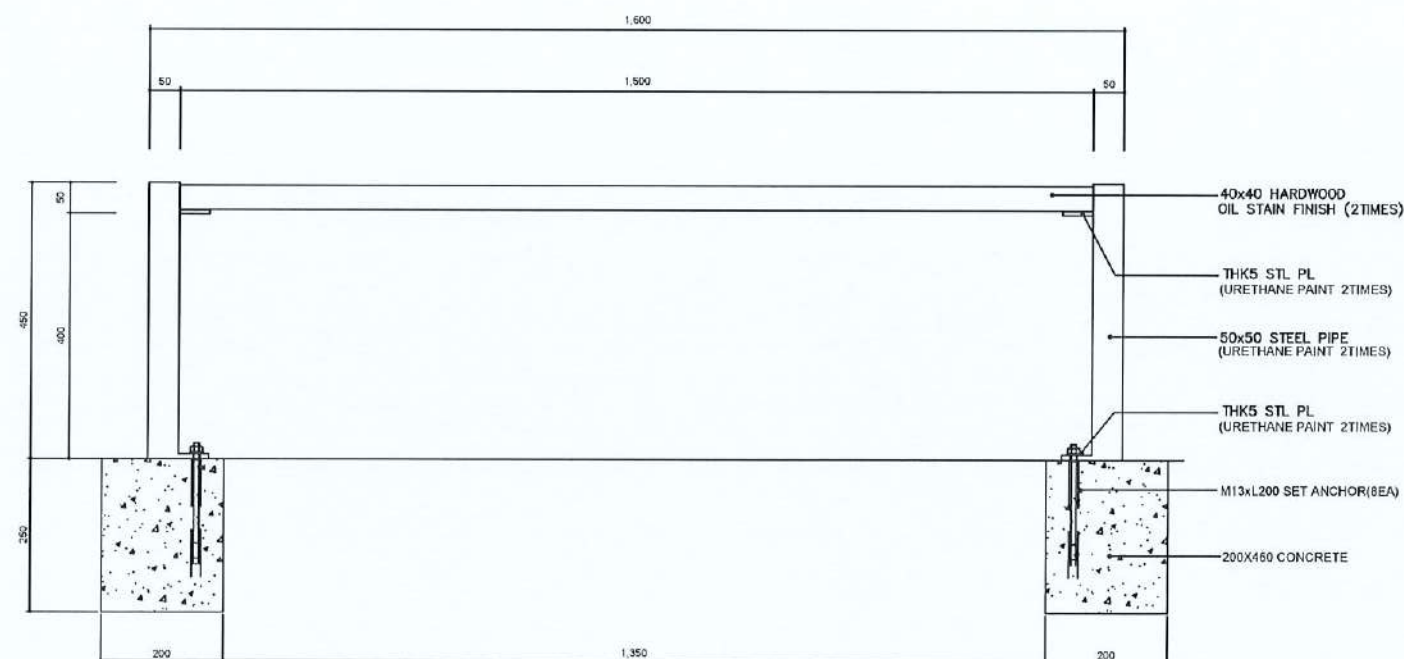

**2 FRONT VIEW**  
Scale : 1/5 (A1) 1/10 (A3)



CLIENT:  
 Department of Urban Development & Building Construction (DUDBC)  
Urban Resilience and Livability Improvement Project (URLIP)  
Project Coordination Office  
Babarmahal, Kathmandu, Nepal

PROJECT TITLE:  
**Danda River  
Corridor Development**

NOTE:  
The following drawings have been prepared in accordance with the Final DPR of Western Urban Corridor Development Project Report

ISSUES & REVISIONS:

| NO. | DATE      | REVISION |
|-----|-----------|----------|
| 1   | June 2026 | First    |
|     |           |          |
|     |           |          |

SHEET TITLE: TABLE DETAIL

SITE INFORMATION:

NAME: Danda River Corridor

AREA: 109294 sq meters

LOCATION: Siddharthnagar Municipality


| CONSULTANT                                    | CLIENT       |
|-----------------------------------------------|--------------|
| Team Leader:<br>Dr.Er.Madhav Narayan Shrestha | Approved By: |
| Reviewed By:<br>Ar. Shristee Shrestha         |              |

Design Revision by: 


SUPERVISION & DESIGN CONSULTANT (SDC)  
Building Design Authority(P) Ltd.- BN-UDAYA JV




PAPER SIZE: A3  
DATE: June 2026  
SCALE: 1:20  
SHEET NO: L-84

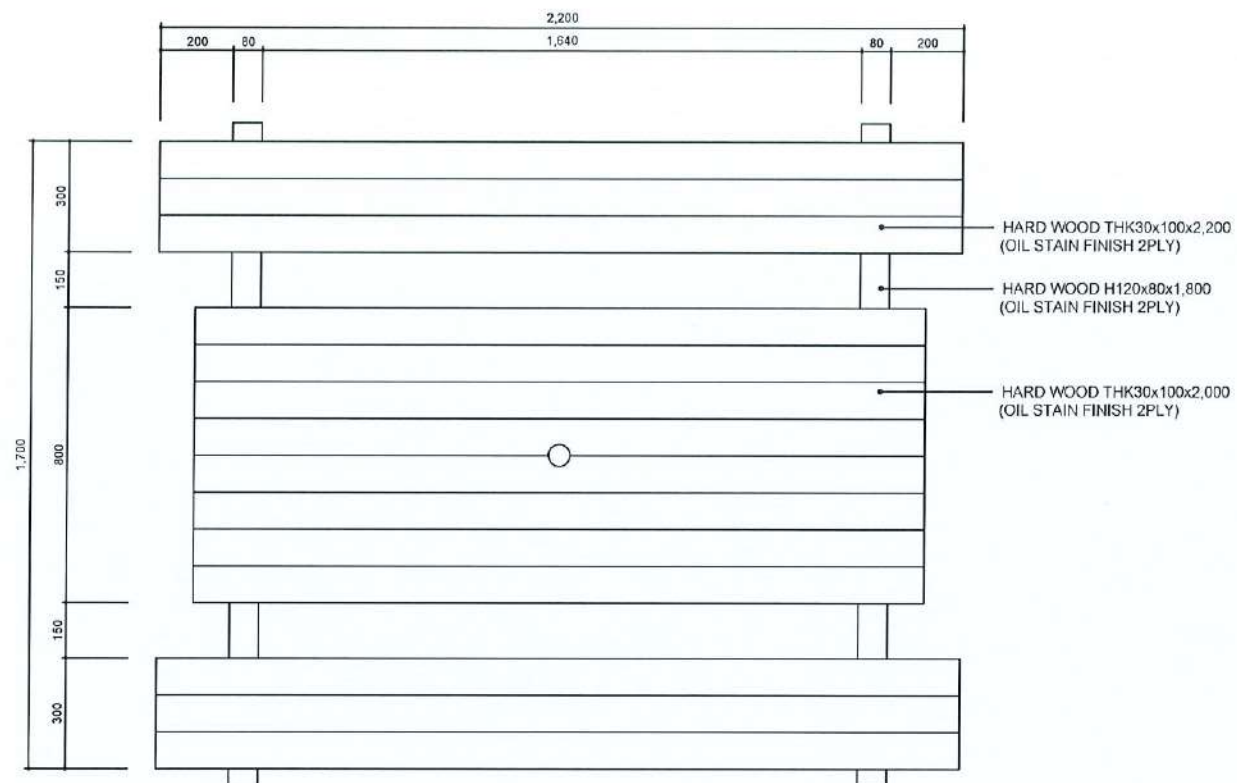

1 TABLE SET PLAN  
Scale : 1/10(A1) , 1/20(A3)


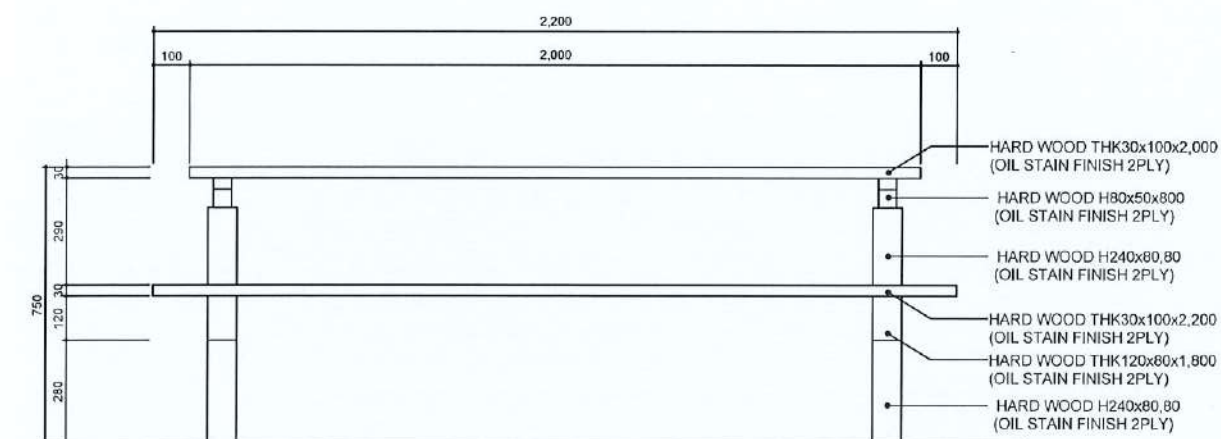


2 TABLE SET FRONT VIEW  
Scale : 1/10(A1) , 1/20(A3)

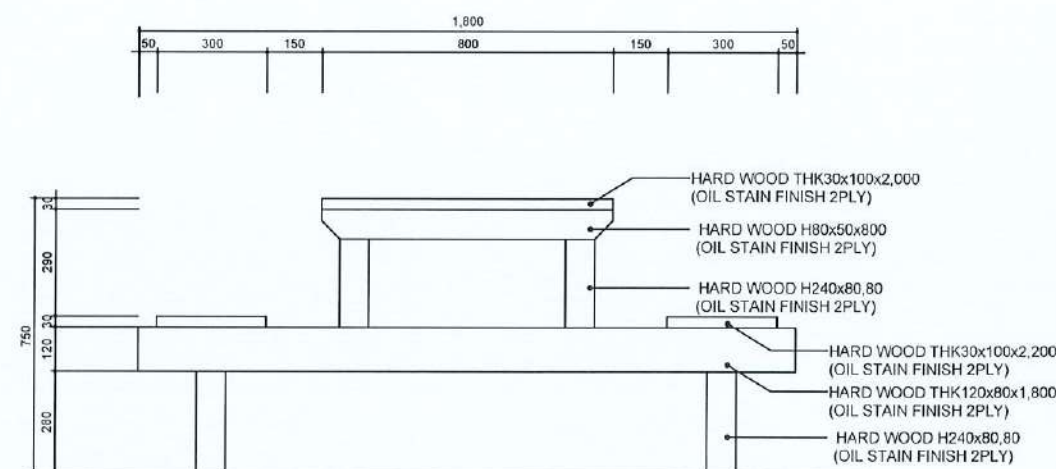

3 TABLE SET SIDE VIEW  
Scale : 1/10(A1) , 1/20(A3)



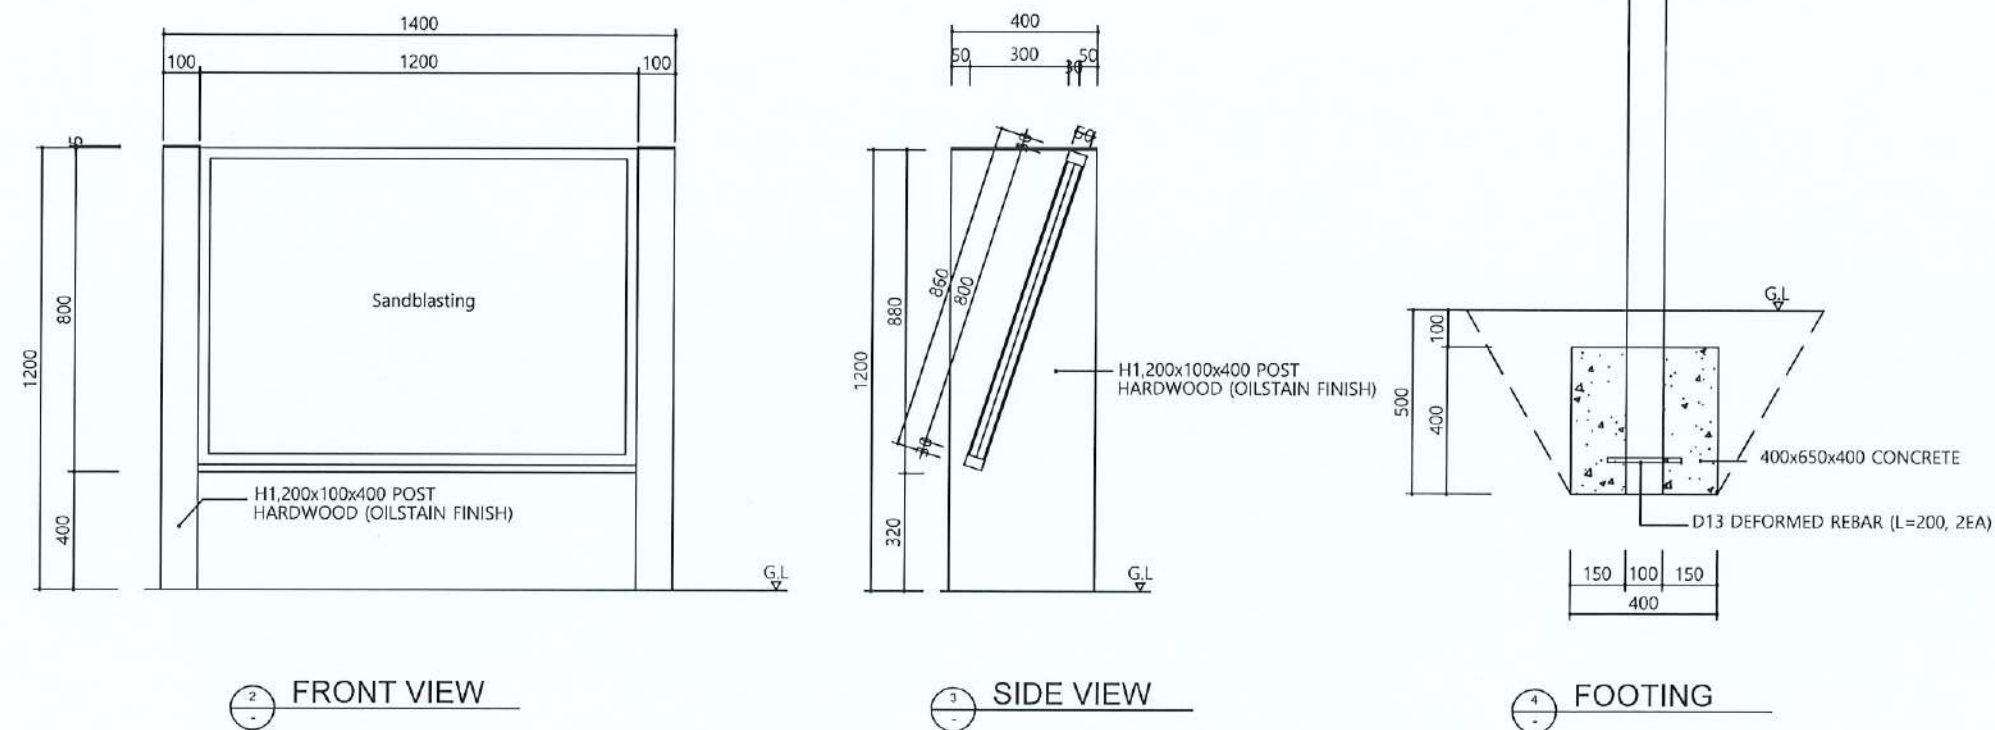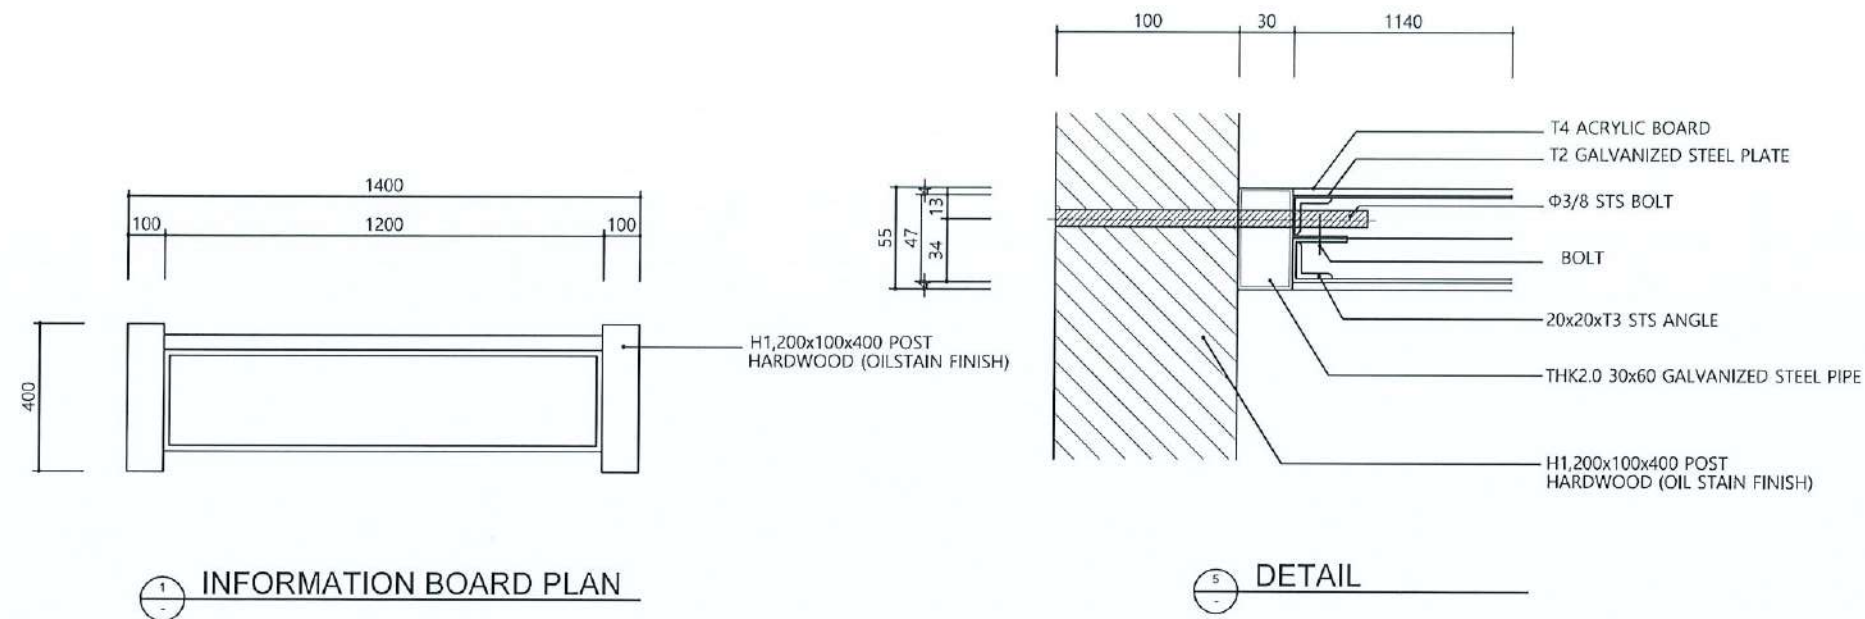

**CLIENT:**  

 Department of Urban Development & Building Construction (DUDBC)  
 Urban Resilience and Livability Improvement Project (URLIP)  
 Project Coordination Office  
 Babarmahal, Kathmandu, Nepal

**PROJECT TITLE:**  
**Danda River Corridor Development**

**NOTE:**  
 The following drawings have been prepared in accordance with the Final DPR of Western Urban Corridor Development Project Report

#### ISSUES & REVISIONS:

| NO. | DATE      | REVISION |
|-----|-----------|----------|
| 1   | June 2026 | First    |
|     |           |          |
|     |           |          |

**SHEET TITLE:** INFORMATION BOARD

#### SITE INFORMATION:

NAME: Danda River Corridor

AREA: 109294 sq meters

LOCATION: Siddharthanagar Municipality

| CONSULTANT                                    | CLIENT       |
|-----------------------------------------------|--------------|
| Team Leader:<br>Dr.Er.Madhav Narayan Shrestha | Approved By: |
| Reviewed By:<br>Ar. Shristee Shrestha         |              |

**Design Revision by:** 

**SUPERVISION & DESIGN CONSULTANT (SDC)**  
 Building Design Authority(P) Ltd.- BN-UDAYA JV




PAPER SIZE: A3

SCALE: 1:20


DATE: June 2026

SHEET NO: L-085




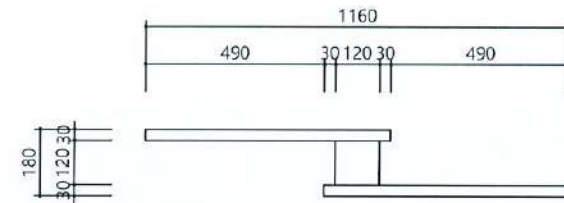


1 DIRECTION BOARD PLAN

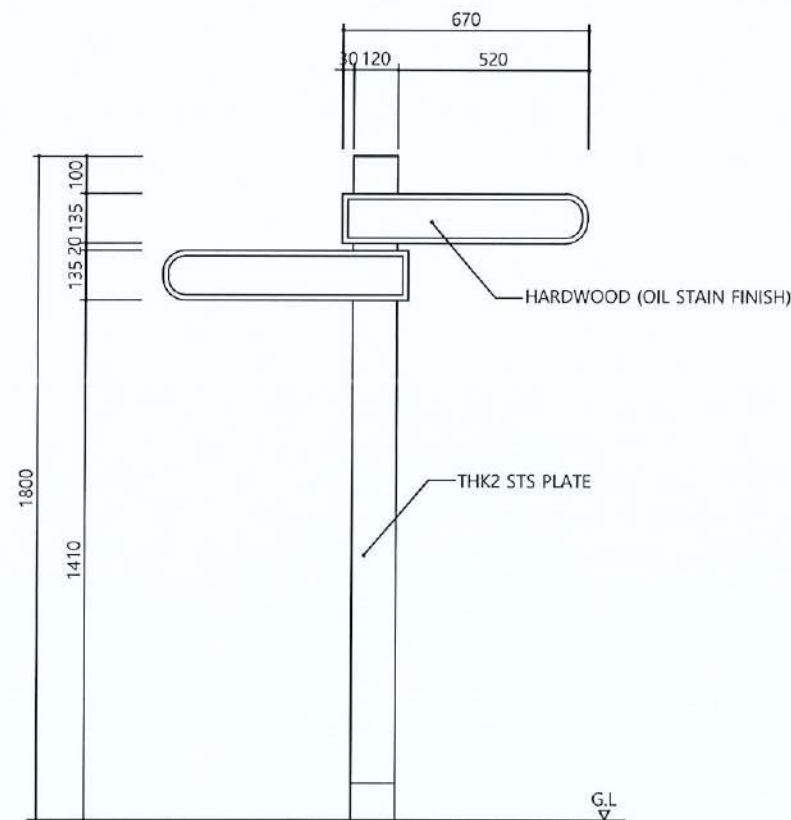

2 FRONT VIEW

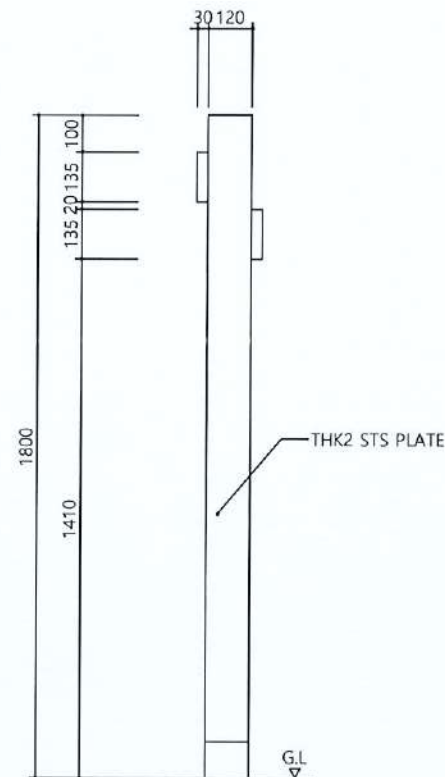

3 SIDE VIEW

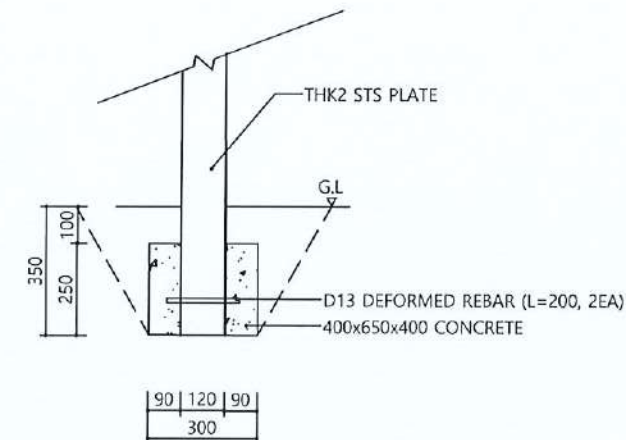

4 FOOTING

CLIENT:  
 Department of Urban Development & Building Construction (DUDBC)  
Urban Resilience and Livability Improvement Project (URLIP)  
Project Coordination Office  
Babarmahal, Kathmandu, Nepal

PROJECT TITLE:  
**Danda River  
Corridor Development**

NOTE:  
The following drawings have been prepared in accordance with the Final DPR of Western Urban Corridor Development Project Report

ISSUES & REVISIONS:

| NO. | DATE      | REVISION |
|-----|-----------|----------|
| 1   | June 2026 | First    |
|     |           |          |
|     |           |          |

SHEET TITLE: DIRECTION BOARD

SITE INFORMATION:

NAME: Danda River Corridor

AREA: 109294 sq meters

LOCATION: Siddharthanagar Municipality

| CONSULTANT                                    | CLIENT                                                                                                |
|-----------------------------------------------|---|
| Team Leader:<br>Dr.Er.Madhav Narayan Shrestha | Approved By:<br> |
| Reviewed By:<br>Ar. Shristee Shrestha         |   |


Design Revision by:

SUPERVISION & DESIGN CONSULTANT (SDC)  
Building Design Authority(P) Ltd.- BN- UDAYA JV



PAPER SIZE: A3  
DATE: June 2026  
SCALE: 1:20  
SHEET NO: L-086



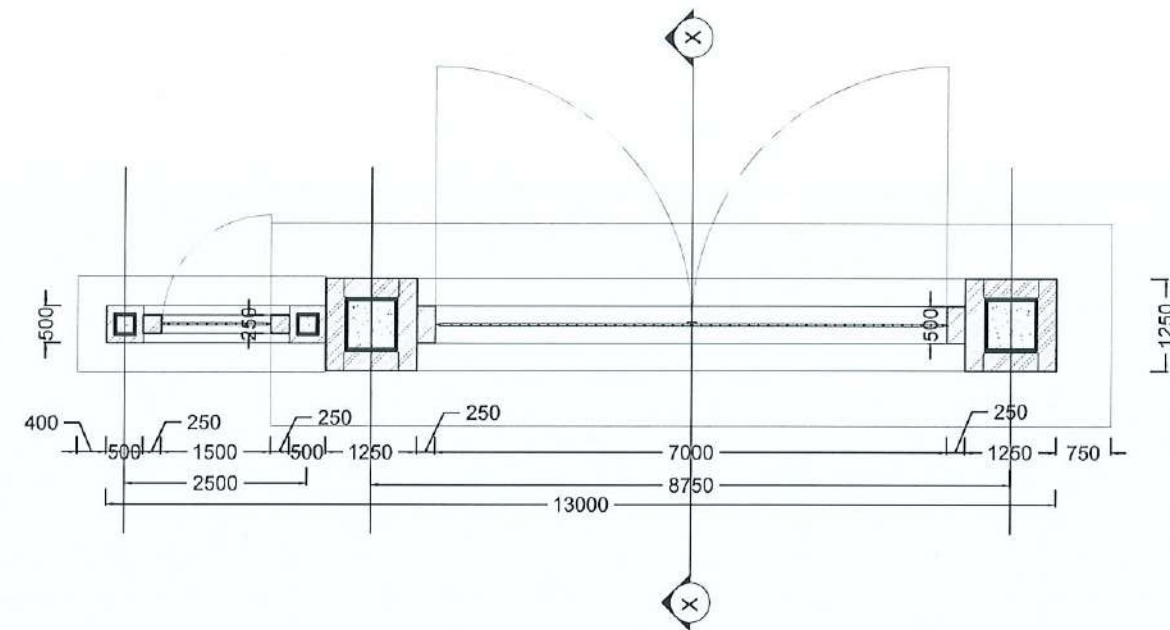

**CLIENT:**  
 Department of Urban Development & Building Construction (DUDBC)  
Urban Resilience and Livability Improvement Project (URLIP)  
Project Coordination Office  
Babarmahal, Kathmandu, Nepal

**PROJECT TITLE:**  
**Danda River Corridor Development**

**NOTE:**  
The following drawings have been prepared in accordance with the Final DPR of Western Urban Corridor Development Project Report

**ISSUES & REVISIONS:**

| NO. | DATE      | REVISION |
|-----|-----------|----------|
| 1   | June 2026 | First    |
|     |           |          |
|     |           |          |

**SHEET TITLE:**  
MAIN GATE DETAILS

**SITE INFORMATION:**

NAME: Danda River Corridor

AREA: 109294 sq meters

LOCATION: Siddharthanagar Municipality

| CONSULTANT                                    | CLIENT                                                                                                |
|-----------------------------------------------|---|
| Team Leader:<br>Dr.Er.Madhav Narayan Shrestha | Approved By:<br> |
| Reviewed By:<br>Ar. Shristee Shrestha         |   |



**Design Revision by:**

**SUPERVISION & DESIGN CONSULTANT (SDC)**  
Building Design Authority(P) Ltd.- BN- UDAYA JV



PAPER SIZE: A3  
SCALE: 1:100  
DATE: June 2026  
SHEET NO: L-87



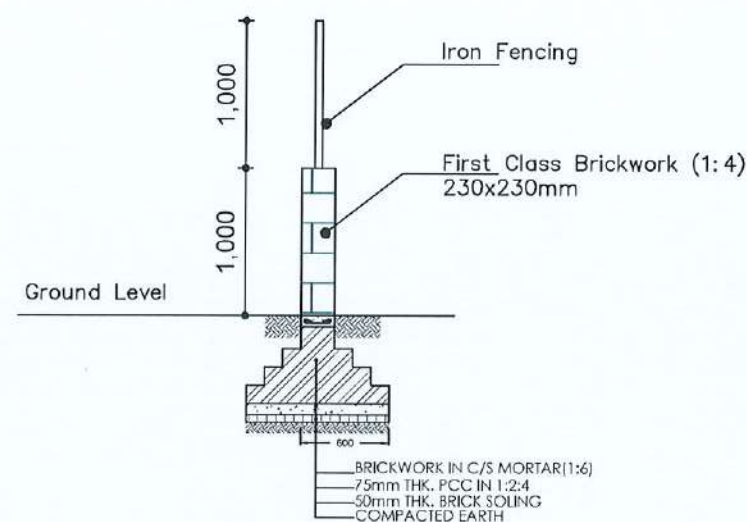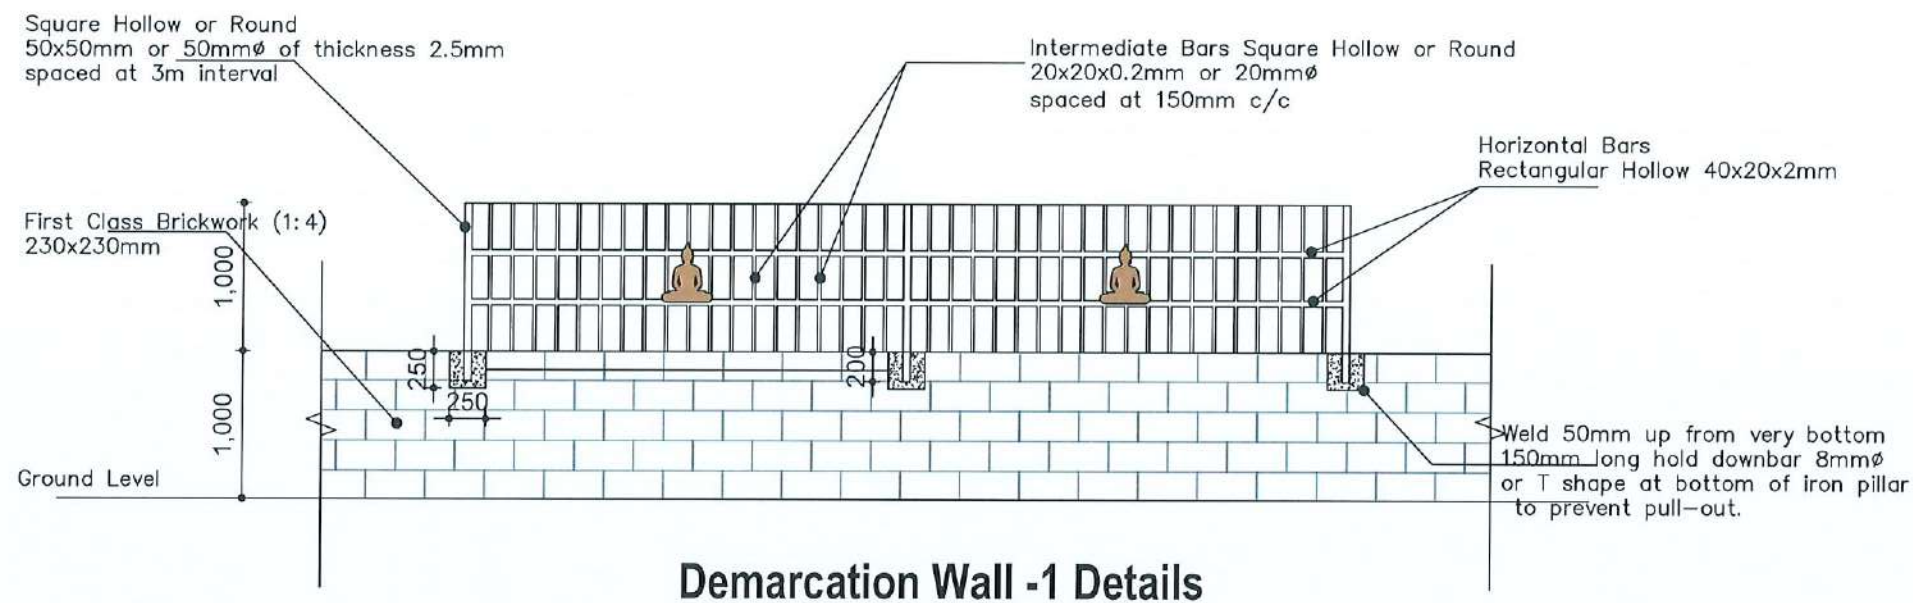

#### CLIENT:



Department of Urban Development & Building Construction (DUDBC)  
Urban Resilience and Livability Improvement Project (URLIP)  
Project Coordination Office  
Babarmahal, Kathmandu, Nepal

#### PROJECT TITLE:

Danda River  
Corridor Development

#### NOTE:

The following drawings have been prepared in accordance with the Final DPR of Western Urban Corridor Development Project Report

#### ISSUES & REVISIONS:

| NO. | DATE      | REVISION |
|-----|-----------|----------|
| 1   | June 2026 | First    |
|     |           |          |
|     |           |          |

#### SHEET TITLE:

BOUNDARY WALL DETAIL  
TYPE 1

#### SITE INFORMATION:

NAME: Danda River Corridor

AREA: 109294 sq meters

LOCATION: Siddharthanagar Municipality

| CONSULTANT                                    | CLIENT       |
|-----------------------------------------------|--------------|
| Team Leader:<br>Dr.Er.Madhav Narayan Shrestha | Approved By: |
| Reviewed By:<br>Ar. Shristee Shrestha         |              |

Design Revision by:

#### SUPERVISION & DESIGN CONSULTANT (SDC)

Building Design Authority(P) Ltd.- BN- UDAYA JV




PAPER SIZE: A3

SCALE: 1:50


DATE: June 2026

SHEET NO: L-88



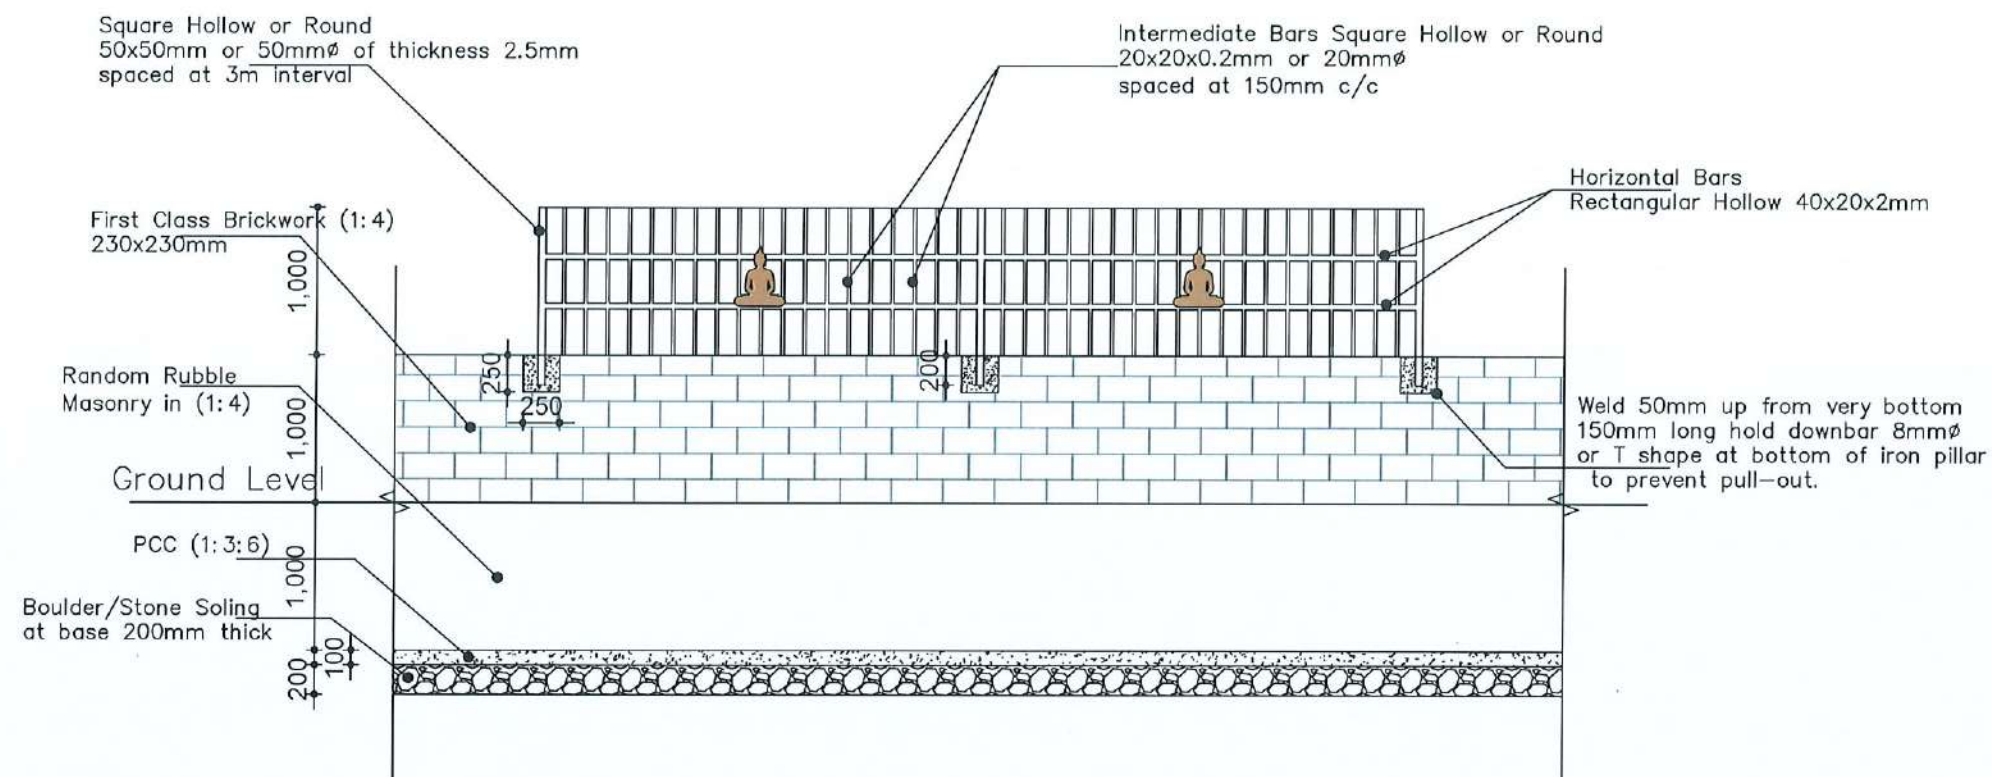

**Demarcation Wall -2 Details**

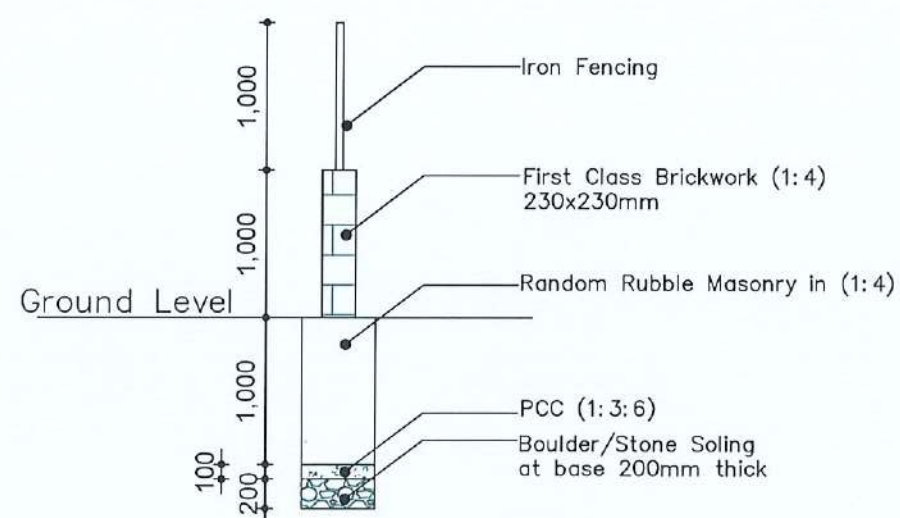

**Demarcation Wall-2 Section**

**CLIENT:**



Department of Urban Development & Building Construction (DUDBC)  
Urban Resilience and Livability Improvement Project (URLIP)  
Project Coordination Office  
Babarmahal, Kathmandu, Nepal

**PROJECT TITLE:**

**Danda River  
Corridor Development**

**NOTE:**

The following drawings have been prepared in accordance with the Final DPR of Western Urban Corridor Development Project Report

**ISSUES & REVISIONS:**

| NO. | DATE      | REVISION |
|-----|-----------|----------|
| 1   | June 2026 | First    |
|     |           |          |
|     |           |          |

**SHEET TITLE:**

BOUNDARY WALL DETAIL  
TYPE 2

**SITE INFORMATION:**

NAME: Danda River Corridor

AREA: 109294 sq meters

LOCATION: Siddharthanagar Municipality

| CONSULTANT                                    | CLIENT       |
|-----------------------------------------------|--------------|
| Team Leader:<br>Dr.Er.Madhav Narayan Shrestha | Approved By: |
| Reviewed By:<br>Ar. Shristee Shrestha         |              |

Design Revision by:

**SUPERVISION & DESIGN CONSULTANT (SDC)**

Building Design Authority(P) Ltd.- BN- UDAYA JV




PAPER SIZE: A3

SCALE: 1:50


DATE: June 2026

SHEET NO: L-88



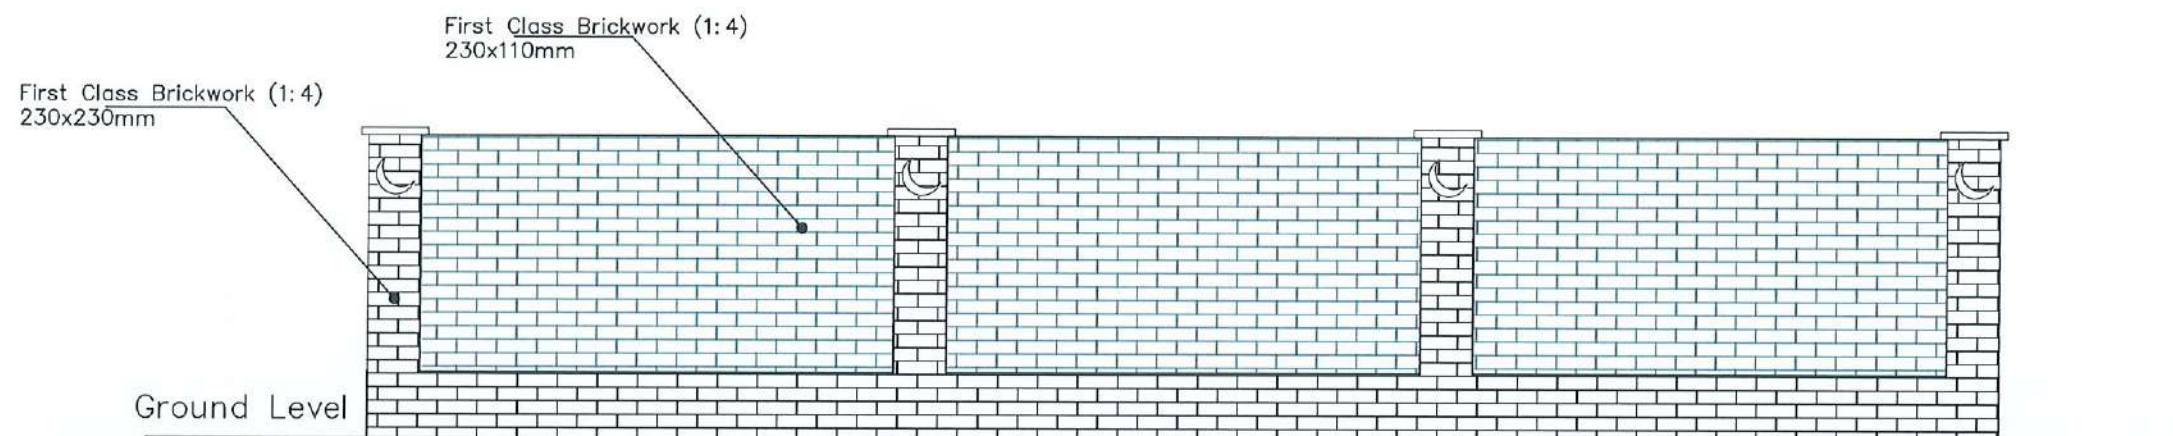

**Demarcation Wall -3 Details**

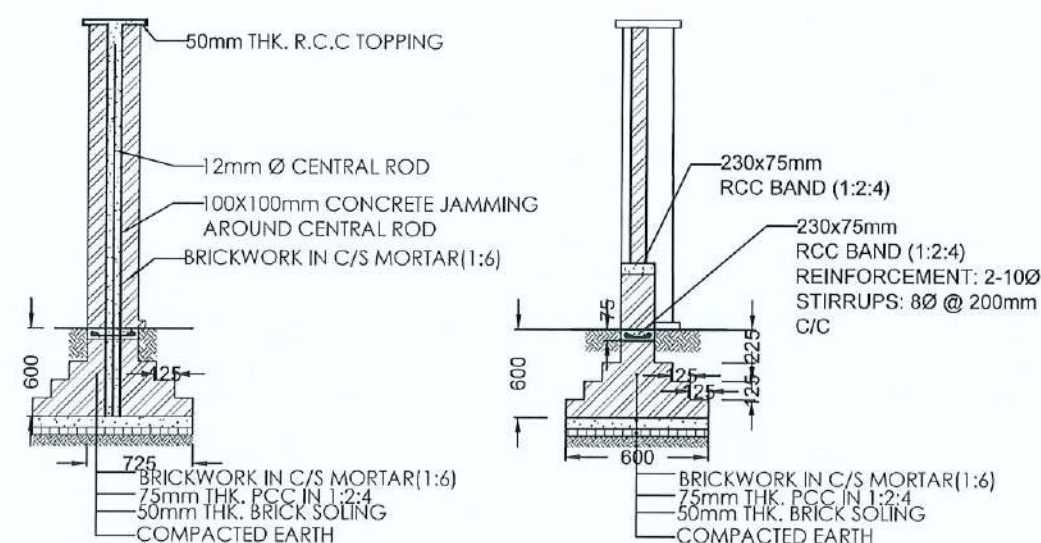

**Demarcation Wall-3 Section**

**CLIENT:**



Department of Urban Development &  
Building Construction (DUDBC)  
Urban Resilience and Livability Improvement Project  
(URLIP)  
Project Coordination Office  
Babarmahal, Kathmandu, Nepal

**PROJECT TITLE:**

**Danda River  
Corridor Development**

**NOTE:**

The following drawings have been prepared in  
accordance with the Final DPR of Western  
Urban Corridor Development Project Report

**ISSUES & REVISIONS:**

| NO. | DATE      | REVISION |
|-----|-----------|----------|
| 1   | June 2026 | First    |
|     |           |          |
|     |           |          |

**SHEET TITLE:**

BOUNDARY WALL DETAIL  
TYPE 3

**SITE INFORMATION:**

NAME: Danda River Corridor

AREA: 109294 sq meters

LOCATION: Siddharthanagar Municipality

| CONSULTANT                                    | CLIENT       |
|-----------------------------------------------|--------------|
| Team Leader:<br>Dr.Er.Madhav Narayan Shrestha | Approved By: |
| Reviewed By:<br>Ar. Shristee Shrestha         |              |

**Design Revision by:**

**SUPERVISION & DESIGN CONSULTANT (SDC)**

Building Design Authority(P) Ltd.- BN- UDAYA JV



PAPER SIZE: A3

SCALE: 1:50


DATE: June 2026

SHEET NO: L-88








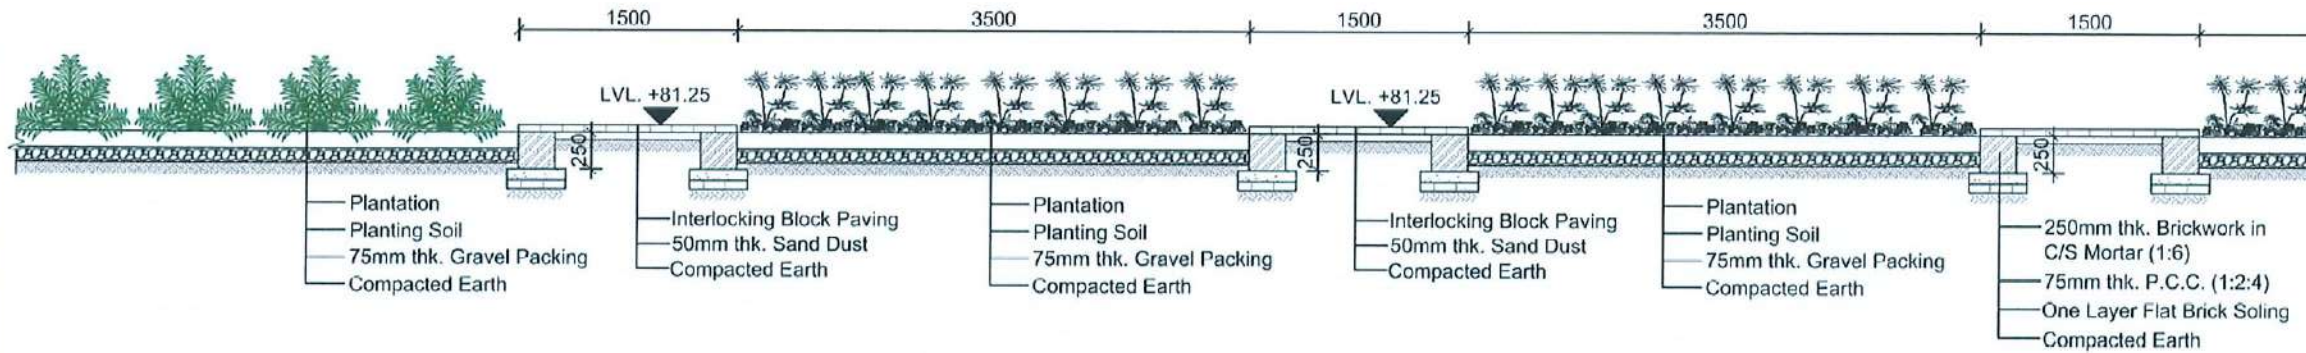

**SECTION 1-1**  
Scale 1:50

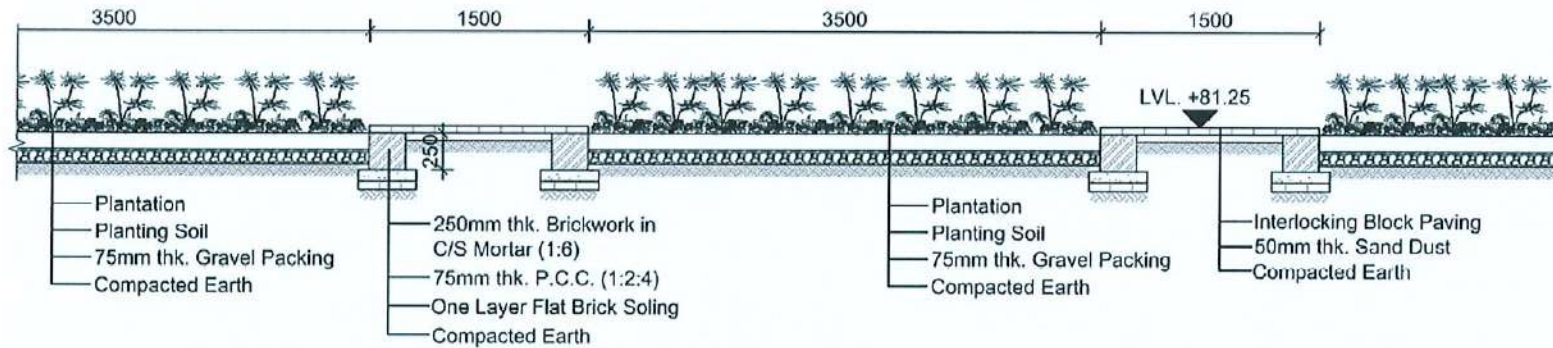

**SECTION 1-1**  
Scale 1:50

**CLIENT:**



Department of Urban Development &  
Building Construction (DUDBC)  
Urban Resilience and Livability Improvement Project  
(URLIP)  
Project Coordination Office  
Babarmahal, Kathmandu, Nepal

**PROJECT TITLE:**

**Danda River  
Corridor Development**

**NOTE:**

The following drawings have been prepared in  
accordance with the Final DPR of Western  
Urban Corridor Development Project Report

**ISSUES & REVISIONS:**

| NO. | DATE      | REVISION |
|-----|-----------|----------|
| 1   | June 2026 | First    |
|     |           |          |
|     |           |          |

**SHEET TITLE:** ZONE D  
PLANTER SECTION

**SITE INFORMATION:**

NAME: Danda River Corridor

AREA: 109294 sq meters

LOCATION: Siddharthanagar Municipality

| CONSULTANT                                    | CLIENT       |
|-----------------------------------------------|--------------|
| Team Leader:<br>Dr.Er.Madhav Narayan Shrestha | Approved By: |
| Reviewed By:<br>Ar. Shristee Shrestha         |              |

**Design Revision by:**

**SUPERVISION & DESIGN CONSULTANT (SDC)**  
Building Design Authority(P) Ltd.- BN- UDAYA JV



PAPER SIZE: A3

SCALE: 1:50

DATE: June 2026

SHEET NO: L-089-B



# ARCHITECTURAL DRAWINGS



CLIENT:  
Department of Urban Development & Building Construction (DUDBC)  
Urban Resilience and Livability Improvement Project (URLIP)  
Project Coordination Office  
Babarmahal, Kathmandu, Nepal

PROJECT TITLE:  
**Danda River  
Corridor Development**

NOTE:  
The following drawings have been prepared in accordance with the Final DPR of Western Urban Corridor Development Project Report

ISSUES & REVISIONS:

| NO. | DATE      | REVISION |
|-----|-----------|----------|
| 1   | June 2026 | First    |
|     |           |          |
|     |           |          |

SHEET TITLE: ZONE A  
CYCLE RENTAL DETAIL

SITE INFORMATION:

NAME: Danda River Corridor

AREA: 109294 sq meters

LOCATION: Siddharthanagar Municipality

| CONSULTANT                                    | CLIENT       |
|-----------------------------------------------|--------------|
| Team Leader:<br>Dr.Er.Madhav Narayan Shrestha | Approved By: |
| Reviewed By:<br>Ar. Shristee Shrestha         |              |

Design Revision by: 

SUPERVISION & DESIGN CONSULTANT (SDC)  
Building Design Authority(P) Ltd.- BN- UDAYA JV




PAPER SIZE: A3


SCALE: 1:100

DATE: June 2026

SHEET NO: A-001

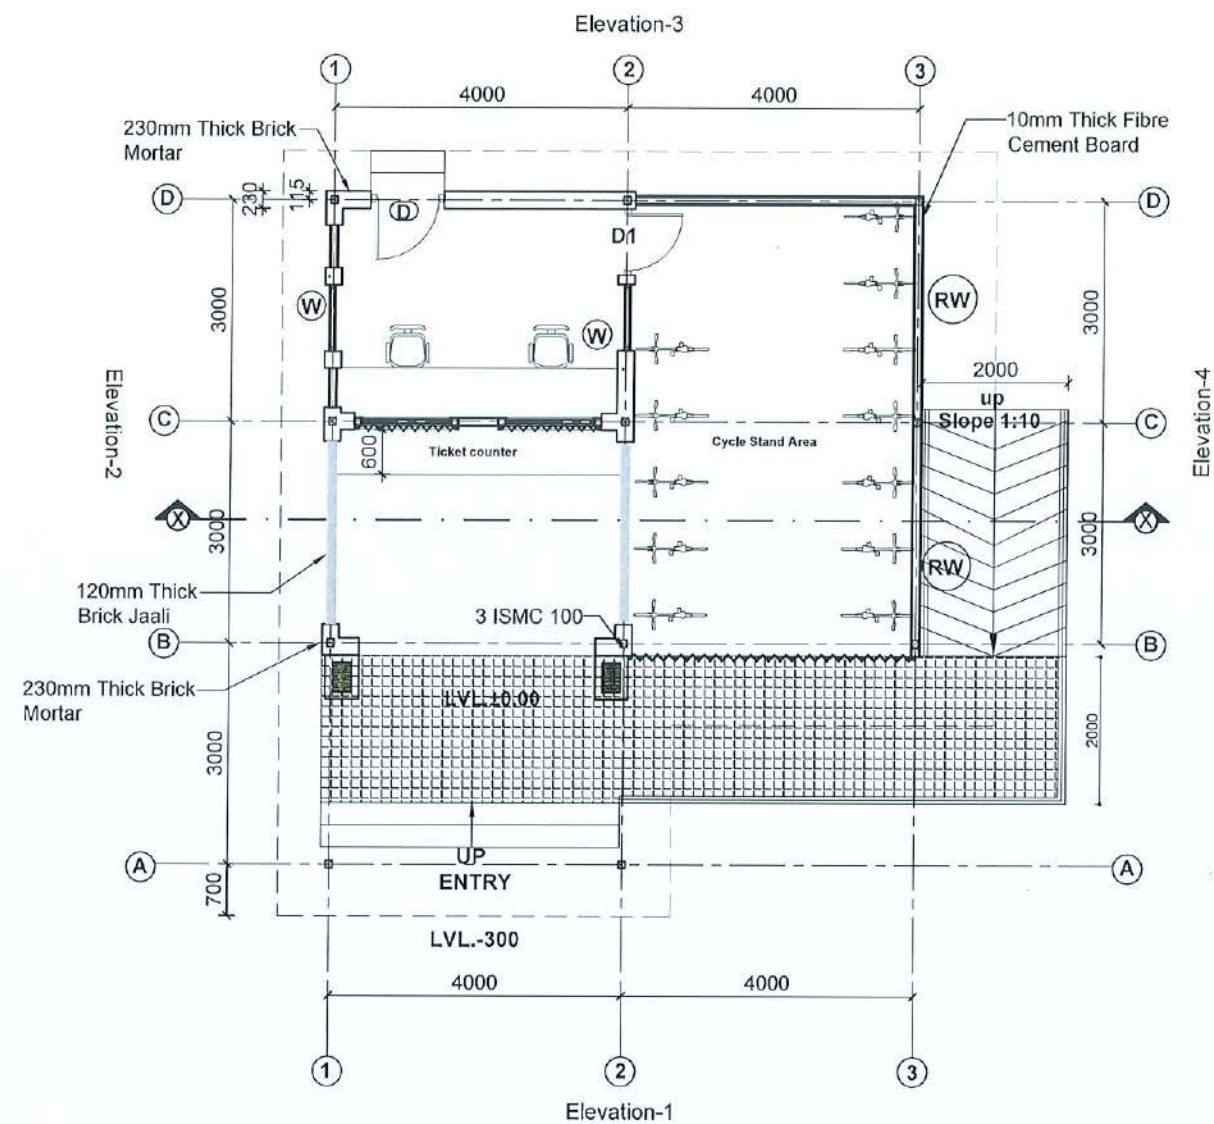

**GROUND FLOOR PLAN  
(CYCLE RENTAL)**  
Scale: 1:100

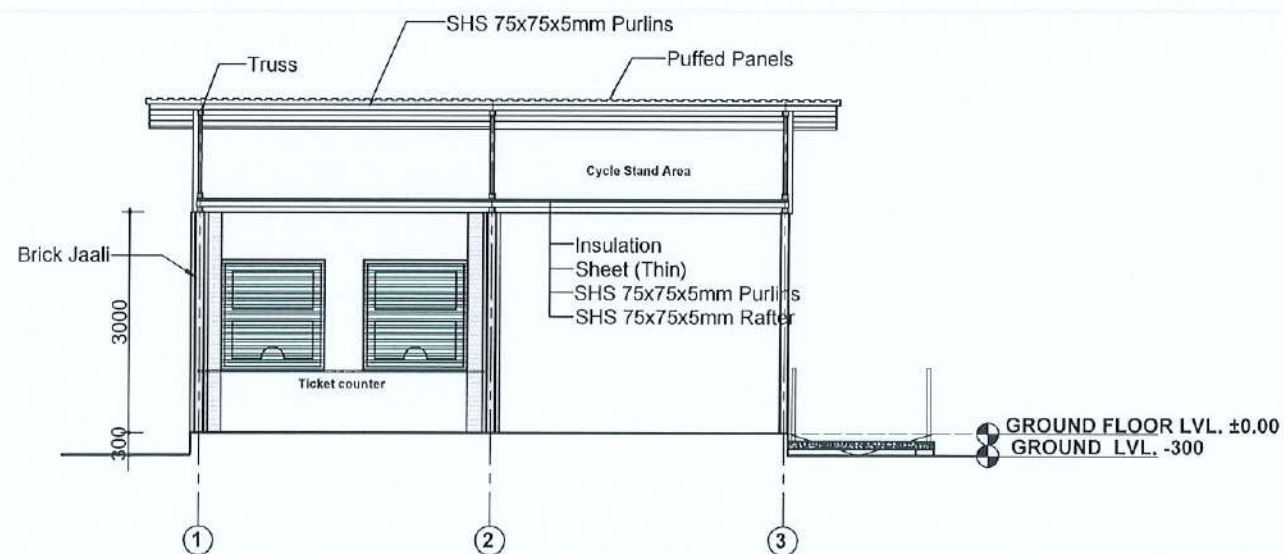


**SECTION AT X-X**  
Scale: 1:100




**ELEVATION 1**  
Scale: 1:100




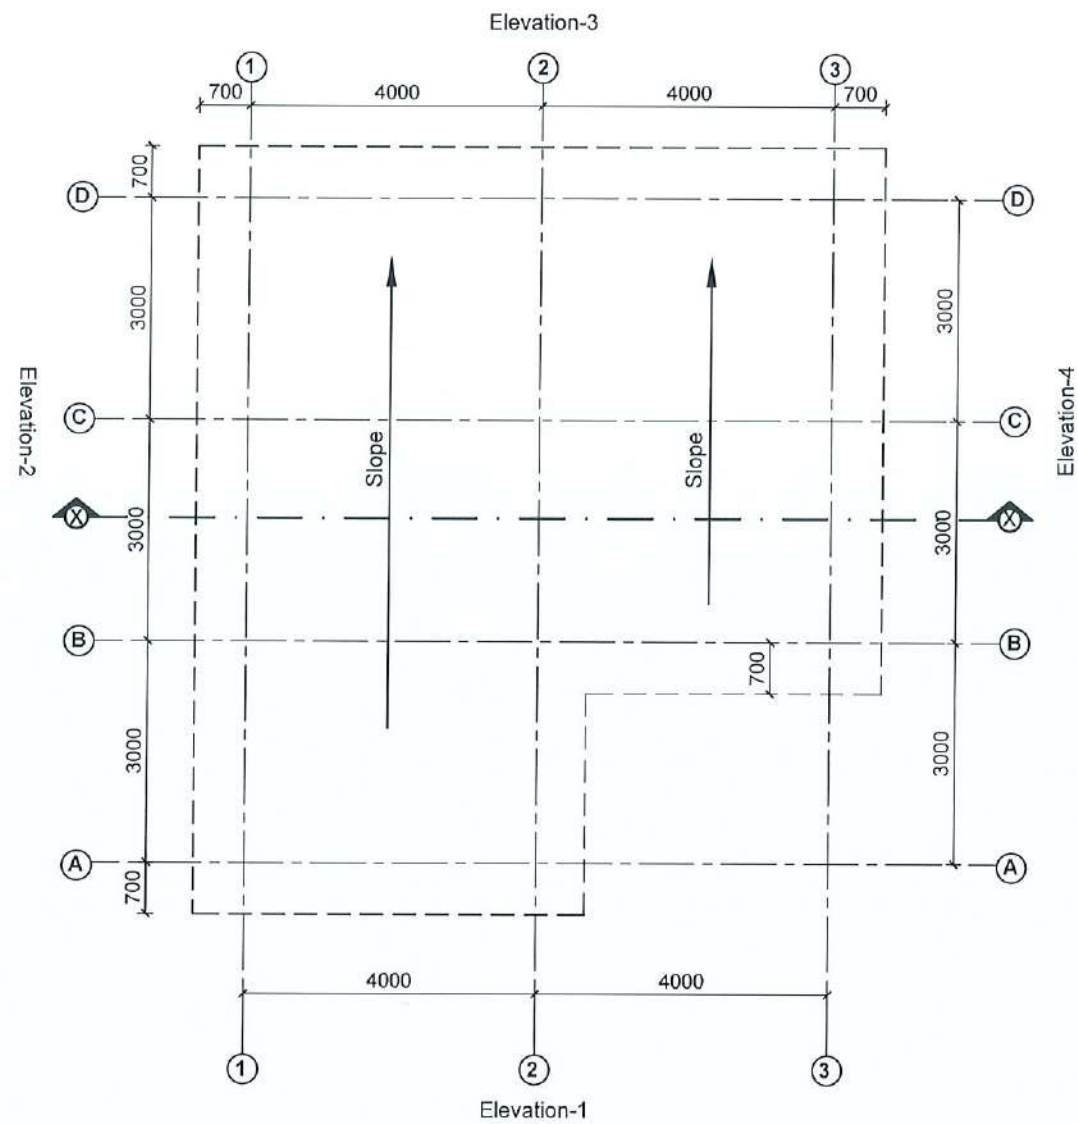


ROOF PLAN  
(CYCLE RENTAL)  
Scale: 1:100

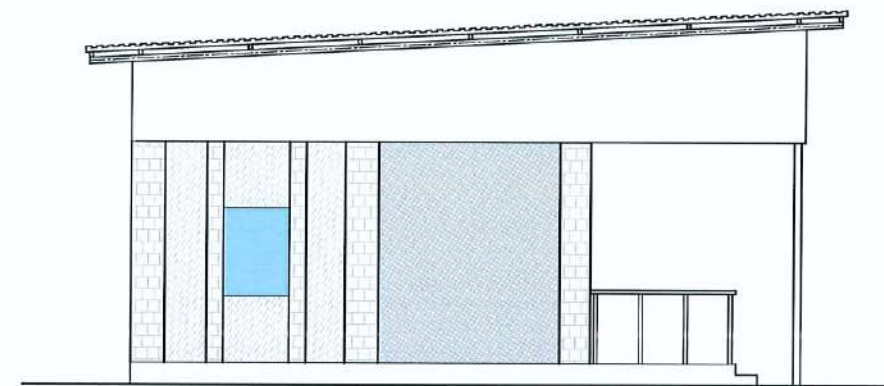

ELEVATION 2  
Scale: 1:100

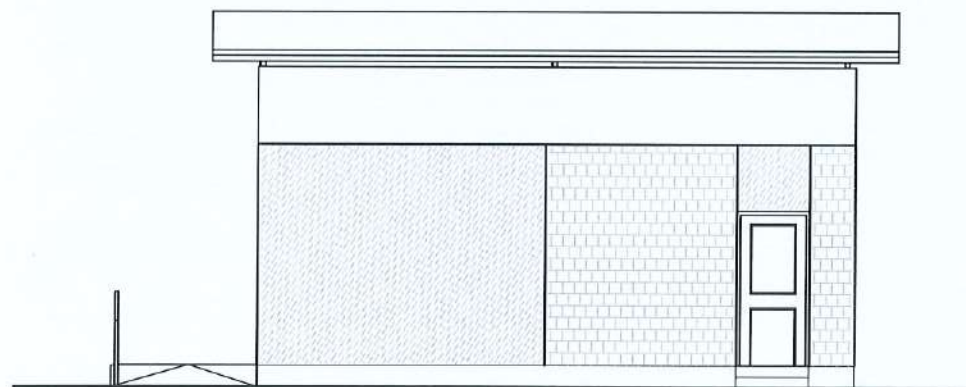

ELEVATION 3  
Scale: 1:100

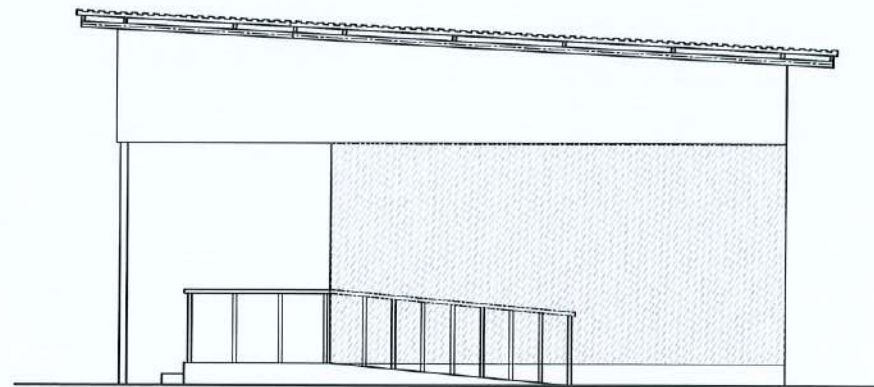

ELEVATION 4  
Scale: 1:100

CLIENT:



Department of Urban Development &  
Building Construction (DUDBC)  
Urban Resilience and Livability Improvement Project  
(URLIP)  
Project Coordination Office  
Babarmahal, Kathmandu, Nepal

PROJECT TITLE:

Danda River  
Corridor Development

NOTE:

The following drawings have been prepared in  
accordance with the Final DPR of Western  
Urban Corridor Development Project Report

ISSUES & REVISIONS:

| NO. | DATE      | REVISION |
|-----|-----------|----------|
| 1   | June 2026 | First    |
|     |           |          |
|     |           |          |

SHEET TITLE: ZONE A

CYCLE RENTAL DETAIL

SITE INFORMATION:

NAME: Danda River Corridor

AREA: 109294 sq meters

LOCATION: Siddharthanagar Municipality

| CONSULTANT                                    | CLIENT       |
|-----------------------------------------------|--------------|
| Team Leader:<br>Dr.Er.Madhav Narayan Shrestha | Approved By: |
| Reviewed By:<br>Ar. Shristee Shrestha         |              |

Design Revision by:

SUPERVISION & DESIGN CONSULTANT (SDC)

Building Design Authority(P) Ltd.- BN- UDAYA JV




PAPER SIZE: A3

SCALE: 1:100


DATE: June 2026

SHEET NO: A-001




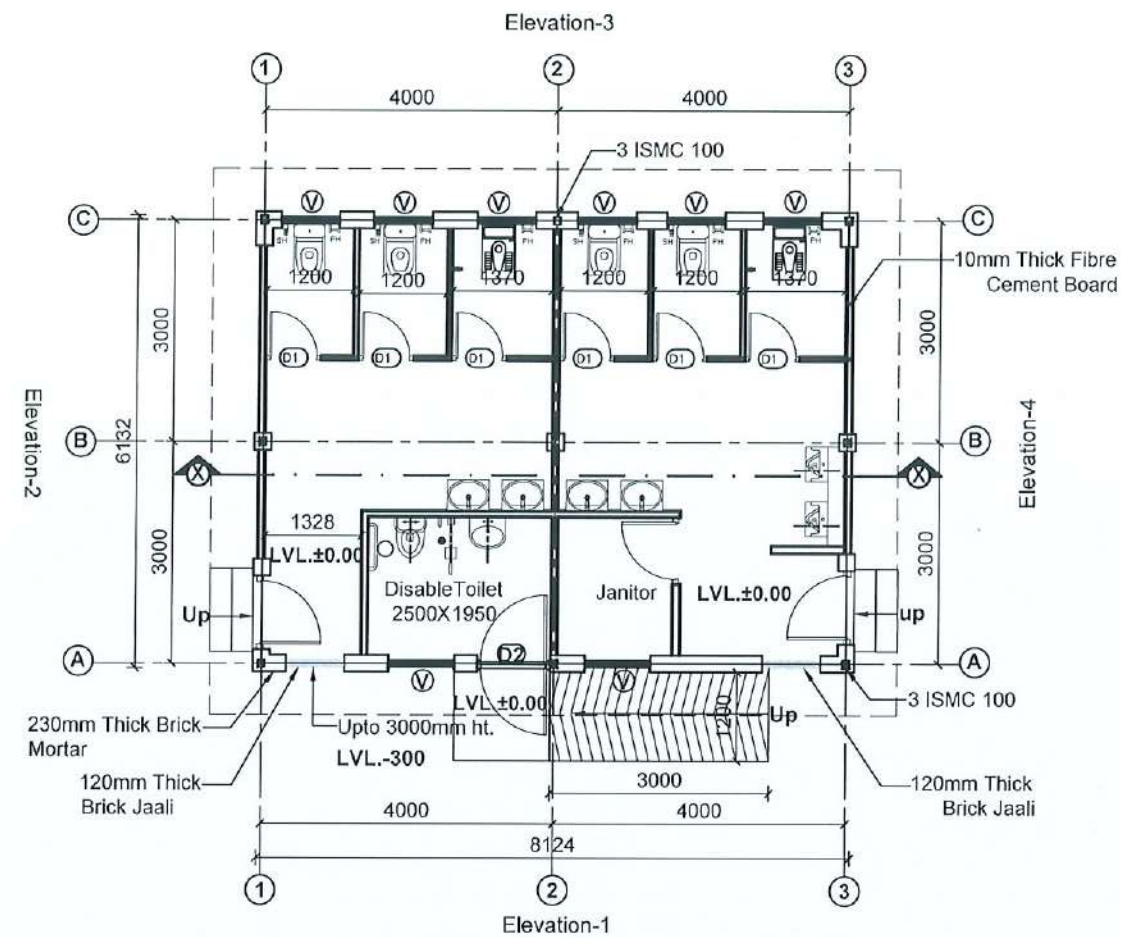

**GROUND FLOOR PLAN  
(TOILET)**  
Scale: 1:100

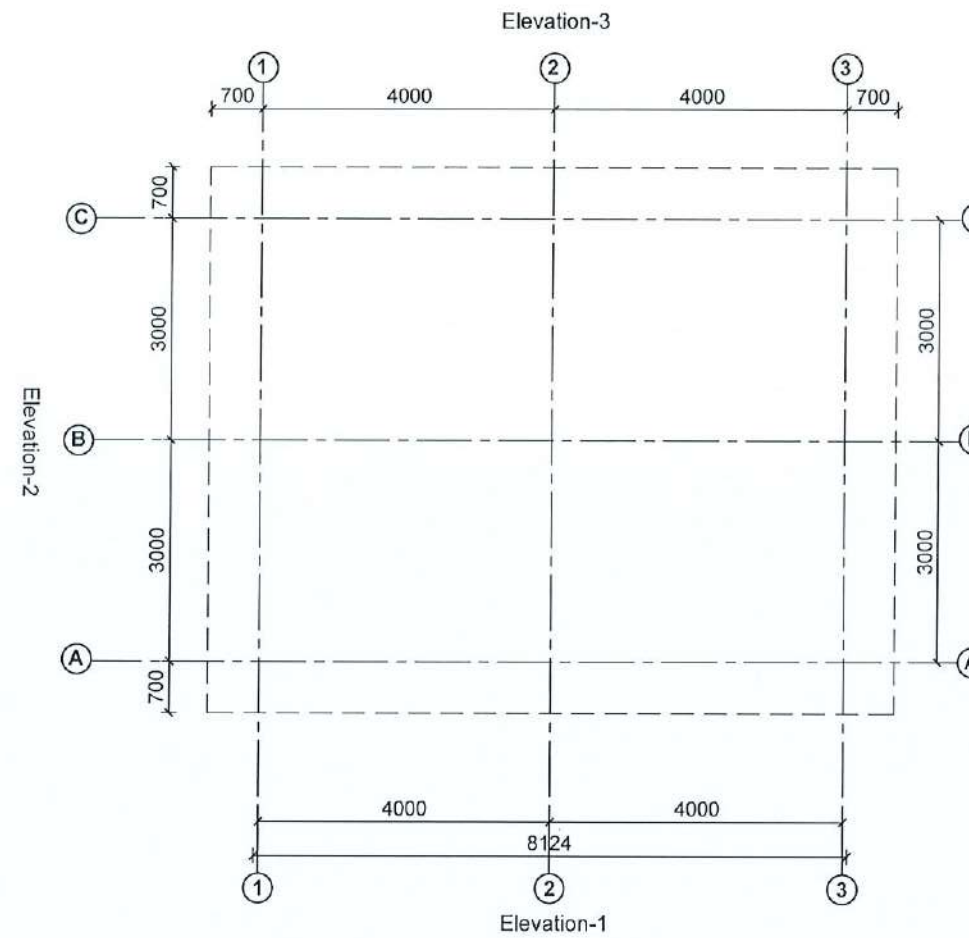

**ROOF PLAN  
(TOILET)**  
Scale: 1:100

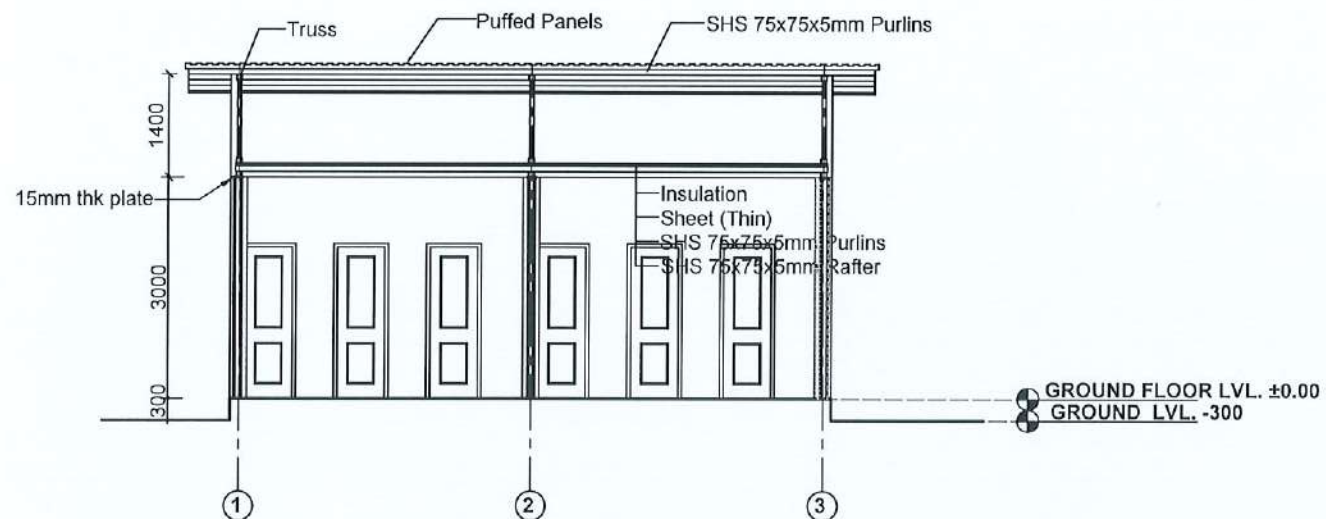

**SECTION AT X-X**  
Scale: 1:100

#### CLIENT:



Department of Urban Development &  
Building Construction (DUDBC)  
Urban Resilience and Livability Improvement Project  
(URLIP)  
Project Coordination Office  
Babarmahal, Kathmandu, Nepal

#### PROJECT TITLE:

**Danda River  
Corridor Development**

#### NOTE:

The following drawings have been prepared in  
accordance with the Final DPR of Western  
Urban Corridor Development Project Report

#### ISSUES & REVISIONS:

| NO. | DATE      | REVISION |
|-----|-----------|----------|
| 1   | June 2026 | First    |
|     |           |          |
|     |           |          |

**SHEET TITLE:** ZONE A  
TOILET BLOCK DETAIL

#### SITE INFORMATION:

NAME: Danda River Corridor

AREA: 109294 sq meters

LOCATION: Siddharthanagar Municipality

| CONSULTANT                                    | CLIENT       |
|-----------------------------------------------|--------------|
| Team Leader:<br>Dr.Er.Madhav Narayan Shrestha | Approved By: |
| Reviewed By:<br>Ar. Shristee Shrestha         |              |

Design Revision by:

**SUPERVISION & DESIGN CONSULTANT (SDC)**

Building Design Authority(P) Ltd.- BN- UDAYA JV




PAPER SIZE: A3

SCALE: 1:100


DATE: June 2026

SHEET NO: A-002




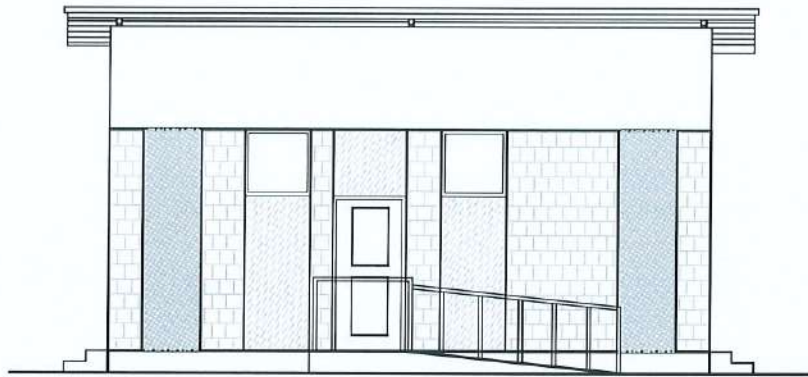

**ELEVATION 1**  
Scale: 1:100

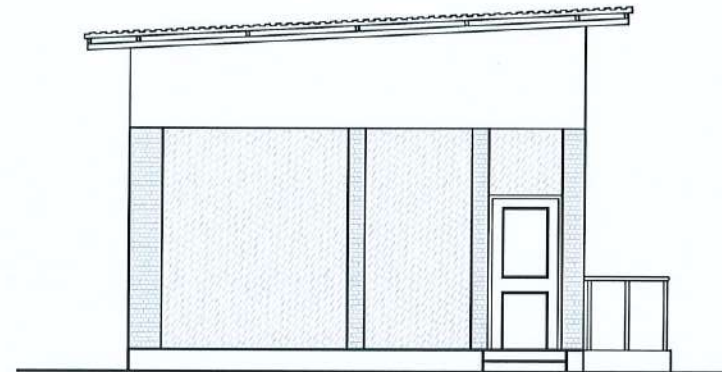

**ELEVATION 2**  
Scale: 1:100

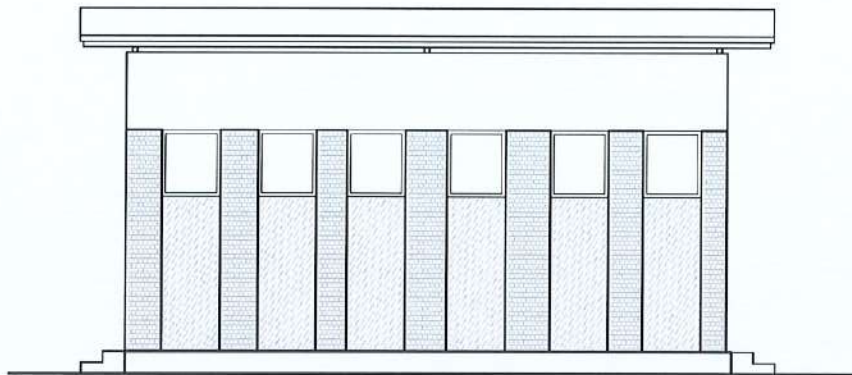

**ELEVATION 3**  
Scale: 1:100



**ELEVATION 4**  
Scale: 1:100

**CLIENT:**



Department of Urban Development &  
Building Construction (DUDBC)  
Urban Resilience and Livability Improvement Project  
(URLIP)  
Project Coordination Office  
Babarmahal, Kathmandu, Nepal

**PROJECT TITLE:**

**Danda River  
Corridor Development**

**NOTE:**

The following drawings have been prepared in  
accordance with the Final DPR of Western  
Urban Corridor Development Project Report

**ISSUES & REVISIONS:**

| NO. | DATE      | REVISION |
|-----|-----------|----------|
| 1   | June 2026 | First    |
|     |           |          |
|     |           |          |

**SHEET TITLE:** ZONE A  
TOILET BLOCK DETAIL

**SITE INFORMATION:**

NAME: Danda River Corridor

AREA: 109294 sq meters

LOCATION: Siddharthanagar Municipality

| CONSULTANT                                    | CLIENT       |
|-----------------------------------------------|--------------|
| Team Leader:<br>Dr.Er.Madhav Narayan Shrestha | Approved By: |
| Reviewed By:<br>Ar. Shristee Shrestha         |              |

**Design Revision by:**

**SUPERVISION & DESIGN CONSULTANT (SDC)**  
Building Design Authority(P) Ltd.- BN- UDAYA JV




PAPER SIZE: A3

SCALE: 1:100


DATE: June 2026

SHEET NO: A-002




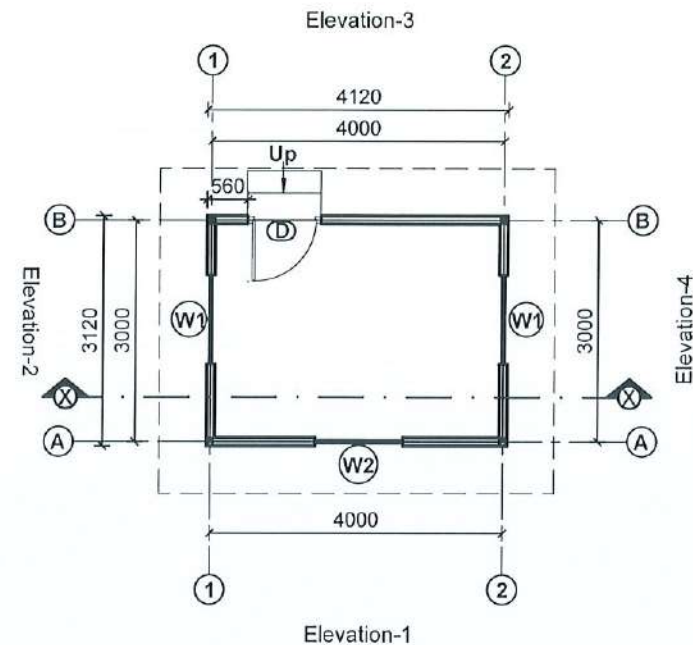


**GROUND FLOOR PLAN**  
(ELECTRICAL ROOM)  
Scale: 1:100

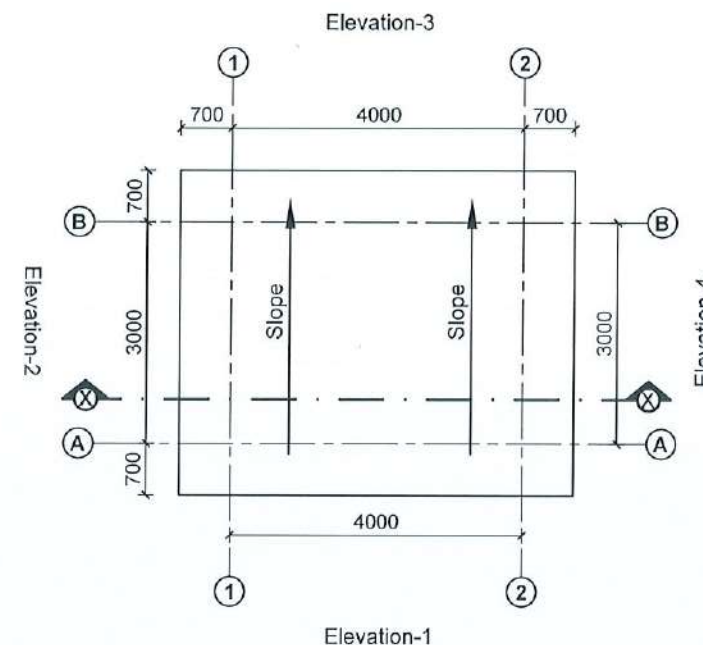


**ROOF PLAN**  
(ELECTRICAL ROOM)  
Scale: 1:100

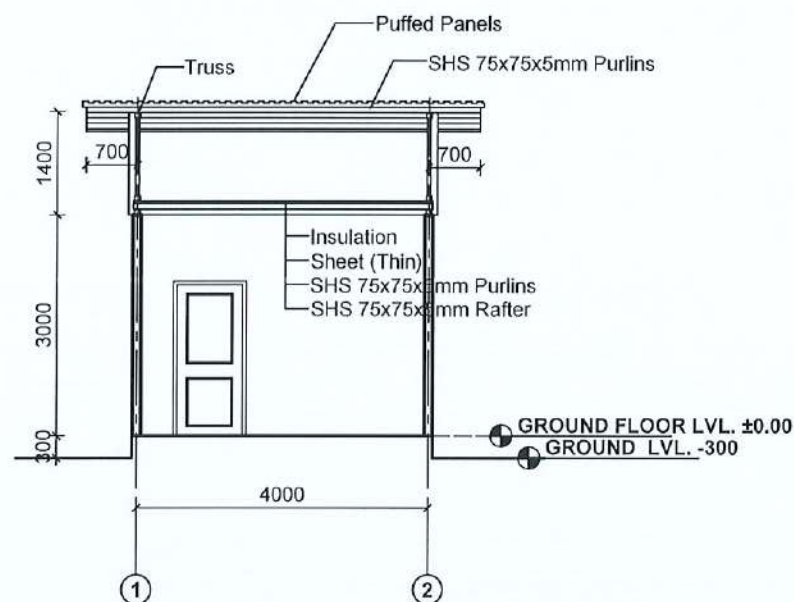


**SECTION AT X-X**  
Scale: 1:100

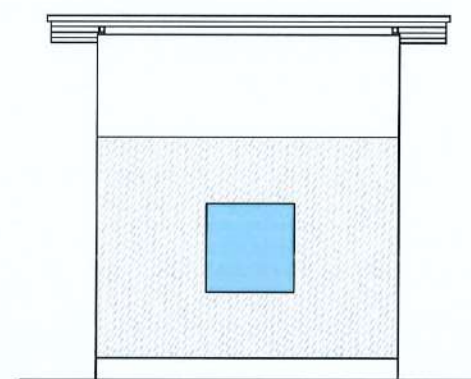


**ELEVATION 1**  
Scale: 1:100

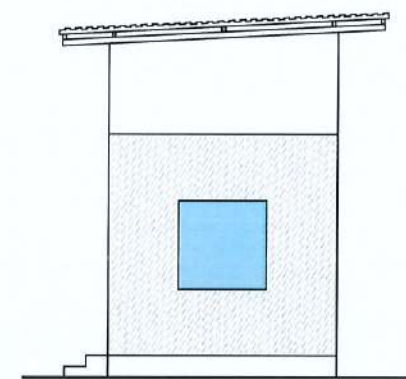

**ELEVATION 2**  
Scale: 1:100

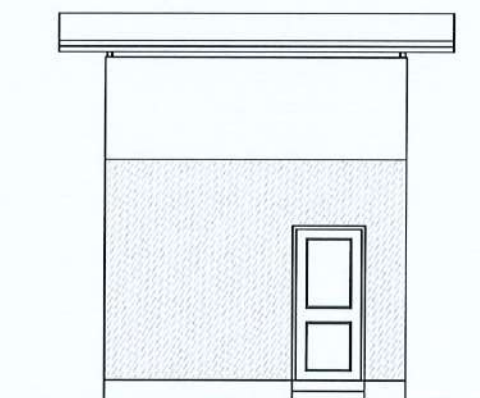

**ELEVATION 3**  
Scale: 1:100

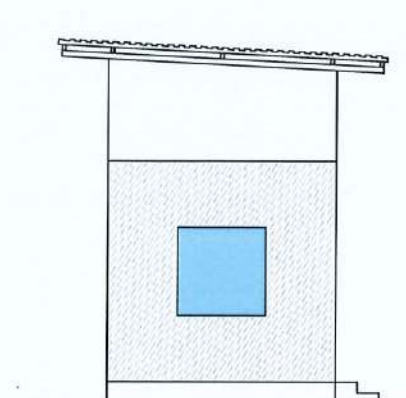

**ELEVATION 4**  
Scale: 1:100

**CLIENT:**



Department of Urban Development &  
Building Construction (DUDBC)  
Urban Resilience and Livability Improvement Project  
(URLIP)  
Project Coordination Office  
Babarmahal, Kathmandu, Nepal

**PROJECT TITLE:**

**Danda River  
Corridor Development**

**NOTE:**

The following drawings have been prepared in  
accordance with the Final DPR of Western  
Urban Corridor Development Project Report

**ISSUES & REVISIONS:**

| NO. | DATE      | REVISION |
|-----|-----------|----------|
| 1   | June 2026 | First    |
|     |           |          |
|     |           |          |

**SHEET TITLE:** ZONE A  
ELECTRICAL ROOM DETAIL

**SITE INFORMATION:**

NAME: Danda River Corridor

AREA: 109294 sq meters

LOCATION: Siddharthanagar Municipality

| CONSULTANT                                    | CLIENT       |
|-----------------------------------------------|--------------|
| Team Leader:<br>Dr.Er.Madhav Narayan Shrestha | Approved By: |
| Reviewed By:<br>Ar. Shristee Shrestha         |              |

**Design Revision by:**

**SUPERVISION & DESIGN CONSULTANT (SDC)**

Building Design Authority(P) Ltd.- BN- UDAYA JV



PAPER SIZE: A3

SCALE: 1:100

DATE: June 2026

SHEET NO: A-003



**CLIENT:**



Department of Urban Development &  
Building Construction (DUDBC)  
Urban Resilience and Livability Improvement Project  
(URLIP)  
Project Coordination Office  
Babarmahal, Kathmandu, Nepal

**PROJECT TITLE:**

**Danda River  
Corridor Development**

**NOTE:**

The following drawings have been prepared in  
accordance with the Final DPR of Western  
Urban Corridor Development Project Report

**ISSUES & REVISIONS:**

| NO. | DATE      | REVISION |
|-----|-----------|----------|
| 1   | June 2026 | First    |
|     |           |          |
|     |           |          |

**SHEET TITLE: ZONE A  
OPERATIONAL ROOM DETAIL**

**SITE INFORMATION:**

NAME: Danda River Corridor

AREA: 109294 sq meters

LOCATION: Siddharthanagar Municipality

| CONSULTANT                                    | CLIENT       |
|-----------------------------------------------|--------------|
| Team Leader:<br>Dr.Er.Madhav Narayan Shrestha | Approved By: |
| Reviewed By:<br>Ar. Shristee Shrestha         |              |

**Design Revision by:**

**SUPERVISION & DESIGN CONSULTANT (SDC)**

Building Design Authority(P) Ltd.- BN- UDAYA JV




PAPER SIZE: A3


SCALE: 1:100

DATE: June 2026


SHEET NO: L-004

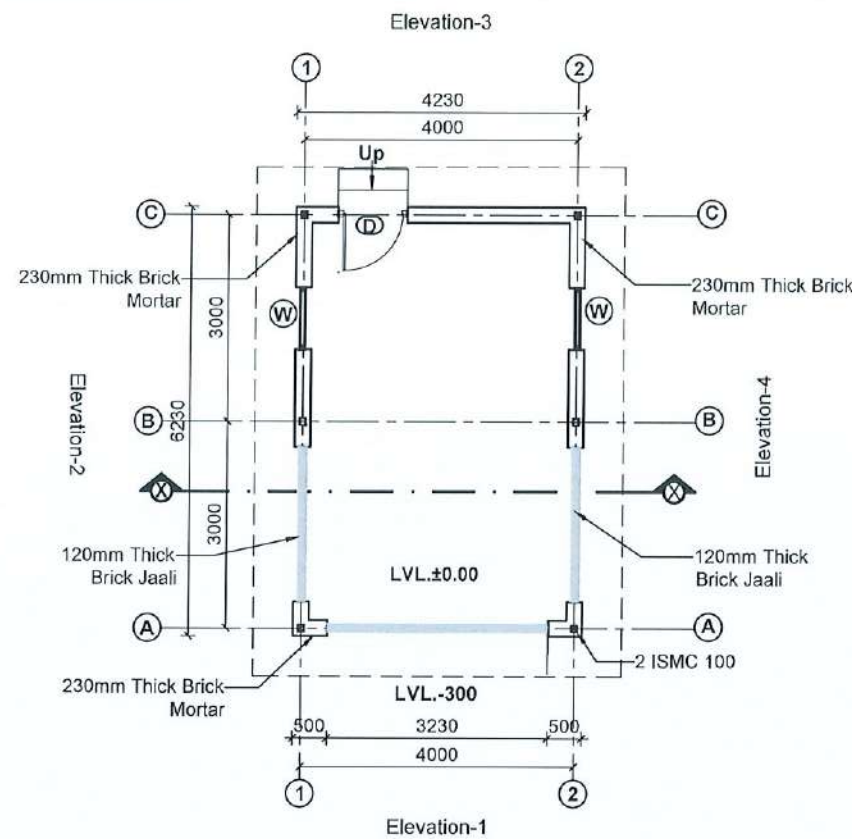


**GROUND FLOOR PLAN  
(OPERATIONAL ROOM)**  
Scale: 1:100

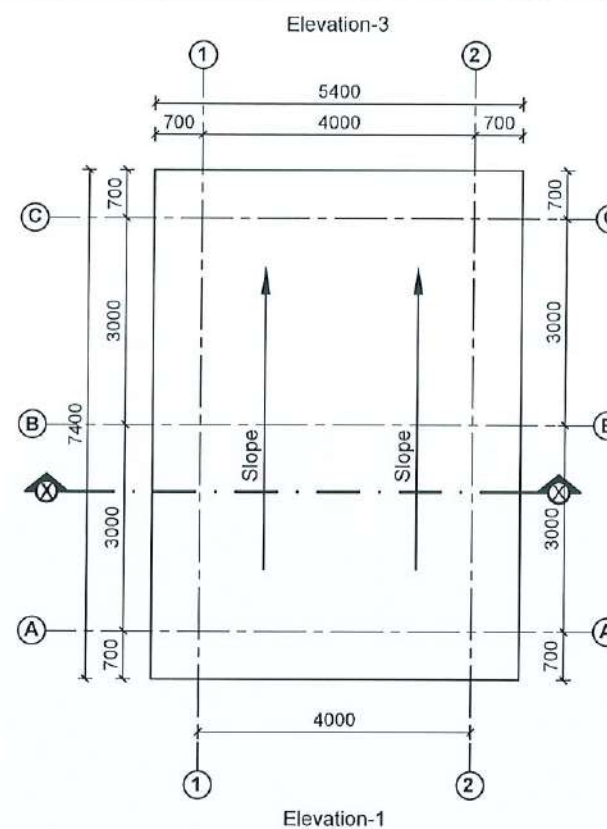


**ROOF PLAN  
(OPERATIONAL ROOM)**  
Scale: 1:100

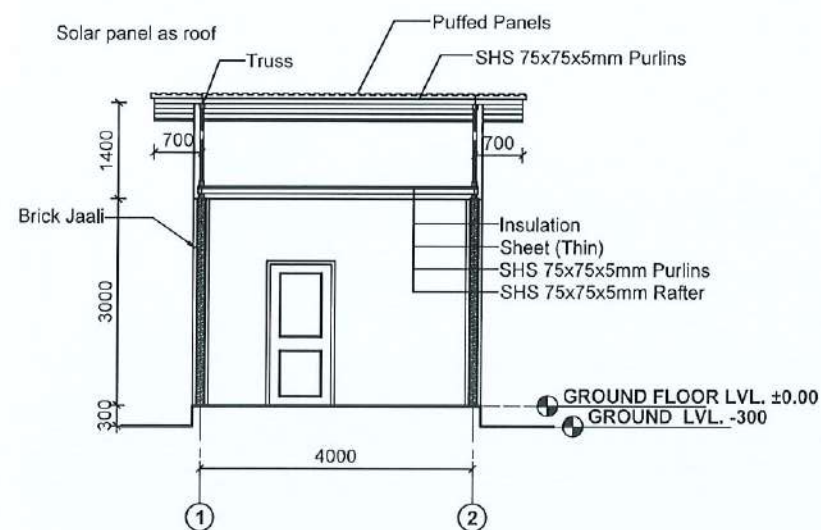


**SECTION AT X-X**  
Scale: 1:100

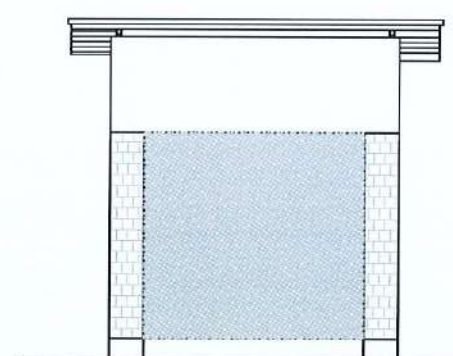


**ELEVATION 1**  
Scale: 1:100

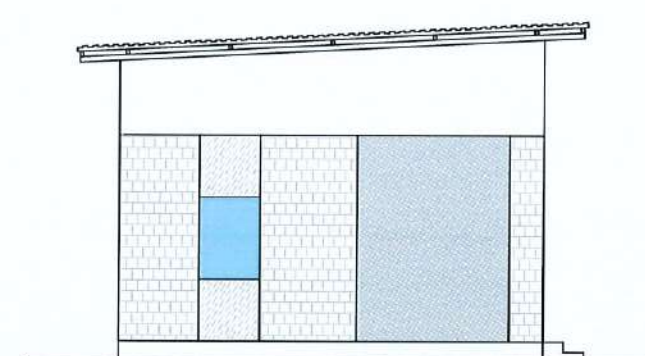

**ELEVATION 2**  
Scale: 1:100

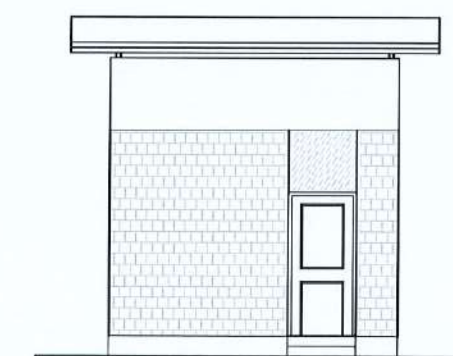


**ELEVATION 3**  
Scale: 1:100

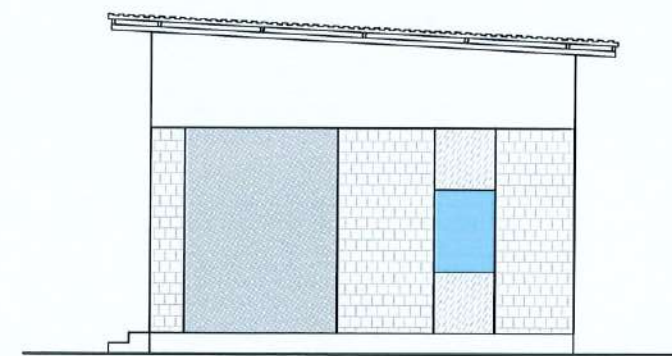


**ELEVATION 4**  
Scale: 1:100



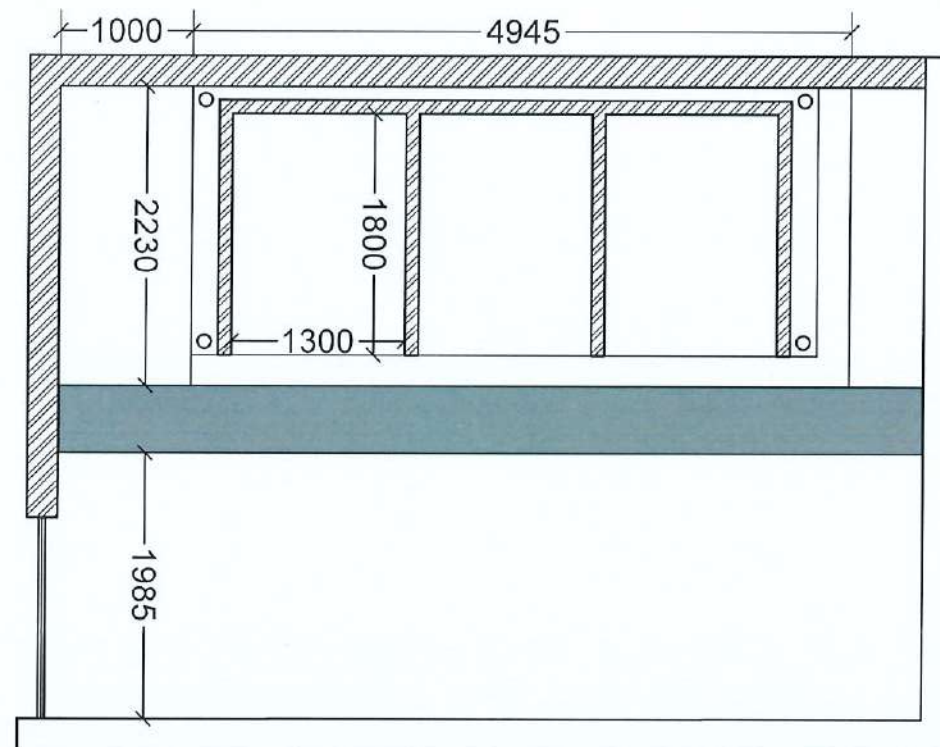

**COMPOST BLOCK PLAN**  
**SCALE=1:75**

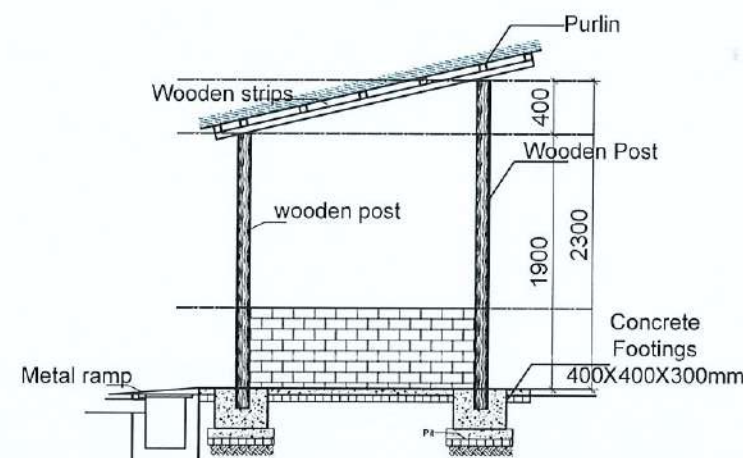

**COMPOST BLOCK PLAN**  
**SCALE=1:50**

**CLIENT:**  

 Department of Urban Development & Building Construction (DUDBC)  
 Urban Resilience and Livability Improvement Project (URLIP)  
 Project Coordination Office  
 Babarmahal, Kathmandu, Nepal

**PROJECT TITLE:**  
**Danda River**  
**Corridor Development**

**NOTE:**  
 The following drawings have been prepared in accordance with the Final DPR of Western Urban Corridor Development Project Report

**ISSUES & REVISIONS:**

| NO. | DATE      | REVISION |
|-----|-----------|----------|
| 1   | June 2026 | First    |
|     |           |          |
|     |           |          |

**SHEET TITLE: COMPOST BLOCK**

**SITE INFORMATION:**

NAME: Danda River Corridor

AREA: 109294 sq meters

LOCATION: Siddharthanagar Municipality

| CONSULTANT                                    | CLIENT       |
|-----------------------------------------------|--------------|
| Team Leader:<br>Dr.Er.Madhav Narayan Shrestha | Approved By: |
| Reviewed By:<br>Ar. Shristee Shrestha         |              |

**Design Revision by:**

**SUPERVISION & DESIGN CONSULTANT (SDC)**

Building Design Authority(P) Ltd.- BN- UDAYA JV



PAPER SIZE: A3

SCALE: 1:100

DATE: June 2026

SHEET NO: AR-005



CLIENT:  
Department of Urban Development & Building Construction (DUDBC)  
Urban Resilience and Livability Improvement Project (URLIP)  
Project Coordination Office  
Babarmahal, Kathmandu, Nepal

PROJECT TITLE:  
**Danda River Corridor Development**

NOTE:  
The following drawings have been prepared in accordance with the Final DPR of Western Urban Corridor Development Project Report

ISSUES & REVISIONS:

| NO. | DATE      | REVISION |
|-----|-----------|----------|
| 1   | June 2026 | First    |
|     |           |          |
|     |           |          |

SHEET TITLE: ZONE A  
TICKET COUNTER DETAIL

SITE INFORMATION:

NAME: Danda River Corridor

AREA: 109294 sq meters

LOCATION: Siddharthanagar Municipality

| CONSULTANT                                    | CLIENT       |
|-----------------------------------------------|--------------|
| Team Leader:<br>Dr.Er.Madhav Narayan Shrestha | Approved By: |
| Reviewed By:<br>Ar. Shristee Shrestha         |              |

Design Revision by:

SUPERVISION & DESIGN CONSULTANT (SDC)

Building Design Authority(P) Ltd.- BN- UDAYA JV




PAPER SIZE: A3


SCALE: 1:100

DATE: June 2026


SHEET NO: L-060

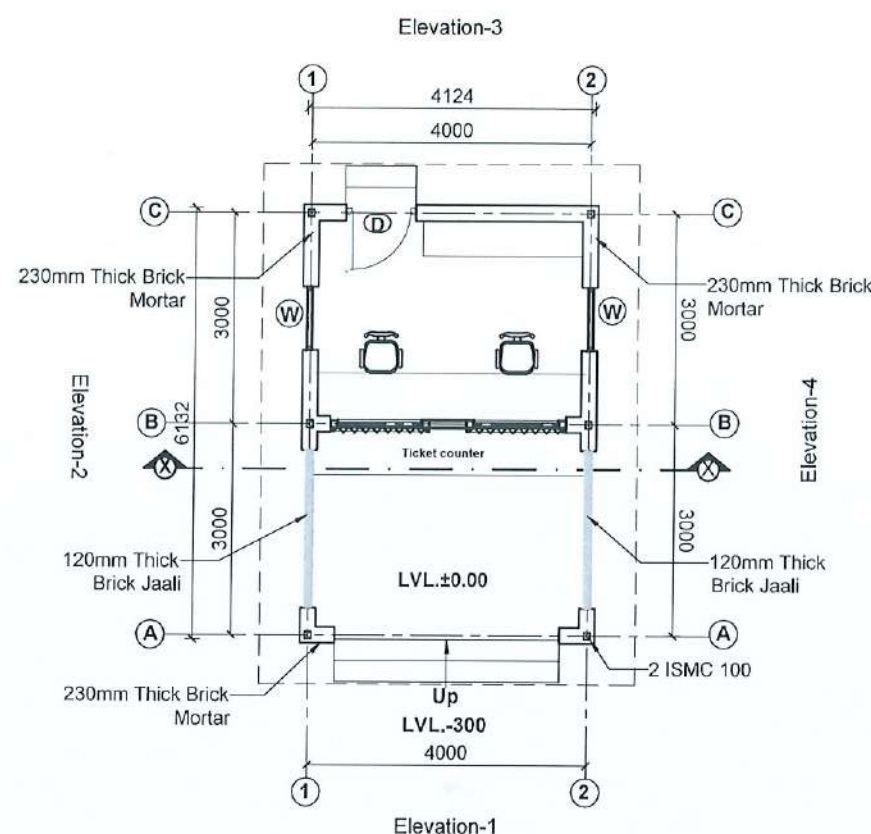

**GROUND FLOOR PLAN  
(TICKET COUNTER)**  
Scale: 1:100

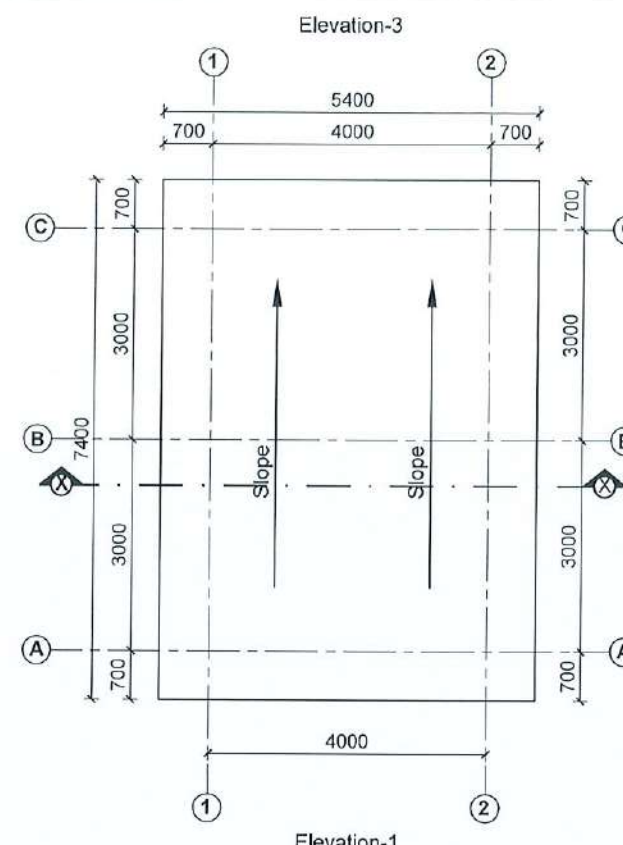


**ROOF PLAN  
(TICKET COUNTER)**  
Scale: 1:100

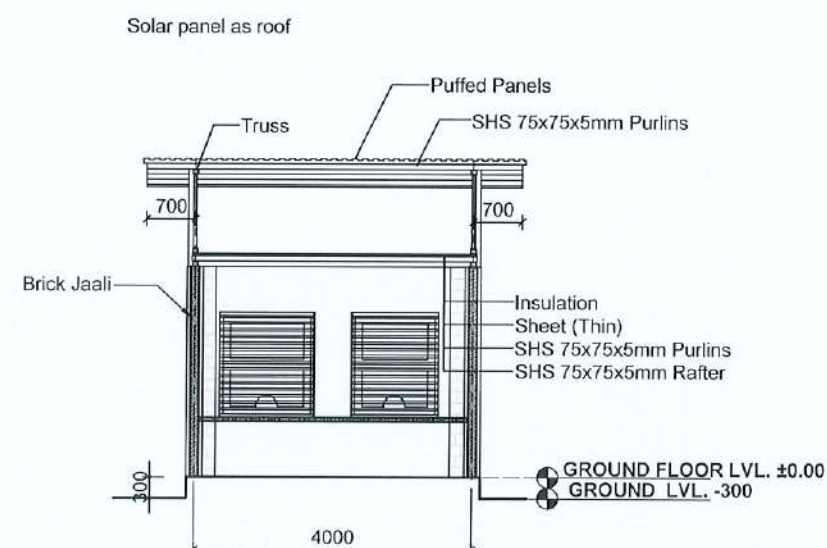


**SECTION AT B-B**  
Scale: 1:100




**ELEVATION 1**

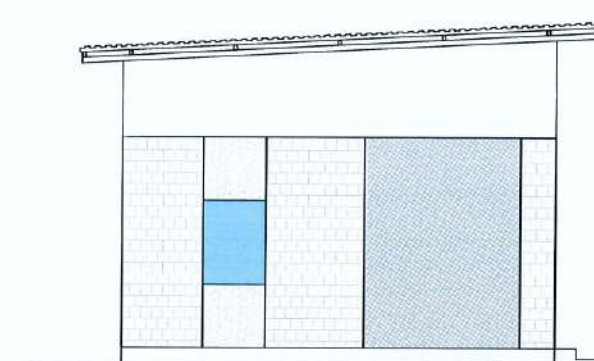

**ELEVATION 2**

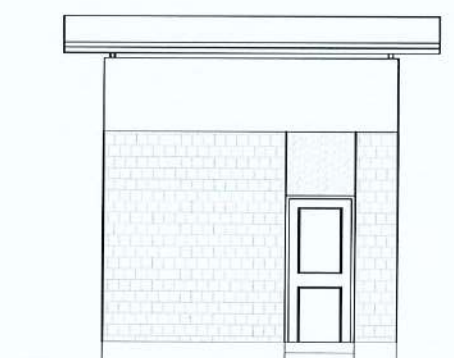

**ELEVATION 3**

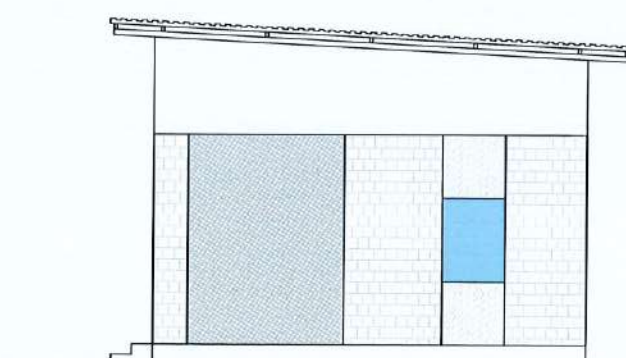


**ELEVATION 4**




# BRIDGE DRAWINGS




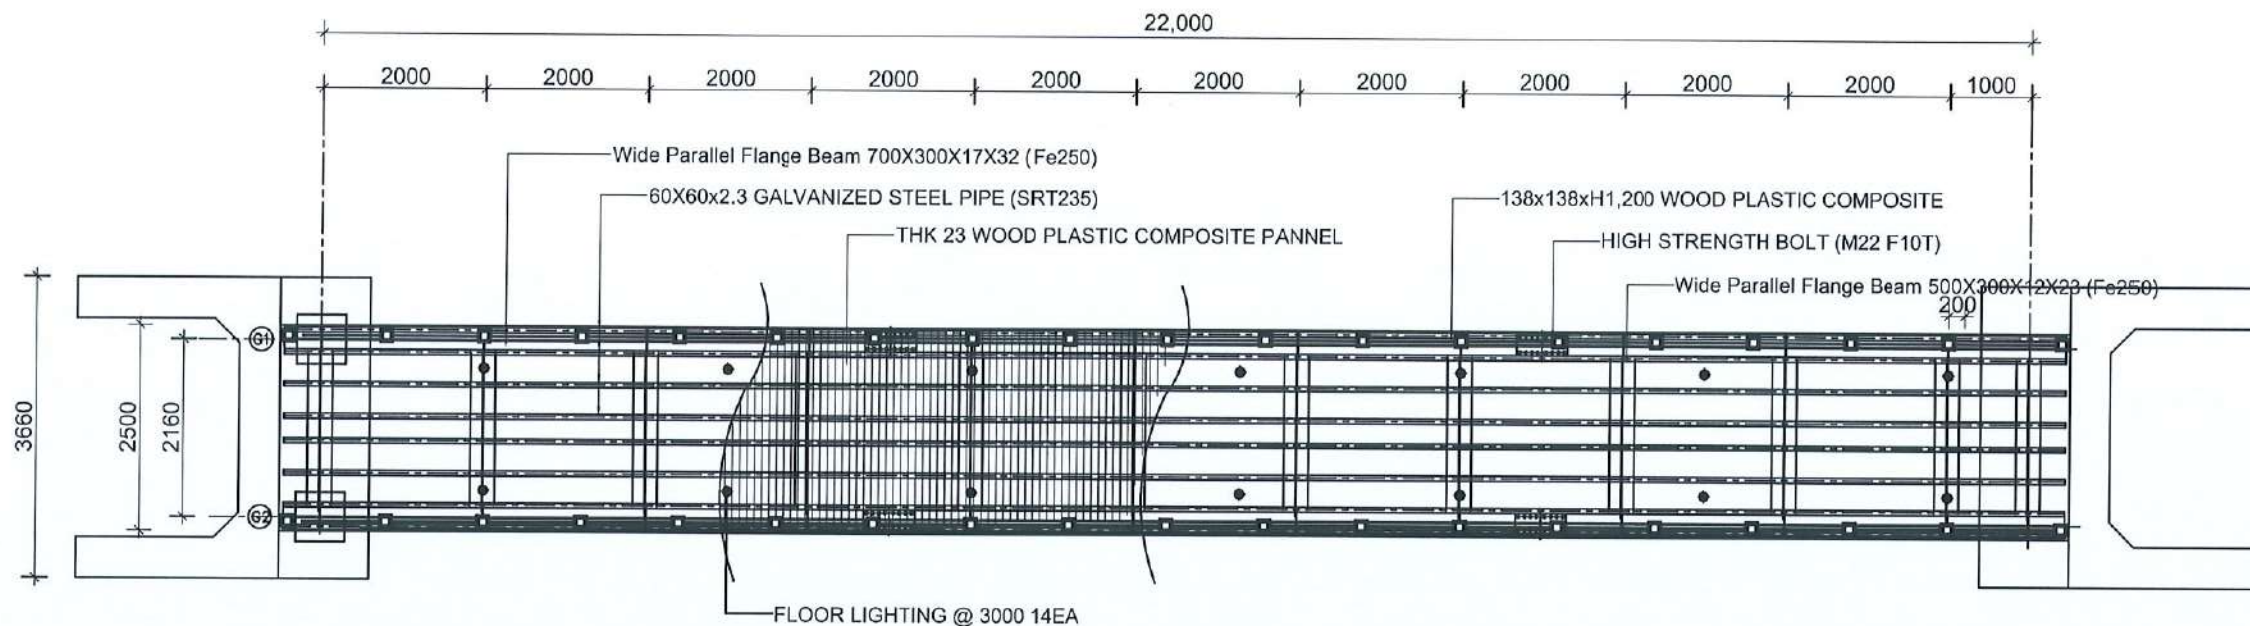

**PLAN  
(BRIDGE)**

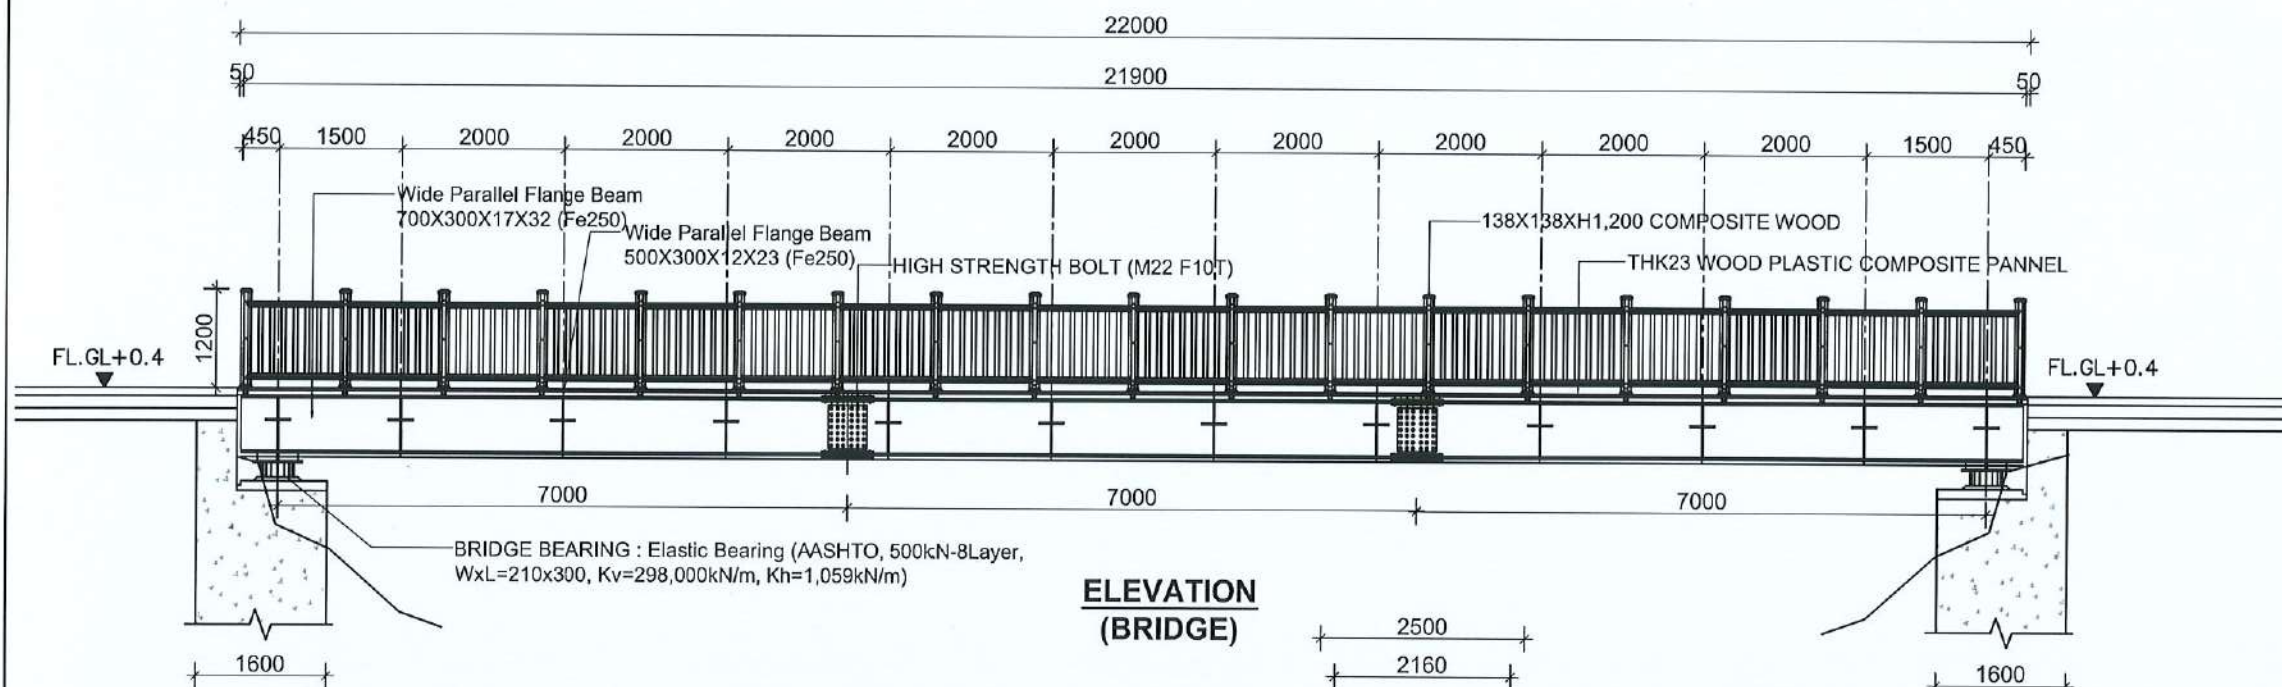

**ELEVATION  
(BRIDGE)**

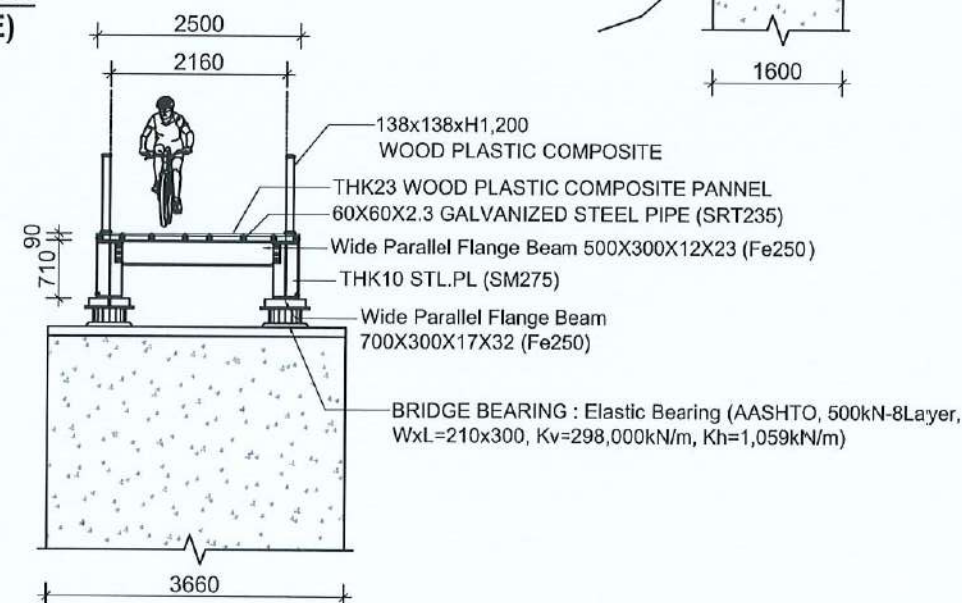

**CROSS SECTION  
(BRIDGE)**

**CLIENT:**



Department of Urban Development & Building Construction (DUDBC)  
Urban Resilience and Livability Improvement Project (URLIP)  
Project Coordination Office  
Babarmahal, Kathmandu, Nepal

**PROJECT TITLE:**

**Danda River  
Corridor Development**

**NOTE:**

The following drawings have been prepared in accordance with the Final DPR of Western Urban Corridor Development Project Report

**ISSUES & REVISIONS:**

| NO. | DATE      | REVISION |
|-----|-----------|----------|
| 1   | June 2026 | First    |

**SHEET TITLE: ZONE A  
BRIDGE DETAIL**

**SITE INFORMATION:**

NAME: Danda River Corridor

AREA: 109294 sq meters

LOCATION: Siddharthanagar Municipality

| CONSULTANT                                    | CLIENT       |
|-----------------------------------------------|--------------|
| Team Leader:<br>Dr.Er.Madhav Narayan Shrestha | Approved By: |
| Reviewed By:<br>Ar. Shristee Shrestha         |              |

**Design Revision by:**

**SUPERVISION & DESIGN CONSULTANT (SDC)**

Building Design Authority(P) Ltd. - BN- UDAYA JV  
DD-CV-BR3-01




PAPER SIZE: A3

SCALE: 1:90


DATE: June 2026

SHEET NO: B-001




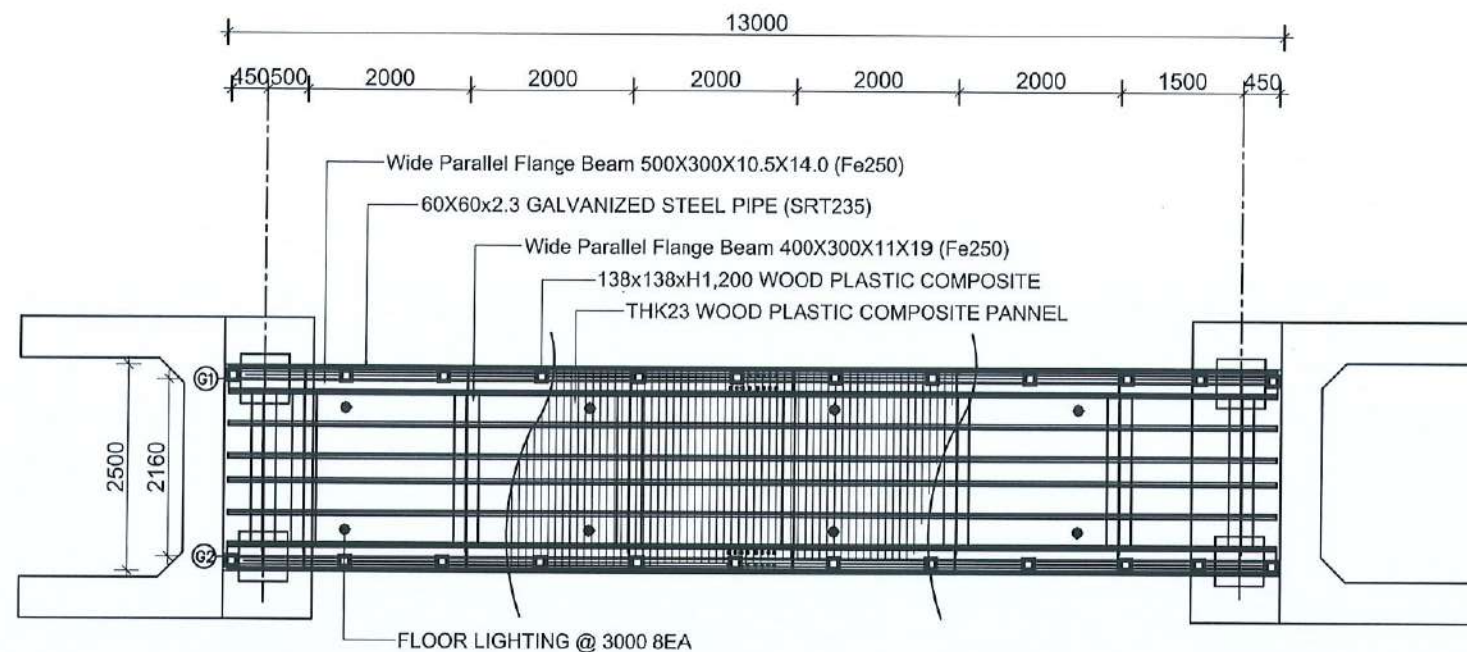

**PLAN  
(BRIDGE)**

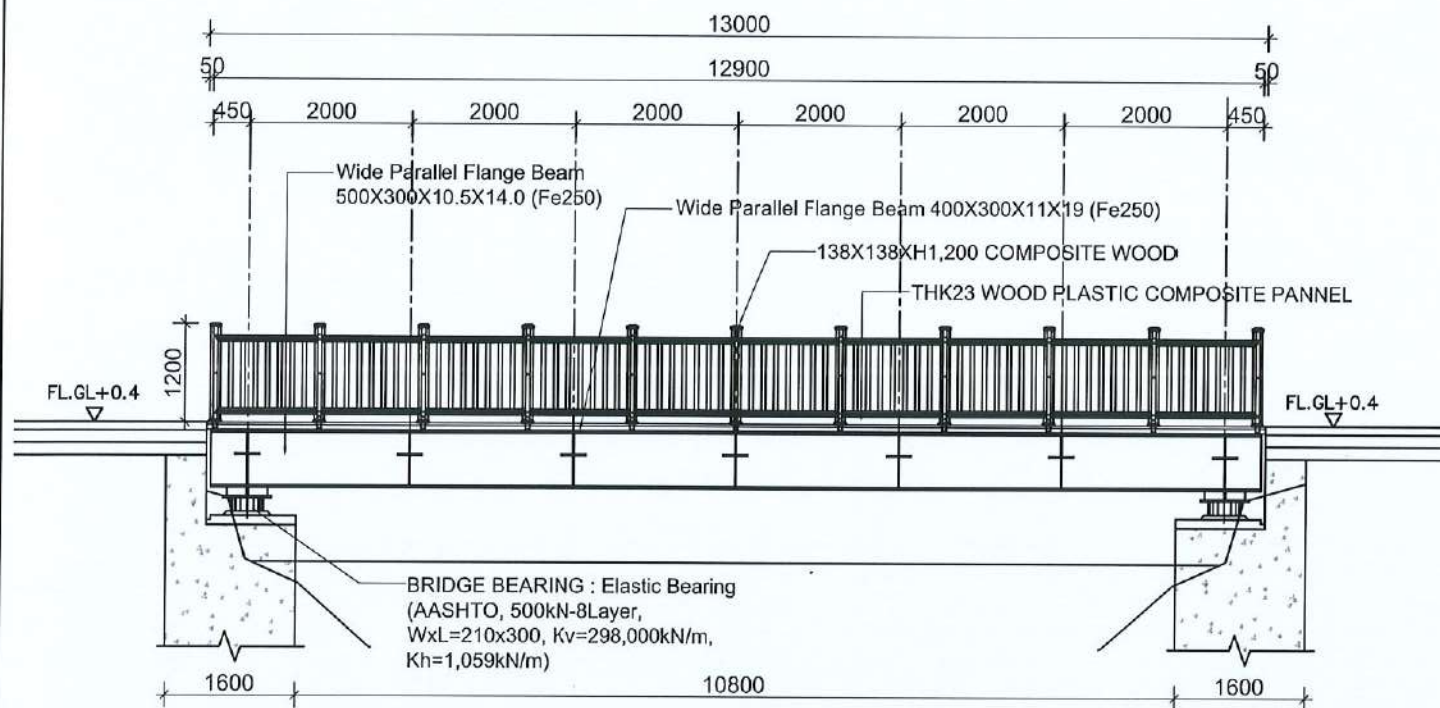

**ELEVATION  
(BRIDGE)**

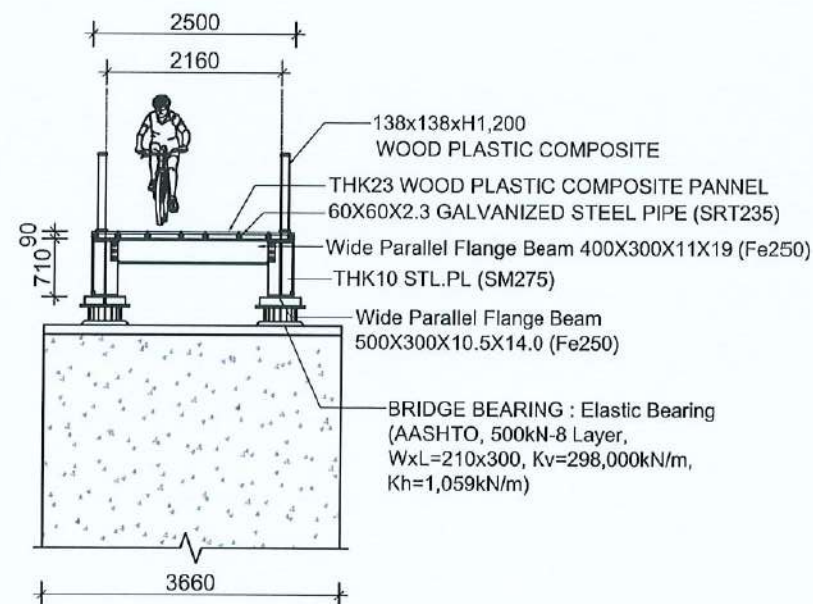

**CROSS SECTION  
(BRIDGE)**

**CLIENT:**



Department of Urban Development &  
Building Construction (DUDBC)  
Urban Resilience and Livability Improvement Project  
(URLIP)  
Project Coordination Office  
Babarmahal, Kathmandu, Nepal

**PROJECT TITLE:**

**Danda River  
Corridor Development**

**NOTE:**

The following drawings have been prepared in  
accordance with the Final DPR of Western  
Urban Corridor Development Project Report

**ISSUES & REVISIONS:**

| NO. | DATE      | REVISION |
|-----|-----------|----------|
| 1   | June 2026 | First    |

**SHEET TITLE: ZONE A  
BRIDGE DETAIL**

**SITE INFORMATION:**

NAME: Danda River Corridor

AREA: 109294 sq meters

LOCATION: Siddharthanagar Municipality

| CONSULTANT                                    | CLIENT       |
|-----------------------------------------------|--------------|
| Team Leader:<br>Dr.Er.Madhav Narayan Shrestha | Approved By: |
| Reviewed By:<br>Ar. Shristee Shrestha         |              |

**Design Revision by:**

**SUPERVISION & DESIGN CONSULTANT (SDC)**

Building Design Authority(P) Ltd.- BN- UDAYA JV  
DD-CV-BR3-01



PAPER SIZE: A3

SCALE: 1:90


DATE: June 2026

SHEET NO: B-002






# **DRAINAGE DRAWINGS**



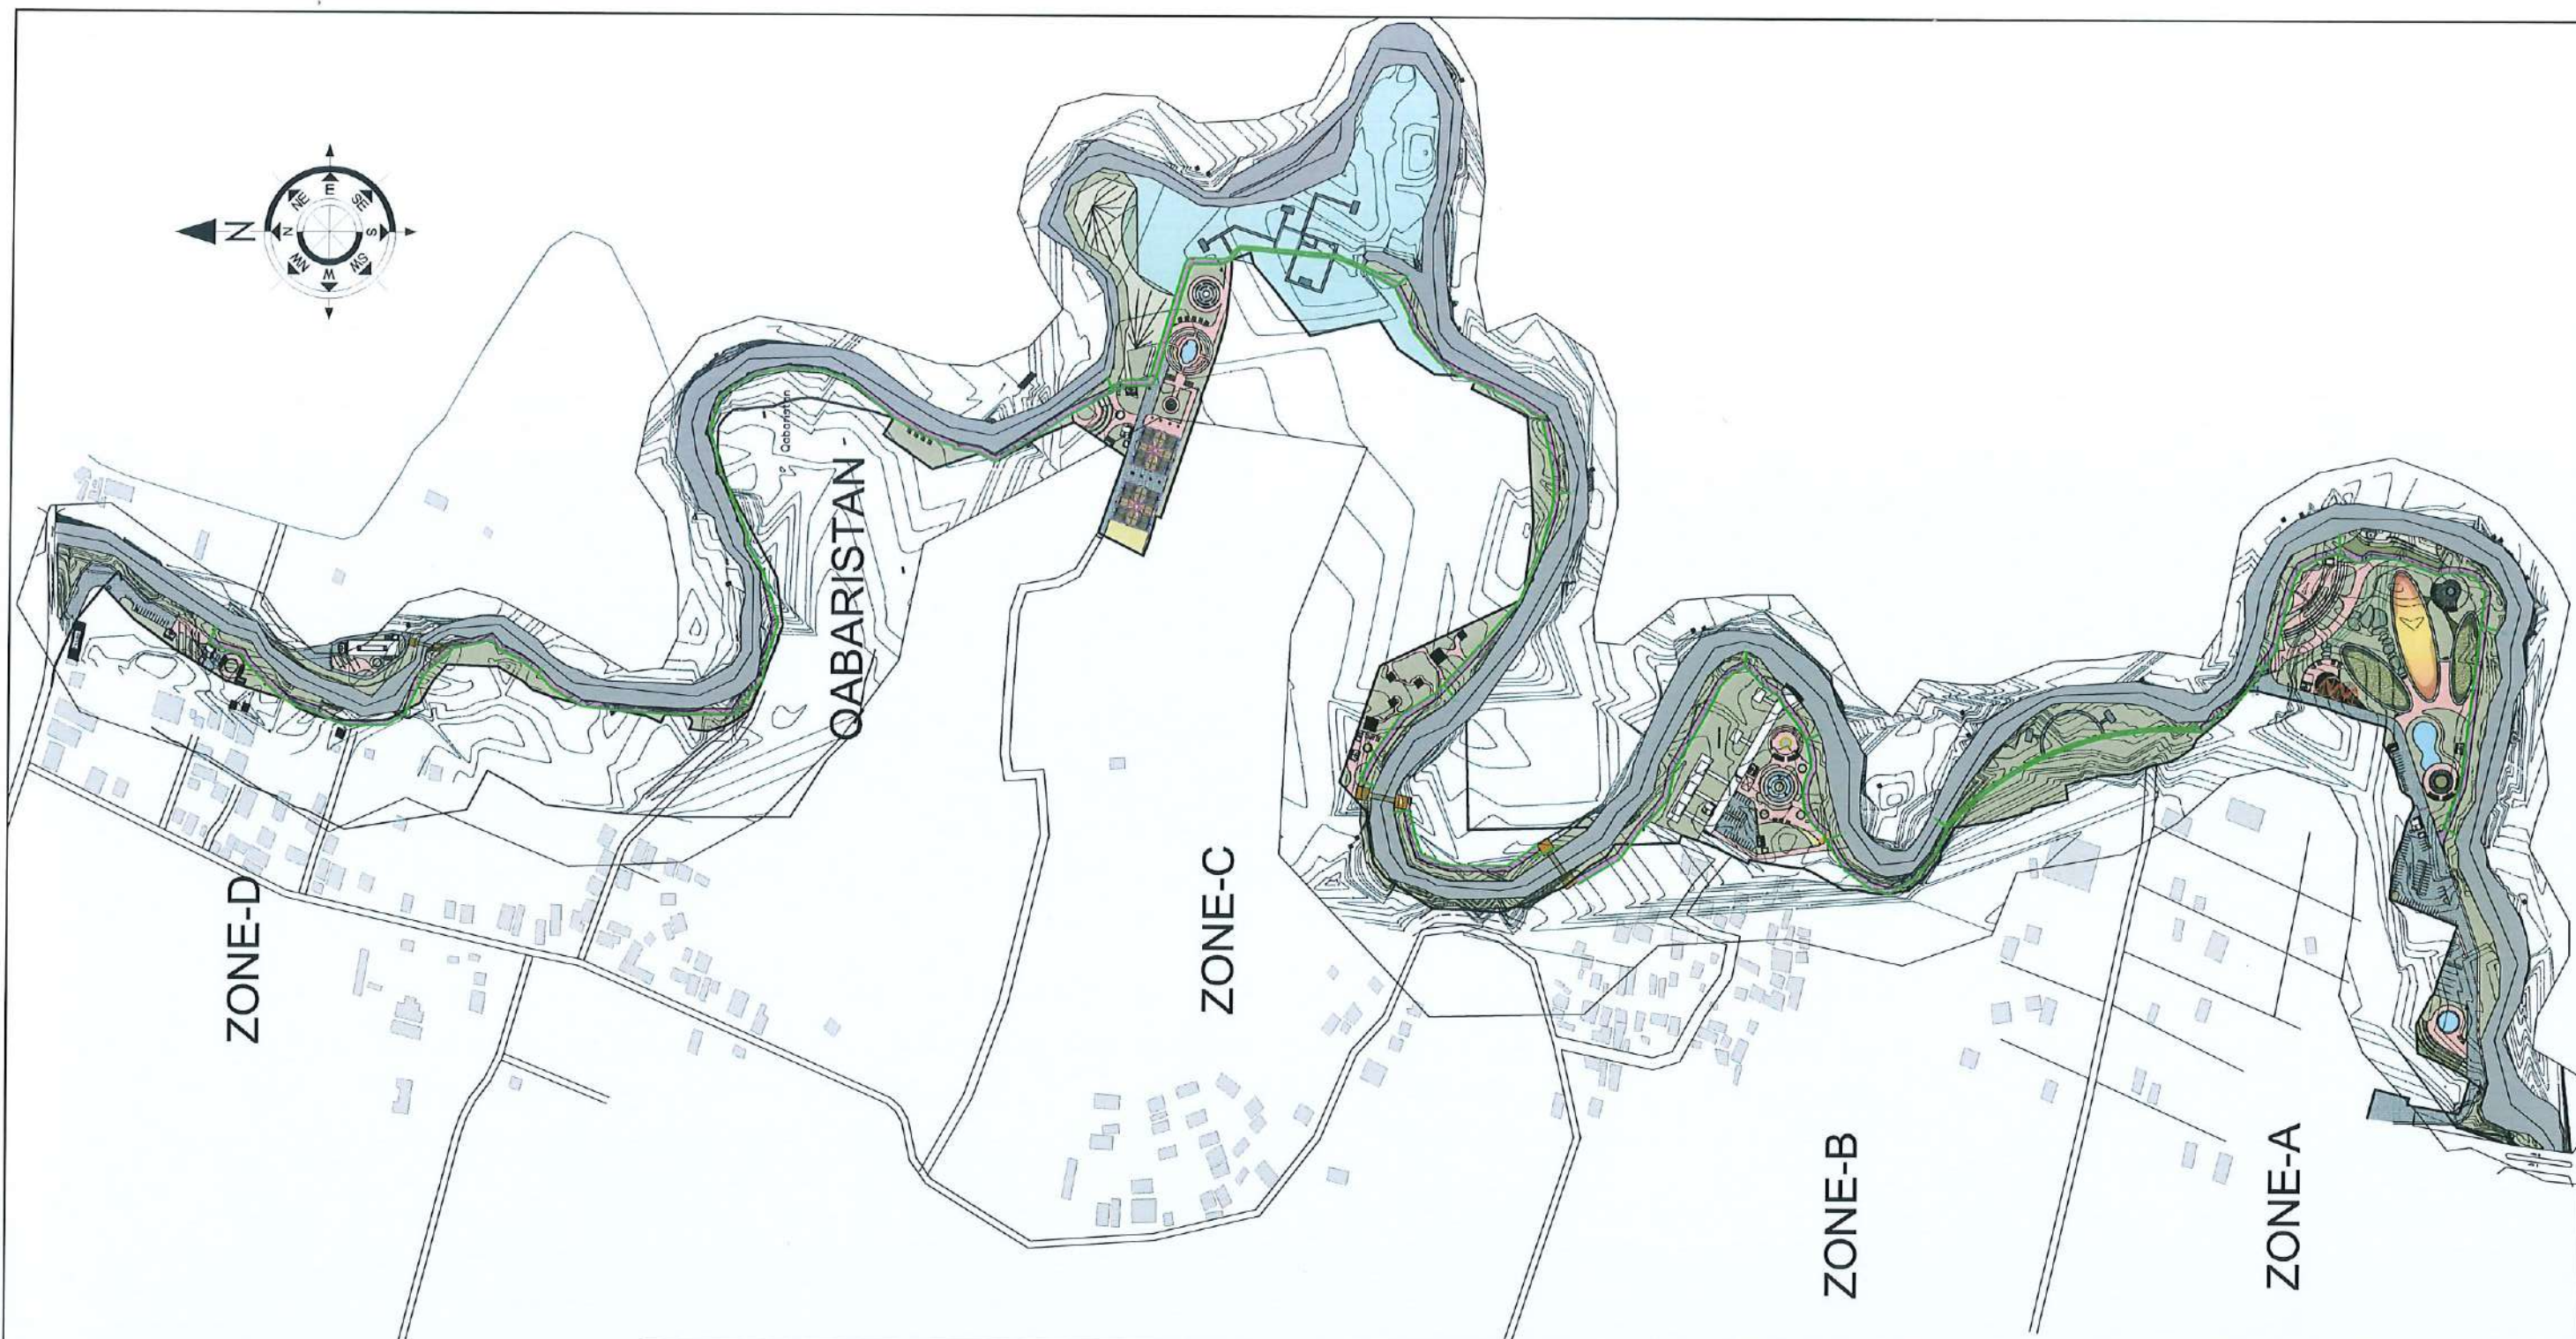

|   |   |  |                                             |  |   |  |                 |  |
|---|---|--|---------------------------------------------|--|---|--|-----------------|--|
| <div>CLIENT:</div> <div> Department of Urban Development &amp; Building Construction (DUDBC)<br/>Urban Resilience and Livability Improvement Project (URLIP)<br/>Project Coordination Office<br/>Babarmahal, Kathmandu, Nepal</div> | The following drawings have been prepared in accordance with the Final DPR of Western Urban Corridor Development Project Report |  | ISSUES & REVISIONS:                         |  | CONSULTANT   |  | CLIENT          |  |
|   |   |  |                                             |  | Team Leader:<br>Dr.Er.Madhav Narayan Shrestha   |  | Approved By:    |  |
|   |   |  | Reviewed By:<br>Er. Sanjay Khakda           |  |   |  |                 |  |
|   |   |  | NO.      DATE                      REVISION |  | Design Revision by:<br><br>SUPERVISION & DESIGN CONSULTANT (SDC)<br>Building Design Authority(P) Ltd. - BN- UDAYA JV<br><div></div> |  |                 |  |
|   |   |  | 1      June 2026                      First |  |   |  |                 |  |
|   |   |  |                                             |  |   |  |                 |  |
|   |   |  |                                             |  |   |  |                 |  |
| <div>PROJECT TITLE:</div> <div>Danda River<br/>Corridor Development</div>   |   |  | SHEET TITLE:<br>DRAINAGE MASTER PLAN        |  | <div>SITE INFORMATION:</div> <div>NAME: Danda River Corridor</div> <div>AREA:</div> <div>LOCATION: Siddharthanagar Municipality</div>   |  |                 |  |
|   |   |  |                                             |  |   |  |                 |  |
|   |   |  |                                             |  |   |  |                 |  |
| <div>NOTE:</div>   |   |  |                                             |  | PAPER SIZE: A3   |  | SCALE: 1:5000   |  |
|   |   |  |                                             |  | DATE: June 2026   |  | SHEET NO: D-001 |  |
|   |   |  |                                             |  |   |  |                 |  |



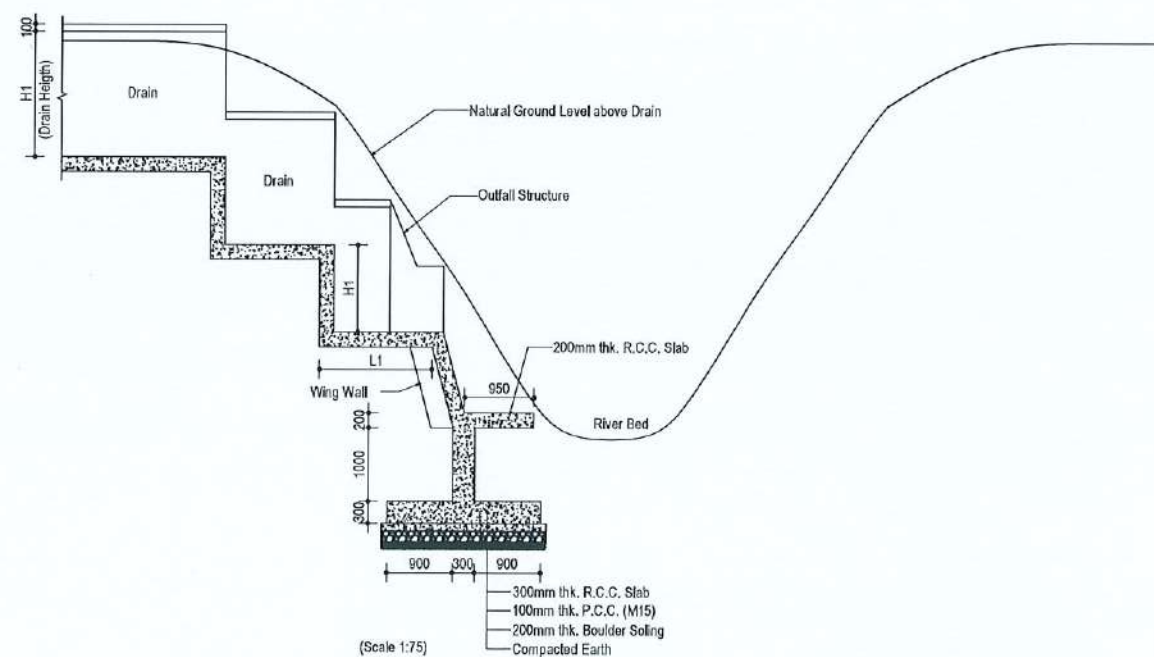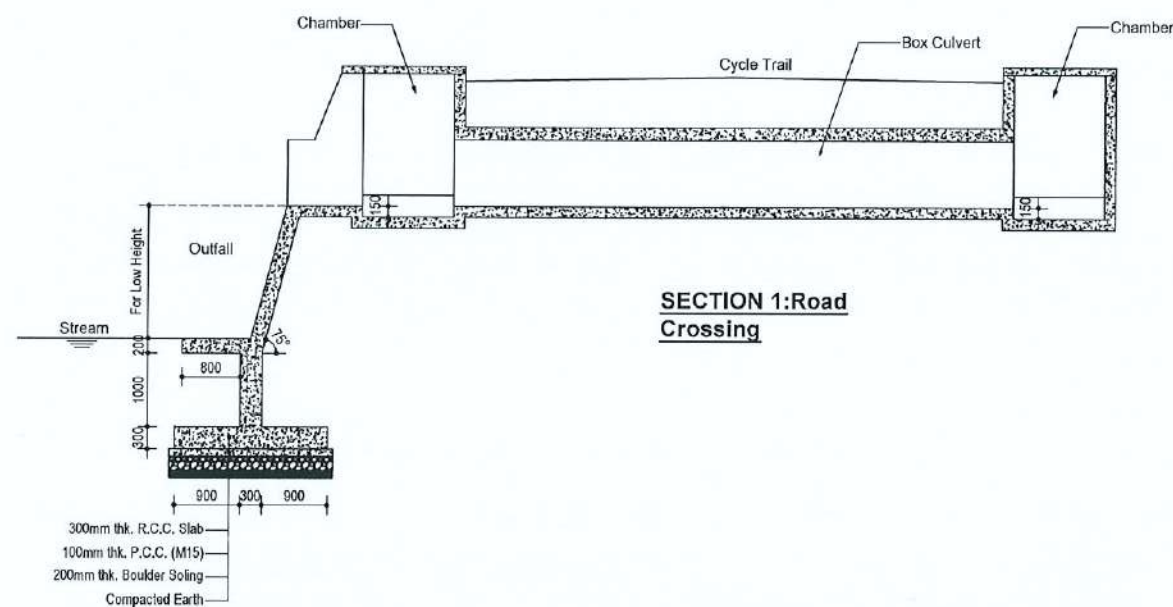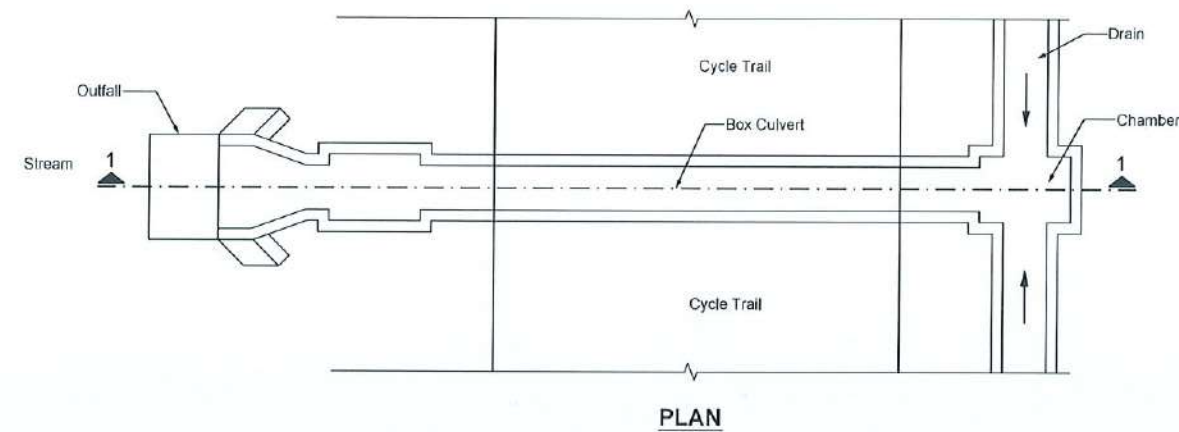

#### Note:

1. Chute structure near outfall should be provided where GL. near outfall is similar as shown above.
2. Slope of Chute bed is same as adjacent drain slope.
3. Recommended H1 and L1 should be less than 0.5m and 1m respectively but can be adjusted as per site condition.

W = Width of Drain

W1 = W+250x2

H1= Height of Drain

H2= Depends on Site Condition

(Varies from 500mm to 3000mm)

#### CLIENT:



Department of Urban Development & Building Construction (DUDBC)  
Urban Resilience and Livability Improvement Project (URLIP)  
Project Coordination Office  
Babarmahal, Kathmandu, Nepal

#### PROJECT TITLE:

Danda River  
Corridor Development

#### NOTE:

The following drawings have been prepared in accordance with the Final DPR of Western Urban Corridor Development Project Report

#### ISSUES & REVISIONS:

| NO. | DATE      | REVISION |
|-----|-----------|----------|
| 1   | June 2026 | First    |
|     |           |          |
|     |           |          |

#### SHEET TITLE:

ROAD CROSSING AND OUTFALL HEIGHT

#### SITE INFORMATION:

NAME: Danda River Corridor

AREA: 109294 sq meters

LOCATION: Siddharthanagar Municipality

| CONSULTANT                                    | CLIENT       |
|-----------------------------------------------|--------------|
| Team Leader:<br>Dr.Er.Madhav Narayan Shrestha | Approved By: |
| Reviewed By:<br>Er. Sanjay Khakda             |              |

#### Design Revision by:

#### SUPERVISION & DESIGN CONSULTANT (SDC)

Building Design Authority(P) Ltd.- BN- UDAYA JV




PAPER SIZE: A3

SCALE: 1:100



DATE: June 2026

SHEET NO: D-002



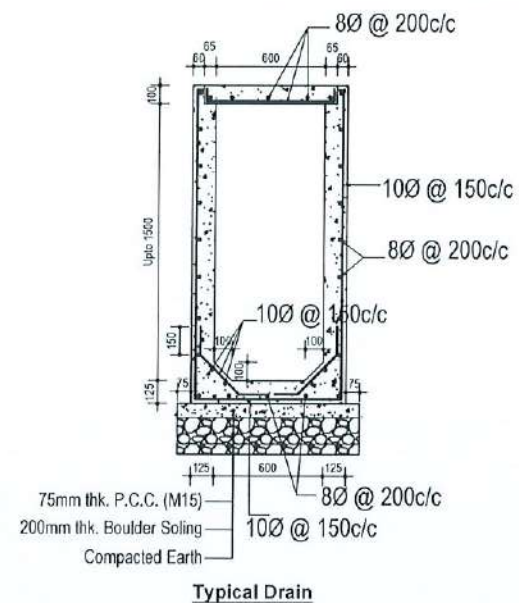

**Note:**  
 Concrete grade = M20  
 Steel grade = Fe 500  
 Concrete Clear cover = 50mm

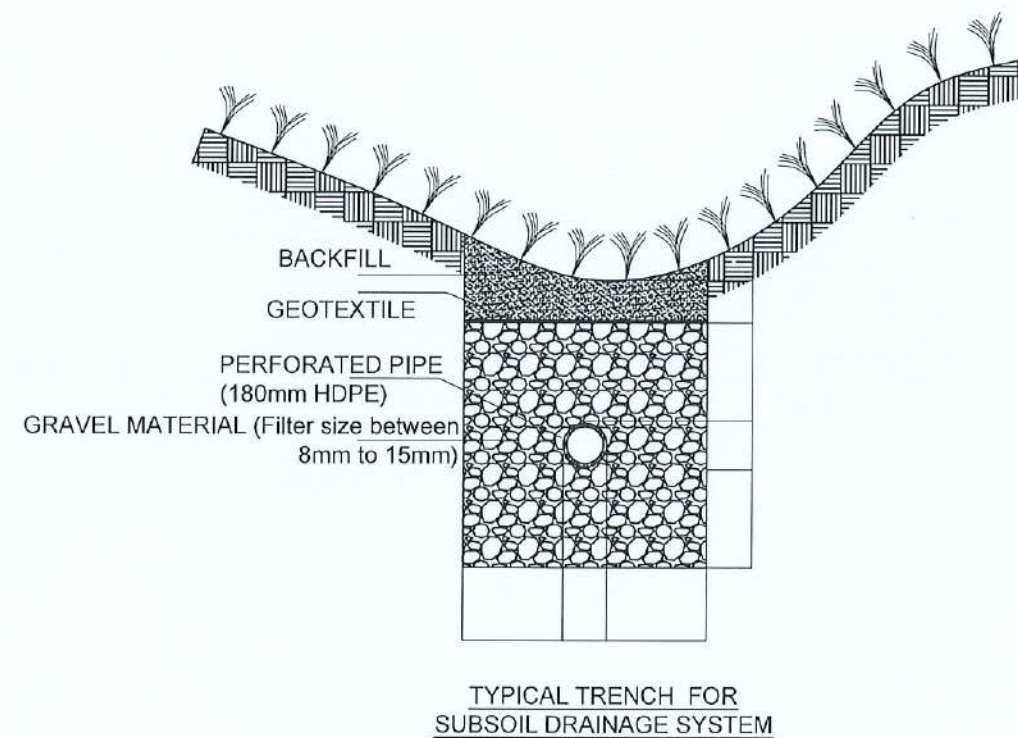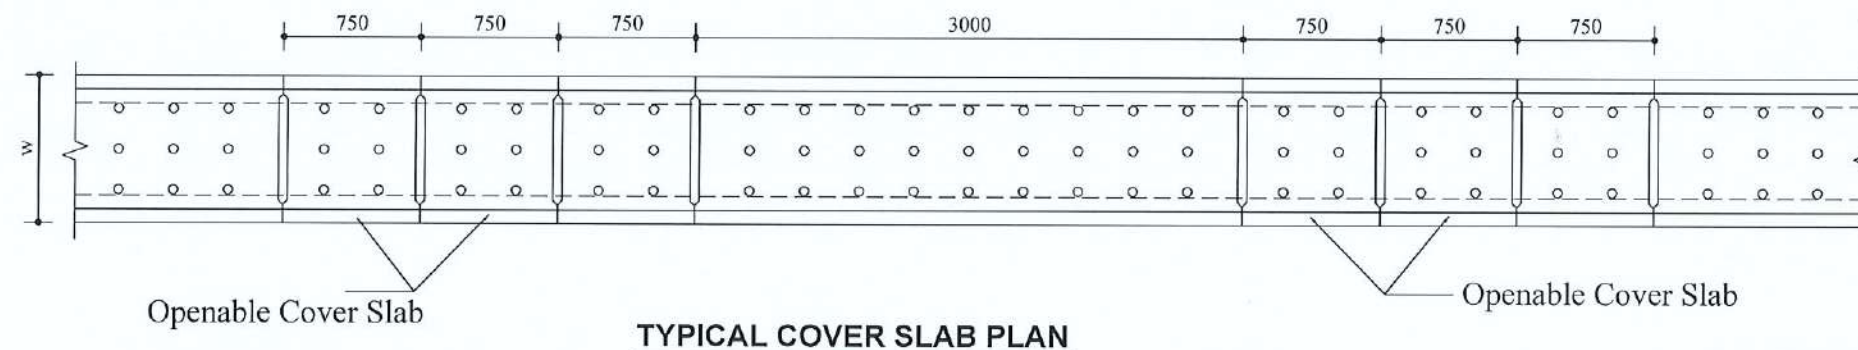

**CLIENT:**  
 Department of Urban Development & Building Construction (DUDBC)  
 Urban Resilience and Livability Improvement Project (URLIP)  
 Project Coordination Office  
 Babarmahal, Kathmandu, Nepal

**PROJECT TITLE:**  
 Danda River  
 Corridor Development

**NOTE:**  
 The following drawings have been prepared in accordance with the Final DPR of Western Urban Corridor Development Project Report

#### ISSUES & REVISIONS:

| NO. | DATE      | REVISION |
|-----|-----------|----------|
| 1   | June 2026 | First    |
|     |           |          |
|     |           |          |

**SHEET TITLE:**  
 DRAINAGE SYSTEM PLAN

#### SITE INFORMATION:

NAME: Danda River Corridor

AREA: 109294 sq meters

LOCATION: Siddharthanagar Municipality

| CONSULTANT                                    | CLIENT       |
|-----------------------------------------------|--------------|
| Team Leader:<br>Dr.Er.Madhav Narayan Shrestha | Approved By: |
| Reviewed By:<br>Er. Sanjay Khakda             |              |

**Design Revision by:**

**SUPERVISION & DESIGN CONSULTANT (SDC)**  
 Building Design Authority(P) Ltd.-BN-UDAYA JV




PAPER SIZE: A3  
 SCALE: 1:40  
 DATE: June 2026  
 SHEET NO: D-003




# STRUCTURE DRAWINGS




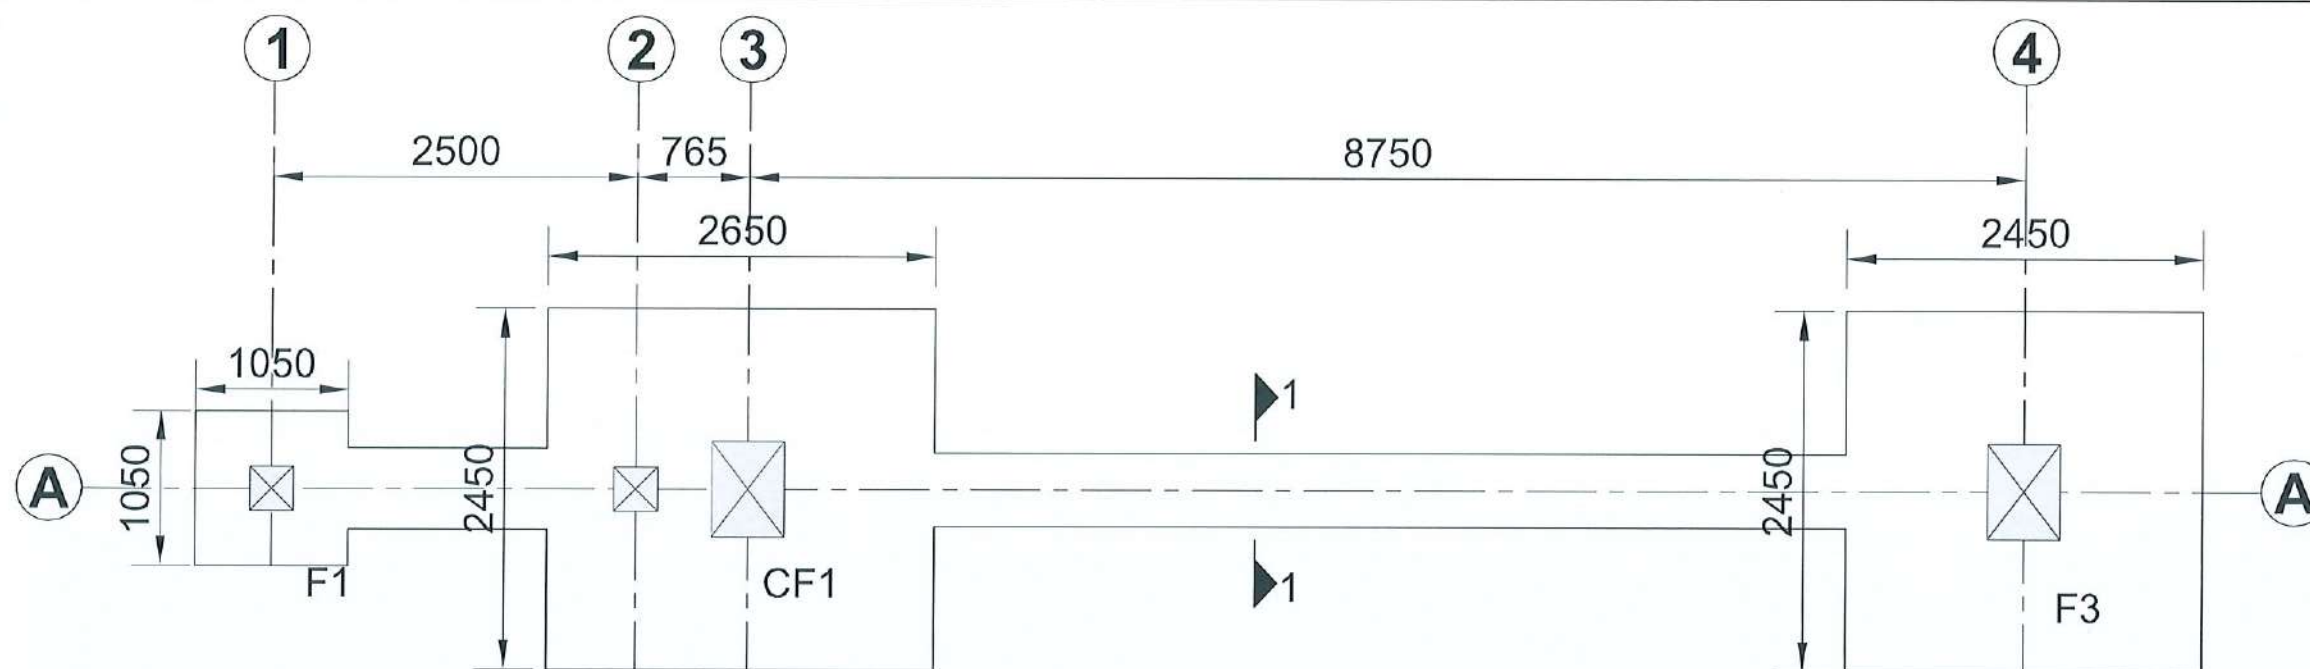

**TRENCH LAYOUT PLAN**  
(MAIN GATE)  
(SCALE 1:50)

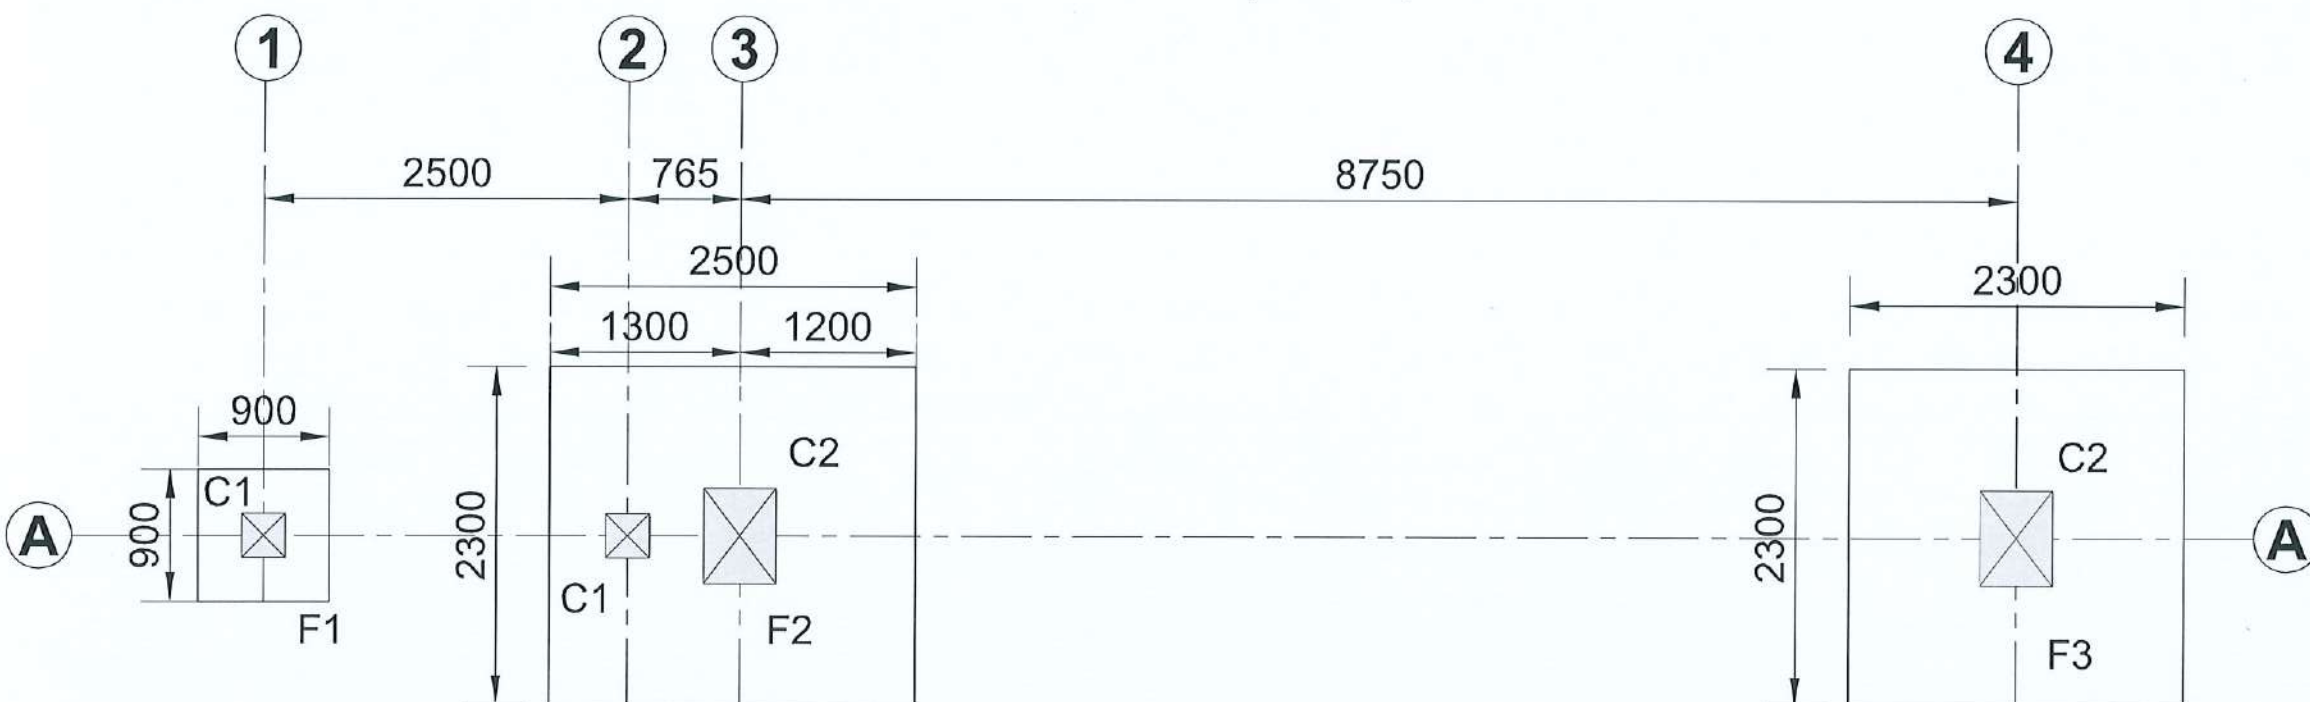

**FOUNDATION LAYOUT PLAN**  
(MAIN GATE)  
(SCALE 1:50)

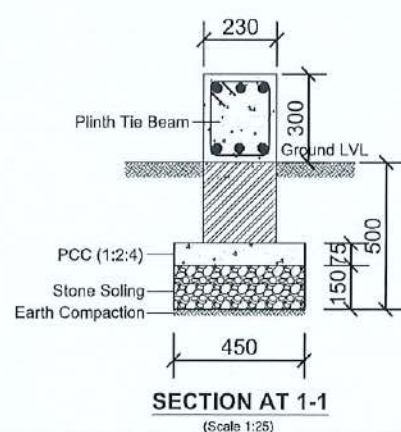

**NOTE:**  
1. CONCRETE GRADE: M20  
2. STEEL GRADE: FE 500

**CLIENT:**  
Department of Urban Development & Building Construction (DUDBC)  
Urban Resilience and Livability Improvement Project (URLIP)  
Project Coordination Office  
Babarmahal, Kathmandu, Nepal

**PROJECT TITLE:**  
Danda River  
Corridor Development

**NOTE:**  
The following drawings have been prepared in accordance with the Final DPR of Western Urban Corridor Development Project Report

**ISSUES & REVISIONS:**

| NO. | DATE      | REVISION |
|-----|-----------|----------|
| 1   | June 2026 | First    |
|     |           |          |
|     |           |          |

**SHEET TITLE:**  
TRENCH AND FOUNDATION LAYOUT PLAN  
ENTRANCE GATE

**SITE INFORMATION:**

NAME: Danda River Corridor  
AREA: 109294 sq meters  
LOCATION: Siddharthanagar Municipality

| CONSULTANT                                      | CLIENT       |
|-------------------------------------------------|--------------|
| Team Leader:<br>Dr. Er. Madhav Narayan Shrestha | Approved By: |
| Reviewed By:<br>Er. Neelam Shrestha             |              |

**Design Revision by:**

**SUPERVISION & DESIGN CONSULTANT (SDC)**  
Building Design Authority (P) Ltd. - BN-UDAYA/JY




PAPER SIZE: A3  
DATE: June 2026  
SCALE: As Shown  
SHEET NO: STR-1




NOTE:

- 1.CONCRETE GRADE: M20
- 2.STEEL GRADE: FE 500

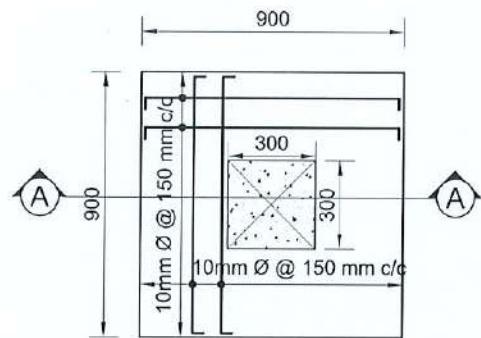


FOOTING PLAN (F1)

(SCALE 1:25)

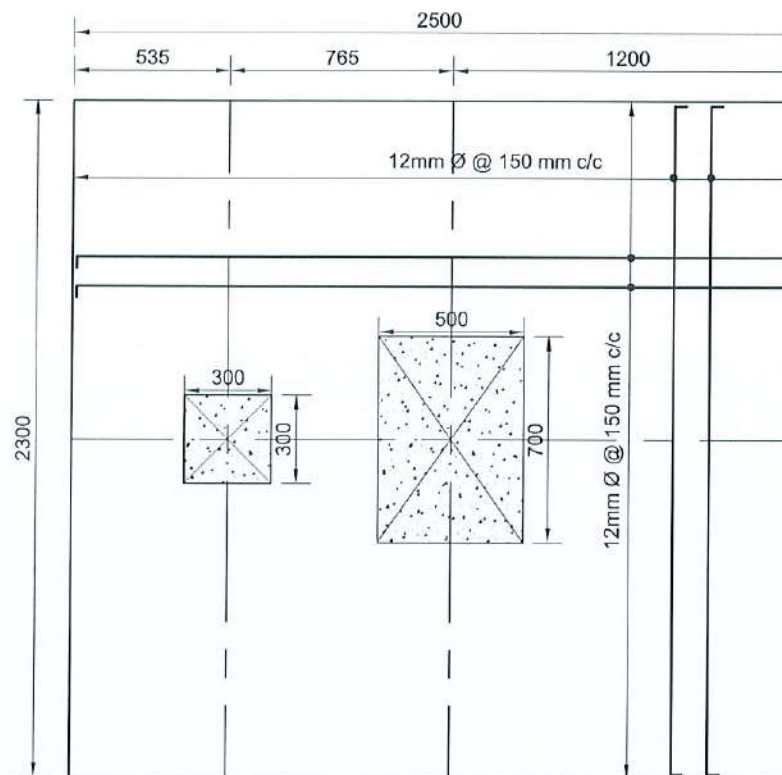


FOOTING PLAN (CF1)

(SCALE 1:25)

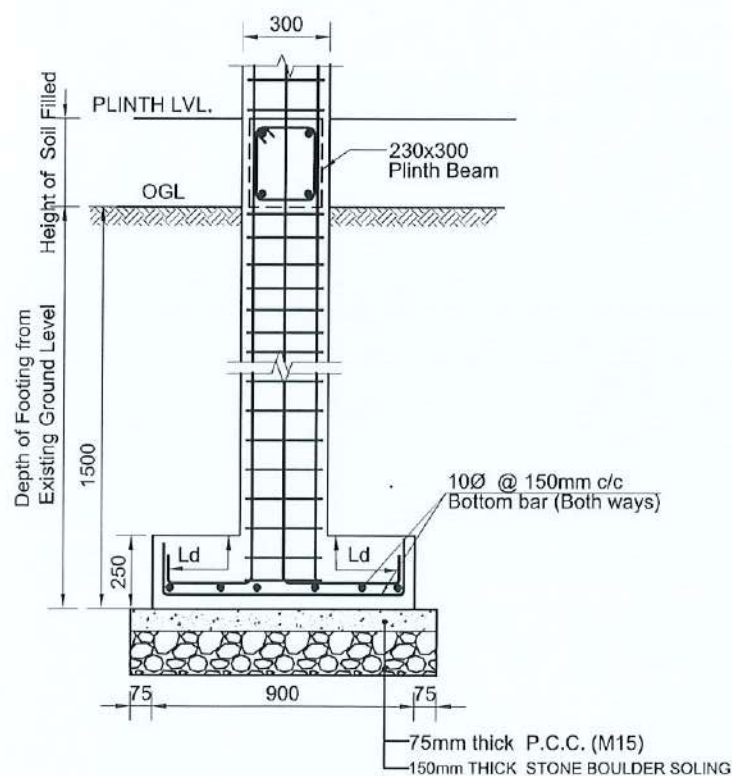

FOOTING SECTION F1 AT A-A

(SCALE 1:25)

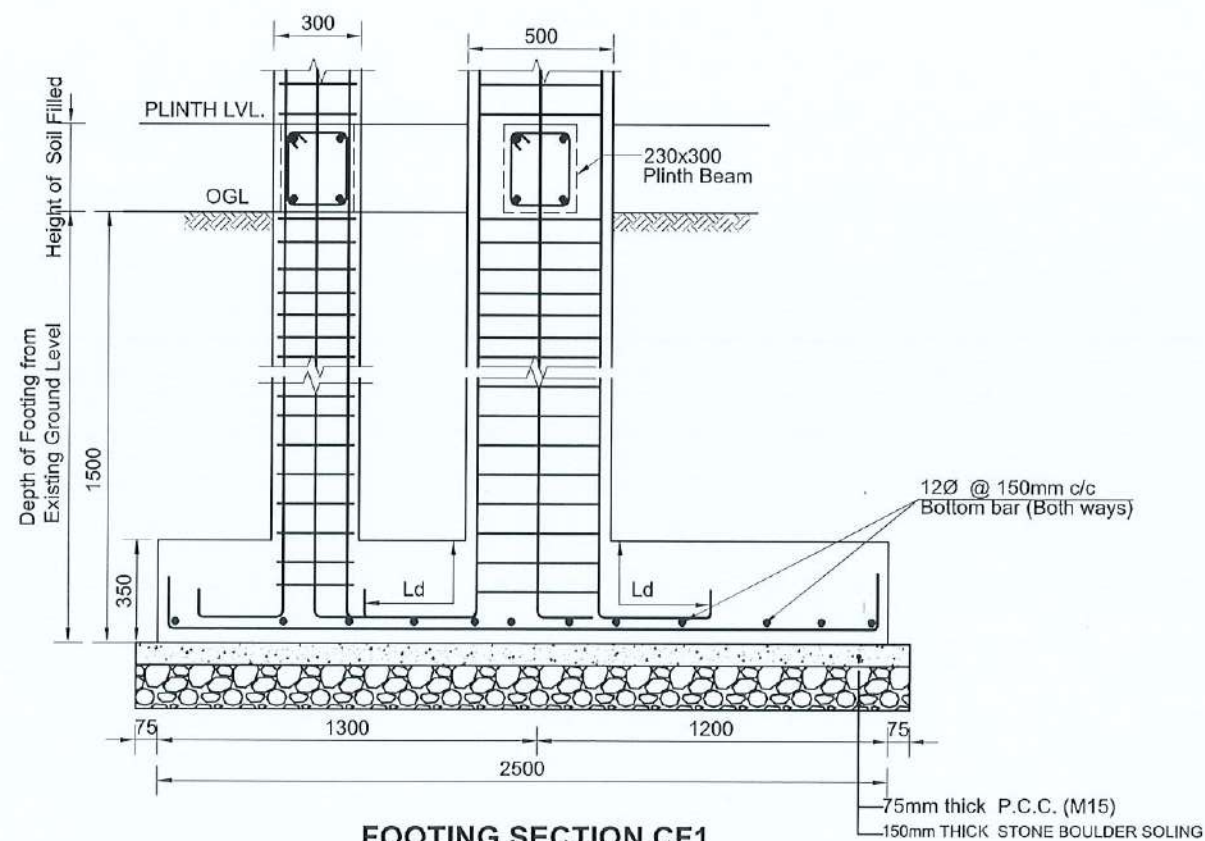

FOOTING SECTION CF1

(SCALE 1:25)

CLIENT:



Department of Urban Development & Building Construction (DUDBC)  
Urban Resilience and Livability Improvement Project (URLIP)  
Project Coordination Office  
Babarmahal, Kathmandu, Nepal

PROJECT TITLE:

Danda River  
Corridor Development

NOTE:

The following drawings have been prepared in accordance with the Final DPR of Western Urban Corridor Development Project Report

ISSUES & REVISIONS:

| NO. | DATE      | REVISION |
|-----|-----------|----------|
| 1   | June 2026 | First    |

SHEET TITLE: FOOTING DETAILS  
ENTRANCE GATE

SITE INFORMATION:

NAME: Danda River Corridor

AREA: 109294 sq meters

LOCATION: Siddharthanagar Municipality

| CONSULTANT                                    | CLIENT       |
|-----------------------------------------------|--------------|
| Team Leader:<br>Dr.Er.Madhav Narayan Shrestha | Approved By: |
| Reviewed By:<br>Er. Neelam Shrestha           |              |

Design Revision by:

SUPERVISION & DESIGN CONSULTANT (SDC)

Building Design Authority(P) Ltd.- BN-UDAYA JV



PAPER SIZE: A3


SCALE: As Shown

DATE: June 2026


SHEET NO: STR-2



NOTE:  
1.CONCRETE GRADE: M20  
2.STEEL GRADE: FE 500

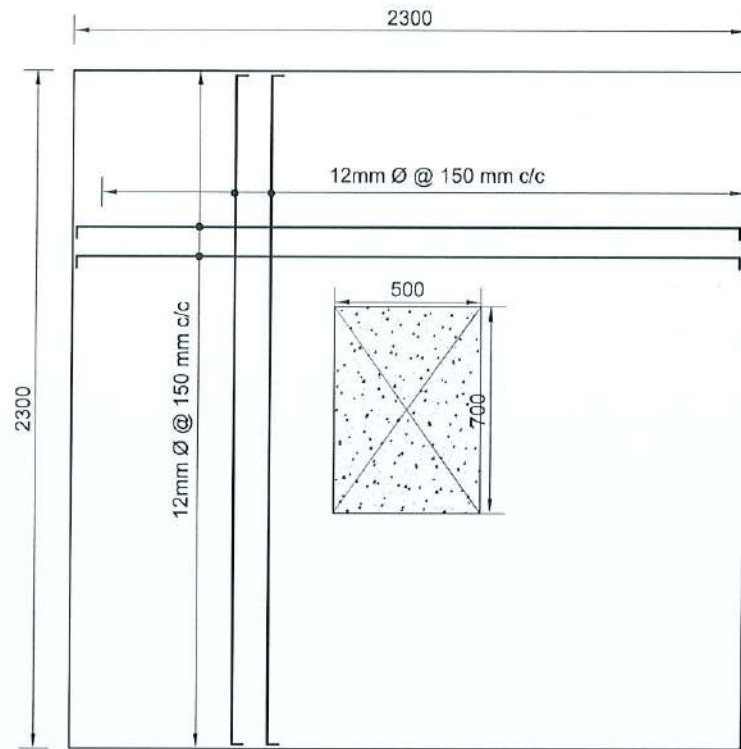

FOOTING PLAN (F2)  
(SCALE 1:25)

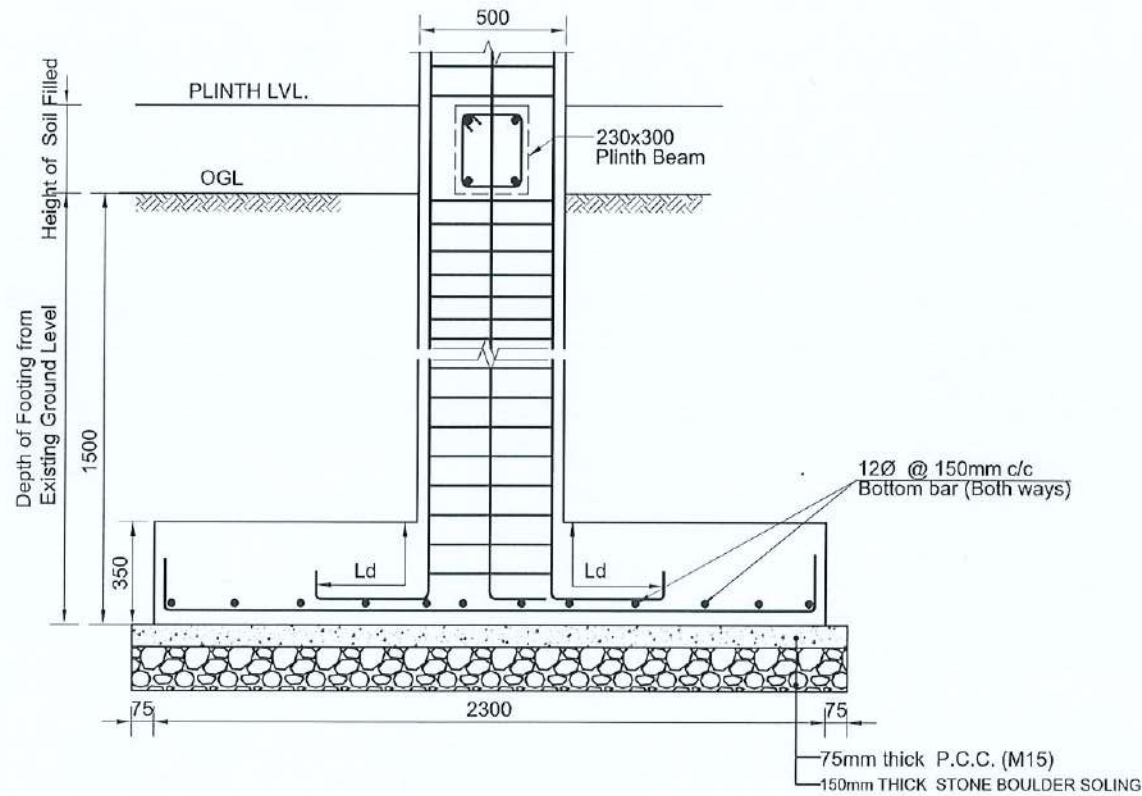

FOOTING SECTION F2  
(SCALE 1:25)

CLIENT:  
Department of Urban Development & Building Construction (DUDBC)  
Urban Resilience and Livability Improvement Project (URLIP)  
Project Coordination Office  
Babarmahal, Kathmandu, Nepal

PROJECT TITLE:  
Danda River  
Corridor Development

NOTE:  
The following drawings have been prepared in accordance with the Final DPR of Western Urban Corridor Development Project Report

| ISSUES & REVISIONS: |           |          |
|---------------------|-----------|----------|
| NO.                 | DATE      | REVISION |
| 1                   | June 2026 | First    |
|                     |           |          |
|                     |           |          |

SHEET TITLE: FOOTING DETAILS  
ENTRANCE GATE

SITE INFORMATION:  
NAME: Danda River Corridor  
AREA: 109294 sq meters  
LOCATION: Siddharthanagar Municipality

| CONSULTANT                                    | CLIENT       |
|-----------------------------------------------|--------------|
| Team Leader:<br>Dr.Er.Madhav Narayan Shrestha | Approved By: |
| Reviewed By:<br>Er. Neelam Shrestha           |              |


Design Revision by:  
SUPERVISION & DESIGN CONSULTANT (SDC)  
Building Design Authority(P) Ltd.- BN- UDAYA JV



|                 |                 |
|-----------------|-----------------|
| PAPER SIZE: A3  | SCALE: As Shown |
| DATE: June 2026 | SHEET NO: STR-3 |



NOTE:  
1.CONCRETE GRADE: M20  
2.STEEL GRADE: FE 500

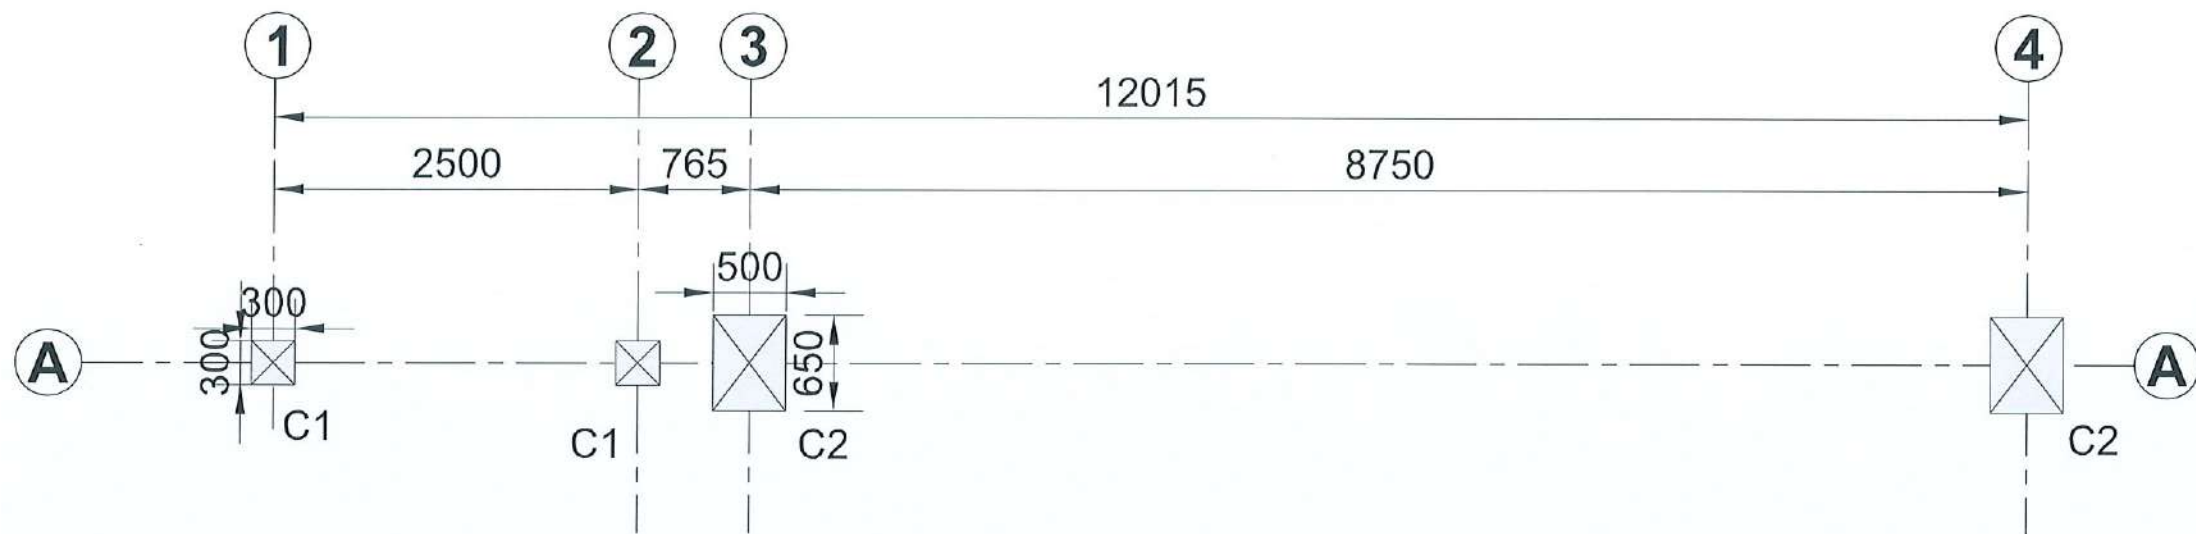

**COLUMN LAYOUT PLAN**  
(MAIN GATE)  
(SCALE 1:50)

COLUMN REINFORCEMENT DETAILS

| CONCRETE GRADE = M20 |                 |             | STEEL = ( Fe500) |              | TYPES OF STIRRUPS                    |
|----------------------|-----------------|-------------|------------------|--------------|--------------------------------------|
| COLUMN SIZE          | POSITION OF BAR | COLUMN NAME | GROUND FLOOR     | TOP FLOOR    | 10 mm Ø Bar @ 100 mm c/c Full height |
| 300X300              |                 | C1          | 8-12Ø            |              |                                      |
| 500X650              |                 | C2          | 16-20Ø           | 8-20Ø +8-12Ø |                                      |

CLIENT:  
  
Department of Urban Development & Building Construction (DUDBC)  
Urban Resilience and Livability Improvement Project (URLIP)  
Project Coordination Office  
Babarmahal, Kathmandu, Nepal

PROJECT TITLE:  
**Danda River Corridor Development**

NOTE:  
The following drawings have been prepared in accordance with the Final DPR of Western Urban Corridor Development Project Report

ISSUES & REVISIONS:

| NO. | DATE      | REVISION |
|-----|-----------|----------|
| 1   | June 2026 | First    |
|     |           |          |
|     |           |          |

SHEET TITLE: COLUMN LAYOUT PLAN  
ENTRANCE GATE

SITE INFORMATION:

NAME: Danda River Corridor  
AREA: 109294 sq meters  
LOCATION: Siddharthanagar Municipality

| CONSULTANT                                    | CLIENT       |
|-----------------------------------------------|--------------|
| Team Leader:<br>Dr.Er.Madhav Narayan Shrestha | Approved By: |
| Reviewed By:<br>Er. Neelam Shrestha           |              |

Design Revision by:

SUPERVISION & DESIGN CONSULTANT (SDC)  
Building Design Authority(P) Ltd.- BN- UDAYA JV




PAPER SIZE: A3  
DATE: June 2026  
SCALE: As Shown  
SHEET NO: STR-4




**NOTE:**


- 1.CONCRETE GRADE: M20
- 2.STEEL GRADE: FE 500

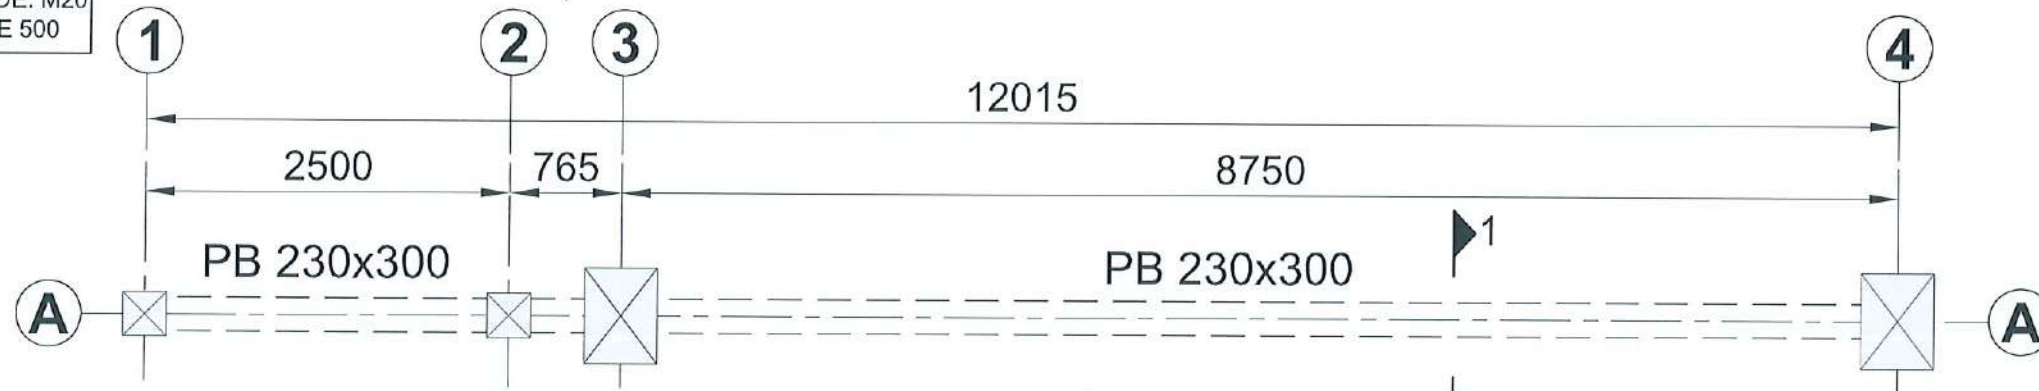**PLINTH BEAM PLAN**

(SCALE 1:50)

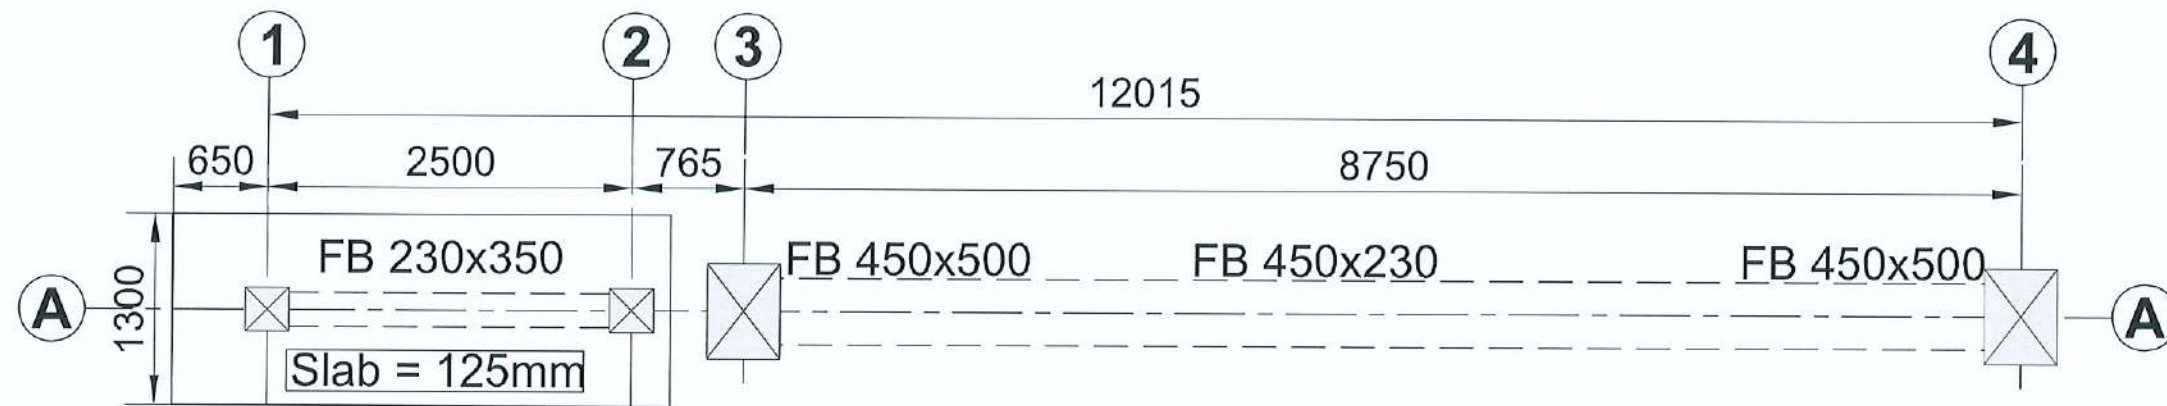**FLOOR BEAM PLAN AT LVL. 4750 mm**

(SCALE 1:50)

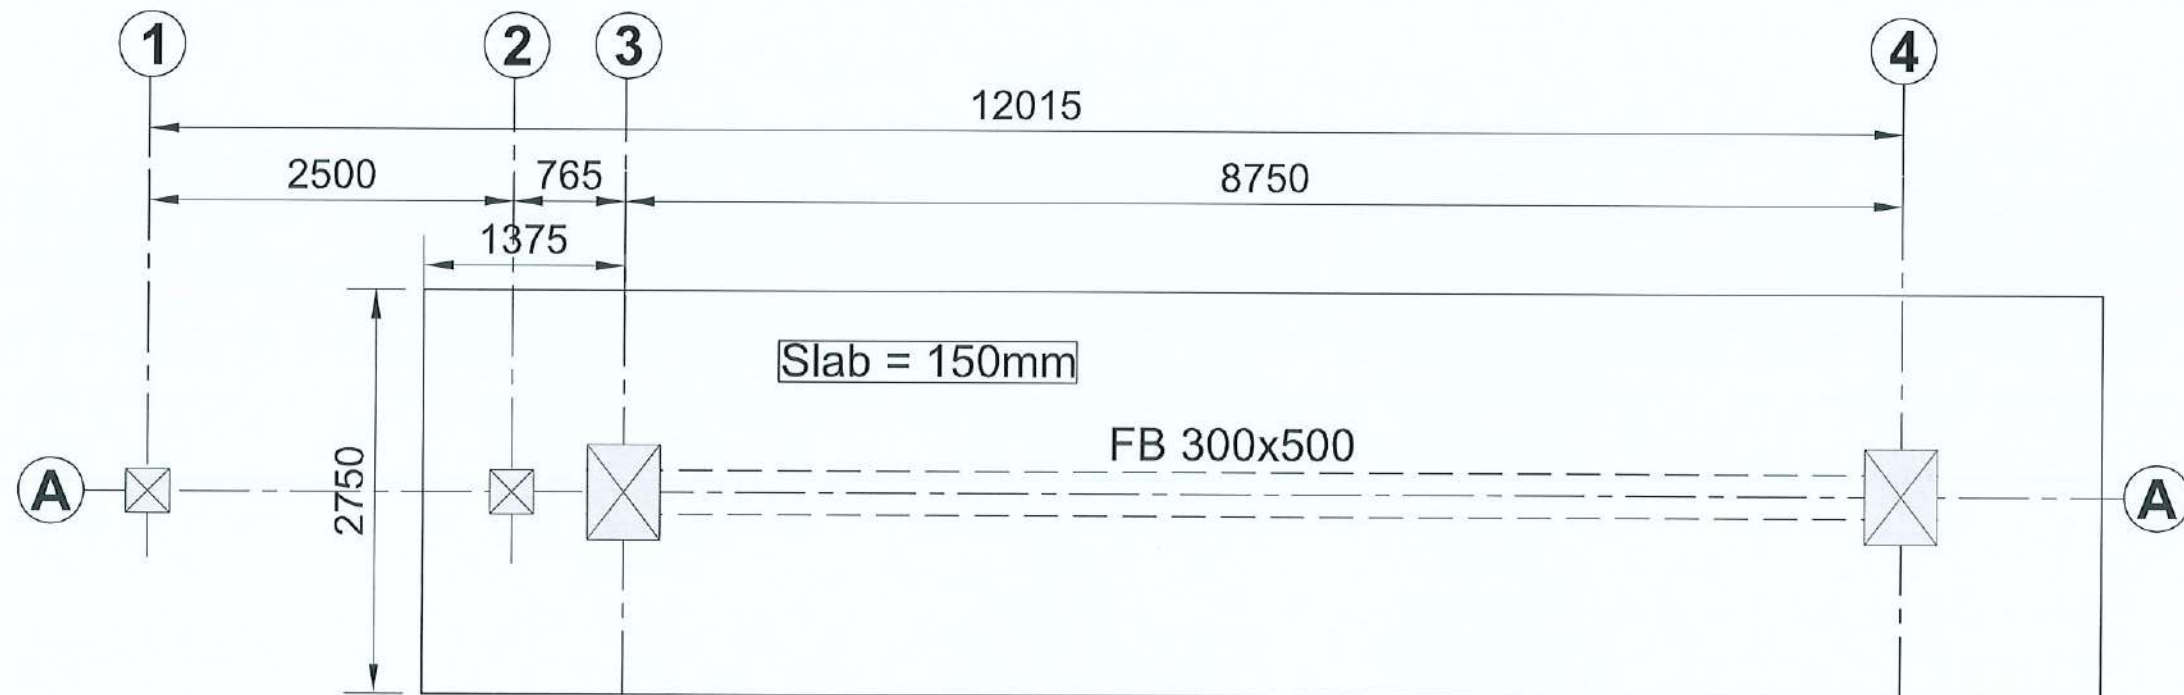**FLOOR BEAM PLAN AT LVL. 8750 mm**

(SCALE 1:50)

**CLIENT:**

Department of Urban Development &  
Building Construction (DUDBC)  
Urban Resilience and Livability Improvement Project  
(URLIP)  
Project Coordination Office  
Babarmahal, Kathmandu, Nepal

**PROJECT TITLE:**

Danda River  
Corridor Development

**NOTE:**

The following drawings have been prepared in  
accordance with the Final DPR of Western  
Urban Corridor Development Project Report

**ISSUES & REVISIONS:**

| NO. | DATE      | REVISION |
|-----|-----------|----------|
| 1   | June 2026 | First    |
|     |           |          |
|     |           |          |

**SHEET TITLE: PLINTH AND FLOOR BEAM PLAN  
ENTRANCE GATE****SITE INFORMATION:**

NAME: Danda River Corridor

AREA: 109294 sq meters

LOCATION: Siddharthanagar Municipality

| CONSULTANT                                    | CLIENT       |
|-----------------------------------------------|--------------|
| Team Leader:<br>Dr.Er.Madhav Narayan Shrestha | Approved By: |
| Reviewed By:<br>Er. Neelam Shrestha           |              |

**Design Revision by:****SUPERVISION & DESIGN CONSULTANT (SDC)**

Building Design Authority(P) Ltd.- BN- UDAYA JV



PAPER SIZE: A3

SCALE: As Shown




DATE: June 2026

SHEET NO: STR-5



**NOTE:**

- 1.CONCRETE GRADE: M20
- 2.STEEL GRADE: FE 500

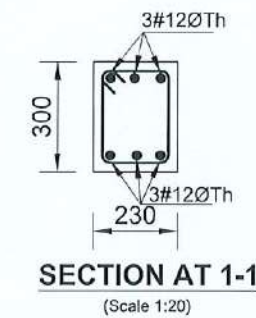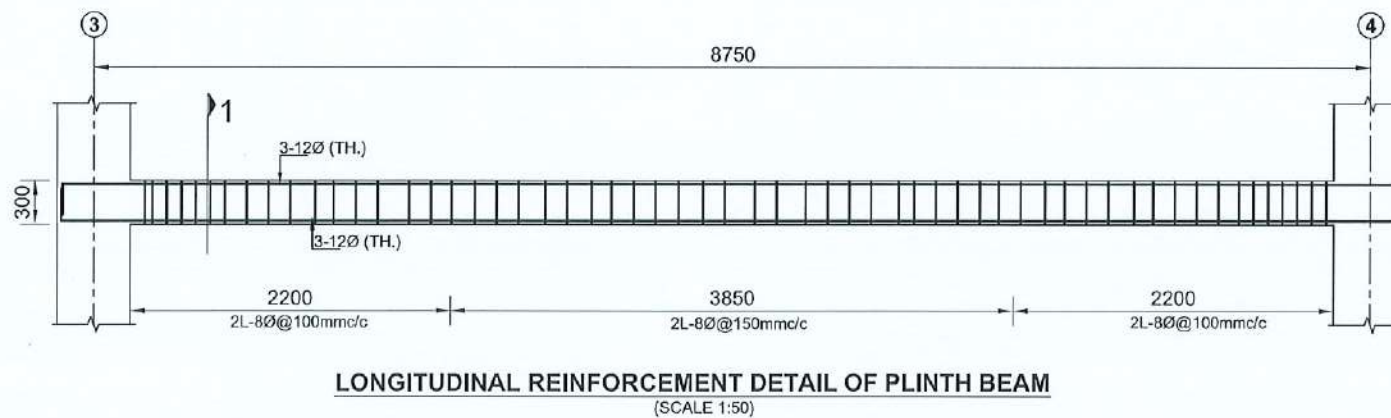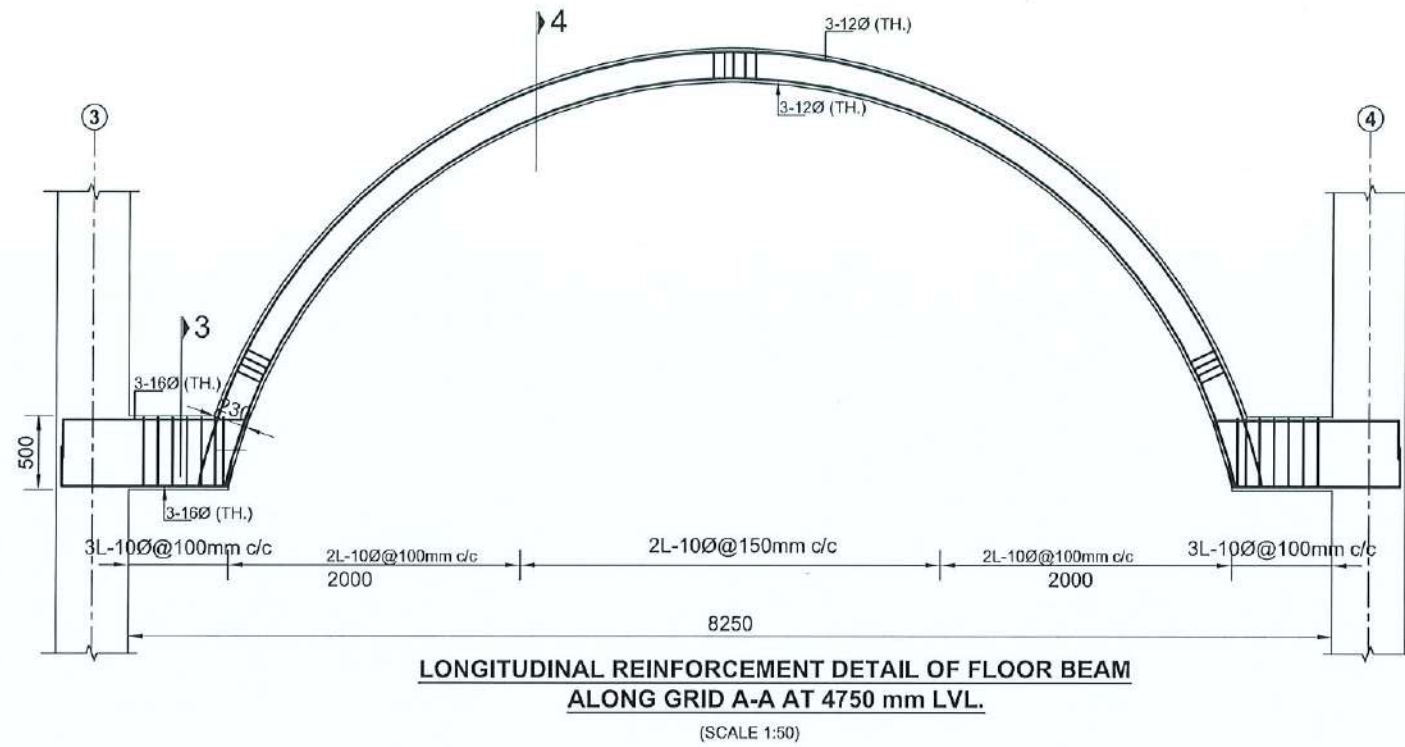

**CLIENT:**



Department of Urban Development &  
Building Construction (DUDBC)  
Urban Resilience and Livability Improvement Project  
(URLIP)  
Project Coordination Office  
Babarmahal, Kathmandu, Nepal

**PROJECT TITLE:**

Danda River  
Corridor Development

**NOTE:**

The following drawings have been prepared in  
accordance with the Final DPR of Western  
Urban Corridor Development Project Report

**ISSUES & REVISIONS:**

| NO. | DATE      | REVISION |
|-----|-----------|----------|
| 1   | June 2026 | First    |
|     |           |          |
|     |           |          |

**SHEET TITLE:**  
LONGITUDINAL REINFORCEMENT BEAM DETAILS  
ENTRANCE GATE

**SITE INFORMATION:**

NAME: Danda River Corridor

AREA: 109294 sq meters


LOCATION: Siddharthanagar Municipality

| CONSULTANT                                    | CLIENT       |
|-----------------------------------------------|--------------|
| Team Leader:<br>Dr.Er.Madhav Narayan Shrestha | Approved By: |
| Reviewed By:<br>Er. Neelam Shrestha           |              |

**Design Revision by:**

**SUPERVISION & DESIGN CONSULTANT (SDC)**

Building Design Authority(P) Ltd.- BN- UDAYA JV

 

PAPER SIZE: A3

SCALE: As Shown


DATE: June 2026

SHEET NO: STR-6







**NOTE:**



- 1.CONCRETE GRADE: M20
- 2.STEEL GRADE: FE 500

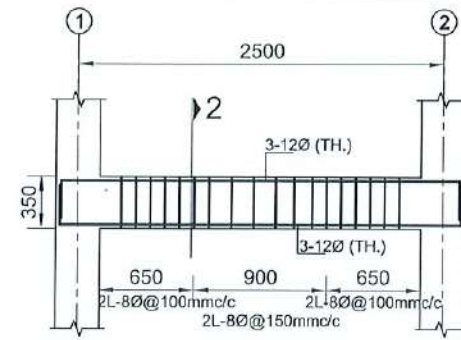

**LONGITUDINAL REINFORCEMENT DETAIL OF FLOOR BEAM AT 4750 mm LVL.**  
(SCALE 1:50)

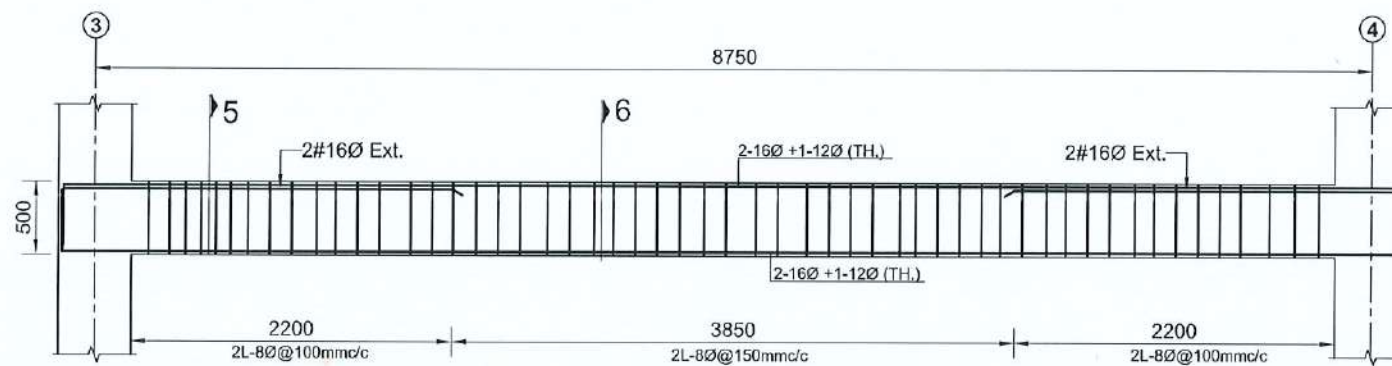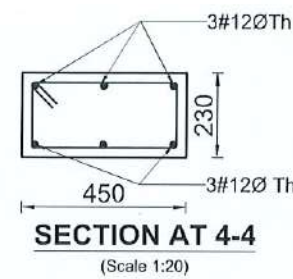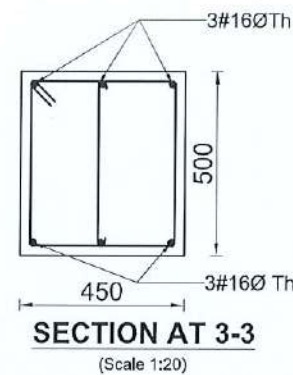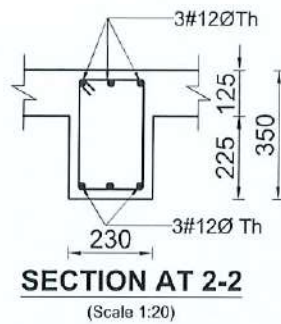

**LONGITUDINAL REINFORCEMENT DETAIL OF FLOOR BEAM AT 8750 mm LVL.**  
(SCALE 1:50)

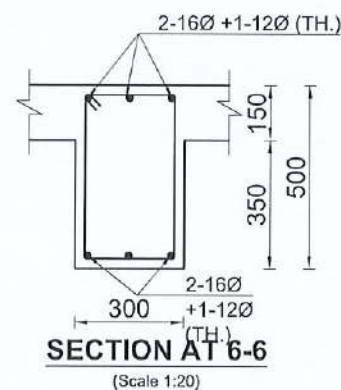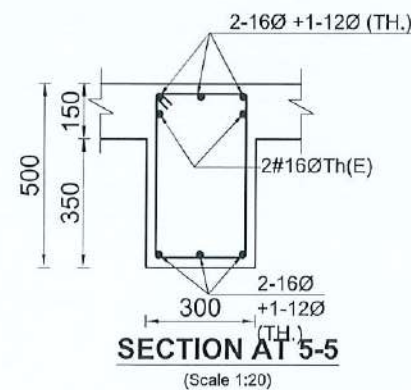**CLIENT:**

Department of Urban Development &  
Building Construction (DUDBC)  
Urban Resilience and Livability Improvement Project  
(URLIP)  
Project Coordination Office  
Babarmahal, Kathmandu, Nepal

**PROJECT TITLE:**

**Danda River  
Corridor Development**

**NOTE:**

The following drawings have been prepared in  
accordance with the Final DPR of Western  
Urban Corridor Development Project Report

**ISSUES & REVISIONS:**

| NO. | DATE      | REVISION |
|-----|-----------|----------|
| 1   | June 2026 | First    |
|     |           |          |
|     |           |          |

**SHEET TITLE:**  
**LONGITUDINAL REINFORCEMENT BEAM DETAILS  
ENTRANCE GATE****SITE INFORMATION:**

NAME: Danda River Corridor

AREA: 109294 sq meters

LOCATION: Siddharthanagar Municipality

| CONSULTANT                                    | CLIENT       |
|-----------------------------------------------|--------------|
| Team Leader:<br>Dr.Er.Madhav Narayan Shrestha | Approved By: |
| Reviewed By:<br>Er. Neelam Shrestha           |              |

**Design Revision by:****SUPERVISION & DESIGN CONSULTANT (SDC)**

Building Design Authority(P) Ltd.- BN- UDAYA JV




PAPER SIZE: A3

SCALE: As Shown


DATE: June 2026

SHEET NO: STR-7




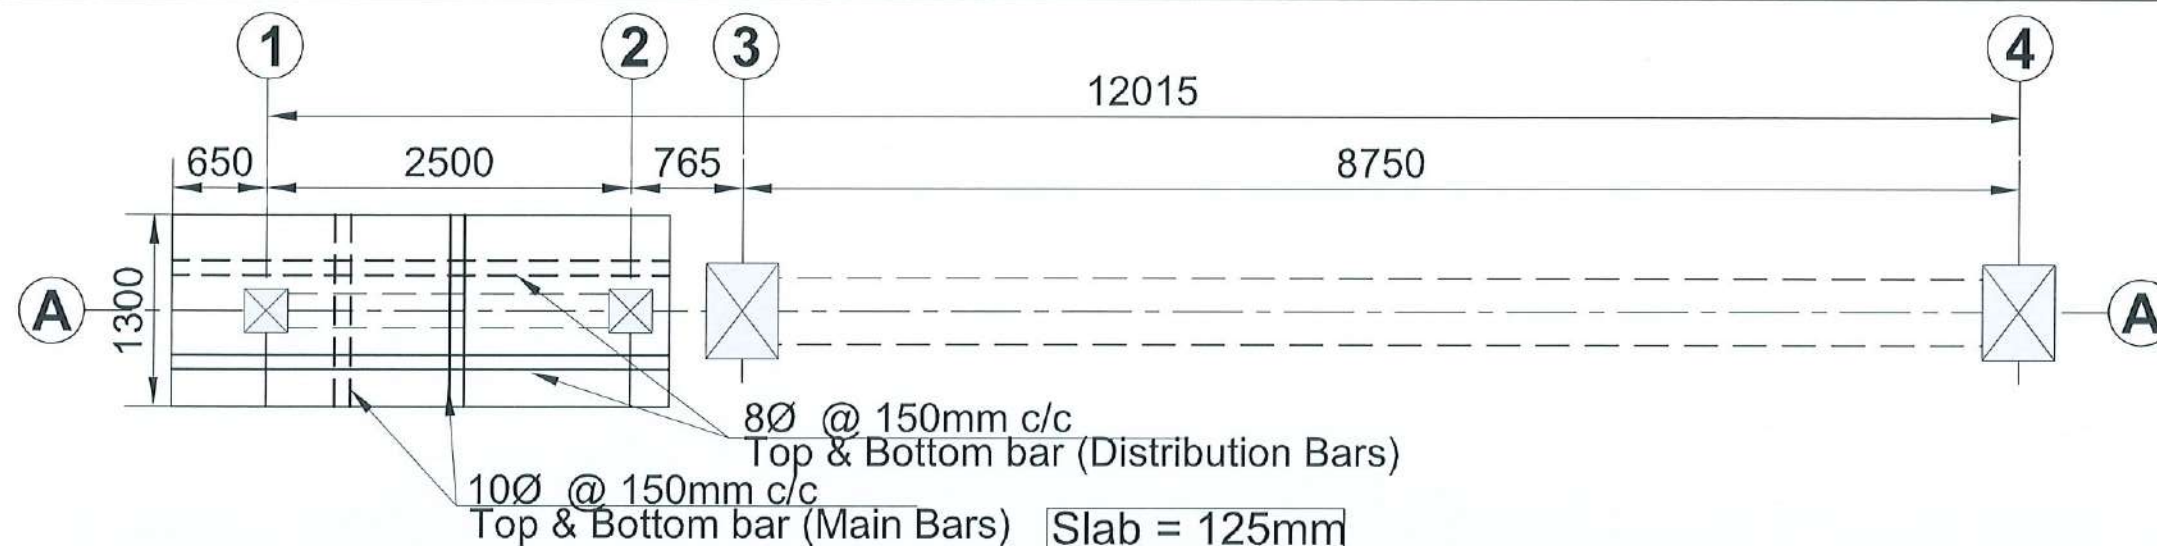

**SLAB REINFORCEMENT PLAN AT LVL.4750 m**  
(SCALE 1:50)

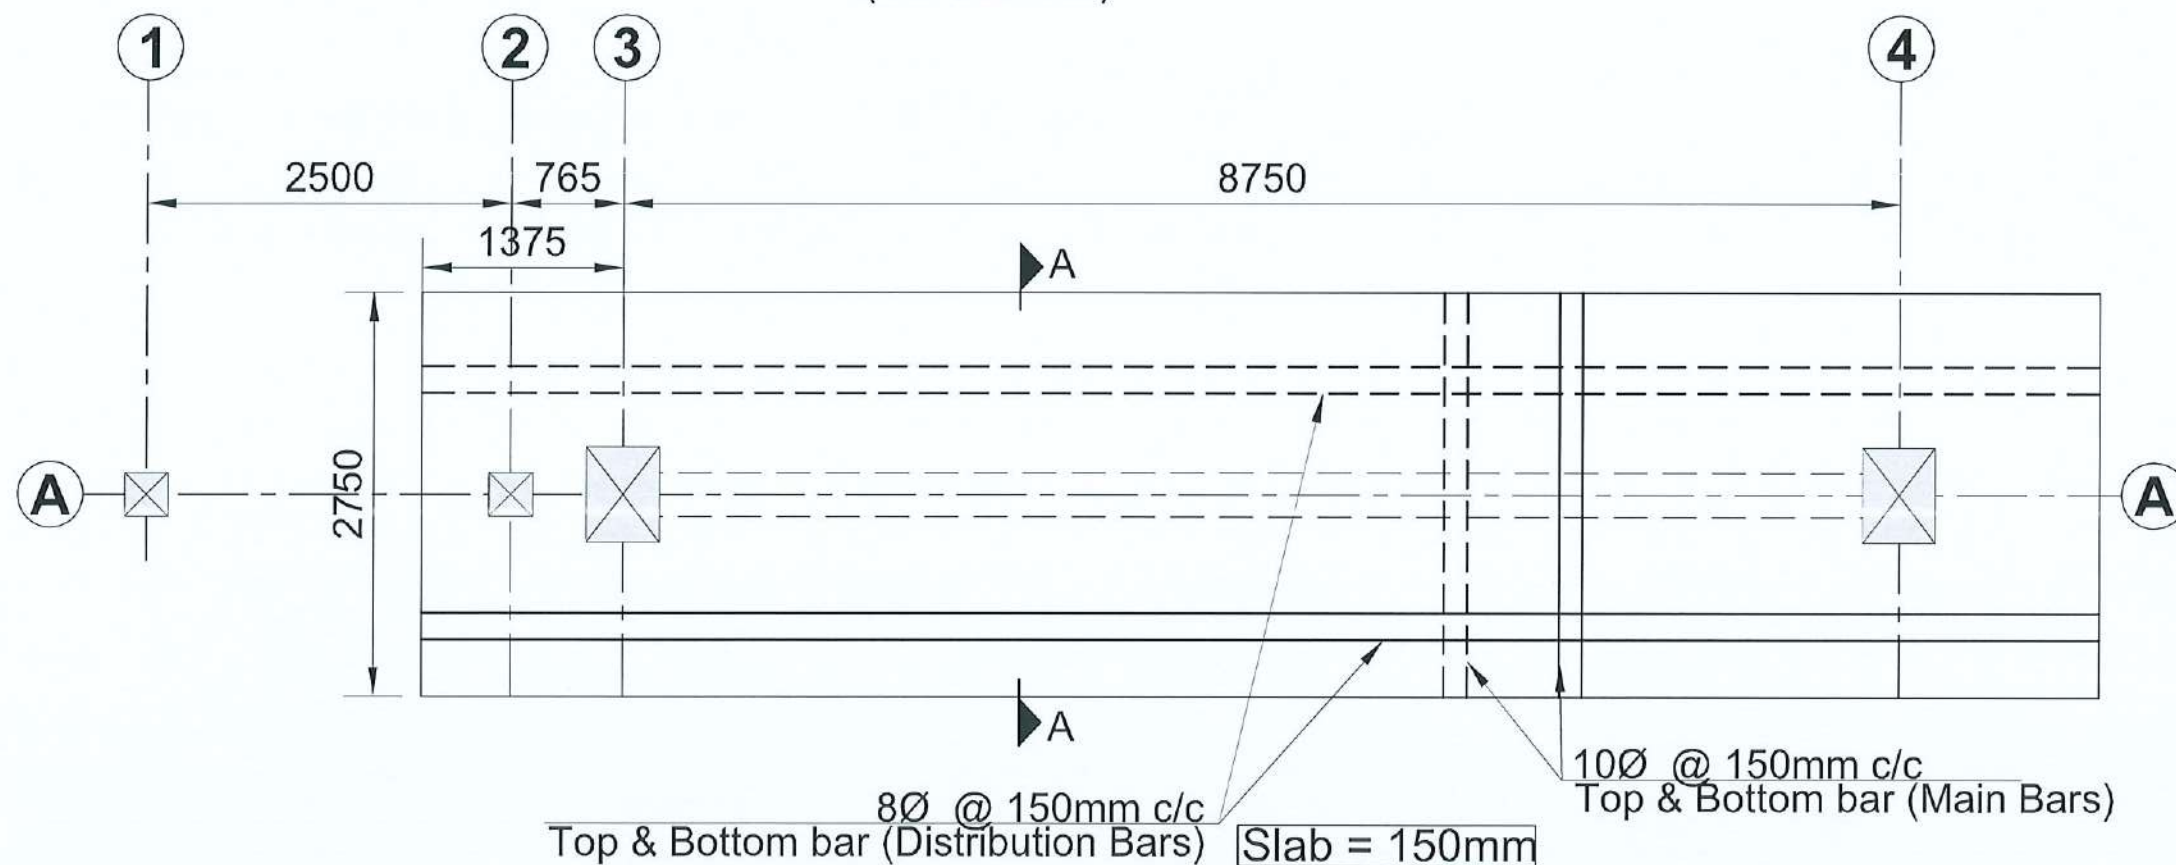

**SLAB REINFORCEMENT PLAN AT LVL.4750 m**  
(SCALE 1:50)

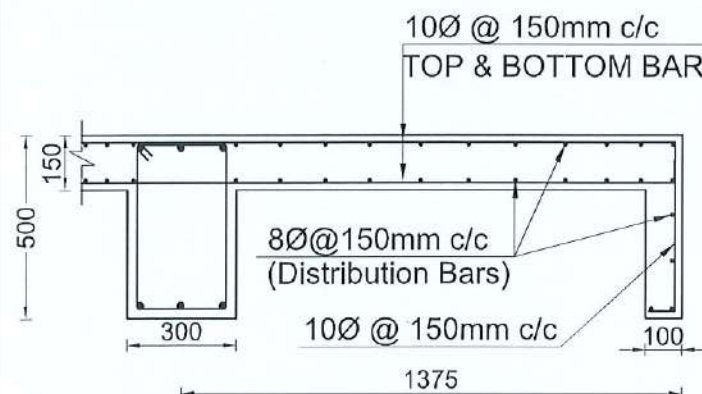

**SLAB SECTION AT A-A**  
(Scale 1:20)

**NOTE:**  
1. CONCRETE GRADE: M20  
2. STEEL GRADE: FE 500

**CLIENT:**  
Department of Urban Development &  
Building Construction (DUDBC)  
Urban Resilience and Livability Improvement Project  
(URLIP)  
Project Coordination Office  
Babarmahal, Kathmandu, Nepal

**PROJECT TITLE:**  
Danda River  
Corridor Development

**NOTE:**  
The following drawings have been prepared in  
accordance with the Final DPR of Western  
Urban Corridor Development Project Report

**ISSUES & REVISIONS:**

| NO. | DATE      | REVISION |
|-----|-----------|----------|
| 1   | June 2026 | First    |

**SHEET TITLE: SLAB REINFORCEMENT PLAN  
ENTRANCE GATE**

**SITE INFORMATION:**

NAME: Danda River Corridor  
AREA: 109294 sq meters  
LOCATION: Siddharthnagar Municipality

**CONSULTANT** **CLIENT**

Team Leader:  
Dr. Er. Madhav Narayan Shrestha

Reviewed By:  
Er. Neelam Shrestha

Approved By:

**Design Revision by:**

**SUPERVISION & DESIGN CONSULTANT (SDC)**  
Building Design Authority (P) Ltd. - BN-UDAYA JV



PAPER SIZE: A3

SCALE: As Shown

DATE: June 2026

SHEET NO: STR-8



CLIENT:  
Department of Urban Development & Building Construction (DUDBC)  
Urban Resilience and Livability Improvement Project (URLIP)  
Project Coordination Office  
Babarmahal, Kathmandu, Nepal

PROJECT TITLE:  
**Danda River  
Corridor Development**

NOTE:  
The following drawings have been prepared in accordance with the Final DPR of Western Urban Corridor Development Project Report

ISSUES & REVISIONS:

| NO. | DATE      | REVISION |
|-----|-----------|----------|
| 1   | June 2026 | First    |

SHEET TITLE:  
**TRENCH AND FOUNDATION LAYOUT PLAN & DETAILS  
PERGOLA A**

SITE INFORMATION:

NAME: Danda River Corridor

AREA: 109294 sq meters

LOCATION: Siddharthnagar Municipality

| CONSULTANT                                    | CLIENT       |
|-----------------------------------------------|--------------|
| Team Leader:<br>Dr.Er.Madhav Narayan Shrestha | Approved By: |
| Reviewed By:<br>Er. Neelam Shrestha           |              |

Design Revision by:

SUPERVISION & DESIGN CONSULTANT (SDC)  
Building Design Authority(P) Ltd.- BN- UDAYA JY




PAPER SIZE: A3


SCALE: As Shown

DATE: June 2026


SHEET NO: STR-9

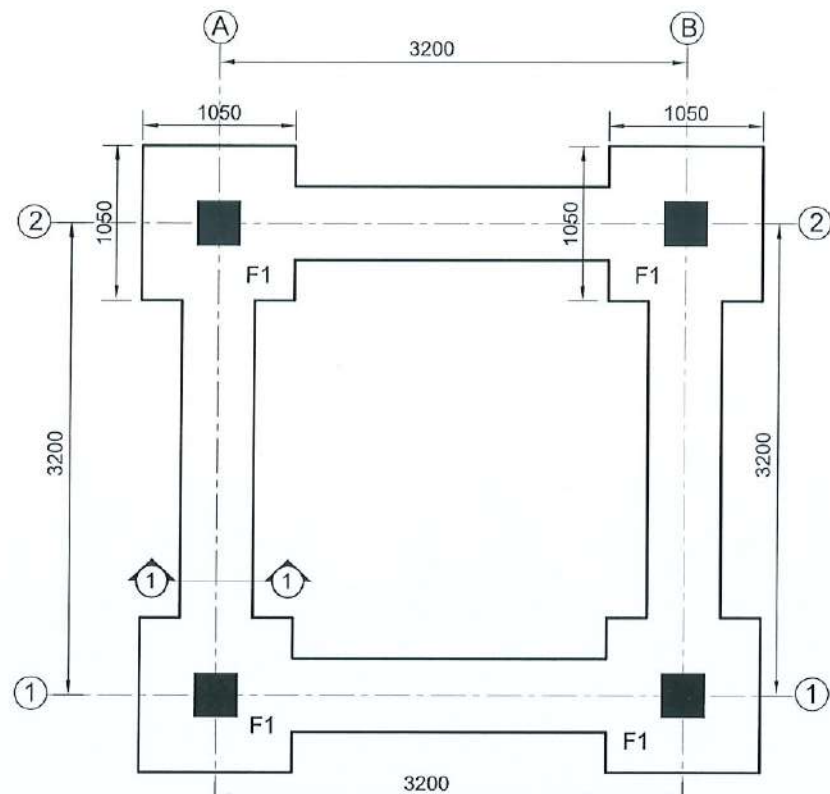


TRENCH LAYOUT PLAN  
SCALE:- 1:50

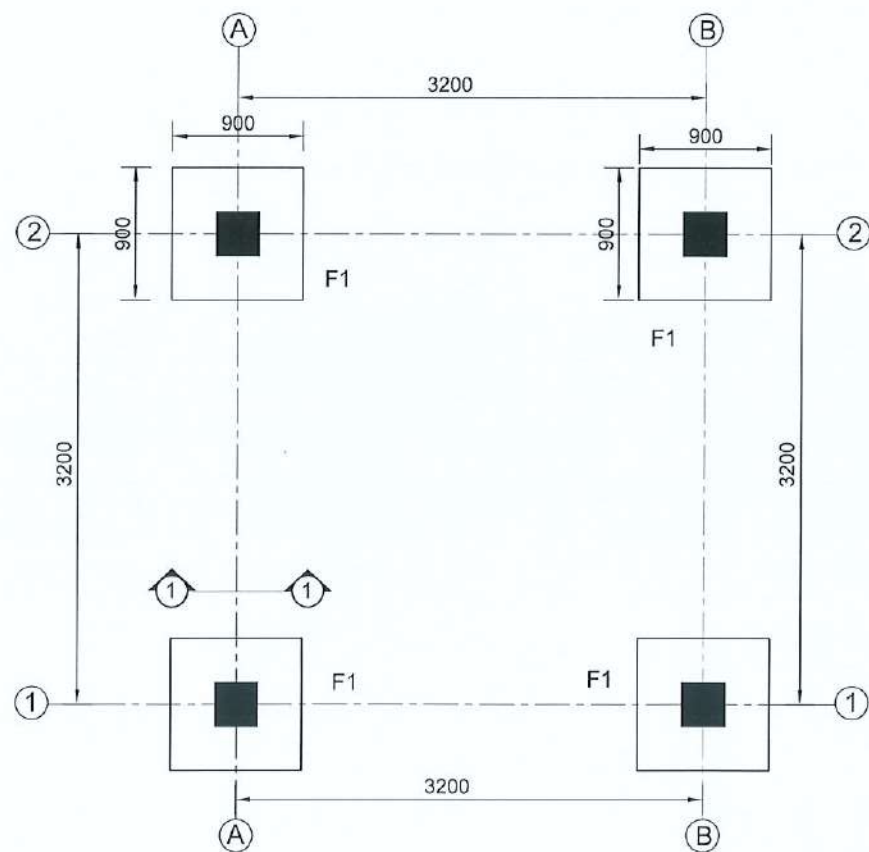

FOUNDATION LAYOUT PLAN  
SCALE:- 1:50

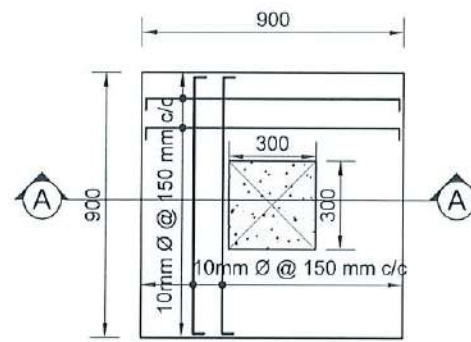

FOOTING PLAN (F1)  
(SCALE 1:25)

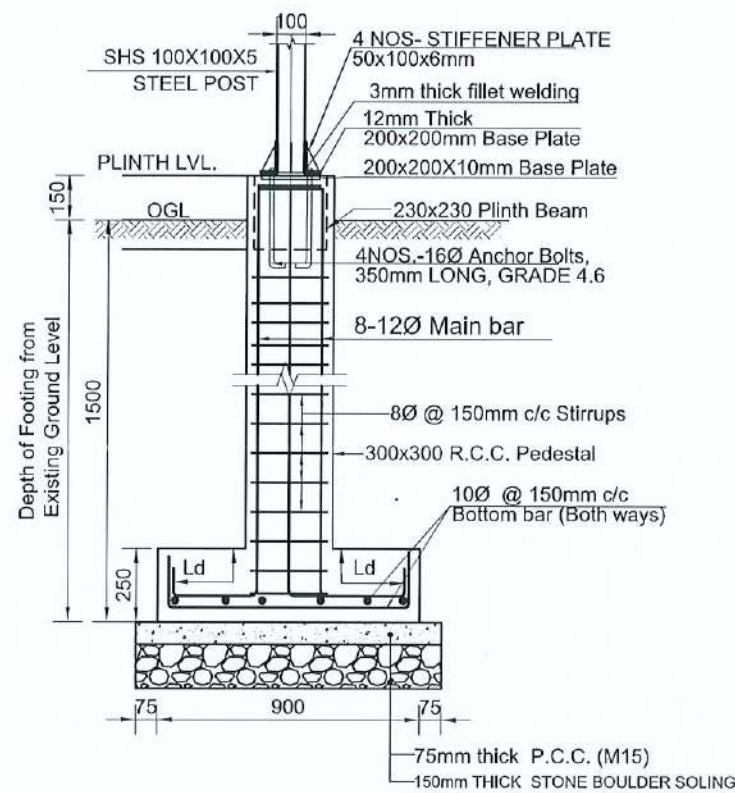


FOOTING SECTION F1 AT A-A  
(SCALE 1:25)


FOOTING SIZE DETAILS

| S.N. | FOOTING TYPE | LENGTH (mm) | BREADTH (mm) | DEPTH (mm) |
|------|--------------|-------------|--------------|------------|
| 1    | F1           | 900         | 900          | 250        |





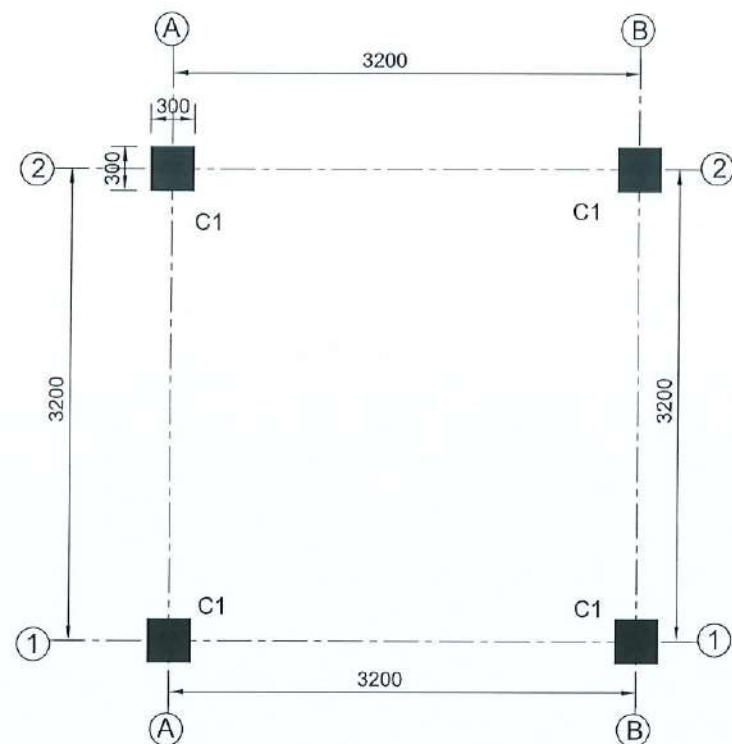


PEDESTAL COLUMN LAYOUT PLAN  
SCALE:- 1:50

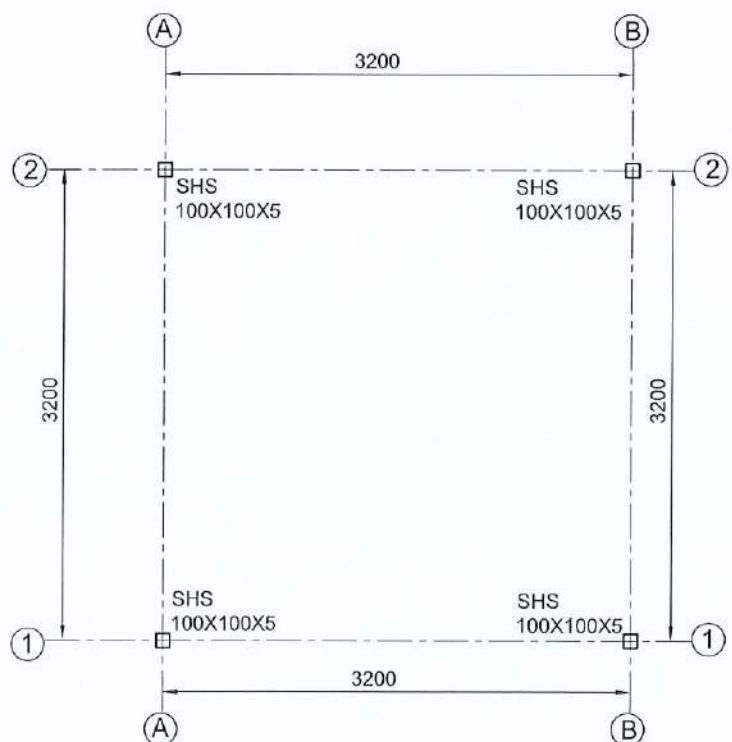


STEEL COLUMN LAYOUT PLAN  
SCALE:- 1:50
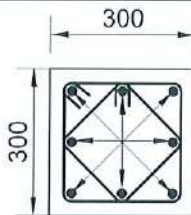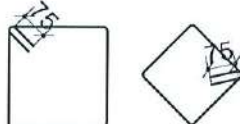
| CONCRETE GRADE = M20 |                                                                                     |             | STEEL = ( Fe500) | TYPES OF STIRRUPS                                                                   |
|----------------------|-------------------------------------------------------------------------------------|-------------|------------------|-------------------------------------------------------------------------------------|
| COLUMN SIZE          | POSITION OF BAR                                                                     | COLUMN NAME | UPTO PLINTH      | 8 mm Ø Bar @ 100 mm c/c Full height                                                 |
| 300X300              |  | C1          | 8-12Ø            |  |


NOTE:  
1.CONCRETE GRADE: M20  
2.STEEL GRADE: FE 500  
3. STRUCTURAL STEEL: FE 250

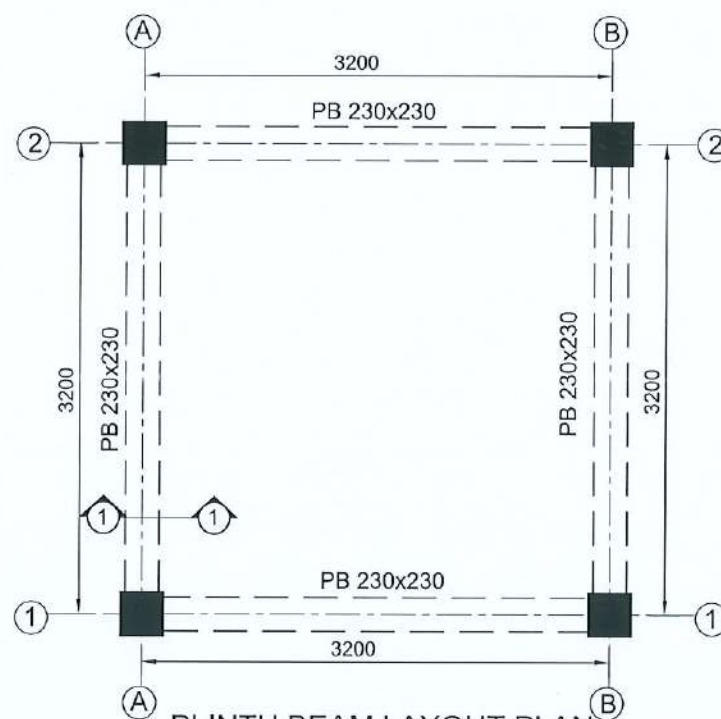

PLINTH BEAM LAYOUT PLAN  
SCALE:- 1:50

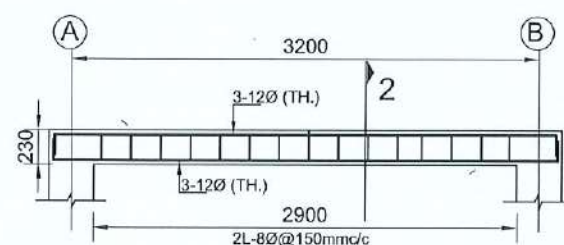

LONGITUDINAL REINFORCEMENT DETAIL OF PLINTH BEAM  
(SCALE 1:50)

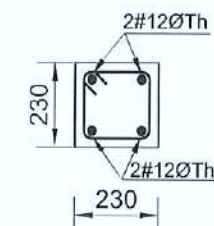

SECTION AT 2-2  
(Scale 1:20)

CLIENT:  
 Department of Urban Development & Building Construction (DUDBC)  
Urban Resilience and Livability Improvement Project (URLIP)  
Project Coordination Office  
Babarmahal, Kathmandu, Nepal

PROJECT TITLE:  
**Danda River  
Corridor Development**

NOTE:  
The following drawings have been prepared in accordance with the Final DPR of Western Urban Corridor Development Project Report

#### ISSUES & REVISIONS:

| NO. | DATE      | REVISION |
|-----|-----------|----------|
| 1   | June 2026 | First    |

SHEET TITLE:  
**COLUMN, BEAM LAYOUT PLAN AND DETAILS  
PERGOLA A**

#### SITE INFORMATION:

NAME: Danda River Corridor  
AREA: 109294 sq meters  
LOCATION: Siddharthanagar Municipality

| CONSULTANT                                    | CLIENT       |
|-----------------------------------------------|--------------|
| Team Leader:<br>Dr.Er.Madhav Narayan Shrestha | Approved By: |
| Reviewed By:<br>Er. Neelam Shrestha           |              |


Design Revision by:

SUPERVISION & DESIGN CONSULTANT (SDC)  
Building Design Authority(P) Ltd.- BN- UDAYA JV




PAPER SIZE: A3  
DATE: June 2026  
SCALE: As Shown  
SHEET NO: STR-10




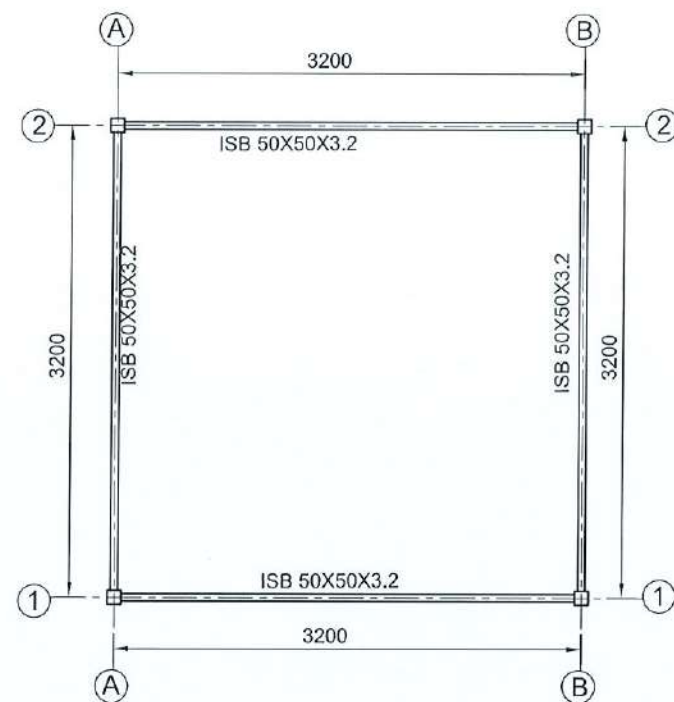


**RAFTER LAYOUT PLAN**  
SCALE:- 1:50

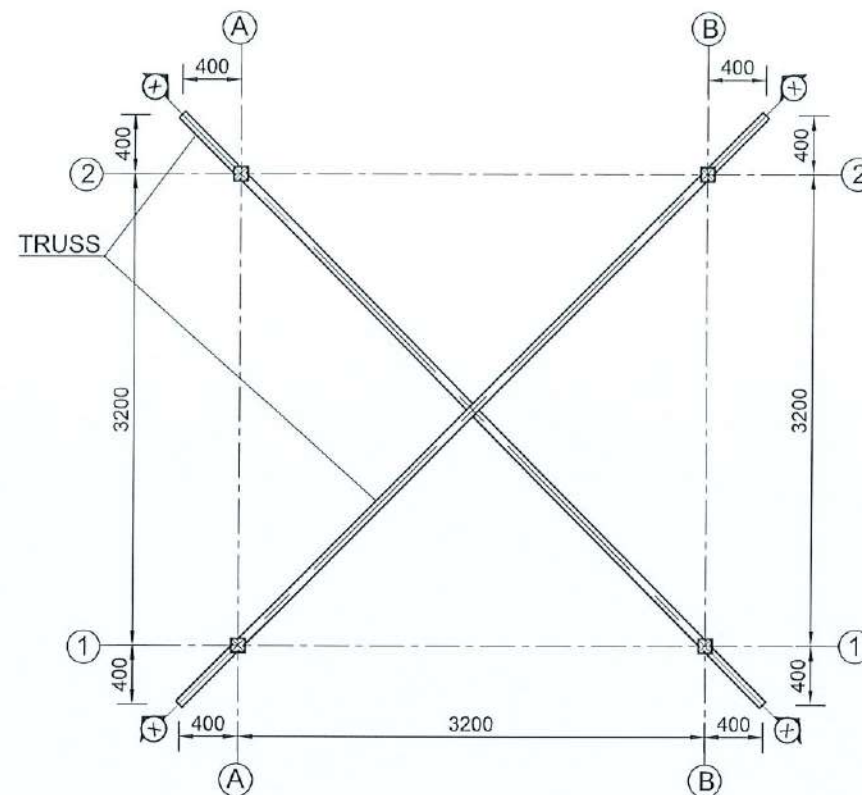

**TRUSS LAYOUT PLAN**  
SCALE:- 1:50

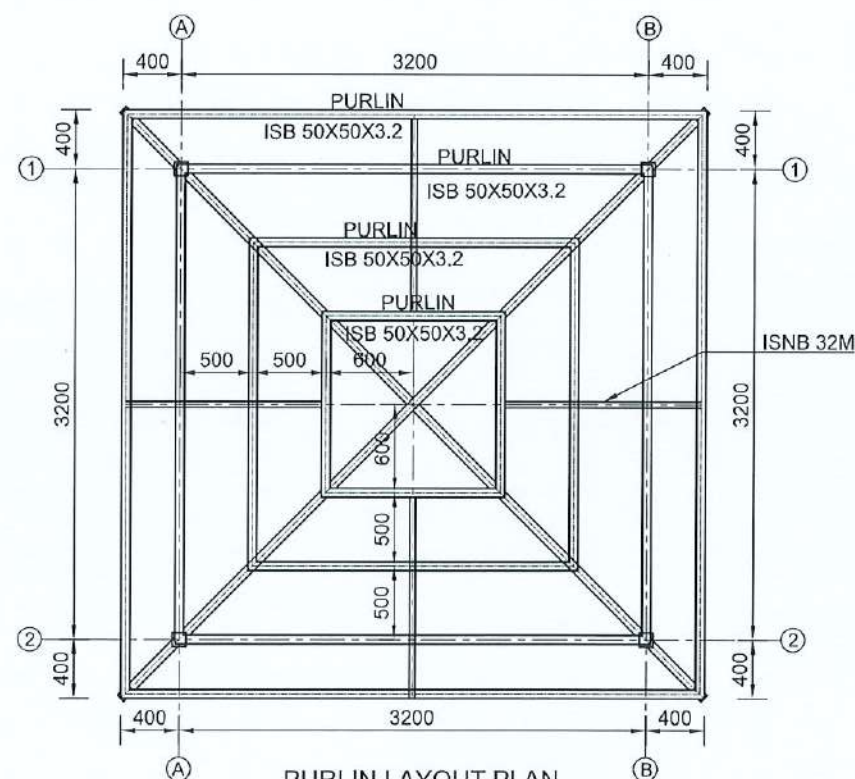

**PURLIN LAYOUT PLAN**  
SCALE:- 1:50

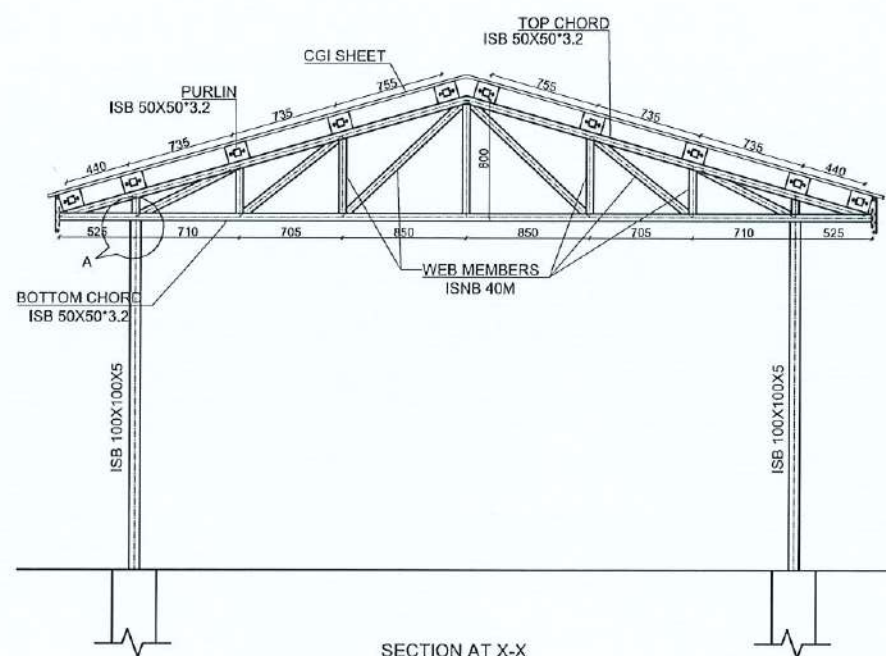

**SECTION AT X-X**  
SCALE:- 1:30

**CLIENT:**



Department of Urban Development &  
Building Construction (DUDBC)  
Urban Resilience and Livability Improvement Project  
(URLIP)  
Project Coordination Office  
Babarmahal, Kathmandu, Nepal

**PROJECT TITLE:**

**Danda River  
Corridor Development**

**NOTE:**

The following drawings have been prepared in  
accordance with the Final DPR of Western  
Urban Corridor Development Project Report

**ISSUES & REVISIONS:**

| NO. | DATE      | REVISION |
|-----|-----------|----------|
| 1   | June 2026 | First    |
|     |           |          |
|     |           |          |

**SHEET TITLE:**

**PURLIN, RAFTER, TRUSS LAYOUT PLAN AND  
TRUSS SECTION PERGOLA A**

**SITE INFORMATION:**

NAME: Danda River Corridor

AREA: 106294 sq meters

LOCATION: Siddharthanagar Municipality

| CONSULTANT                                    | CLIENT       |
|-----------------------------------------------|--------------|
| Team Leader:<br>Dr.Er.Madhav Narayan Shrestha | Approved By: |
| Reviewed By:<br>Er. Neelam Shrestha           |              |

**Design Revision by:**

**SUPERVISION & DESIGN CONSULTANT (SDC)**

Building Design Authority(P) Ltd.- BN- UDAYA JV




PAPER SIZE: A3

SCALE: As Shown


DATE: June 2026

SHEET NO: STR-11













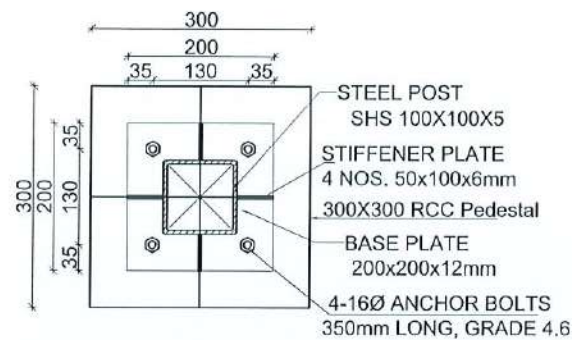

**BASE PLATE PLAN**  
(Scale= 1:10)

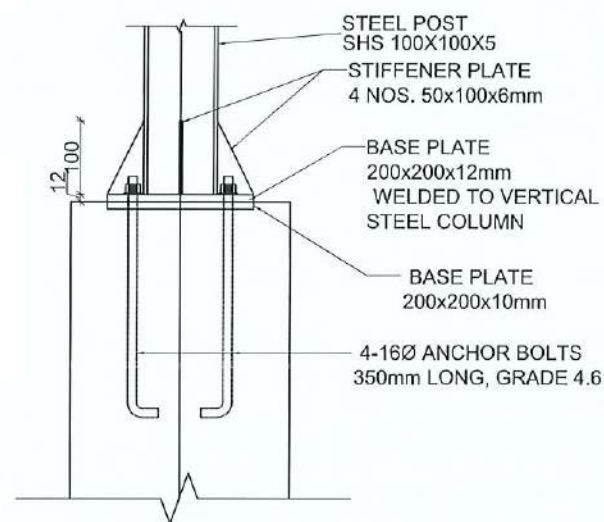

**DETAIL SECTION**  
(Scale= 1:10)

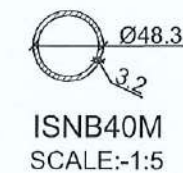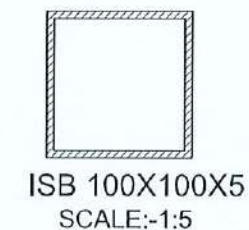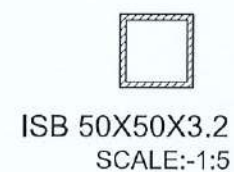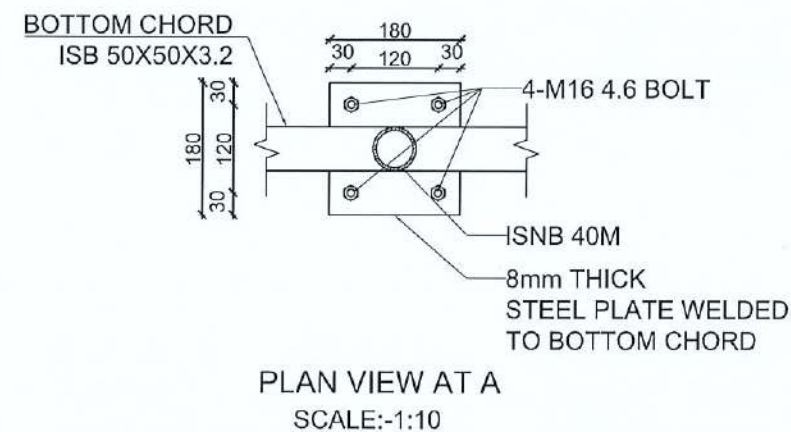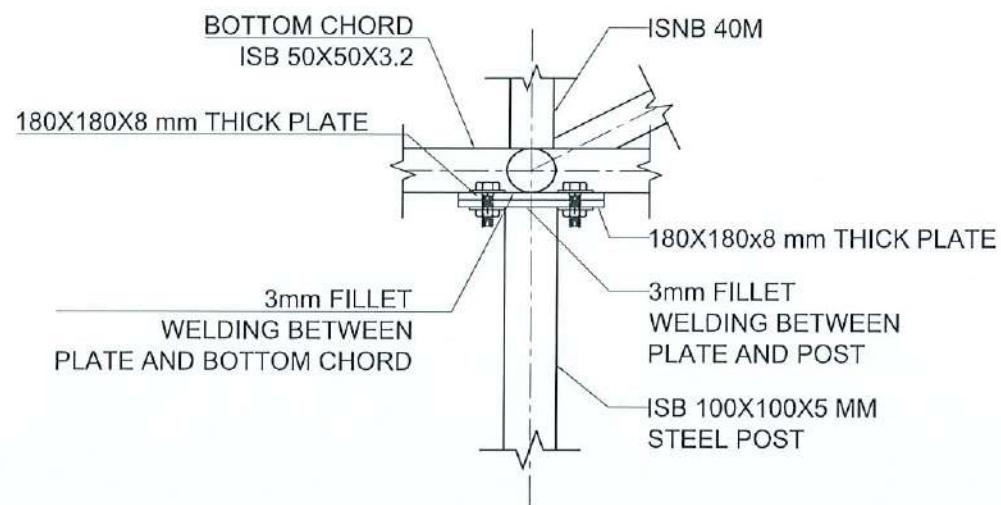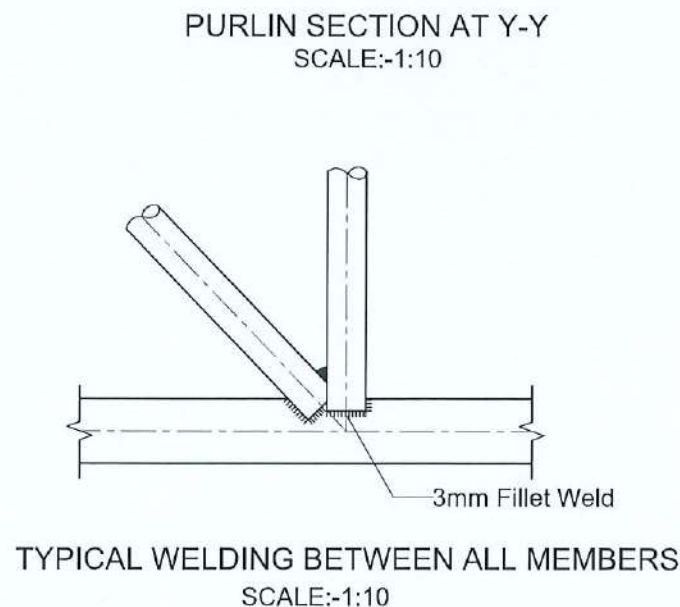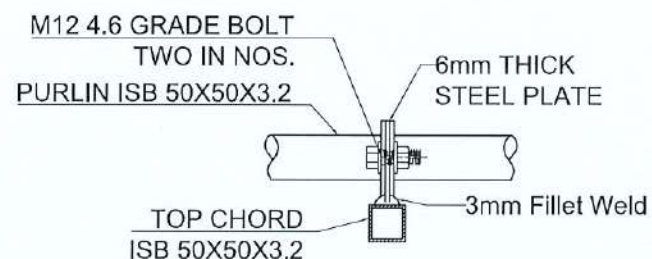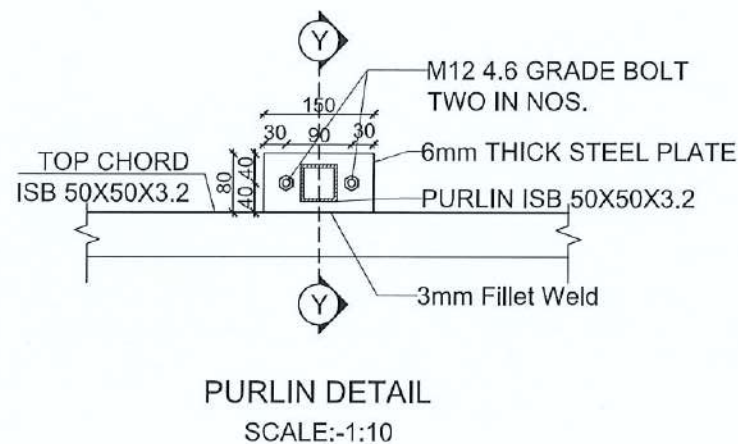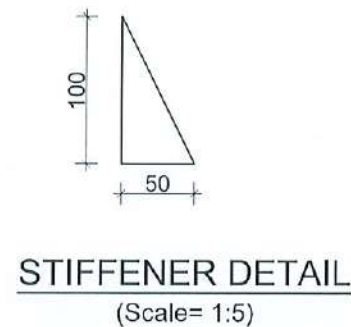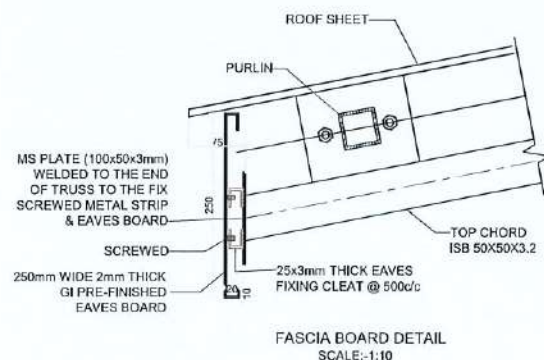

| MEMBER  | OUTER DIAMETER | THICKNESS |
|---------|----------------|-----------|
| ISNB32M | 42.4 mm        | 3.2 mm    |
| ISNB40M | 48.3 mm        | 3.2 mm    |

**CLIENT:**  
Department of Urban Development & Building Construction (DUDBC)  
Urban Resilience and Livability Improvement Project (URLIP)  
Project Coordination Office  
Babarmahal, Kathmandu, Nepal

**PROJECT TITLE:**  
**Danda River  
Corridor Development**

**NOTE:**  
The following drawings have been prepared in accordance with the Final DPR of Western Urban Corridor Development Project Report

**ISSUES & REVISIONS:**

| NO. | DATE      | REVISION |
|-----|-----------|----------|
| 1   | June 2026 | First    |

**SHEET TITLE:**  
**DETAILS-1  
PERGOLA A**

**SITE INFORMATION:**

NAME: Danda River Corridor

AREA: 108294 sq meters

LOCATION: Siddharthanagar Municipality

| CONSULTANT                                    | CLIENT       |
|-----------------------------------------------|--------------|
| Team Leader:<br>Dr.Er.Madhav Narayan Shrestha | Approved By: |
| Reviewed By:<br>Er. Neelam Shrestha           |              |

**Design Revision by:**

**SUPERVISION & DESIGN CONSULTANT (SDC)**  
Building Design Authority(P) Ltd.- BN- UDAYA JV



PAPER SIZE: A3

SCALE: As Shown

DATE: June 2026

SHEET NO: STR-12



## STRUCTURAL NOTES:

- STRUCTURAL NOTES AND TYPICAL DETAILS SHALL APPLY TO ALL STRUCTURAL DRAWINGS UNLESS OTHERWISE SHOWN OR NOTED.
- FOUNDATION ARE DESIGNED FOR SOIL BEARING CAPACITY AS PER GEOTECHNICAL REPORT .
- PLACING OF FOUNDATION CONCRETE SHALL BE DONE AS SOON AS EXCAVATION HAVE BEEN COMPLETED & APPROVED BY THE SITE ENGINEER.
- CAST IN SITU CONCRETE SHALL HAVE A MINIMUM 28 DAYS COMPRESSIVE CUBE STRENGTH OF 20 MPA FOR ALL RCC WORKS.
- REINFORCEMENT STEEL SHALL BE THERMOMECHANICALLY TREATED DEFORMED BARS HAVING MINIMUM YIELD STRENGTH OF 500 MPa & CONFORMING TO NS 191-2046
- CEMENT USED SHALL BE ORDINARY PORTLAND CEMENT CONFORMING TO NS 49-2041.
- BARS IN COLUMNS SHALL BE SPLICED ONLY AT MID HEIGHT OF COLUMN, 50% BARS AT A TIME / ALTERNATIVE FLOOR (JOINT) AS PER DUCTILE DETAILING IS 13920- 2016
- BARS SPLICING IN BEAM SHALL BE AVOIDED IN THE SPAN WHERE INTERMEDIATE BEAM IS CONNECTED AND SHALL BE ONLY AS SHOWN ON DRAWING.
- UNLESS OTHERWISE INDICATED, ALL CONSTRUCTION JOINTS SHALL BE ROUGHED JOINTS OF MINIMUM AMPLITUDE 5MM.
- CLEAR VERTICAL DISTANCE BETWEEN TWO ROWS (LAYERS) OF BARS=25mm.
- PROVIDE SHEAR REINFORCEMENT OF 100 mm c/c AT LAP LOCATIONS.
- NO MEASUREMENT CAN BE DIRECTLY TAKEN FROM THE PRINT ALSO WRITTEN DIMENSION SHALL BE FOLLOWED.
- ALL DIMENSIONS ARE IN MILIMETER UNLESS NOTED OTHERWISE.
- ANY DISCREPANCY OR OMISSION IN THIS DRAWING IF FOUND SHALL BE REPORTED IMMEDIATELY.
- CLEAR COVER TO MAIN REINFORCEMENT STEEL BE IN ACCORDANCE WITH IS 456:2000 & AS SPECIFIED ON STRUCTURAL DRAWINGS.
  - FOR CONCRETE MEMBERS IN CONTACT WITH SOIL = 50mm
  - FOR LONGITUDINAL (VERTICAL) BARS IN COLUMN = 40mm
  - FOR MAIN BARS IN BEAMS = 25mm
  - FOR OUTER BARS IN SLAB & STAIRCASE = 20mm
- DEVELOPMENT / LAP LENGTH (Ld.) FOR BARS

| DEVELOPMENT LENGTH       |                   |           |     |
|--------------------------|-------------------|-----------|-----|
| Grade of Steel           | Grade of Concrete | fck<br>fy | 20  |
| (Beam, Slab and Footing) |                   | 500       | 57Ø |
| (Column)                 |                   | 500       | 57Ø |

- STRUCTURAL STEEL BOLTS/WELD ( Applicable for Steel Structure)
  - STRUCTURAL STEEL PLATE SHALL HAVE A YIELD STRENGTH OF 250 N/MM<sup>2</sup>.
  - REQUIREMENTS OF WELDS AND WELDING SHALL CONFORMS TO IS 816 AND IS9595, AS APPROPRIATE.
  - THE ELECTRODES REQUIRED FOR METAL OR WELDING SHALL BE COVERED AND SHALL CONFORM TO IS814: 1991
  - WELDS AND WELDING SHALL BE APPLIED AS PER DRAWING.
  - APPLICATION OF METAL PRIMES AND FINISHING COAT OF PAINT SHALL BE IN ACCORDANCE WITH IS1477:1971 ( PART-I AND PART-II).
  - ANCHOR BOLT & RIVETS:
    - BOLT SHALL BE OF GRADE AS PER SPECIFIED IN THE DRAWING IF NOT SPECIFIED 4.6 GRADE SHALL BE CONSIDERED.
    - BOLTS SHALL BE GALVANIZED AS PER IS 5358:1969 PROVISION.
    - ANCHOR BOLTS SHALL CONFIRM TO IS 5624:1995

### CLIENT:



Department of Urban Development &  
Building Construction (DUDBC)  
Urban Resilience and Livability Improvement Project  
(URLIP)  
Project Coordination Office  
Babarmahal, Kathmandu, Nepal

### PROJECT TITLE:

**Danda River  
Corridor Development**

### NOTE:

The following drawings have been prepared in  
accordance with the Final DPR of Western  
Urban Corridor Development Project Report

### ISSUES & REVISIONS:

| NO. | DATE      | REVISION |
|-----|-----------|----------|
| 1   | June 2026 | First    |
|     |           |          |
|     |           |          |

### SHEET TITLE: GENERAL NOTES CYCLE SHADE

### SITE INFORMATION:

NAME: Danda River Corridor

AREA: 109294 sq meters


LOCATION: Siddharthanagar Municipality

| CONSULTANT                                    | CLIENT       |
|-----------------------------------------------|--------------|
| Team Leader:<br>Dr.Er.Madhav Narayan Shrestha | Approved By: |
| Reviewed By:<br>Er. Neelam Shrestha           |              |

### Design Revision by:

### SUPERVISION & DESIGN CONSULTANT (SDC)

Building Design Authority(P) Ltd.- BN- UDAYA JV

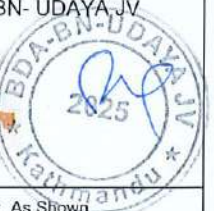

PAPER SIZE: A3


SCALE: As Shown

DATE: June 2026


SHEET NO: STR-13




NOTE:  
1.CONCRETE GRADE: M20  
2.STEEL GRADE: FE 500  
3. STRUCTURAL STEEL: FE 250

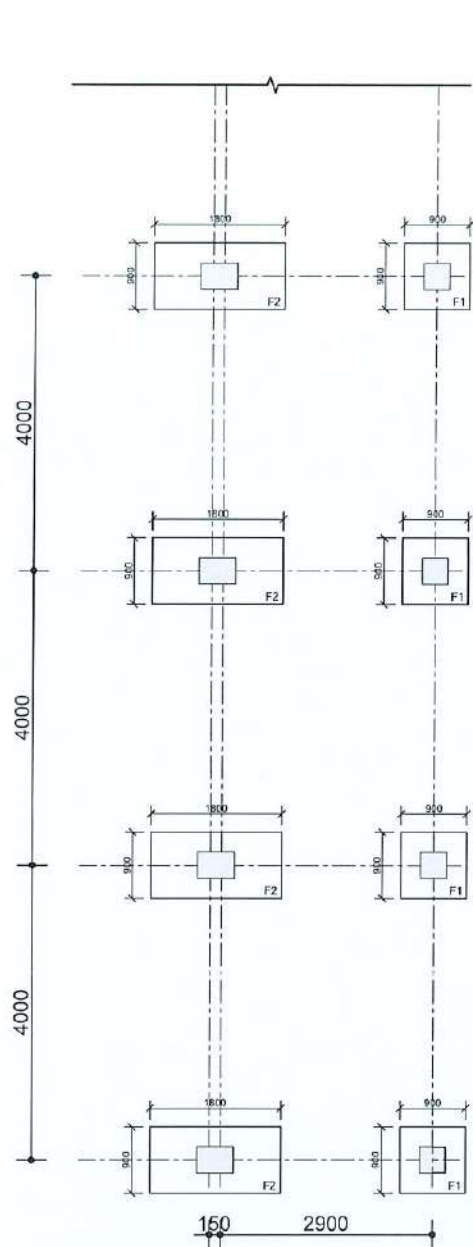


**FOUNDATION LAYOUT PLAN**  
(SCALE:- 1:100)

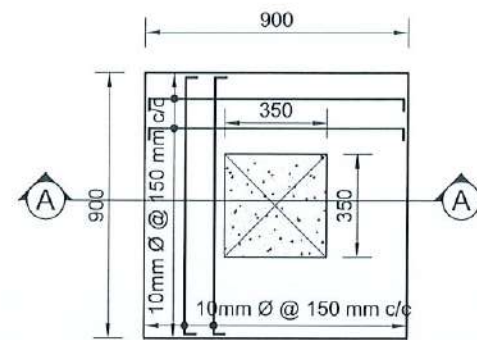


**FOOTING PLAN (F1)**  
(SCALE 1:25)

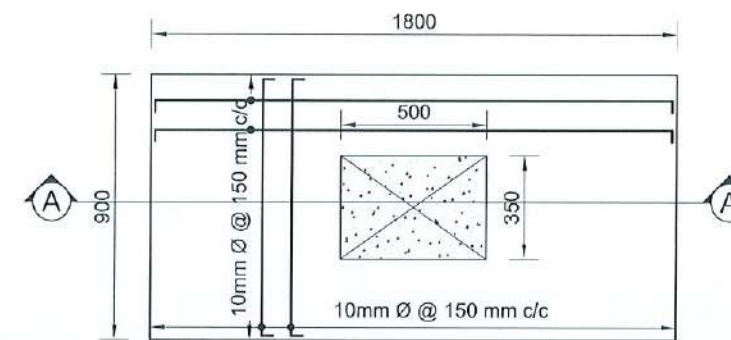

**FOOTING PLAN (F2)**  
(SCALE 1:25)

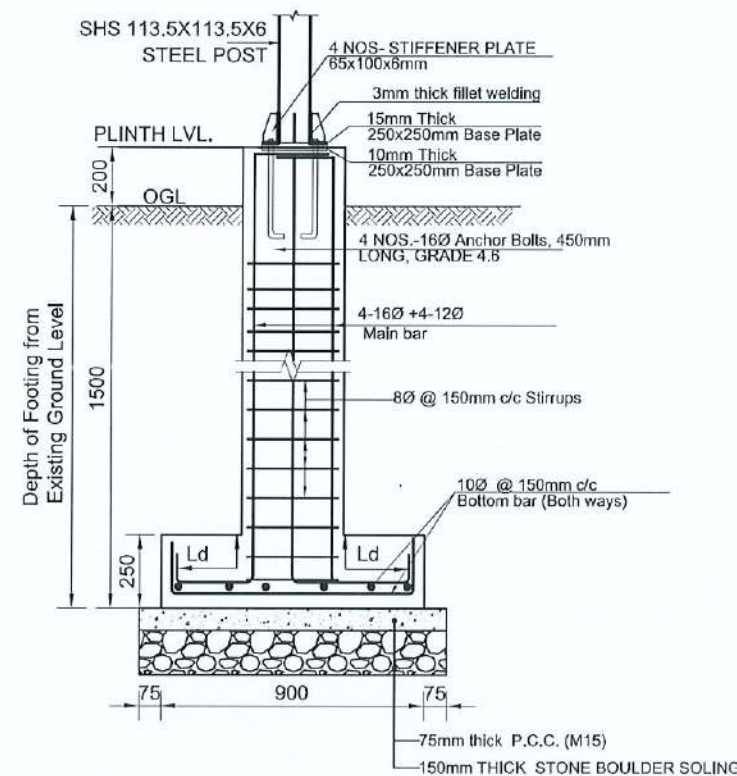

**FOOTING SECTION F1 AT A-A**  
(SCALE 1:25)

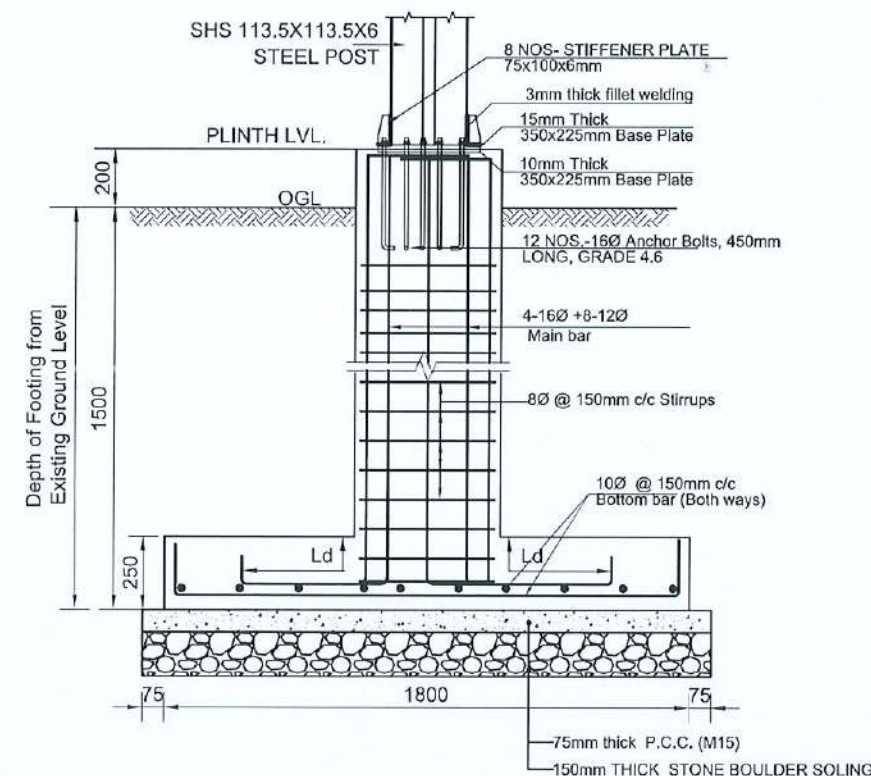

**FOOTING SECTION F2 AT A-A**  
(SCALE 1:25)

**CLIENT:**  
Department of Urban Development & Building Construction (DUDBC)  
Urban Resilience and Livability Improvement Project (URLIP)  
Project Coordination Office  
Babarmahal, Kathmandu, Nepal

**PROJECT TITLE:**  
**Danda River Corridor Development**

**NOTE:**  
The following drawings have been prepared in accordance with the Final DPR of Western Urban Corridor Development Project Report

**ISSUES & REVISIONS:**

| NO. | DATE      | REVISION |
|-----|-----------|----------|
| 1   | June 2026 | First    |

**SHEET TITLE: FOUNDATION LAYOUT PLAN AND FOOTING DETAILS**  
**CYCLE SHADE**

**SITE INFORMATION:**

NAME: Danda River Corridor

AREA: 109294 sq meters

LOCATION: Siddharthnagar Municipality

| CONSULTANT                                    | CLIENT       |
|-----------------------------------------------|--------------|
| Team Leader:<br>Dr.Er.Madhav Narayan Shrestha | Approved By: |
| Reviewed By:<br>Er. Neelam Shrestha           |              |

**Design Revision by:**

**SUPERVISION & DESIGN CONSULTANT (SDC)**

Building Design Authority(P) Ltd.- BN- UDAYA JV



PAPER SIZE: A3

SCALE: As Shown

DATE: June 2026

SHEET NO: STR-14